




FRONT ELEVATION

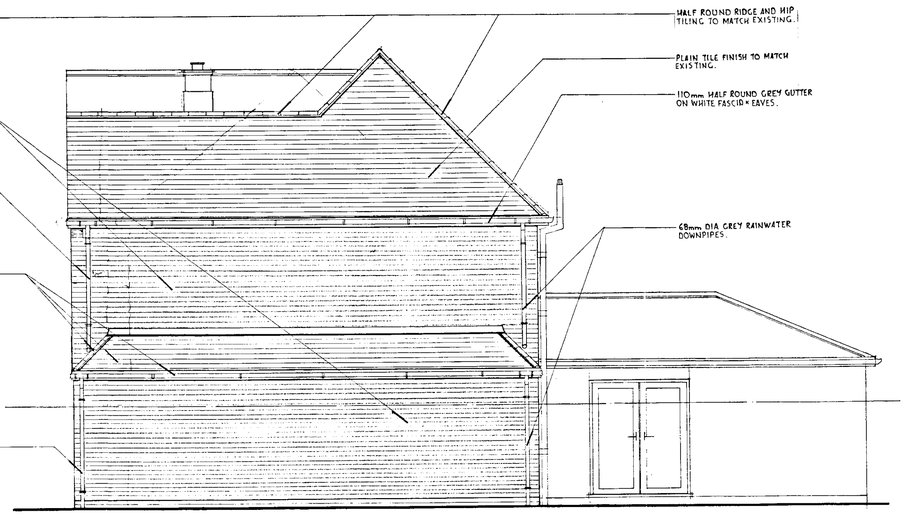

BOUNDARY SIDE ELEVATION

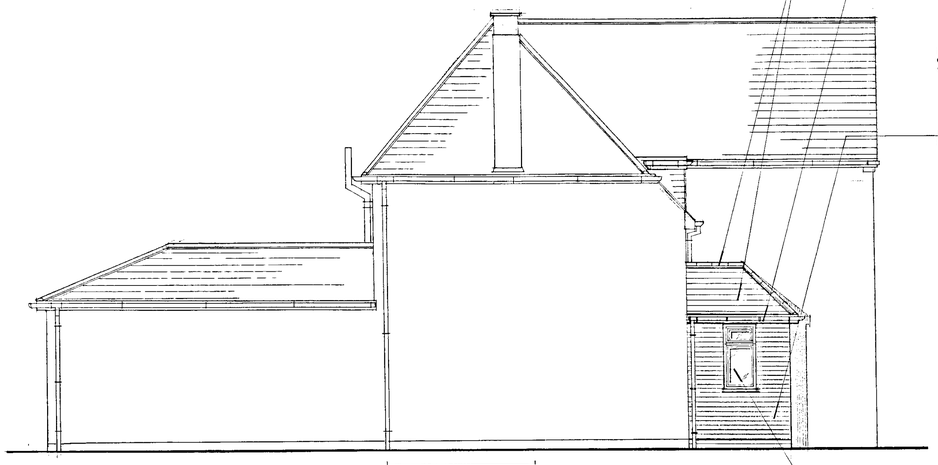

SIDE ELEVATION

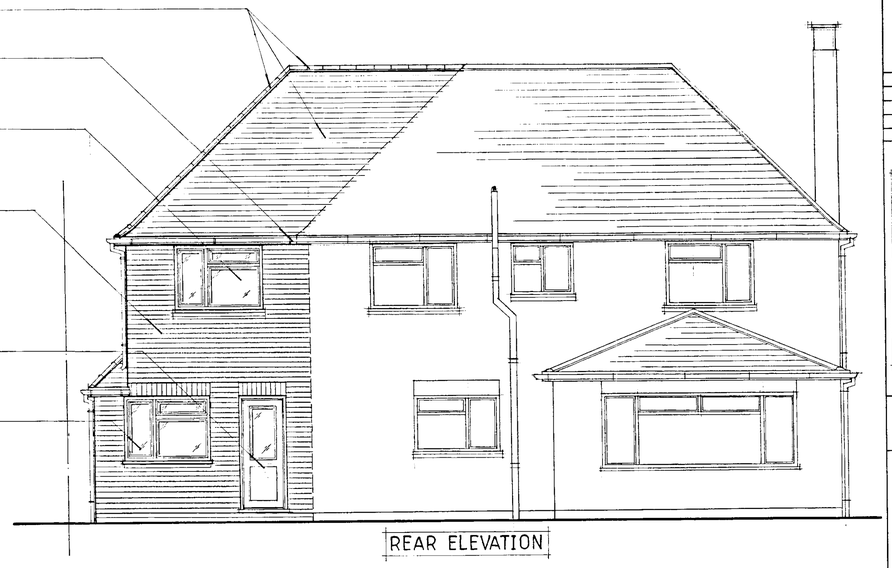

REAR ELEVATION

SUPERSEDED

Notes:
All dimensions must be checked on site and not scaled from this drawing.

A	MAR '01	REVISED TO CLIENT'S REQUIREMENTS.	
	Date	Revisions	

© copyright

CHRISTOPHER GEORGE
ARCHITECTURAL DESIGN SERVICES
The Limes
Heathfield Road
Sands
High Wycombe
Bucks
Tel & Fax (01494) 522274
Mobile (0956) 323040

Client
MR & MRS N. ANTHONY

Job Title
8 HAWTHORN WAY,
SONNING,
BERKS RG4 6TG.

16 MAR 2001 3578

Drawing Title
PROPOSED
TWO STOREY SIDE EXTENSION AND FRONT PORCH
ELEVATIONS

Scale 1:50

Date FEB '01 | Drawn by

Drg. No. 633/02 | Rev. A

THAMES GRAPHIC CENTRE LTD 24

594 x 841mm A1