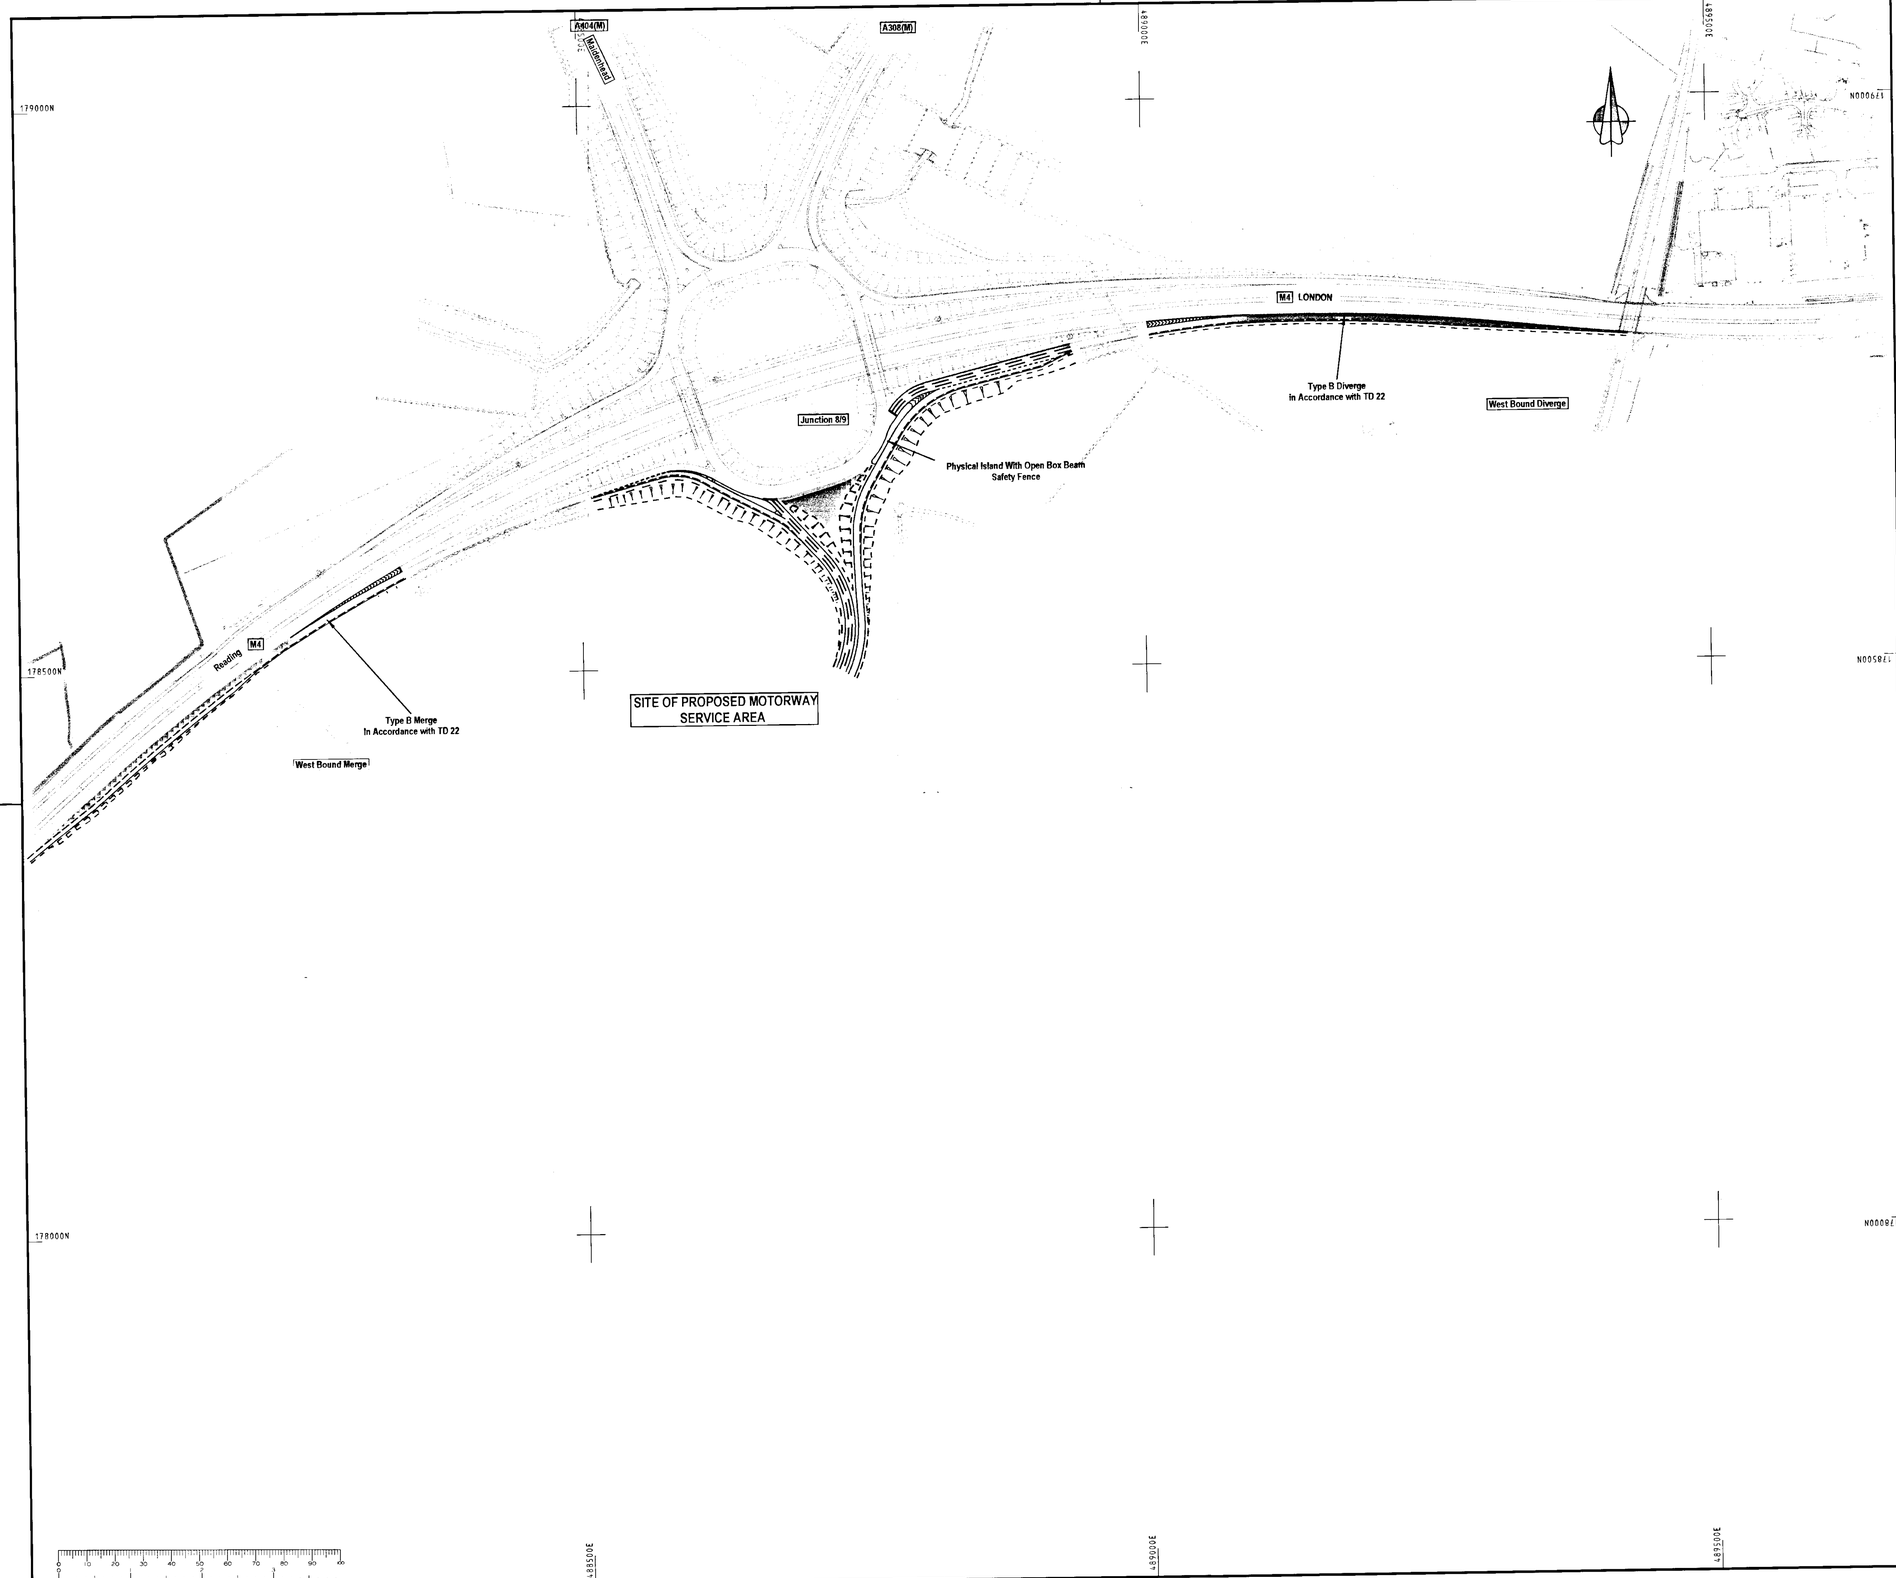


KEY

- Proposed Carriageway
- Verge (inc. Hardstrip)
- Earthworks
- Potential Landscaping Area
- Physical Island

0 / 36785

Rev	Drawn	Approved	Date	Description

Issued For Information

Client

GRANADA

HOSPITALITY LTD

CONSULTING ENGINEERS

URS
Thorburn Colquhoun
300 Harpur Centre, Horne Lane, Bedford MK40 1TS. Tel: 44 (0) 1234 349541

Office of Origin	Bedford		
Designed S.D.W.	Date Feb 01	Checked	Date
Drawn S.D.W.	Date Feb 01	Approved	Date
Scales 1:2500		Orig Size A1	

Contract

Maidenhead MSA
Westbound

Drg. Title

Option6

Drg. No.	Rev.	Sheet No.
33945/P/108/SK6		