




FRONT ELEVATION

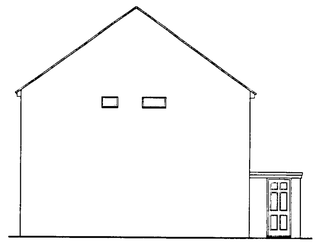


SIDE ELEVATION

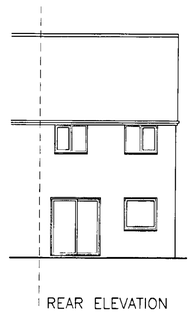


REAR ELEVATION

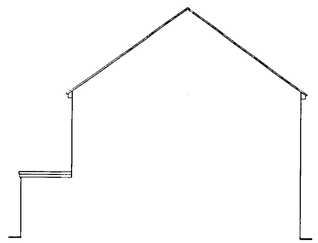


SIDE ELEVATION

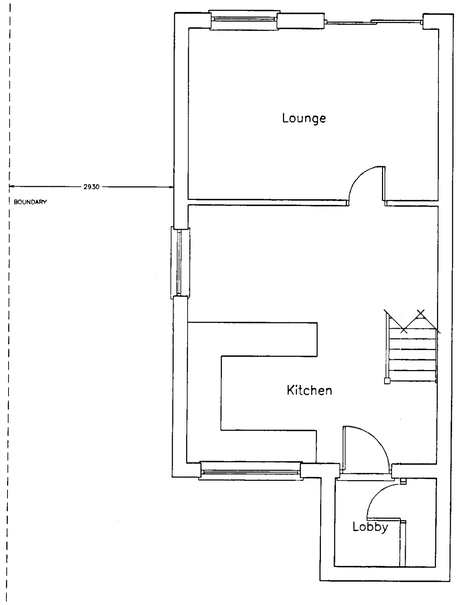


GROUND FLOOR

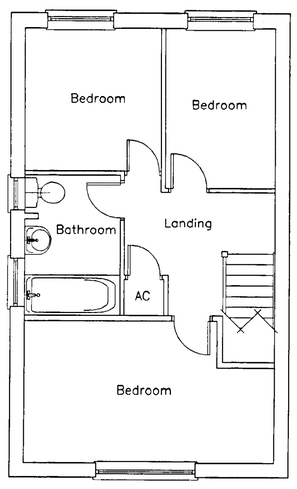

FIRST FLOOR

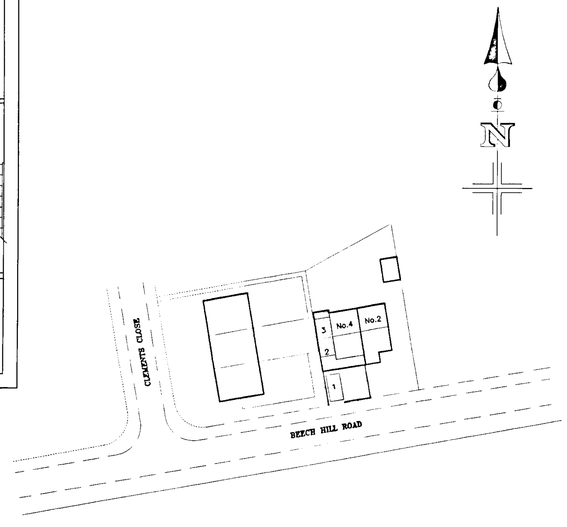

BLOCK PLAN
(Scale 1:500)

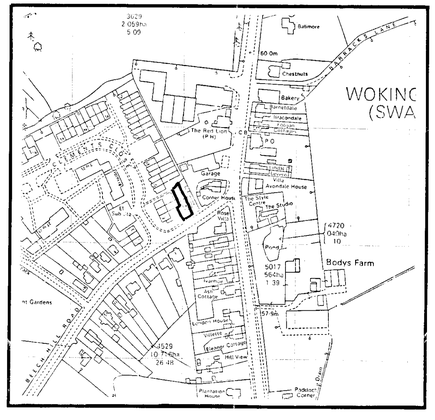

LOCATION PLAN
(Scale 1:2500)

20.MAR2001 3668

BDS

Chartered Surveyors & Property Consultants
Architectural & Building Design Services
Building & Structural Engineers

- Structural & Condition Surveys
- Preparation of Architectural Drawings
- Extensions, Conversions & New Build
- Planning & Building Regulation Applications
- Disputes & Diagnosis of Building Defects
- Building Insurance Claims
- Schedules of Dilapidations
- Project Management
- Professional advice on all Types of Building

Windward House,
Hollow Lane,
Shinfield,
Reading,
Berkshire RG2 9AB.

Tel: 0118 988 4477
Fax: 0118 988 5268

Project
Two storey side extension at:
4 BEECH HILL ROAD
SPENCERS WOOD
READING

Drawing title
PLANS AND ELEVATIONS-EXISTING

Client
MR & MRS CALLAWAY

Date	Scale	
15.03.01	AS SHOWN	
Drawn by	Drawing number	Rev
JFS	5164:01:1	

General notes
1. Dimensions to be checked on site before any work is put in hand or pre-fabricated.
2. All dimensions in millimetres. (unless otherwise stated)
3. This drawing is not a full specification of works or materials to be employed in this project.
4. The drawing and design is copyright of this practice.©

Revisions

Ref	Date	Description
		APPROVED

21/3/01