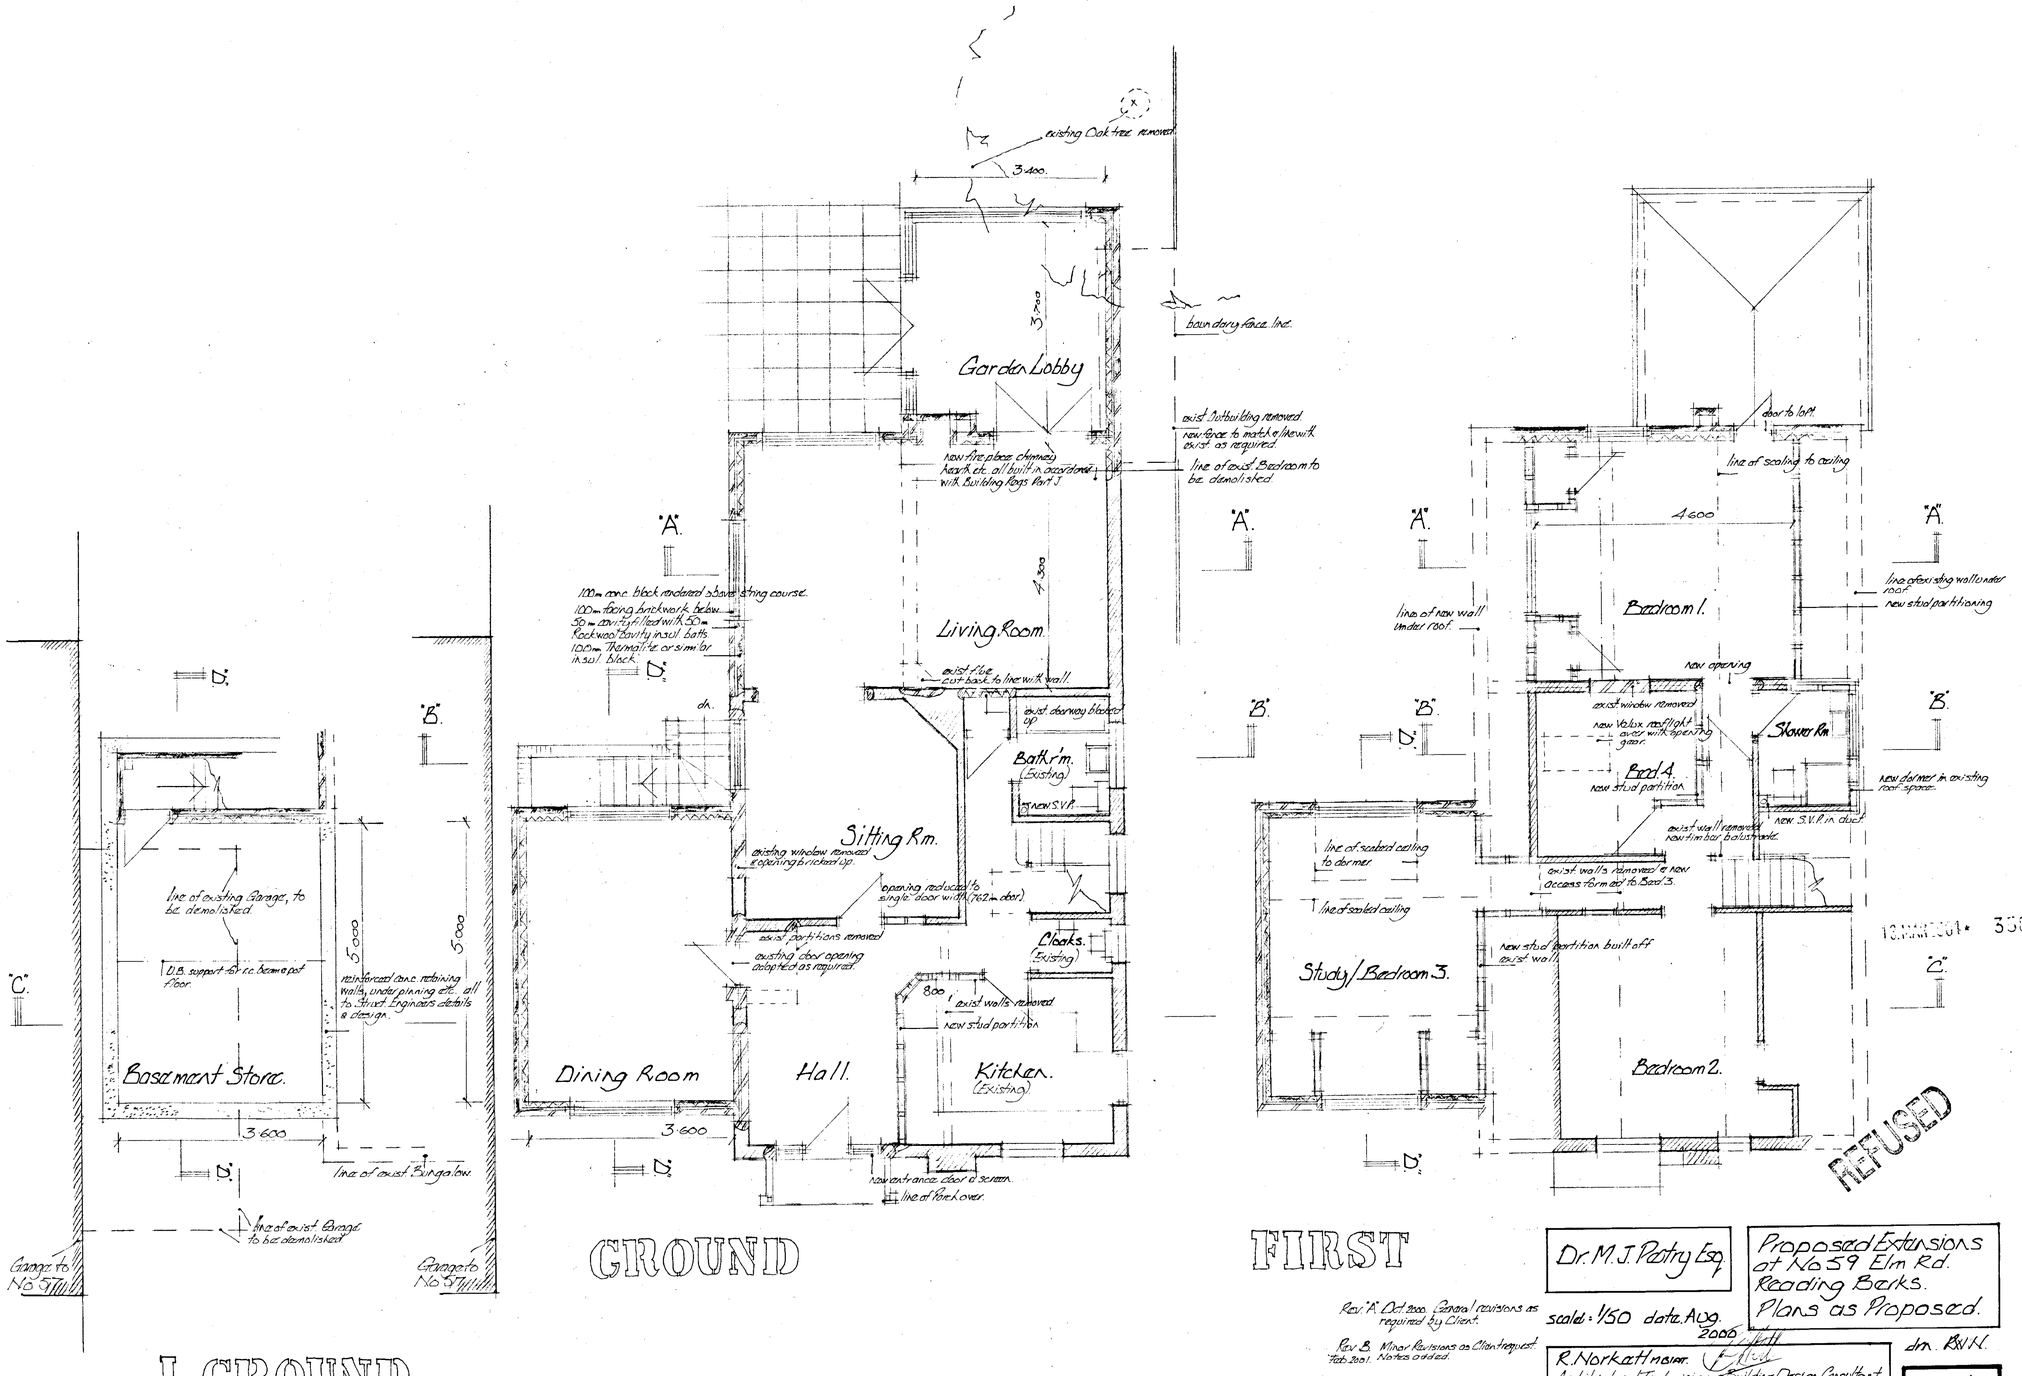

Rev. "A" Oct. 2000. General revisions as required by Client.

Rev. B. Minor Revisions as Client request. Feb. 2001. Notes added.

Dr. M. J. Petry Esq.

Proposed Extensions at No 59 Elm Rd. Reading Berks. Plans as Proposed.

scale: 1/50 date. Aug. 2000

dm. RWN.

R. Norkett MBIAT.
Architectural Technician & Building Design Consultant.
"Applegarth" 4B Tamarisk Ave. Reading Berks.
0118 986 2405.

150/2B