14.MAR2001 • 3002

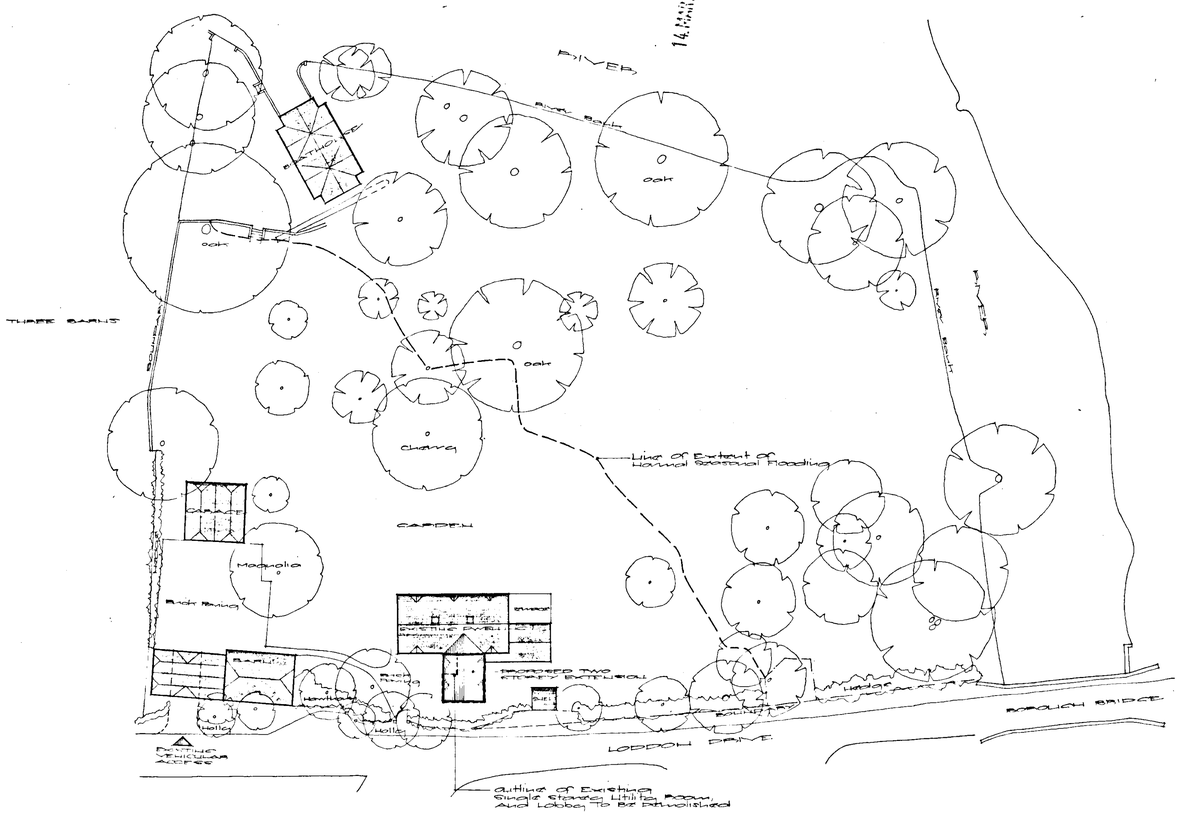

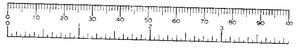

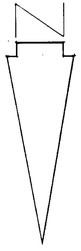

APPROVED

CLIENT	MR. AND MRS R. HICKS
PROJECT	PROPOSED TWO STOREY EXTENSION AT: BARN ACRE, LODDON DRIVE, WARGRAVE, BERKSHIRE.
DRAWING	SITE PLAN
SCALE 1:800	DRAWING NO. 03-2001-02
DATE 9TH MARCH 2001	

ARNOLD CLAYTON & ASSOCIATES
4 GRANGE COTTAGES,
BROADCOMMON ROAD,
HURST, BERKSHIRE RG10 0RE
TELEPHONE • 0118 9348157

SD 31/10/01