14.FEB.2001* 5585

Ordnance Survey®

Superplan®

Planning Extract - 2

Site-centred

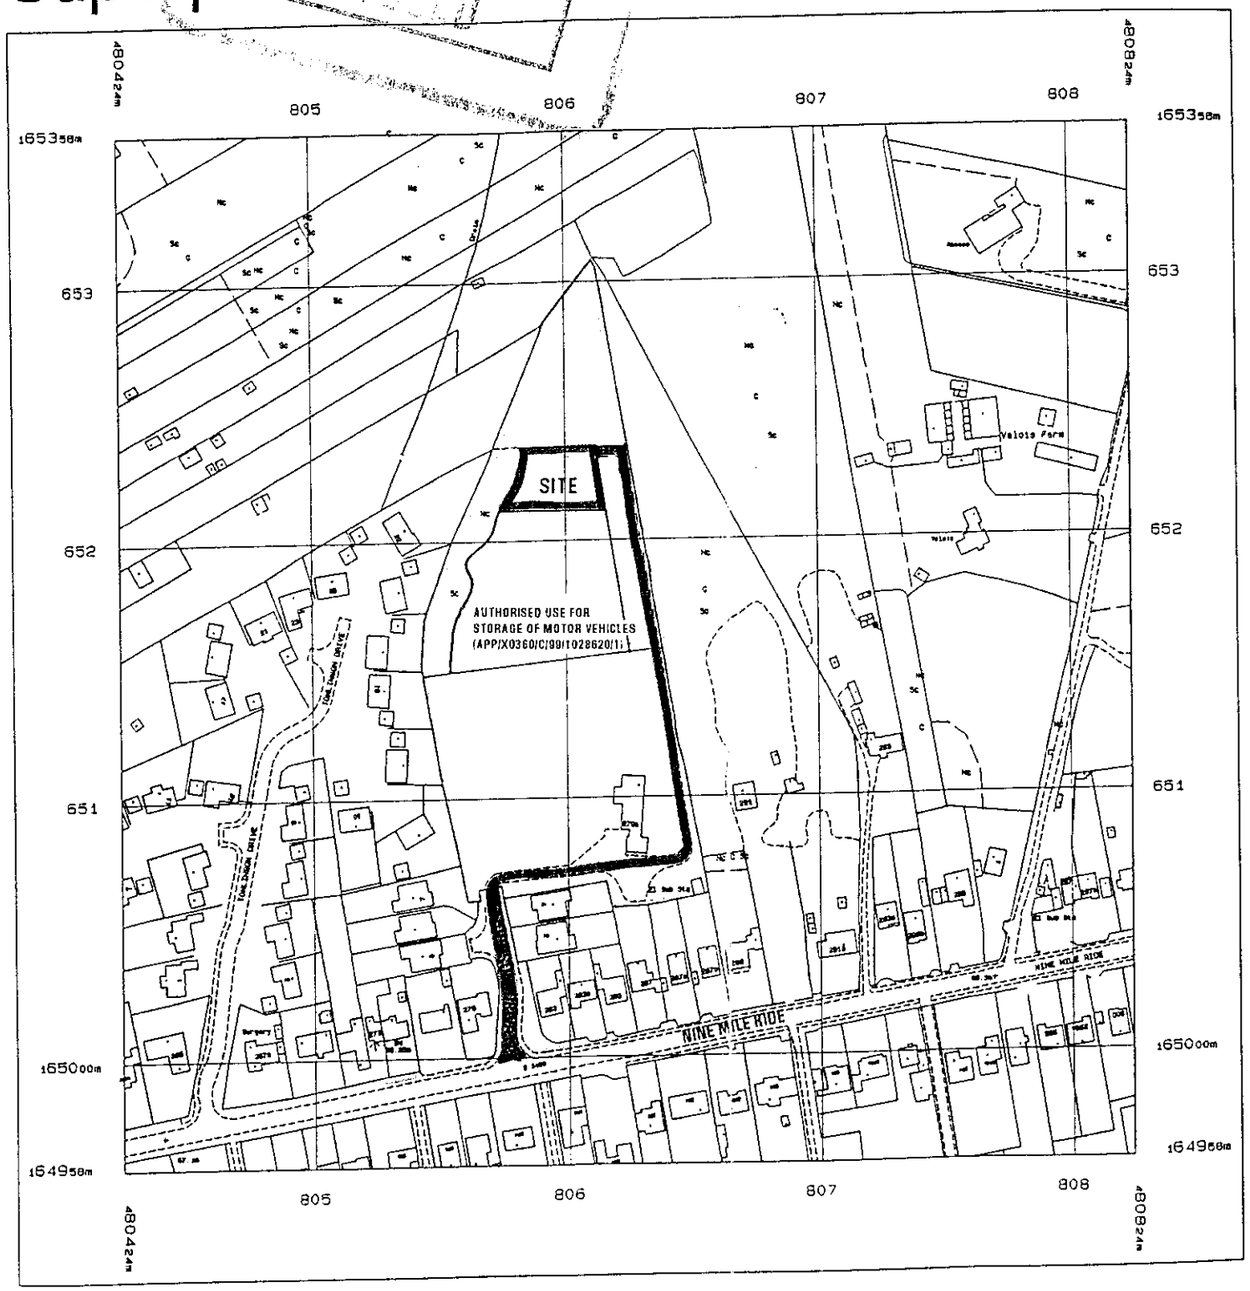

0 10 20 30 40 50 60 70 80 90 100

0 2 3

N

Notes:
All dimensions must be checked on site and not scaled from this drawing.

CROWN COPYRIGHT RESERVED
ROBIN BRADBEER LIMITED
Licence No: AL100027258

No.	Date	Revisions
A		

© Copyright

Robin Bradbeer Limited
Planning & Development Consultancy

Client
MR & MRS K BRANT

Job Title
LAND REAR OF 6 JOHNSON DRIVE
FINCHAMPSTEAD BERKSHIRE

Drawing Title
LOCATION PLAN
USE OF LAND FOR STORAGE
OF MOTOR VEHICLES
(TEMPORARY)

Scale 1:2500

Date 02/01

Drawn by

Drg. No 369/01/1

Rev

Green gap
WCC7
Sep of Set.
SC1
Sell of Set
SC2

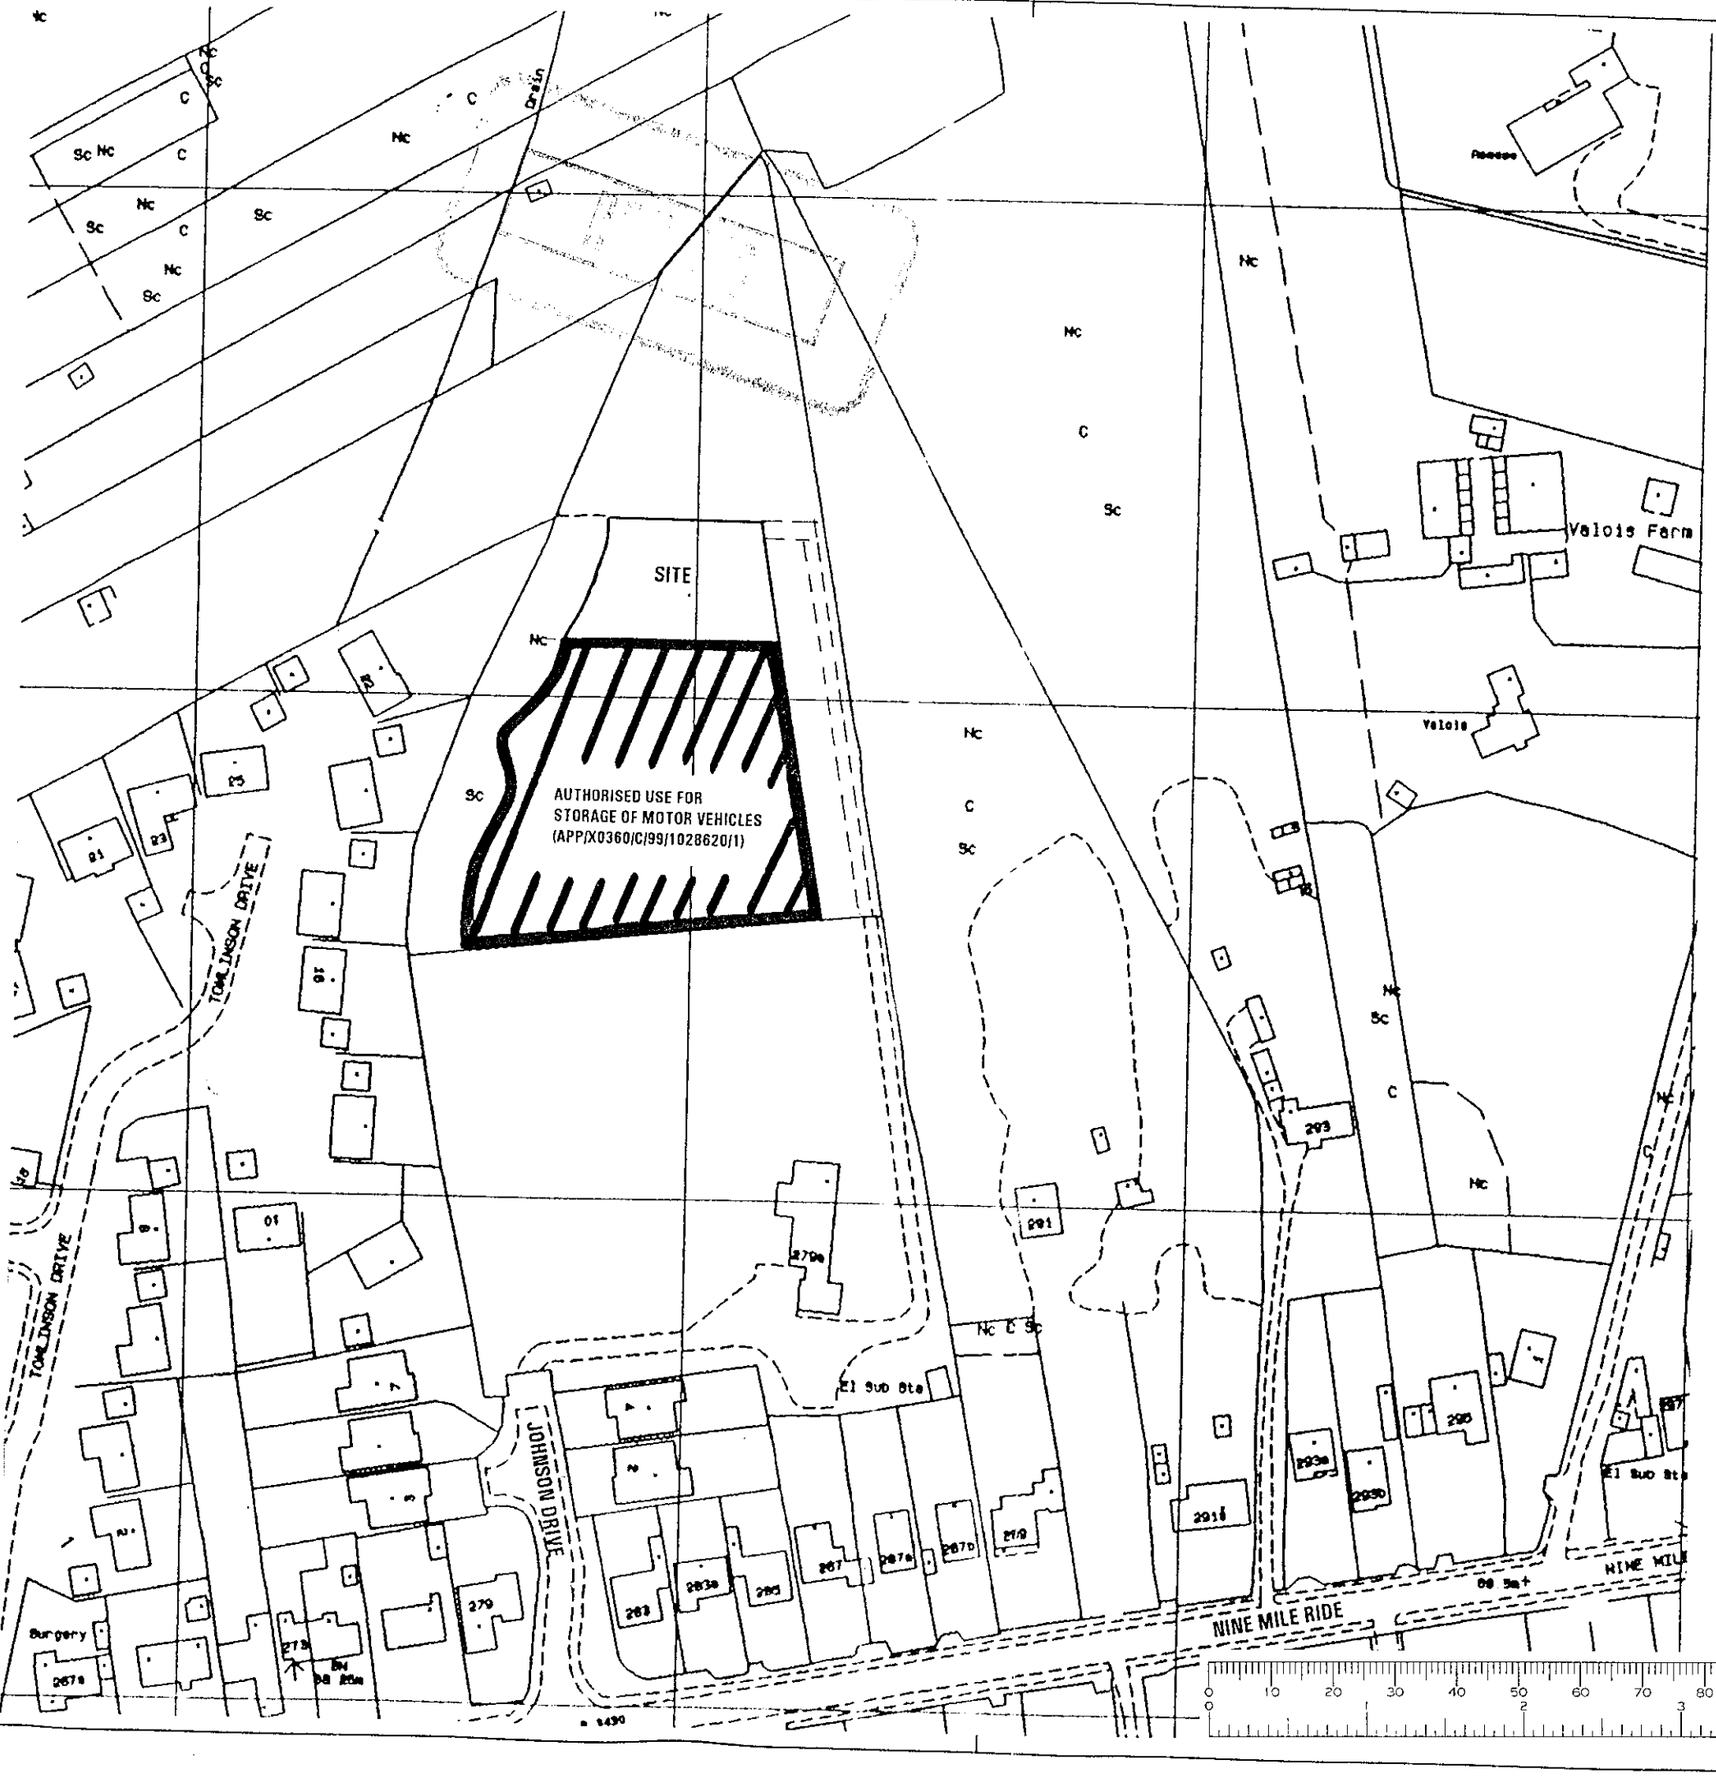

Notes
All dimensions must be checked on site and not scaled from this drawing

14 ... 3583

CROWN COPYRIGHT RESERVED
ROBIN BRADBEER LIMITED
Licence No: AL100027256

No.	Date	Revisions
A		

© Copyright

Robin Bradbeer Limited
Planning & Development Consultancy

Client
MR & MRS K BRANT

Job Title
LAND REAR OF 6 JOHNSON DRIVE
FINCHAMPSTEAD BERKSHIRE

Drawing Title
SITE PLAN
USE OF LAND FOR STORAGE
OF MOTOR VEHICLES
(TEMPORARY)

Scale 1:1250

Date 02/01 Drawn by

Drg. No 369/01/2 Rev