LUDGROVE SCHOOL
LUCKLEY ROAD
WOKINGHAM.

BLOCK PLAN
SCALE 1:500.

14. [illegible] 5564

LUCKLEY ROAD EXTENSION.

PROPOSED POOL ENCLOSURE

APPROVED

0 10 20 30 40 50 60 70 80 90 100
0 2 3

N

Chapel Green Farm

Chapel Green

Chapel Green Cottages

Lucas's Hospital (Almshouses)

Chapel

Ludgrove School

Pond

LANGBOROUGH WARD

Playing Fields

Foot Bridge

Foot Bridge

Trench's Bridge

WOKINGHAM R D SU 8266

Ordnance Survey

Reproduced from the 1:2500 scale Ordnance Survey Map with the permission of the Controller of H.M. Stationery Office. Crown Copyright reserved.

N.T.S.

14.FEB.1991

Notes

All dimensions to be checked on site.

STORE

FIVES COURT

SQUASH

CHANGING

UP

TOILET

STORE

WORKSHOP

11.160

11.490

11.340

10.000

10.950

10.010

10.960

10.420

10.090

10.810

10.240

10.595

10.000

TYP.

10.740

10.455

10.190

CHESTNUT

10.610

10.360

9.530

10.660

OAK

10.020

CHESTNUT

HOLLY

OAK

8.670

P O N D.

OAK

S/BIRCH

OAK

S/BIRCH

OAK

OAK

OAK

SCOTS PINE

9.370

9.000

14

0 10 20 30 40 50 60 70 80 90 100

Revisions

Scale 1:100 | Date MARCH 2000 | Drawn By


EXISTING BLOCK PLAN

LUDGROVE SCHOOL
LUCKLEY ROAD
WOKINGHAM

Drawing No. 820.00


TUFNELL & PARTNERS
40 Chobham Road, Sunningdale, Ascot
Berkshire, SL5 0DX. (tel) 01344 23411

AMI SUPPLIES 1028

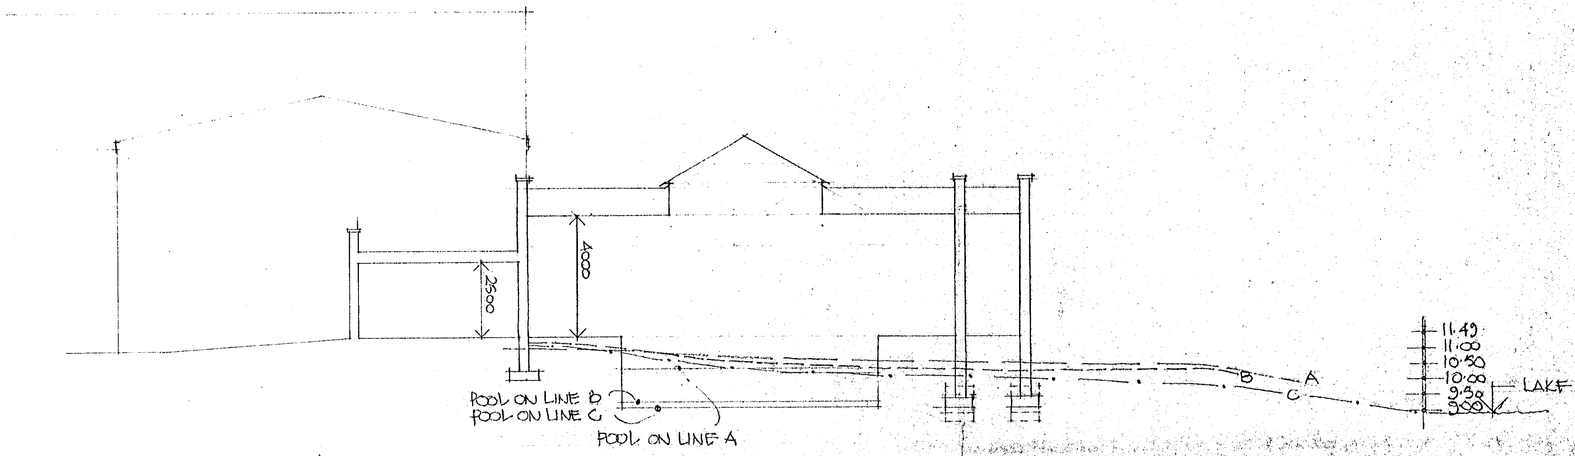

TYPICAL CROSS SECTION.

FOOTINGS TO BE TO SUITABLE SUBSOIL MIN 1000 BELOW EXISTING G.L. BUT SPECIFICALLY AS INDICATED ON THE SECTIONS.

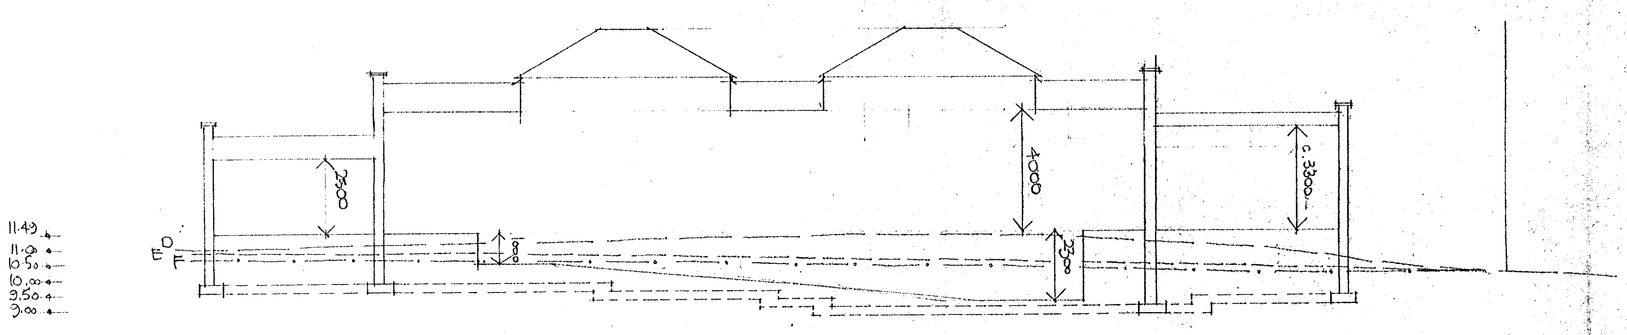

TYPICAL LONG SECTION.

Notes

All dimensions to be checked on site.

14.FEB.2001 3364

APPROVED

Revisions

A	02.01	CEILING HT. IN POOL HALL + PLANT ROOM.

Scale 1:100 | Date 11.2K | Drawn By RW

GENERAL SECTIONS

PROPOSED SWIMMING POOL LUDGROVE SCHOOL WOKINGHAM

Drawing No. 830-04R

TUFNELL & PARTNERS
40 Chobham Road, Sunningdale, Ascot
Berkshire. SL5 0DX. tel. 01344 23411.

AMI SUPPLIES 1028

EXISTING PICKET FENCE

EXISTING MACADAM DRIVE

SCOTS PINE TO BE REMOVED

SCOTS PINE

OUTBUILDING TO BE DEMOLISHED.

SCOTS PINE

2 No HORSE CHESTNUT

FIVES COURT

FIVES COURT

CHANGING ROOM 'A'.

SWIMMING POOL.

CHAPEL BOILER H.W. RETURN

DESK/ POOL RECORDS

H.W. FOR C/ROOMS

BOILER FOR CHANGING ROOMS

L1/S50

STORE/RECORDS / BOILER ROOM

SPONERS

URINALS

WC.

L10

BATHS

L10

S12

L1/S50

CHANGING ROOM 'B'.

L1/HD50

8930

5727

1565

262

1790

1800

2025

5615

262

FLOOR PLAN (PART)

Notes

All dimensions to be checked on site.

14.FEB.2001 - 3304

APPROVED

Revisions		
A	03.2K	VARIOUS
D	10.2K	STORE + C/ROOM HANDED

Scale 1:50	Date 06.2K	Drawn By

PROPOSED SWIMMING POOL

LUDGROVE SCHOOL
LUCKLEY ROAD
WOKINGHAM.

Drawing No. 830.02B.

TUFNELL & PARTNERS
40 Chobham Road, Sunningdale, Ascot
Berkshire, SL5 0DX. tel. 01344 23411.

AMI SUPPLIES 1028

Notes

All dimensions to be checked on site.

FLOOR PLAN (PART)

CHANGING ROOM A

EXISTING BOILER. E10

ROOFLIGHTS.

SPINE WALL

L10

L10

L10

WHEELCHAIR WC+SHOWER

SHOWERS

1500

BOX 200 WITH BOX 100

L1/S100

SQUASH COURT.

LOBBY.

UP.

BLOCK UP WINDOWS + MECH. VENT THRU VIC.

STAGE.

TAKE OUT DOORS + INFILL

2No. BOX 100 FORM OPENING + REUSE DOORS

STAGE STORE.

UP.

2387

L1/S50

150

BACKWASH GULLEY

BOX 200 + BOX 100

900

900

4000

L1/S50

FLOOR GULLEY

6000

RAISE BRICKWORK

EXTEND BRICKWORK

1800

230

1800

STEPS TO HAVE 220 RISE + 300 TREAD. HANDRAIL/BALUSTRADE 900 ABOVE PITCH + 1100 ABOVE LANDING ALIAS FOR TERRACE.

STORE

352

BOX 200 + BOX 100

CHANGING ROOM B.

BOX 200 + BOX 100

AUTOMATIC POOL COVER TANK.

8500

1450

2050

PLANT ROOM.

L1/HD50

L1/HD50

327

1750

L1/S50 + BOX 100

600 DUCT

L1/S50 + BOX 100

885

1800

1002

150

RANDOM PAVING AS SPECIFIED.

BRICK ON EDGE ON DPC ON L/S WALL

TERRACE BALUSTRADE TO BE 1100 ABOVE SLAB GALV. STEEL WITH NO OPENING TO TAKE 100 SPHERE

20000

3050

20000

2No. LANTERNS EACH 7.000 x 5.000

OVERSPILL TANK. APPROX 4.5 x 3.0 x 1.2.

2550

1400

600 DUCT

L5/50 WITH HD BOX 100

600 DUCT

L5/50 WITH BOX 100

252

890

L1/HD50 WITH BOX 100

1750

890

1505

3600

1554

240

1554

2127

352

3600

1505

1531

L6/50 WITH ....

1452

5400

1452

352

352

25804

25804

EXISTING LEVEL GRID LINES A–F AS MARKED ON GENERAL SECTION DWG 830.04.

A

B

C

14 FEB 2001 3384

APPROVED

Revisions		
A	09.2k.	VARIOUS
B	10.2k	VARIOUS
C	02.01	ROOF LANTERNS + PIERS.

Scale 1:50	Date 06.2k.	Drawn By

PROPOSED SWIMMING POOL

LUDGROVE SCHOOL LUCKLEY ROAD WOKINGHAM.


Drawing No. 830.02A

TUFNELL & PARTNERS
40 Chobham Road, Sunningdale, Ascot
Berkshire, SL5 0DX. tel: 01344 23411


AMI SUPPLIE

Notes


All dimensions to be checked on site.

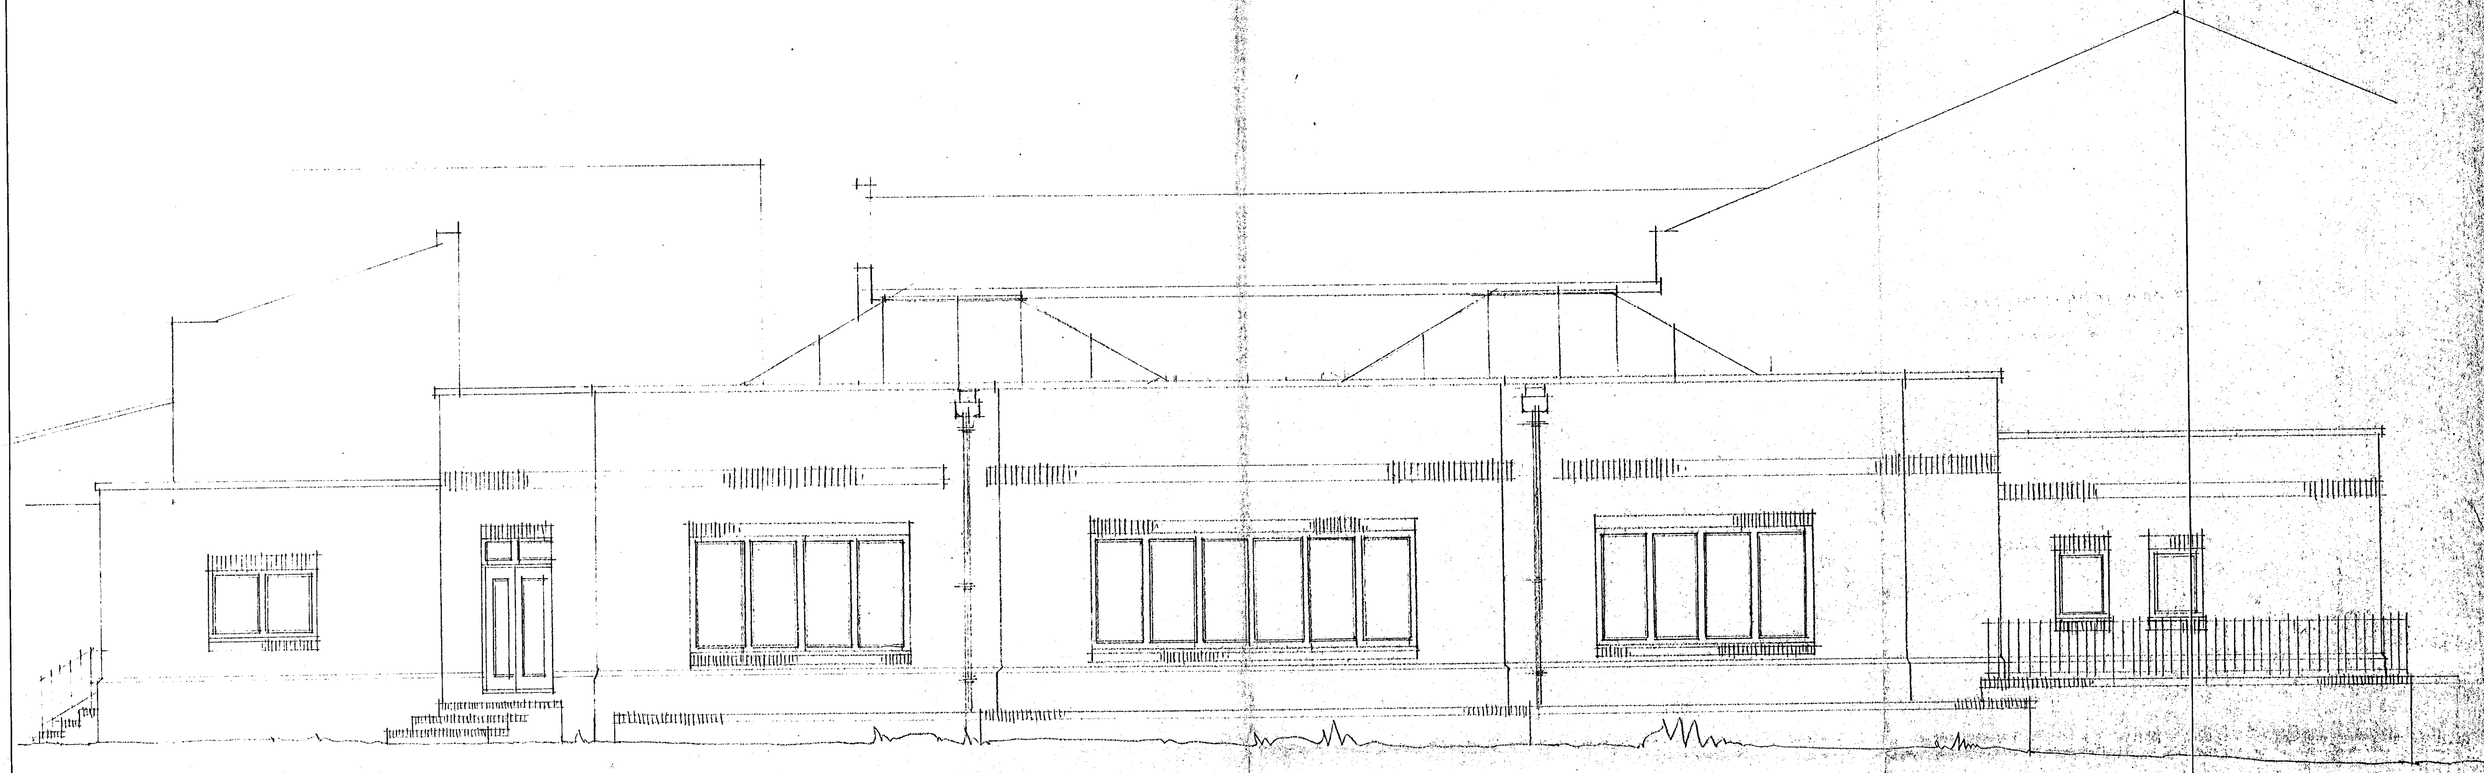

EAST ELEVATION

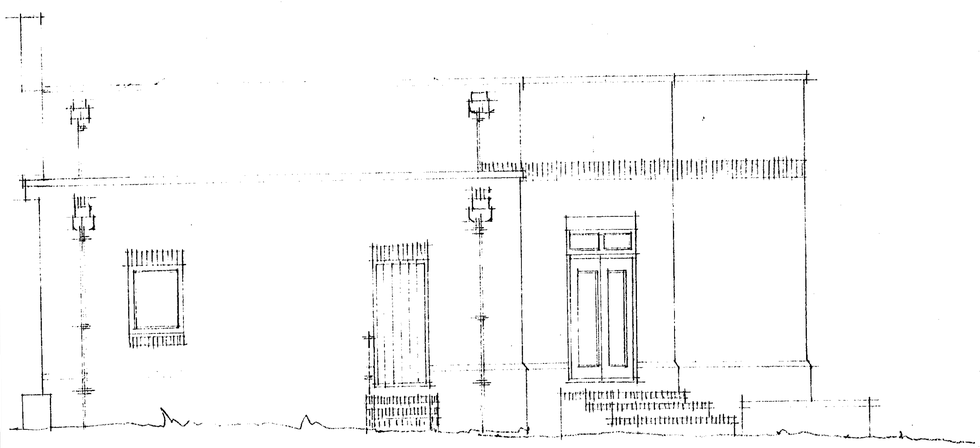

SOUTH ELEVATION

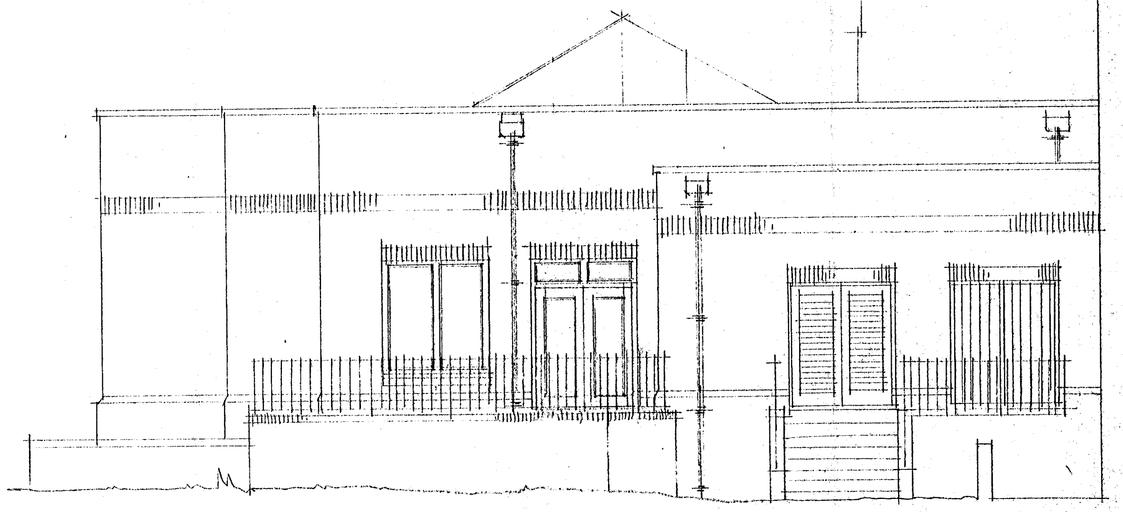

NORTH ELEVATION

14.FEB.2001 * 3384

APPROVED

Revisions

Scale 1:50	Date 02.01	Drawn By

ELEVATIONS

PROPOSED SWIMMING POOL LUDGROVE SCHOOL WOKINGHAM

Drawing No. 830.03A

TUFNELL & PARTNERS
40 Chobham Road, Sunningdale, Ascot
Berkshire. SL5 0DX. tel. 01344 23411.

AMI SUPPLIES 1028