

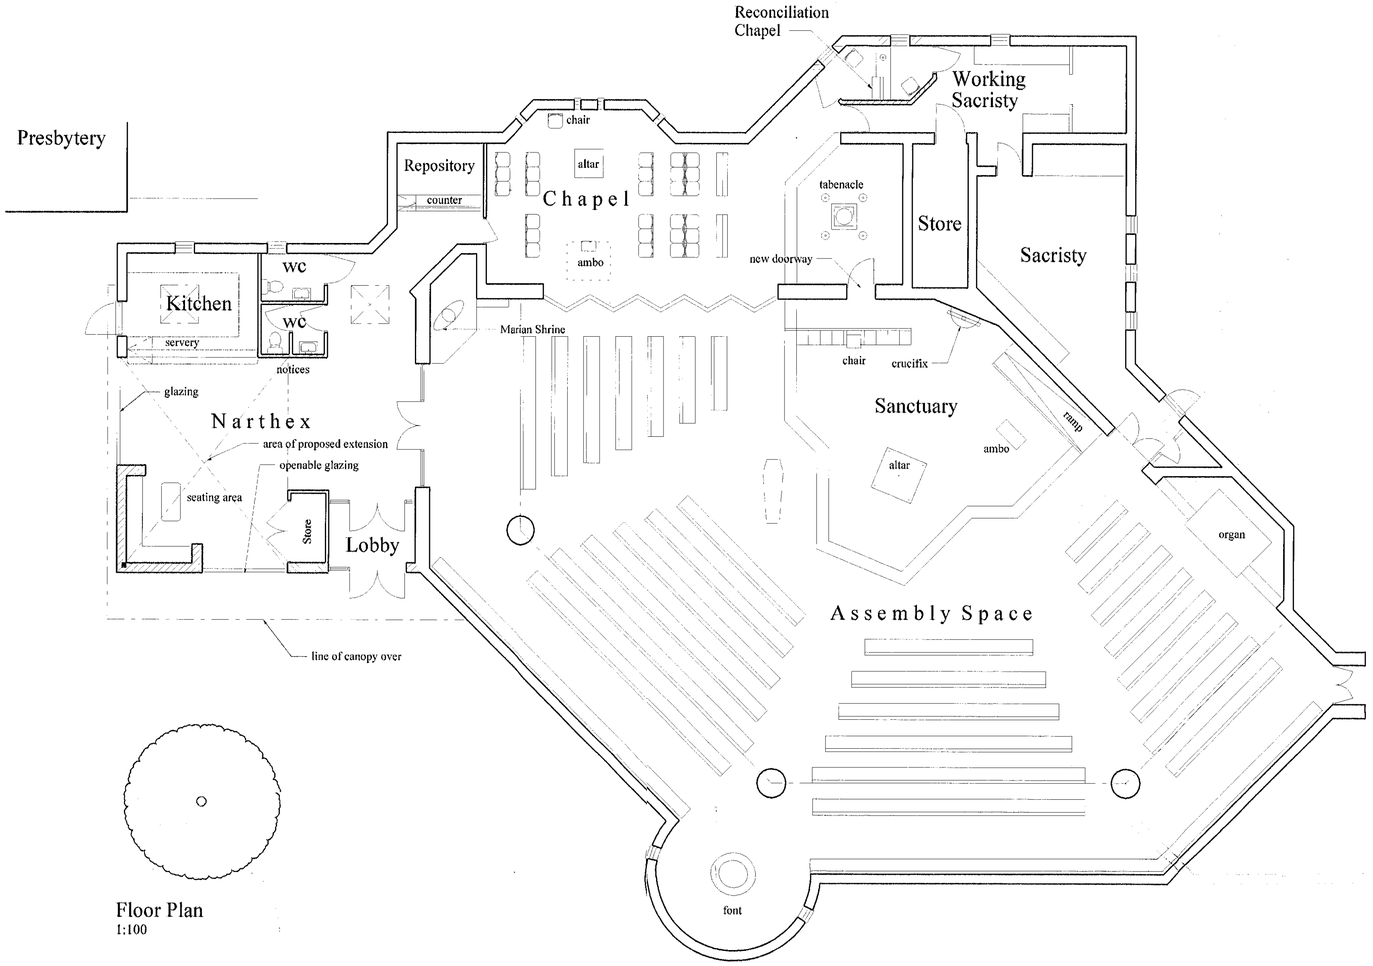



Floor Plan
1:100

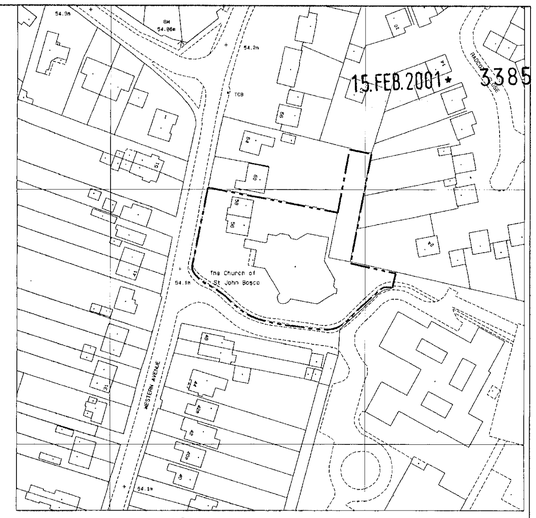

Location Plan
1:250

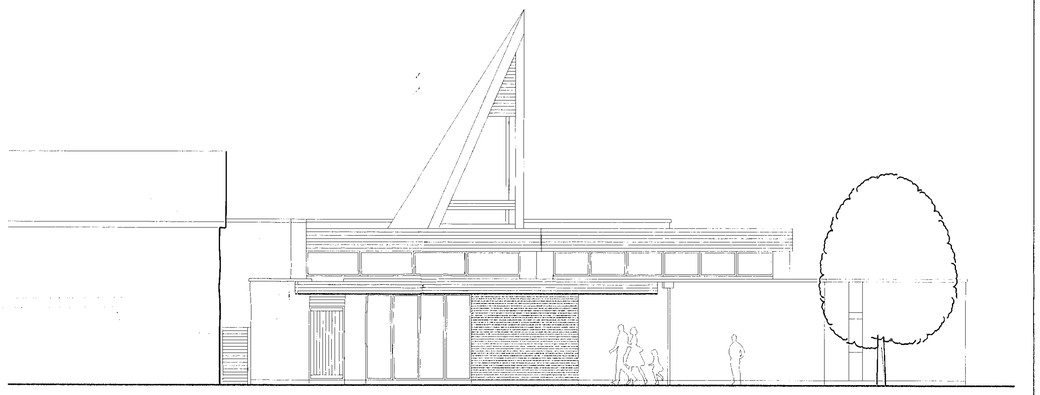


West Elevation
1:100

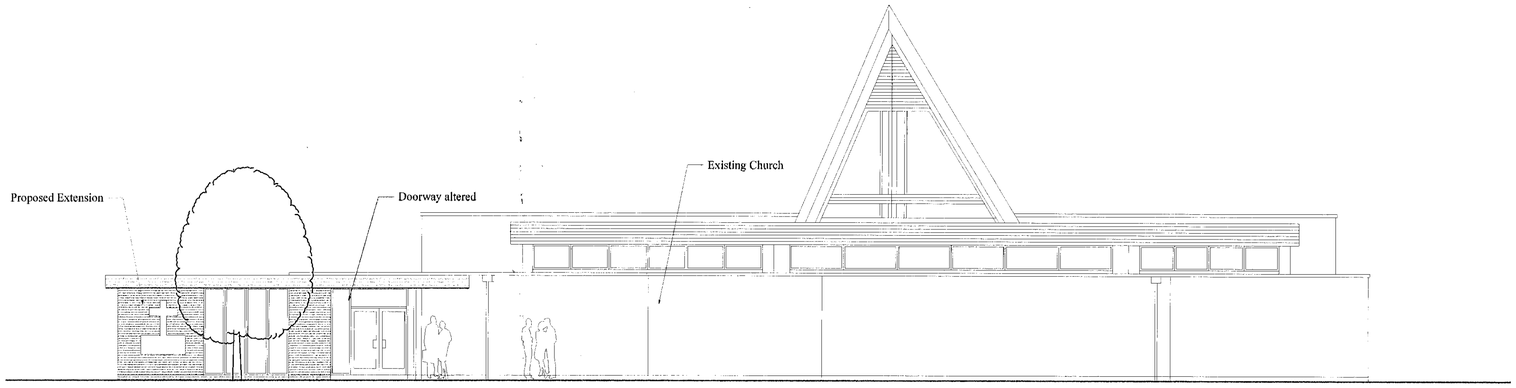

South Elevation
1:100

Site Plan
1:500

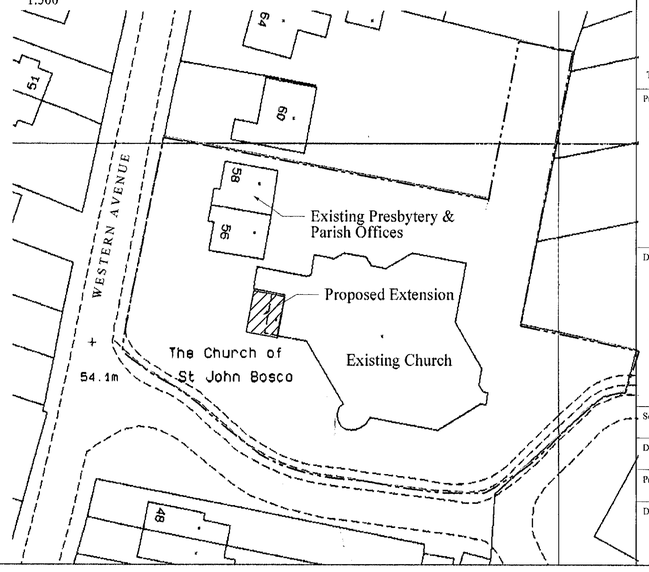

Issued: 12 February 2001
Revision: Date:

Columba Cook
Architecture, Building Conservation, Liturgical Design
123 Bargates, Christchurch, Dorset, BH23 1QH
T: 01202 479256 F: 01202 490027 E: studio@columba.co.uk

Project:


St John Bosco RC Church
Woodley
READING

Drawing title:


PROPOSED ALTERATIONS AND ADDITIONS

Scale: Shown
Date: February 2001
Project no.: 99/373
Drawing no.: Revision:


P-10

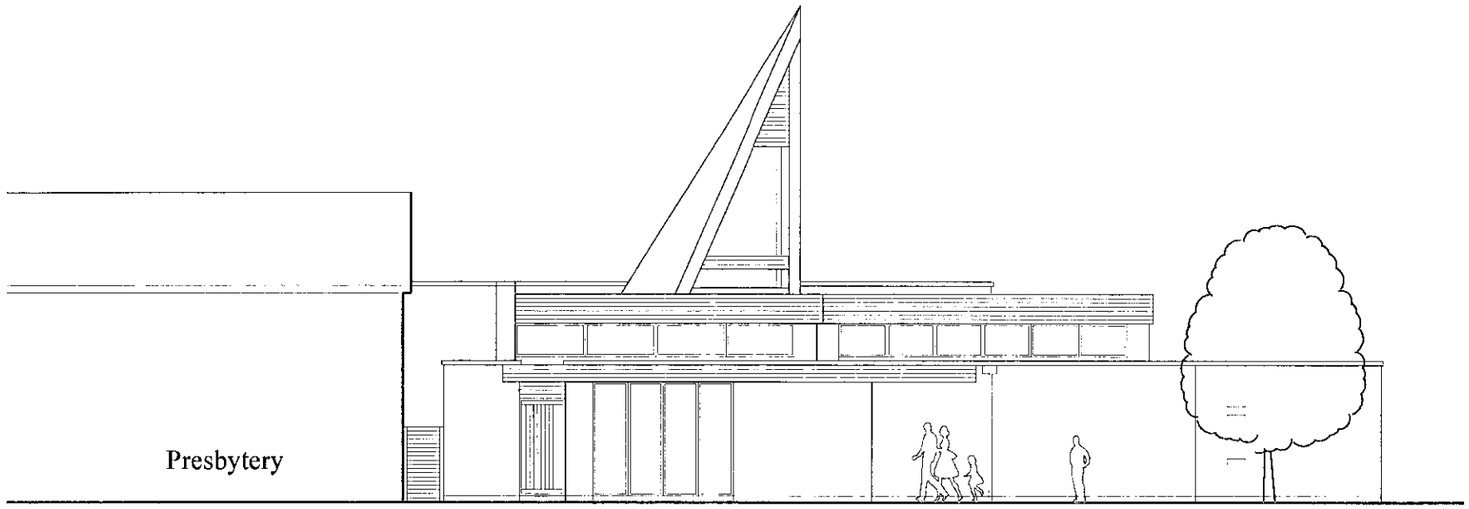



West elevation
1:150

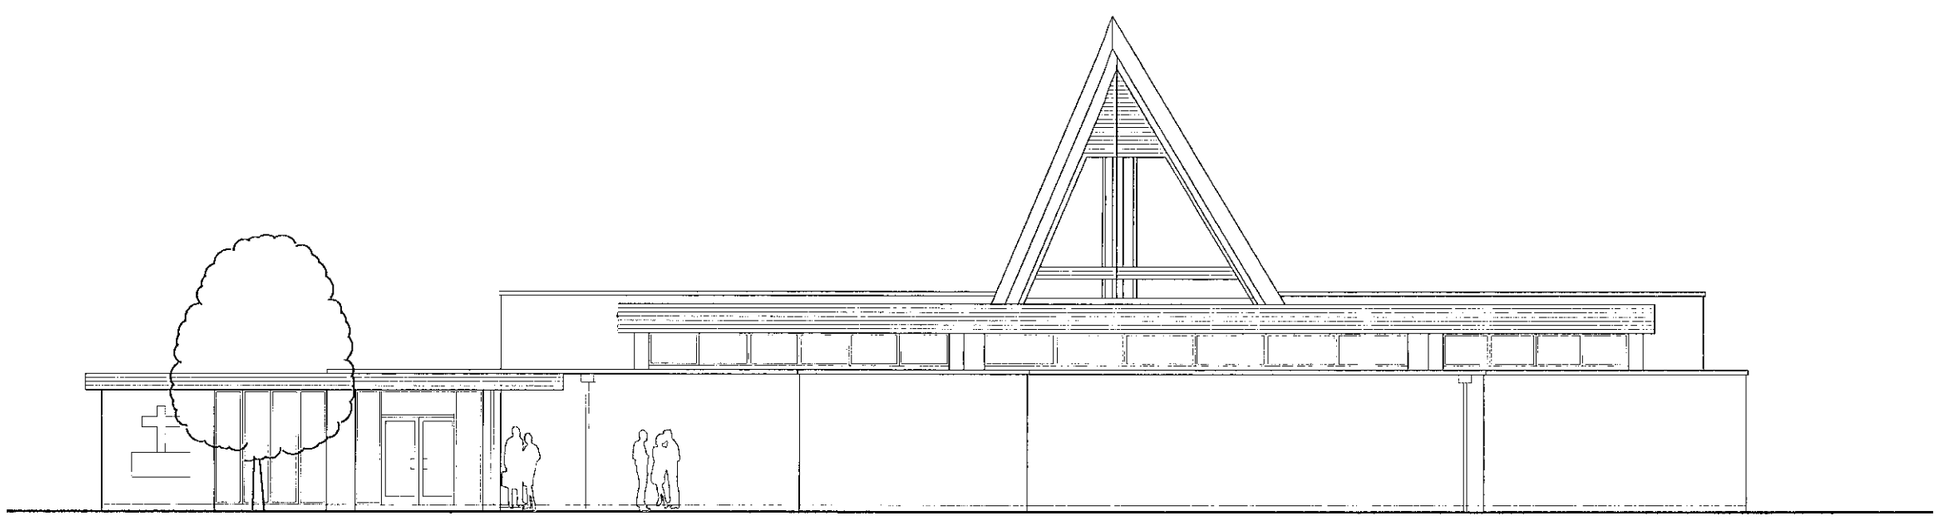

South elevation
1:150

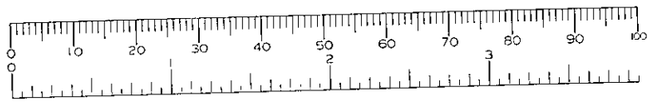

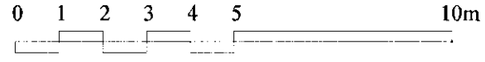

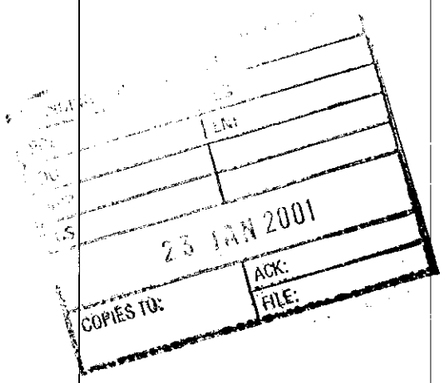

Revision: Date:

Columba Cook
Architecture, Building Conservation, Liturgical Design
123 Bargates, Christchurch, Dorset, BH23 1QH
T: 01202 479256 F: 01202 490027 E: studio@columba.co.uk

Project:


St John Bosco
Woodley
Reading

Drawing title:

Proposal 'E'

Elevations


Scale:	1:150
Date:	December 2000
Project no.:	99/373
Drawing no.:	Revision:
P-6	

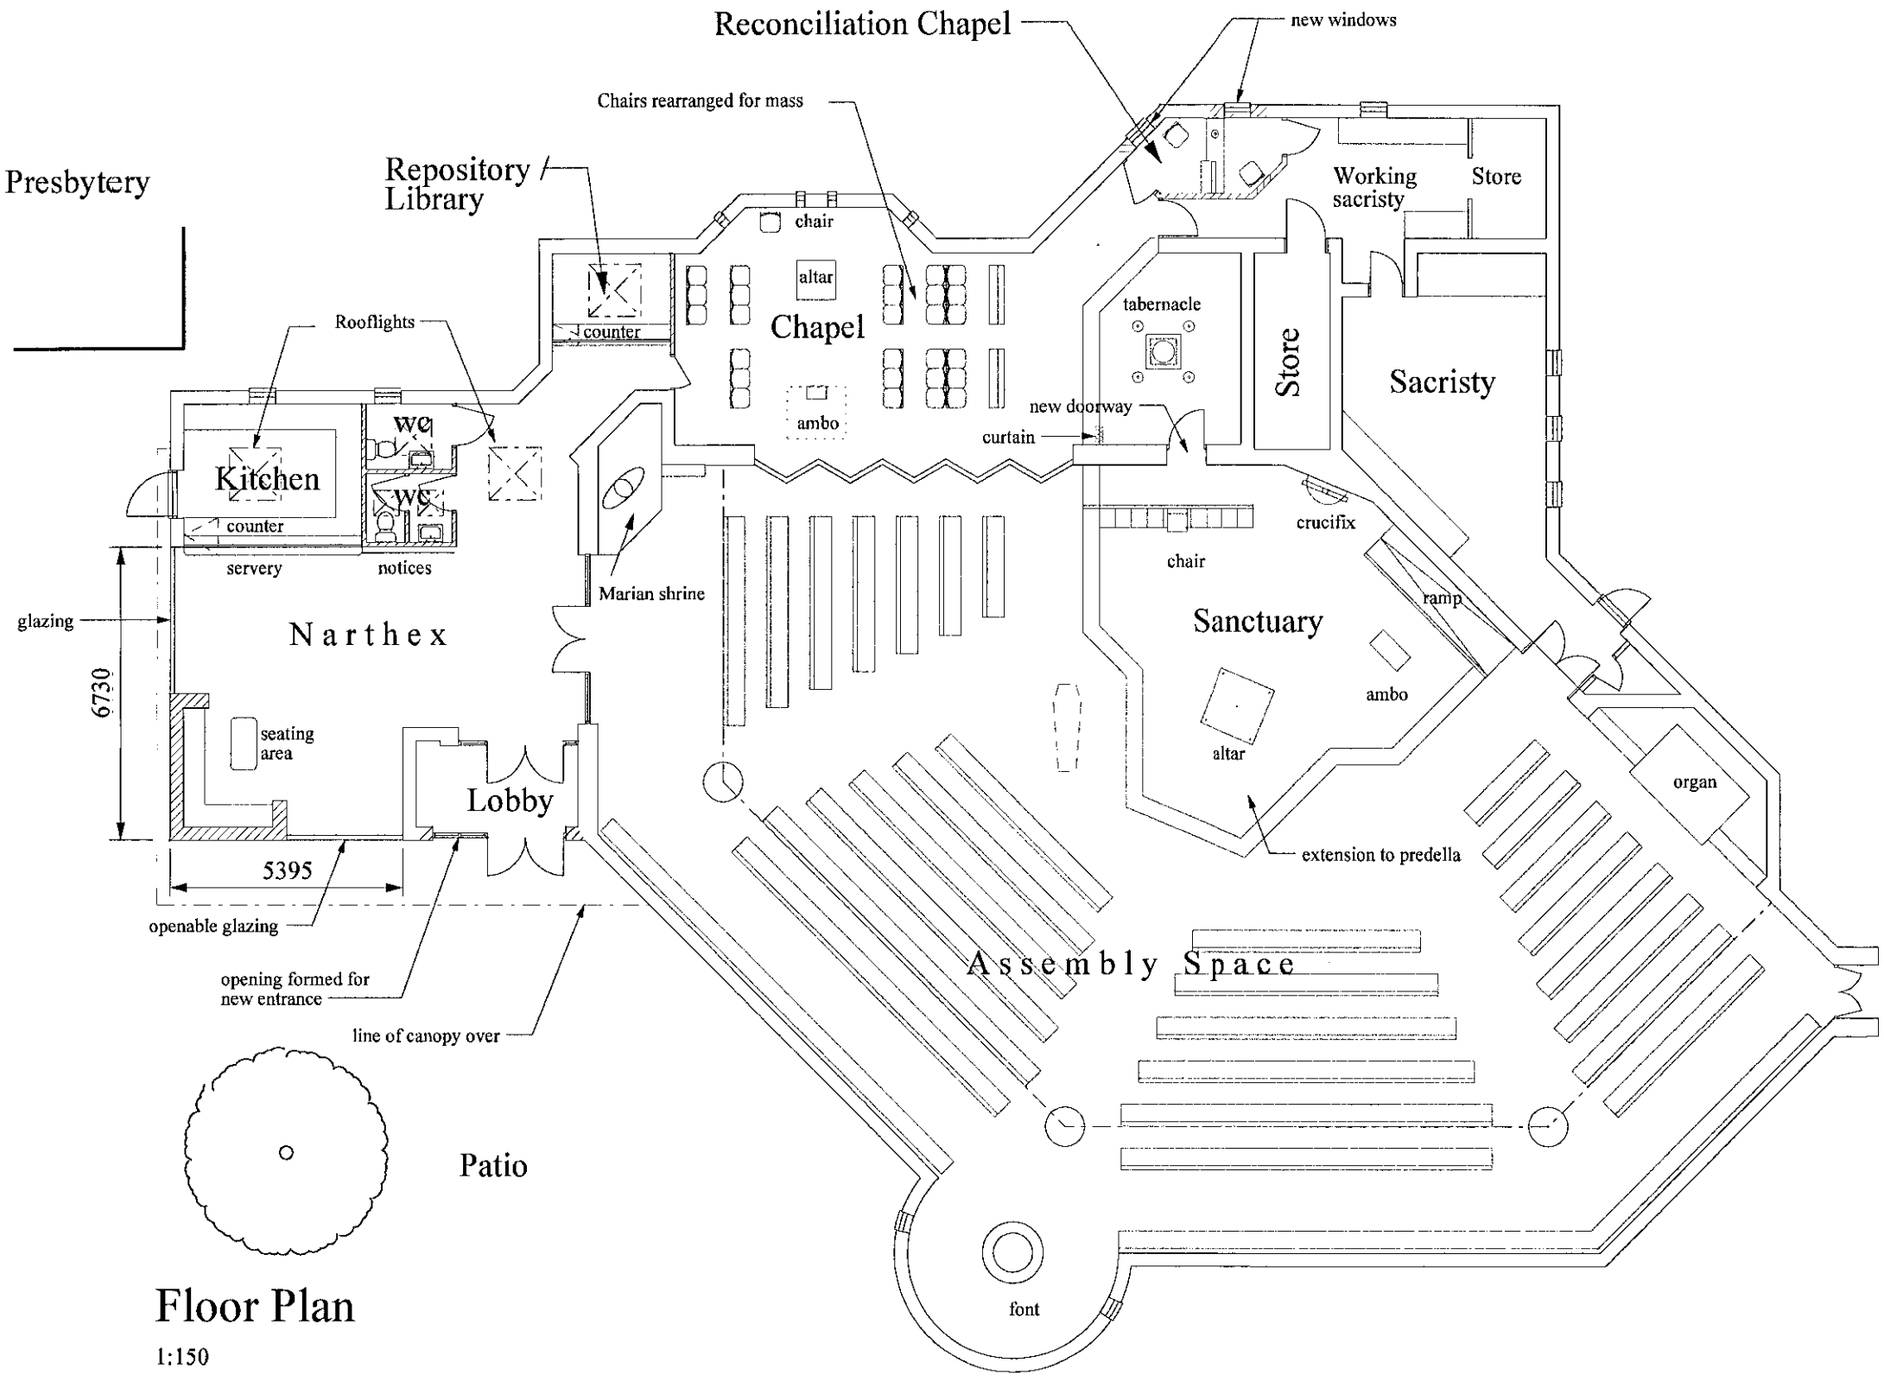

Floor Plan

1:150

0 1 2 3 4 5 10m

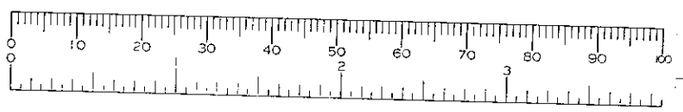

PLANNING SERVICES	HPT
POL	TLS
DC	ENF
APP	
CS	23 JAN 2001
COPIES TO:	ACK:
	FILE:

Revision: Date:

Columba Cook
Architecture, Building Conservation, Liturgical Design
123 Bargates, Christchurch, Dorset, BH23 1QH
T: 01202 479256 F: 01202 490027 E: studio@columba.co.uk

Project:

St John Bosco
Woodley
Reading

Drawing title:

Proposal 'E'


Floor Plan

Scale: 1:150

Date: December 2000

Project no.: 99/373


Drawing no.: P-5 Revision:

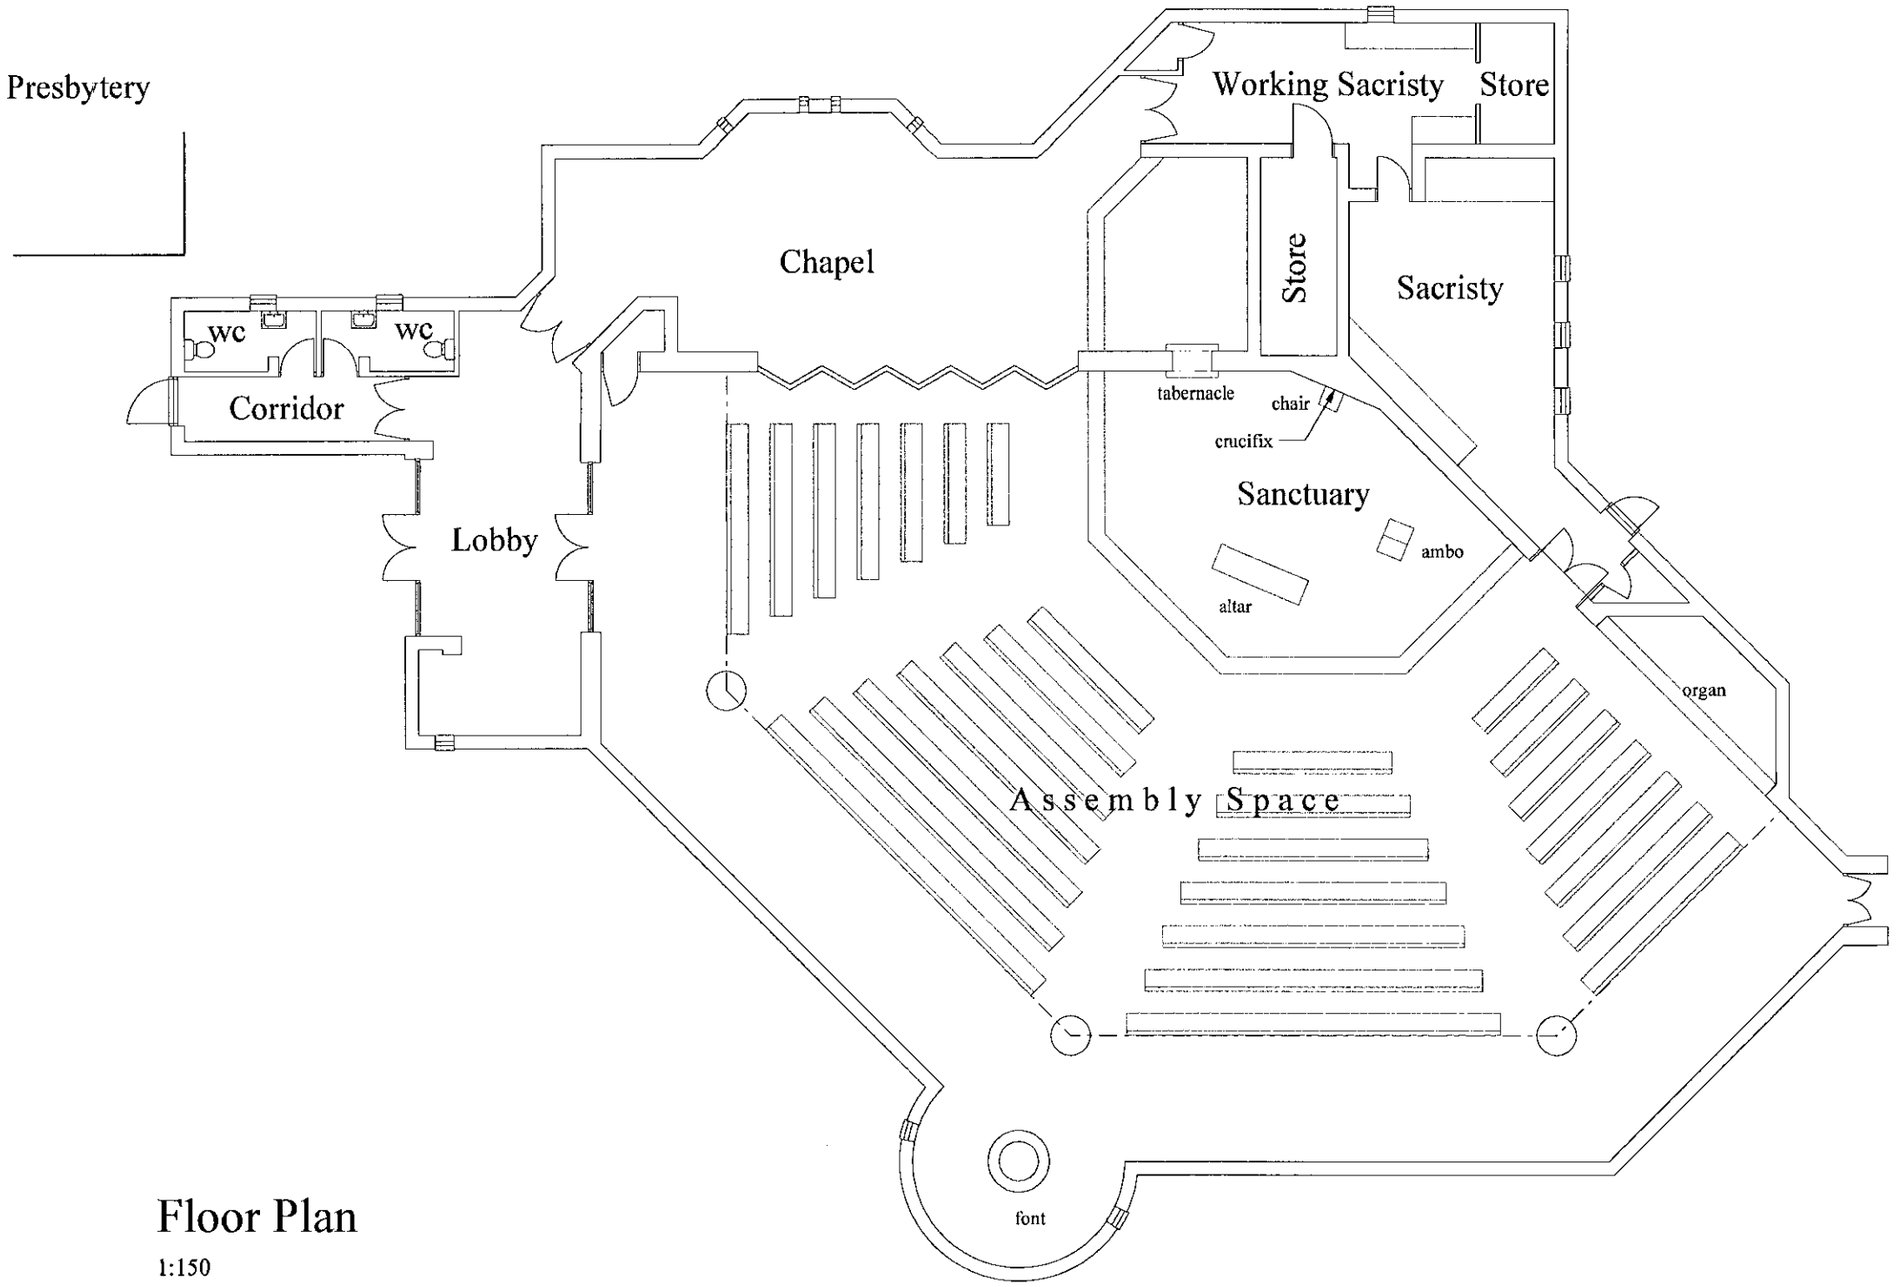

Floor Plan

1:150

0 1 2 3 4 5 10m

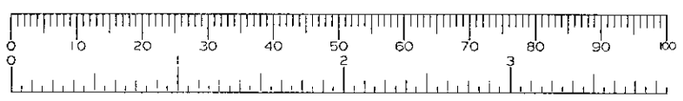

RIBA
CS
23 JAN 2001
COPIES TO:
ACK:
FILE:

Revision: Date:

Columba Cook
Architecture, Building Conservation, Liturgical Design
123 Bargates, Christchurch, Dorset, BH23 1QH
T: 01202 479256 F: 01202 490027 E: studio@columba.co.uk

Project:

St John Bosco
Woodley
Reading

Drawing title:

Floor Plan
as existing

Scale: 1:150

Date: November 2000

Project no.: 99/373

Drawing no.: S-1 Revision: