




SIDE ELEVATION.

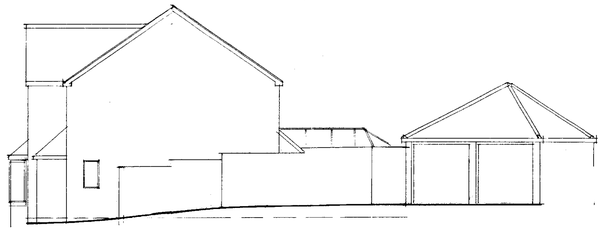


SIDE ELEVATION to ROAD.

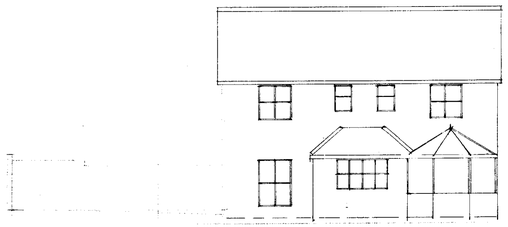

REAR ELEVATION.

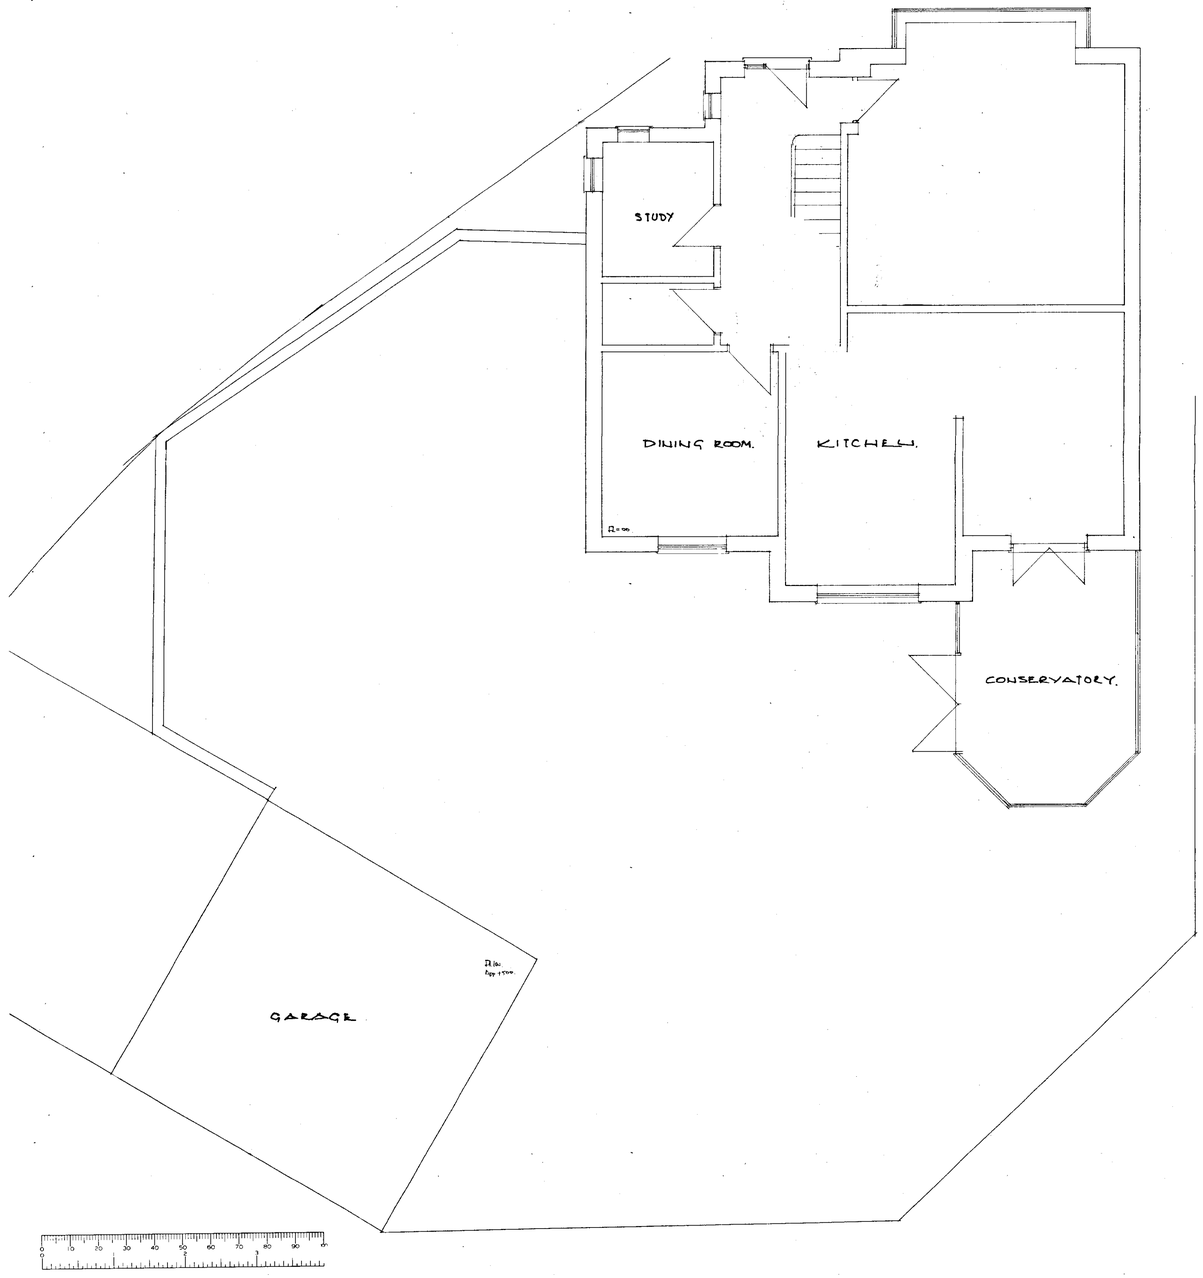

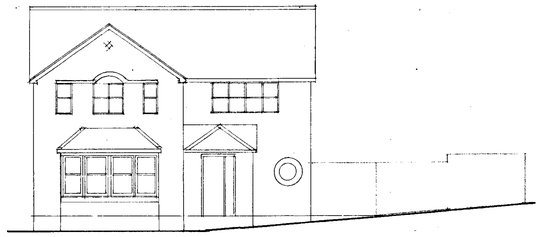

FRONT ROAD ELEVATION.

22.MAR2001* 3614

APPROVED

DEREK CANN RIBA CHARTERED ARCHITECT
13MANOR ROAD WOKINGHAM RG41 4AH tel :- 0118 9786885

Job title
7 Royal Oak Drive.
Pinewood Crowthorne

Client
Dr & Mrs Lloyd

scale 1:100 1:50.
date MARCH.01.

Drawing Title
SURVEY

Job no 0105
Drg no 01