



SIDE ELEVATION.



SIDE ELEVATION to ROAD.

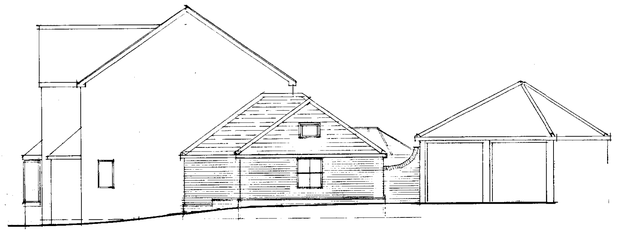

REAR ELEVATION.

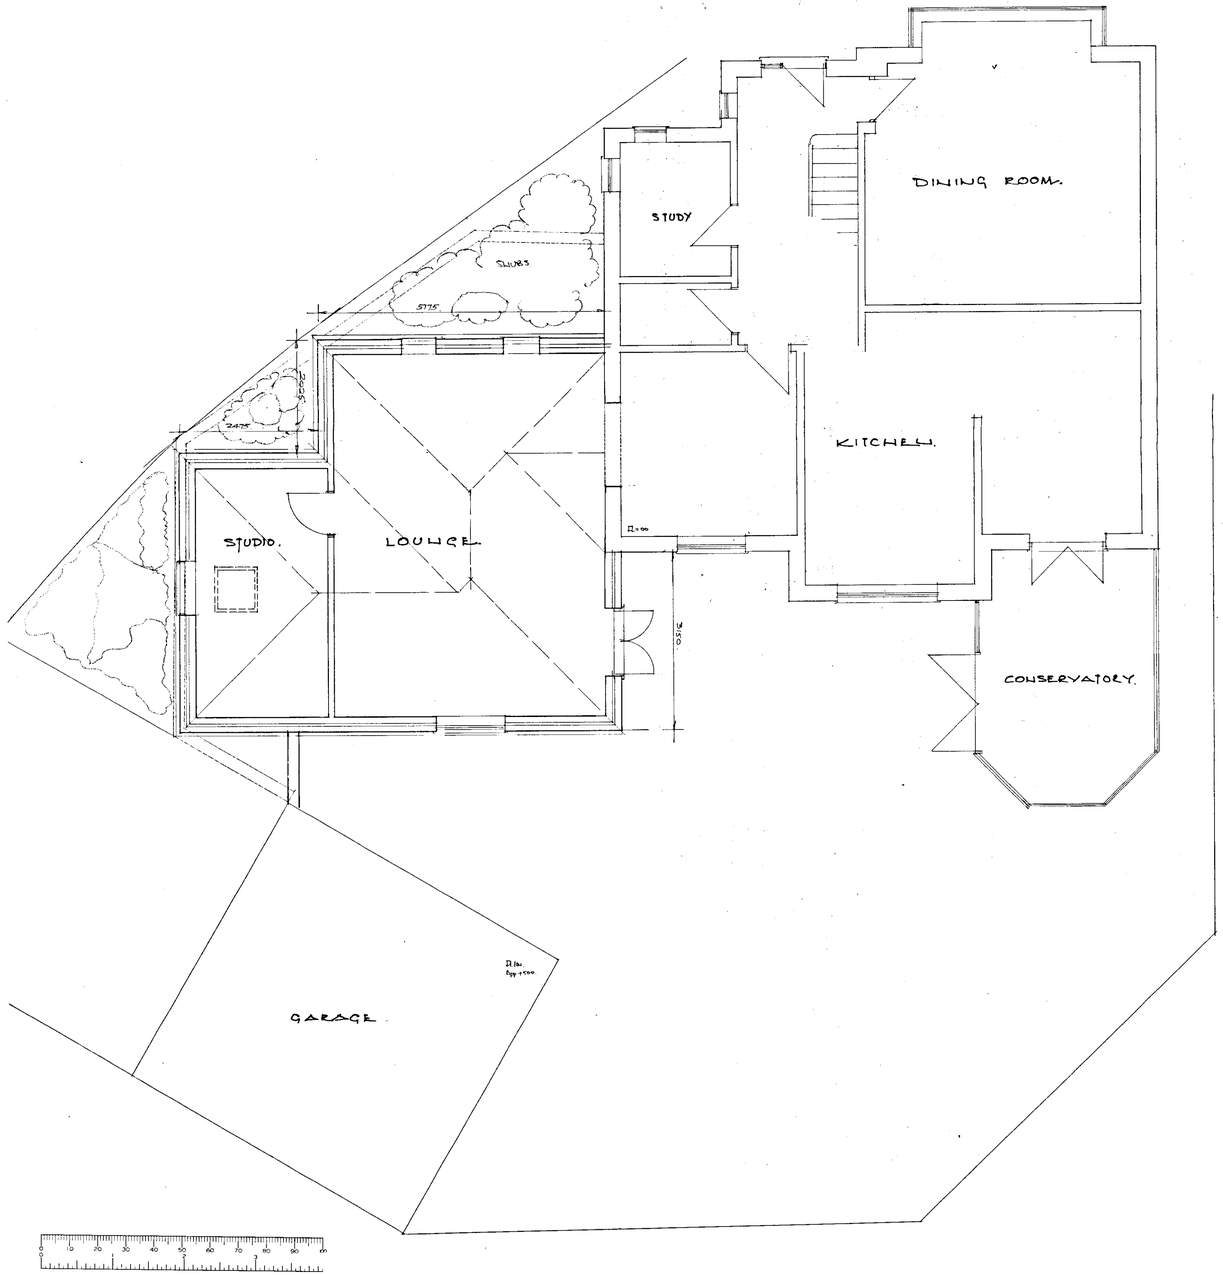




Roof tiles as existing.


Brick to match House.

FRONT ROAD ELEVATION.

22.MAR2001 • 3614

NINE MILE RIDE.

APPROVED

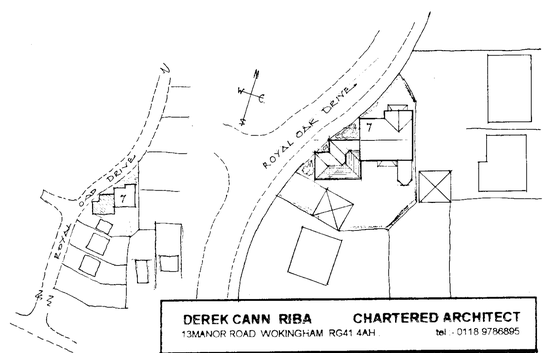


DEREK CANN RIBA CHARTERED ARCHITECT
13MANOR ROAD WOKINGHAM RG41 4AH. tel : 0118 9786895

Job title
7 Royal Oak Drive.
Pinewood Crowthorne

client
Dr & Mrs Lloyd

scale 1:50. 1:100

date MARCH '01

Drawing Title
Proposed Extension

Job no 0105

Drg no 02