



THE VILLAGE STREET SCENE Scale 1:200

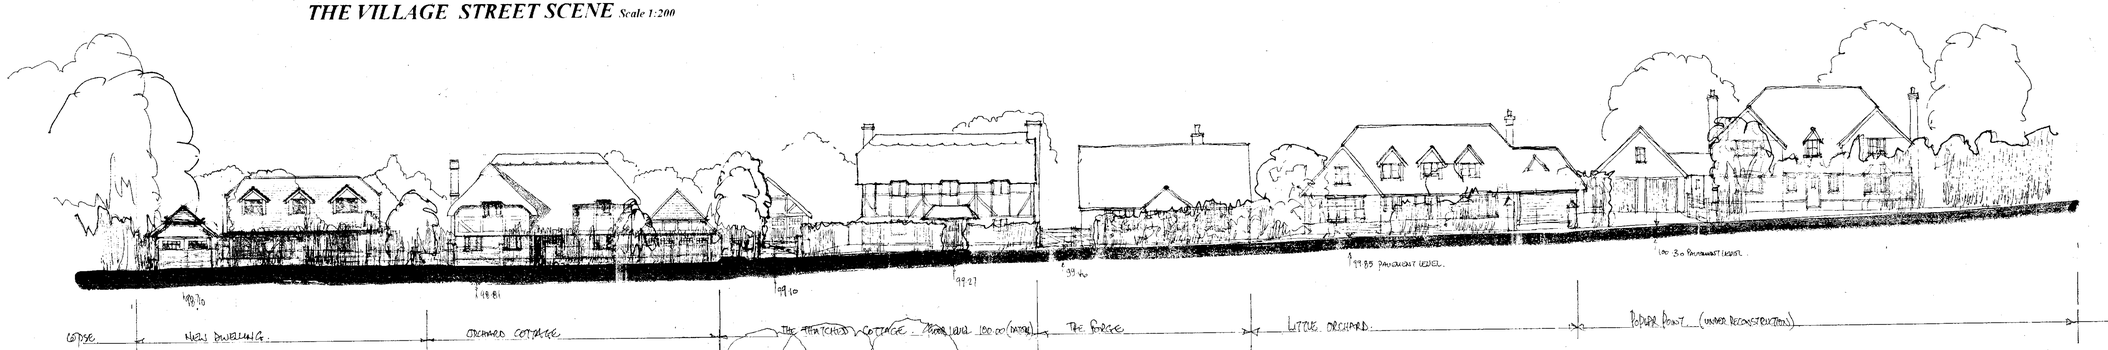

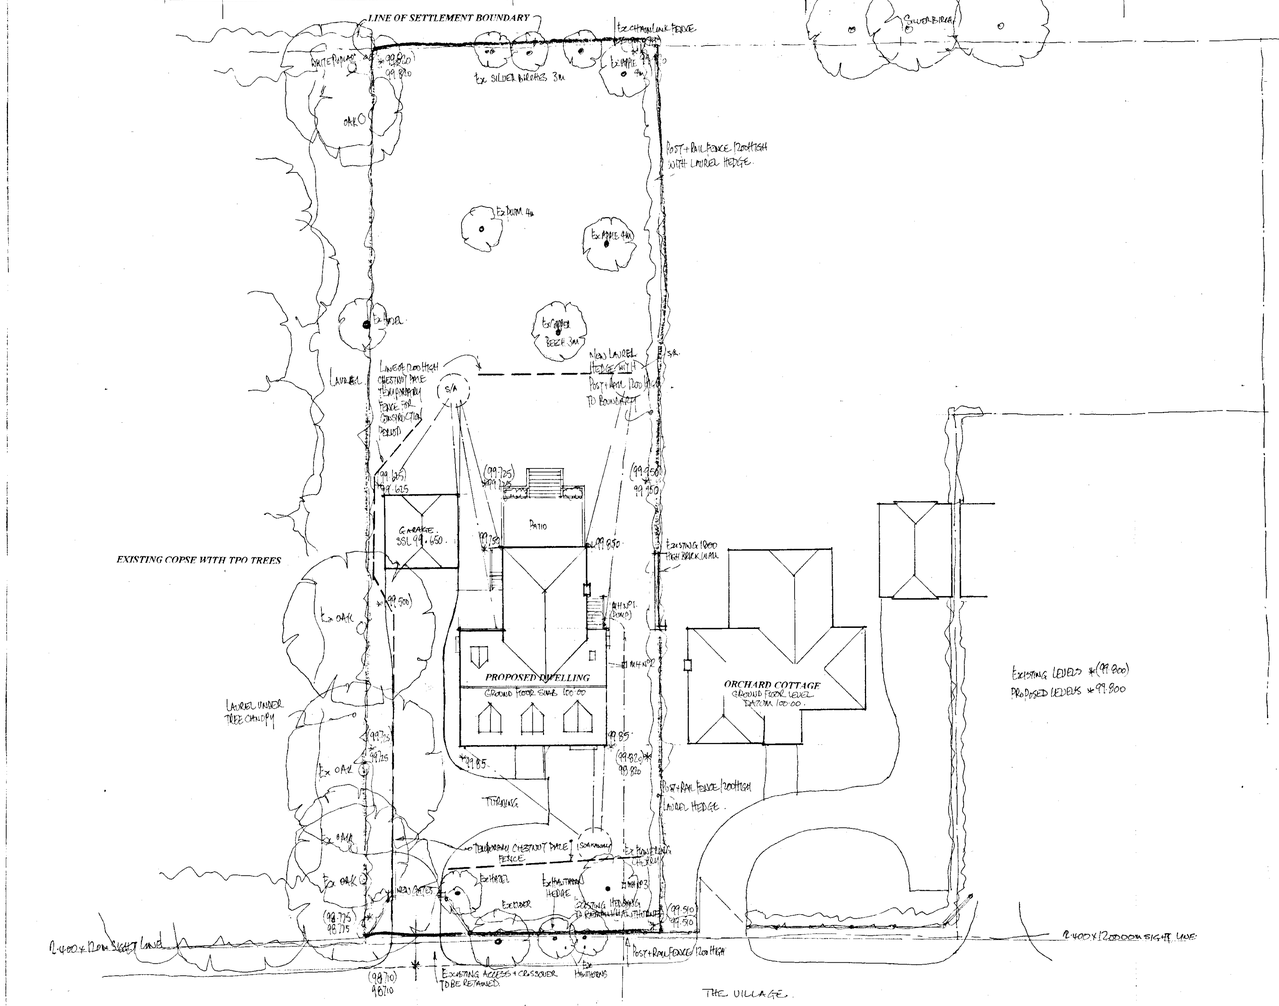

SITE PLAN Scale 1:200

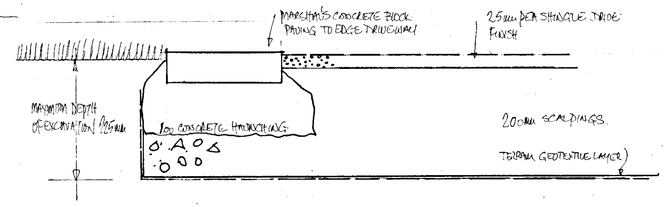

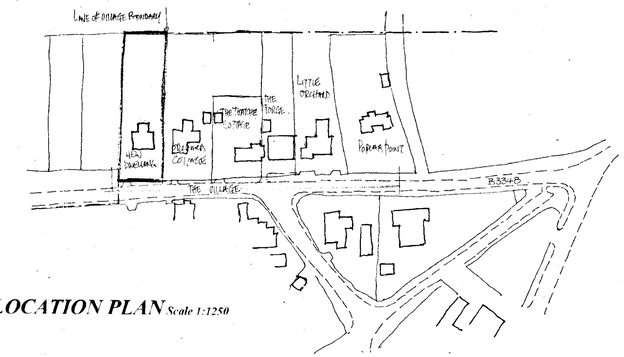

LOCATION PLAN Scale 1:1250

SITE & LOCATION PLANS

Proposal
PROPOSED NEW DWELLING.
Site
LAND ADJACENT TO ORCHARD COTTAGE, THE VILLAGE, FINCHAMSTEAD, BERKSHIRE.

Date **September 00** *Scale* **1:200, 1:1250** *Drawing No* **D 490-03** G.

COLIN DAWSON & ASSOCIATES
Architectural Design & Building Surveying.
MALVERN HOUSE
3 MALVERN WAY
EWSHOT
READING BERKSHIRE RG10 9PY
Tel: **(0118) 9343322** *Fax:* **(0118) 9343322**

RECEIVED
23 MAY 2002
DEVELOPMENT CONTROL