




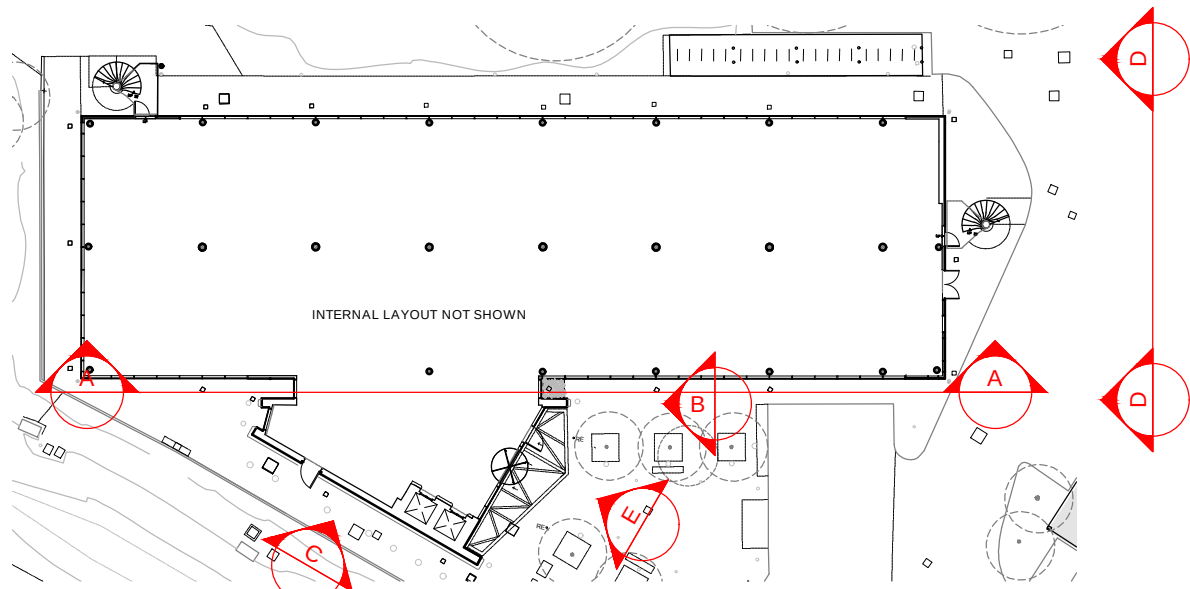


1 KEY PLAN
1:500 @ A1

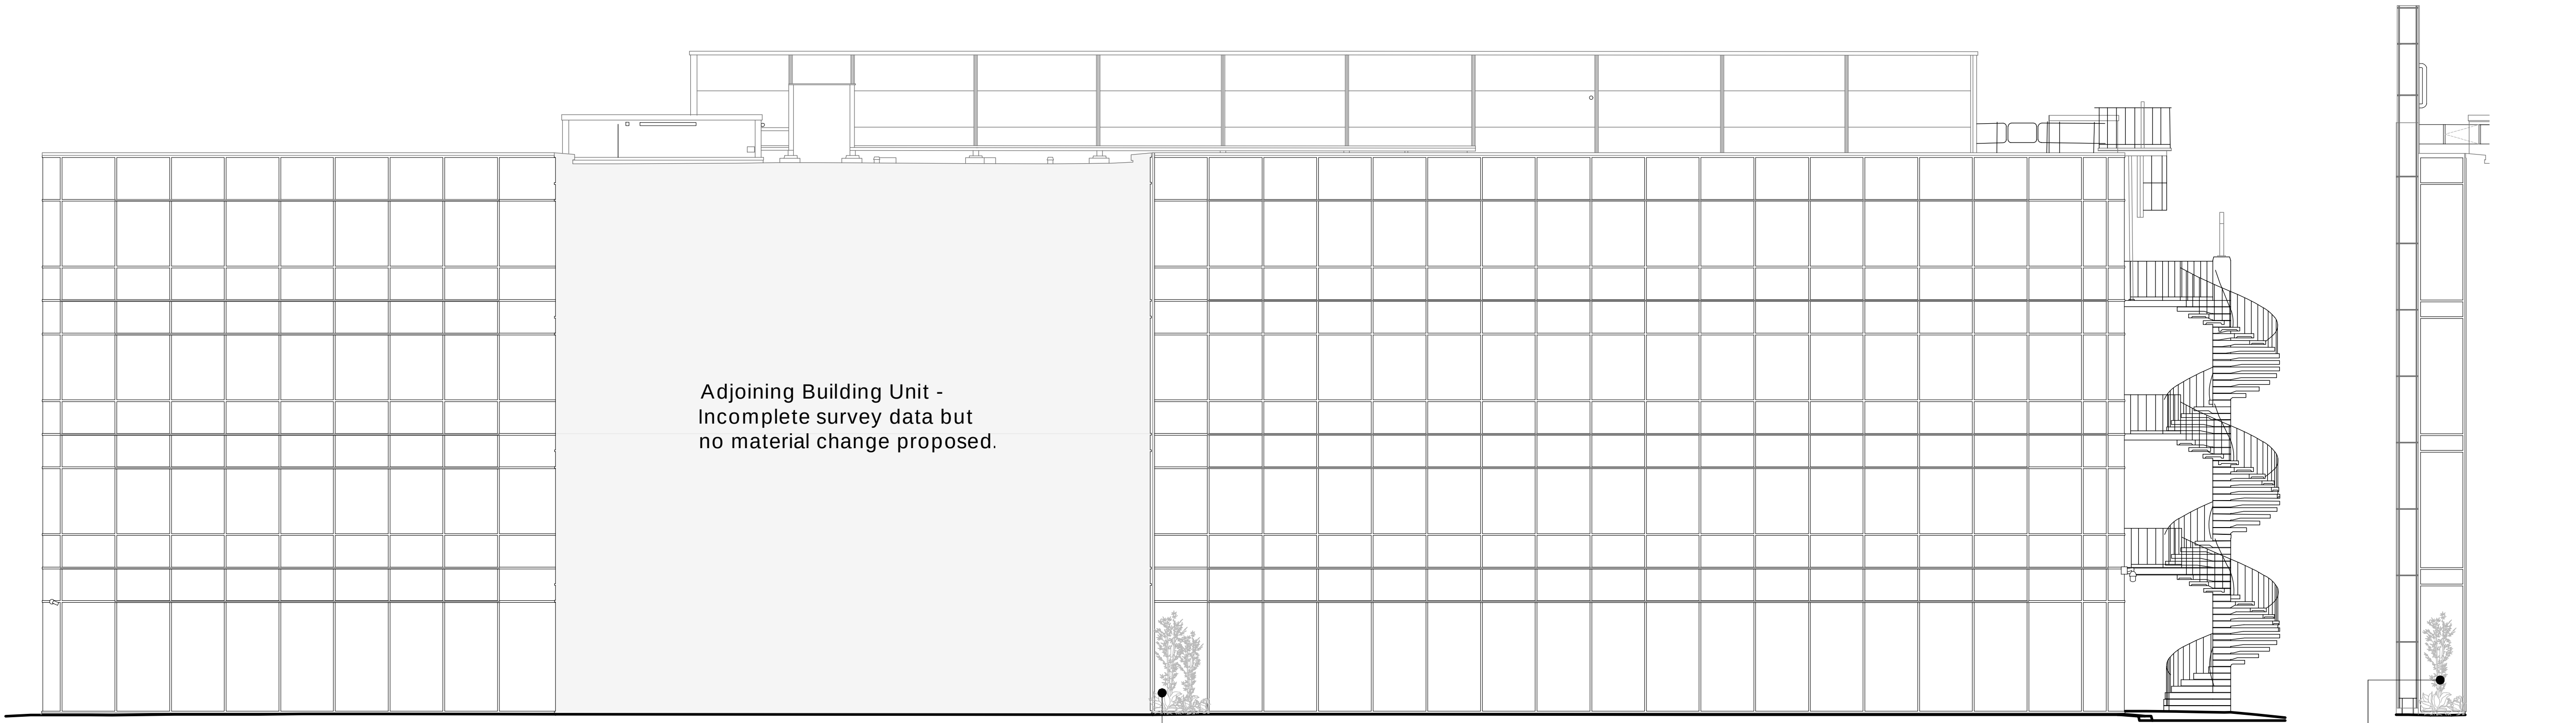


2 ELEVATION A
1:100 @ A1

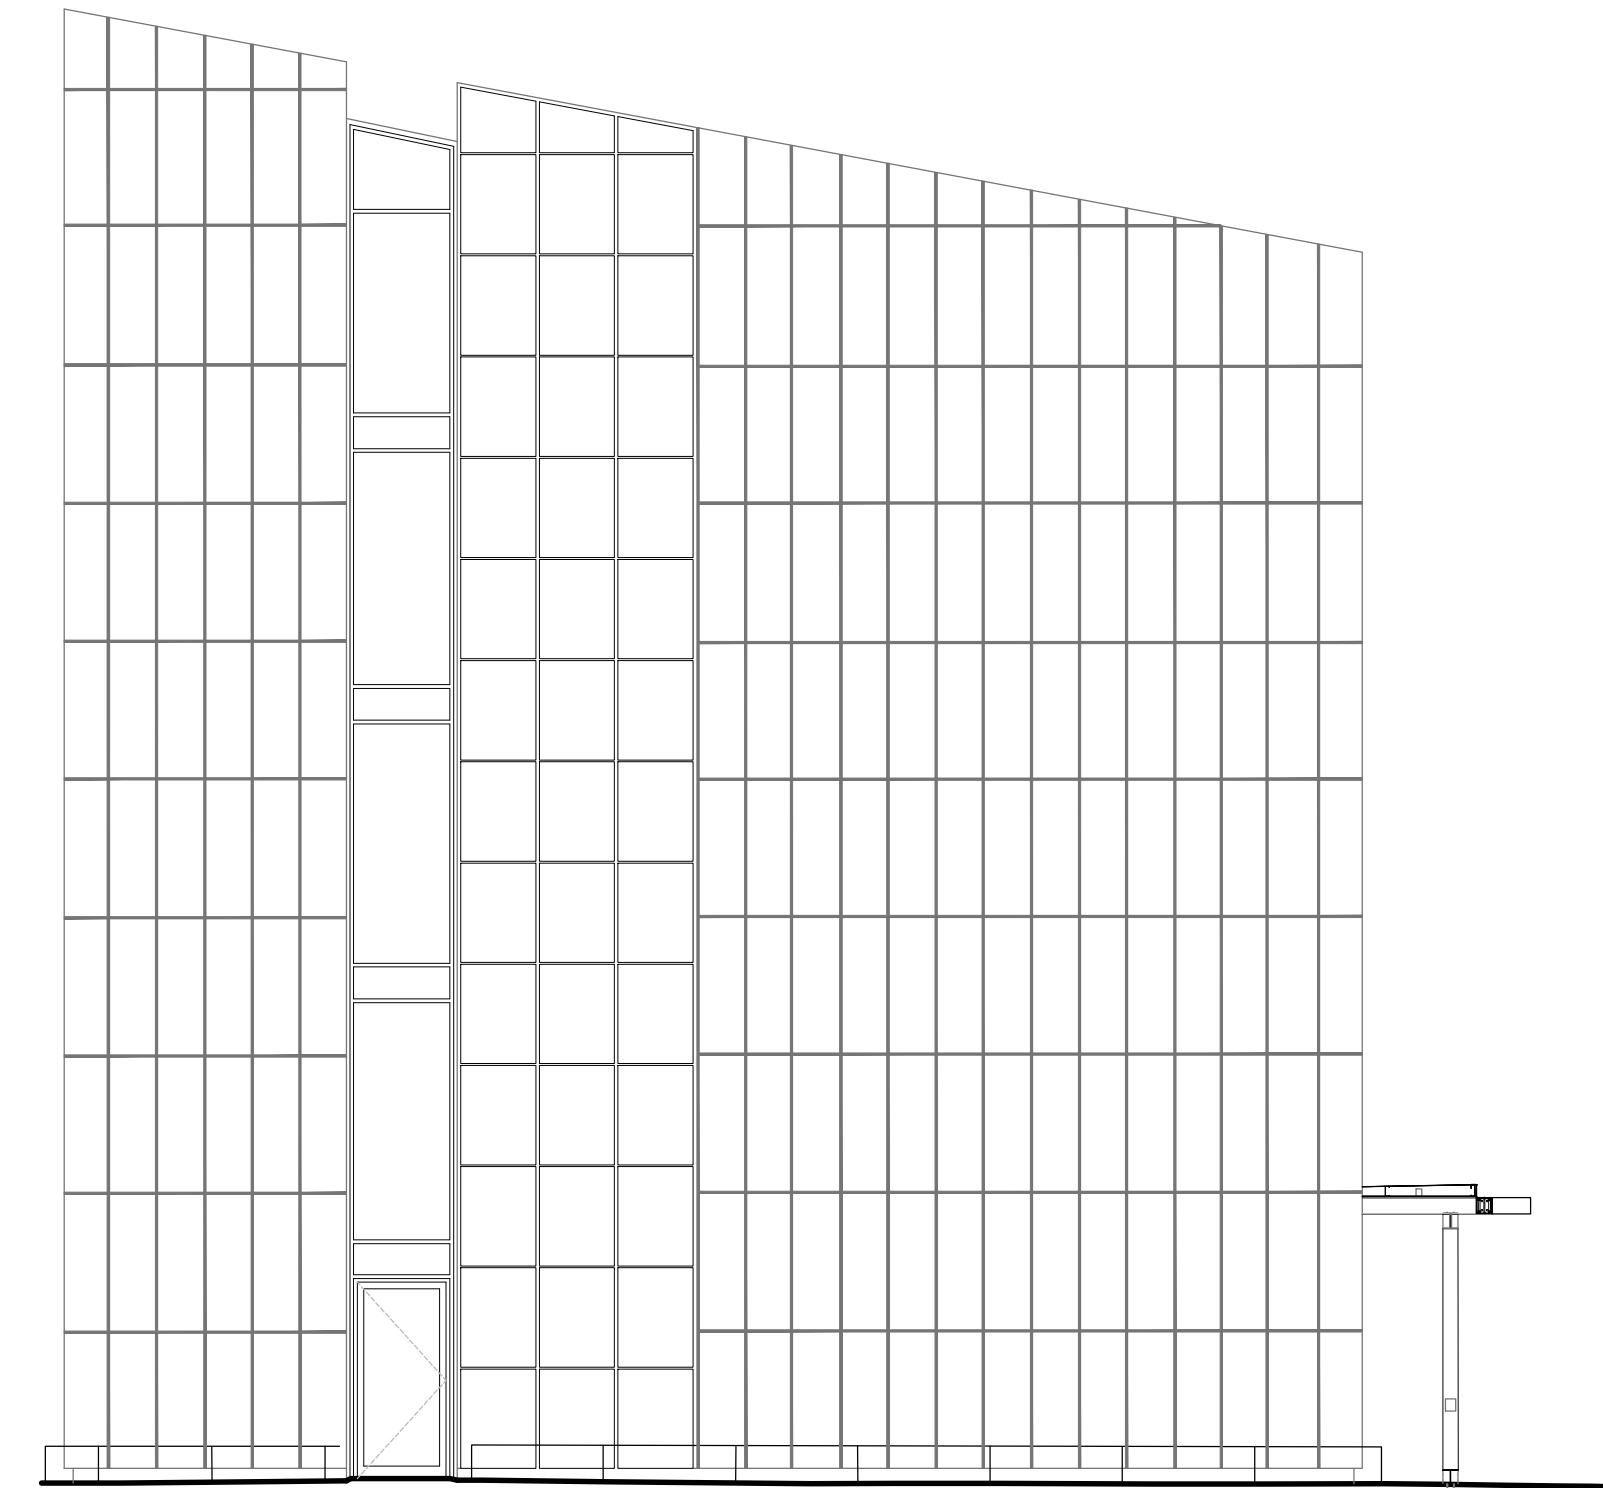


4 ELEVATION C
1:100 @ A1

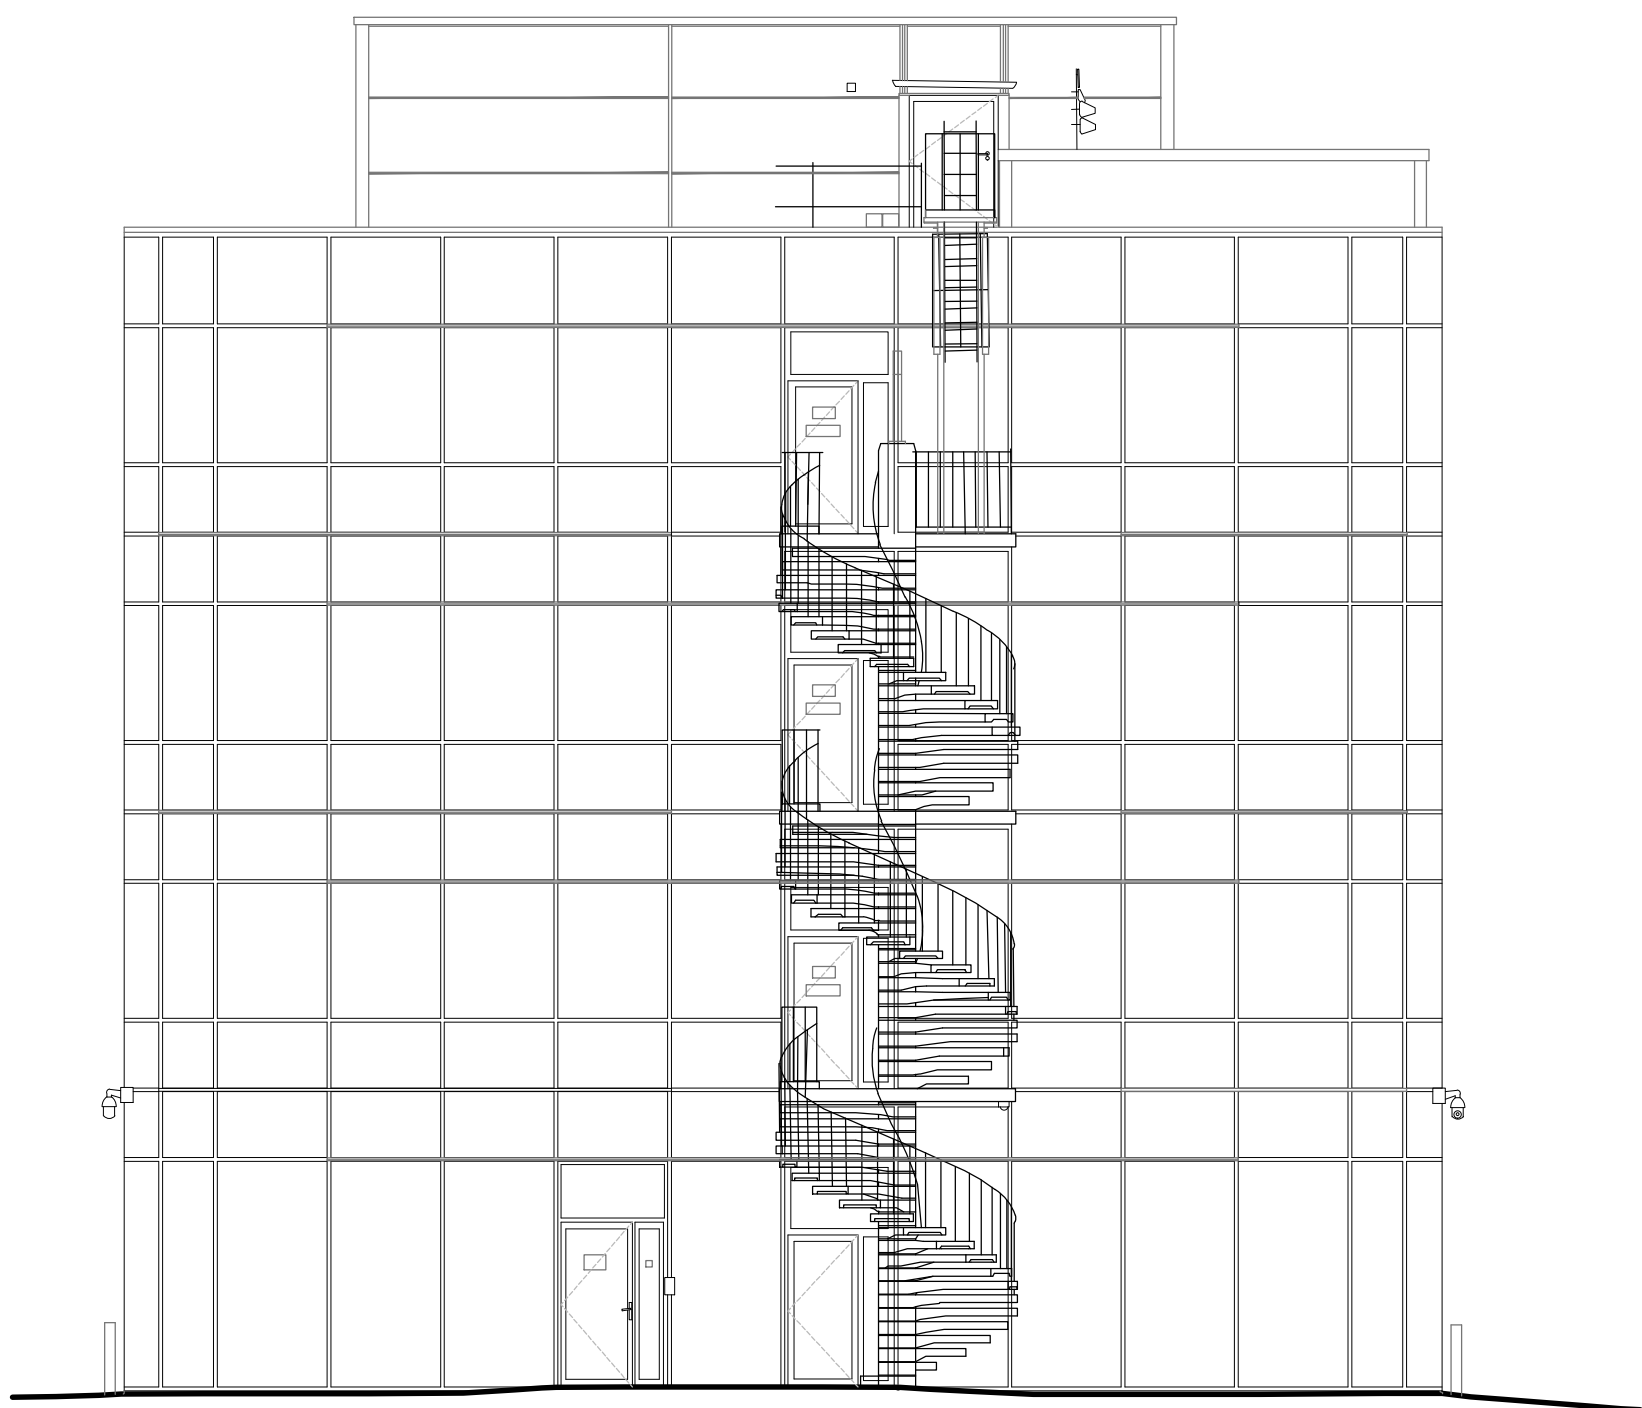

5 ELEVATION D
1:100 @ A1

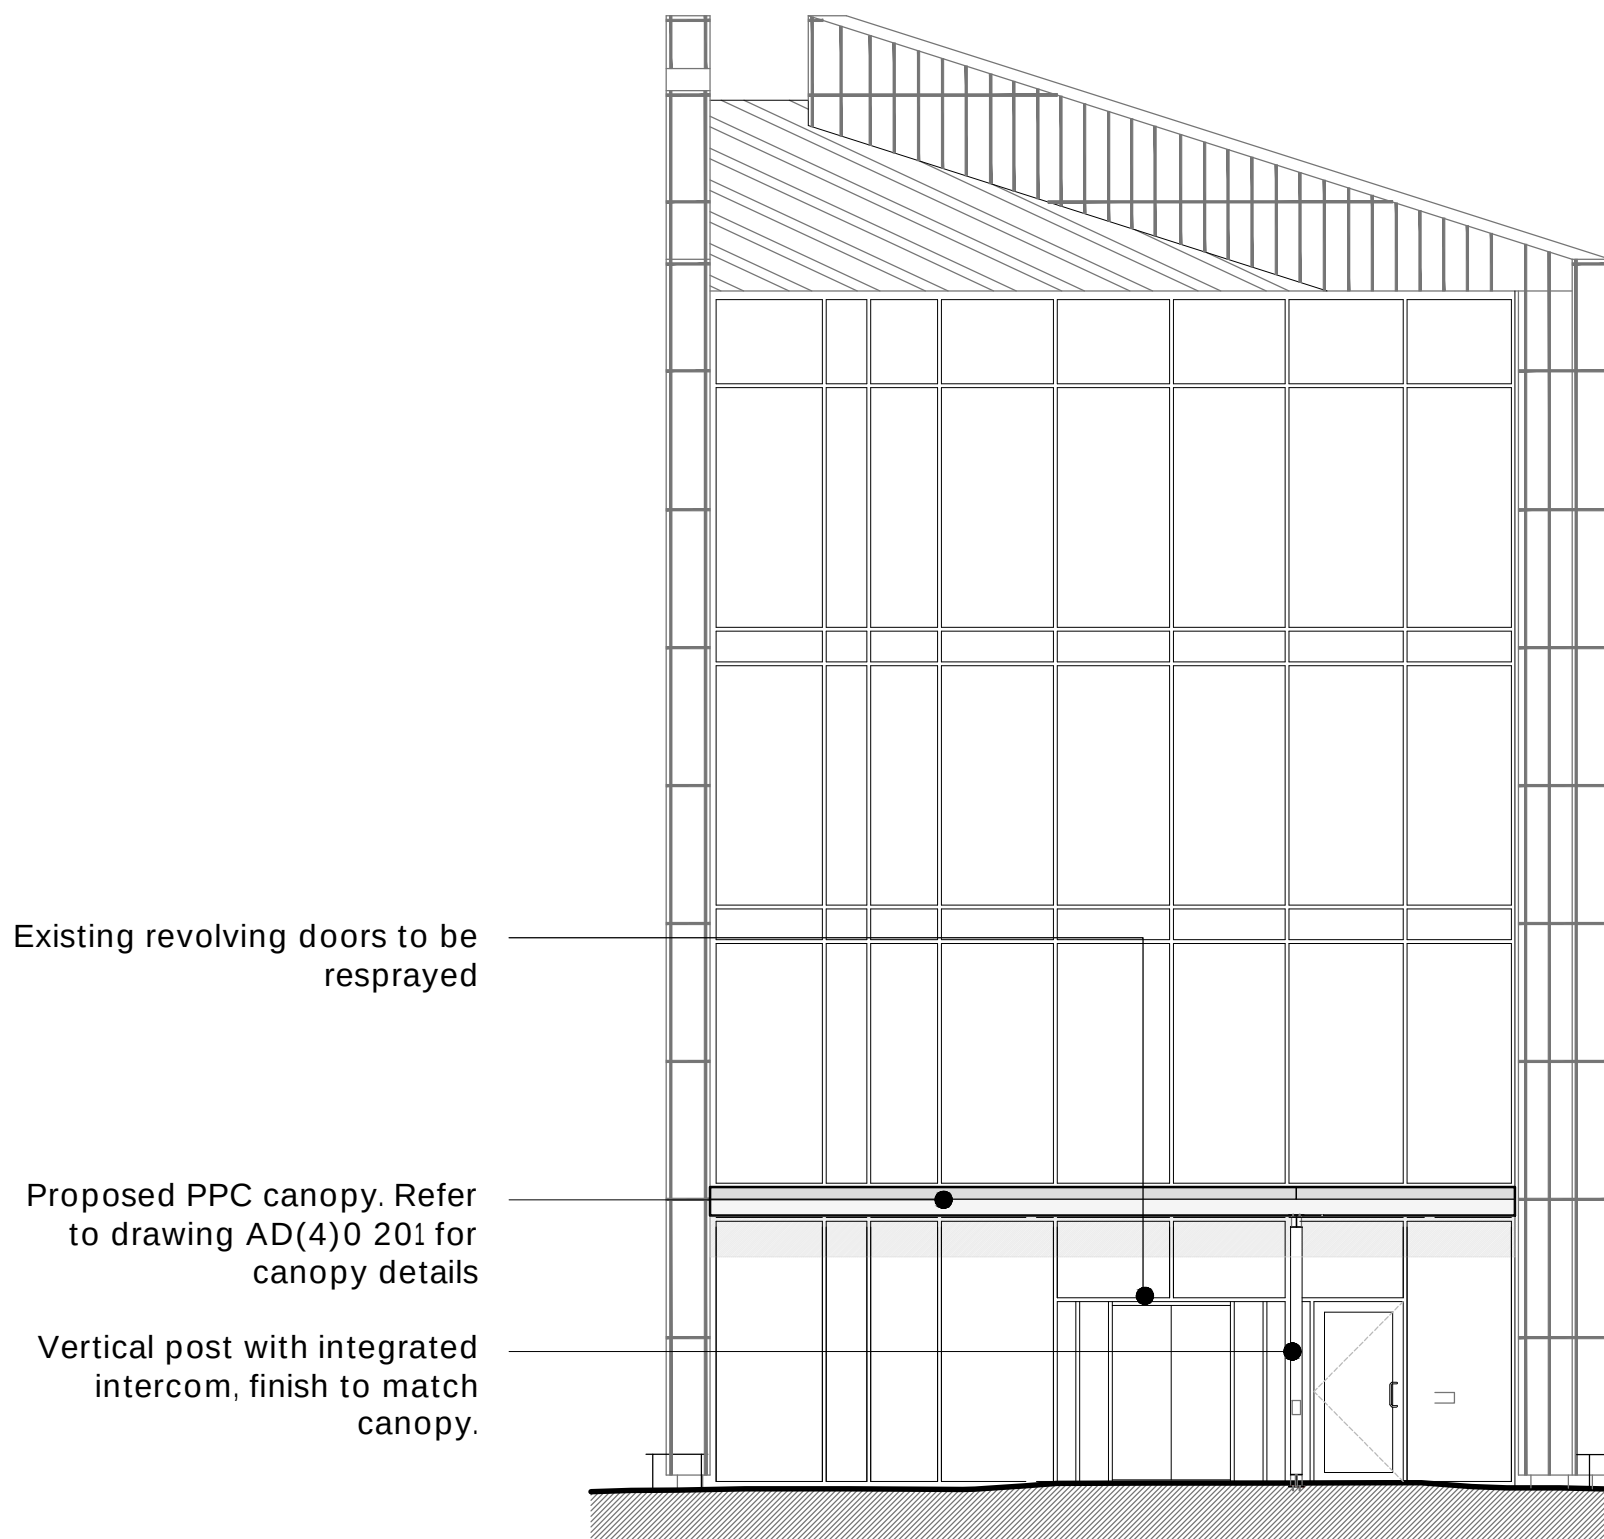

6 ELEVATION E
1:100 @ A1

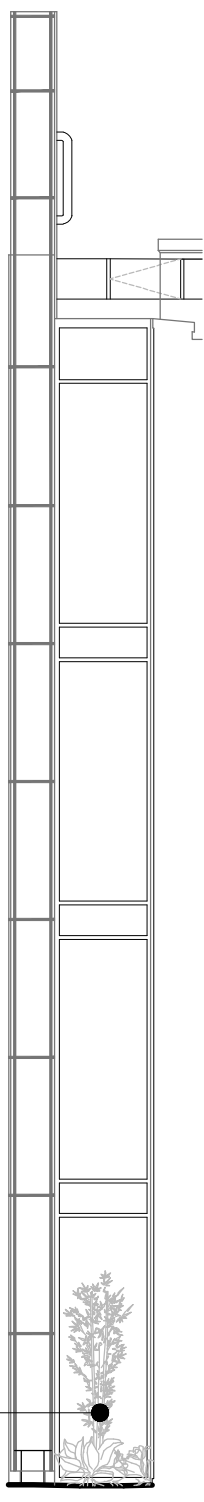

3 ELEVATION B
1:100 @ A1

NOTES

DRAWINGS INDICATE DESIGN INTENT ONLY.

ALL DIMENSIONS IN MILLIMETRES UNLESS NOTED OTHERWISE.


THE CONTRACTOR IS RESPONSIBLE FOR TAKING AND CHECKING ALL DIMENSIONS.

DO NOT SCALE FROM THE DRAWING.

REPORT ALL CONFLICTS OF INFORMATION TO MINIFIE ARCHITECTS AND SEEK ADVICE BEFORE PROCEEDING.

DRAWING TO BE READ IN CONJUNCTION WITH ALL RELATED CONSULTANTS' DRAWINGS AND ANY OTHER RELEVANT INFORMATION.

THIS DRAWING IS THE COPYRIGHT OF MINIFIE ARCHITECTS LTD.

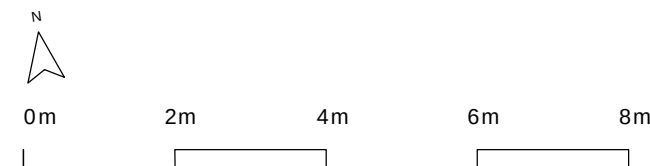

STATUS		
PLANNING		
REVISION	DATE	ISSUE / DESCRIPTION
*	28.05.26	FIRST ISSUE

PROJECT NAME		PROJECT NUMBER	
500 SOUTH OAK WAY		1773	
DRAWING TITLE			
PROPOSED ELEVATIONS			
DRAWING NUMBER		REVISION	
AE(2)X 001		*	
SCALE	PAPER	DRAWN/CHECKED	
SIZE 1:100	A1	OM	BM
MINIFIE ARCHITECTS 1 VINCE STREET LONDON EC1V 9HB			
020 7251 9013			
© MINIFIE ARCHITECTS LTD.			