




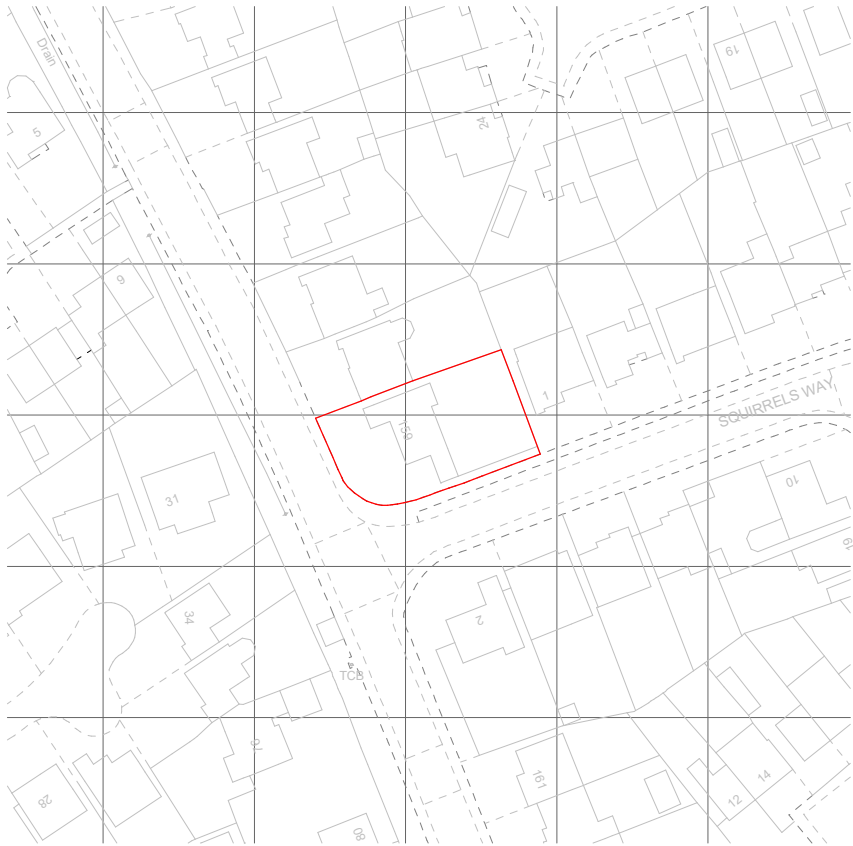

Location Plan
1 : 1250

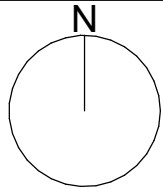

320 High Street
Harlington, Hayes,
Middlesex,
UB3 5DU

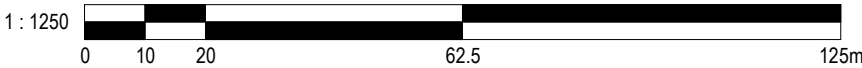

t:0203 432 5269

www.themarketdesignbuild.com
info@themarketdesignbuild.com

General Notes:

Copyright The Market Design & Build. No implied licence exists. This drawing should not be used to calculate areas for the purposes of valuation. Do not scale this drawing. All dimensions to be checked on the site by the contractor and such dimensions to be their responsibility. All work must comply with relevant British Standards and Building Regulations requirements. Drawing errors and omissions to be reported to the architect. To be read in conjunction with Architect's specification and other consultant information. All fixed furniture drawn is for guidance only. Refer to separate drawings and schedules.

Drawing Status:

PLANNING

Rev.	Description	by	Date
P1	Planning	PS	01/09/2025

Project Name
240028 159 Beech Lane, RG6 5QE

Clients Name
Win Dulai

Drawing Title
Location plan

Description
Extension and reconfigurations

Scale 1:1250@A3	Date JUNE 2024	Drawn By PS
--------------------	-------------------	----------------

Drawing Number
240028-PL-D 0000a

Issue Date 01/09/2025	Checked GT	Revision P1
--------------------------	---------------	----------------