


Date Produced: 09-Jul-2026

Scale: 1:2500 @ A4

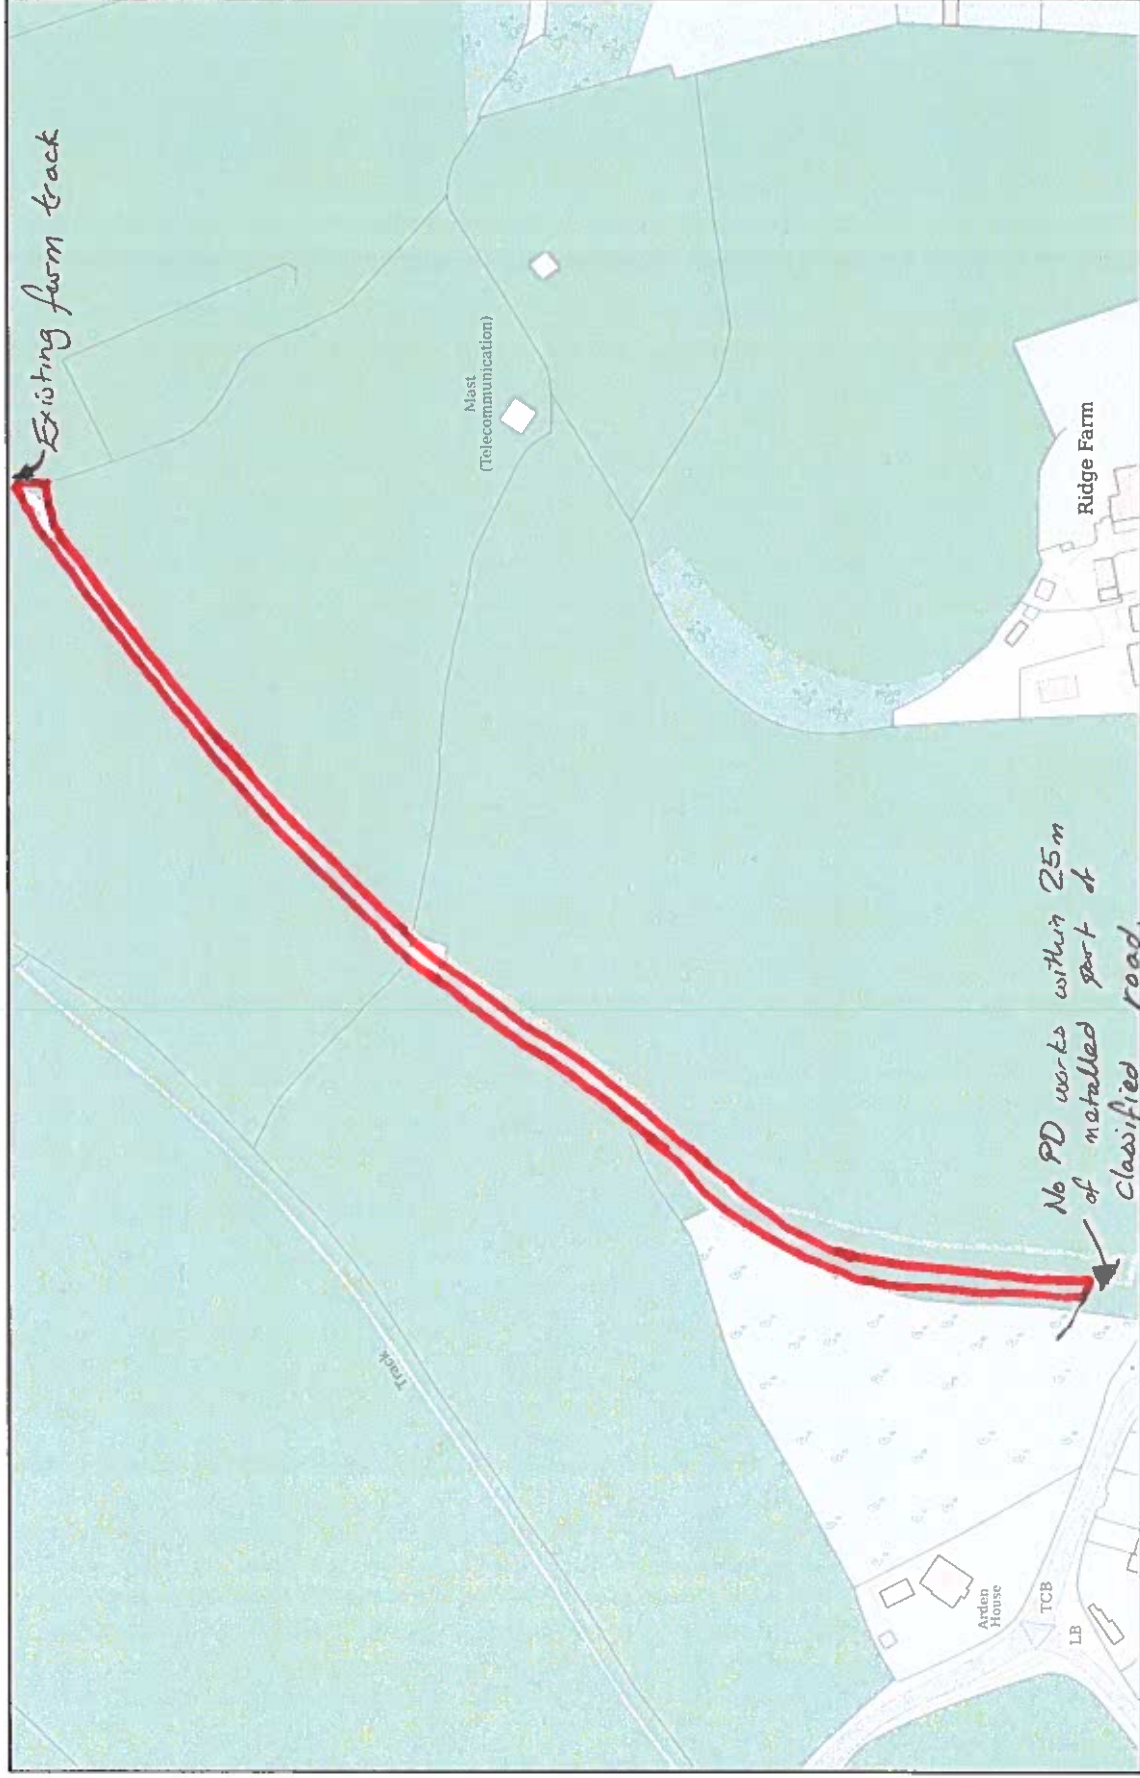

- Permitted improvement to
field access - planning permission 242129

Planning Portal Reference: PP-15058907v1