




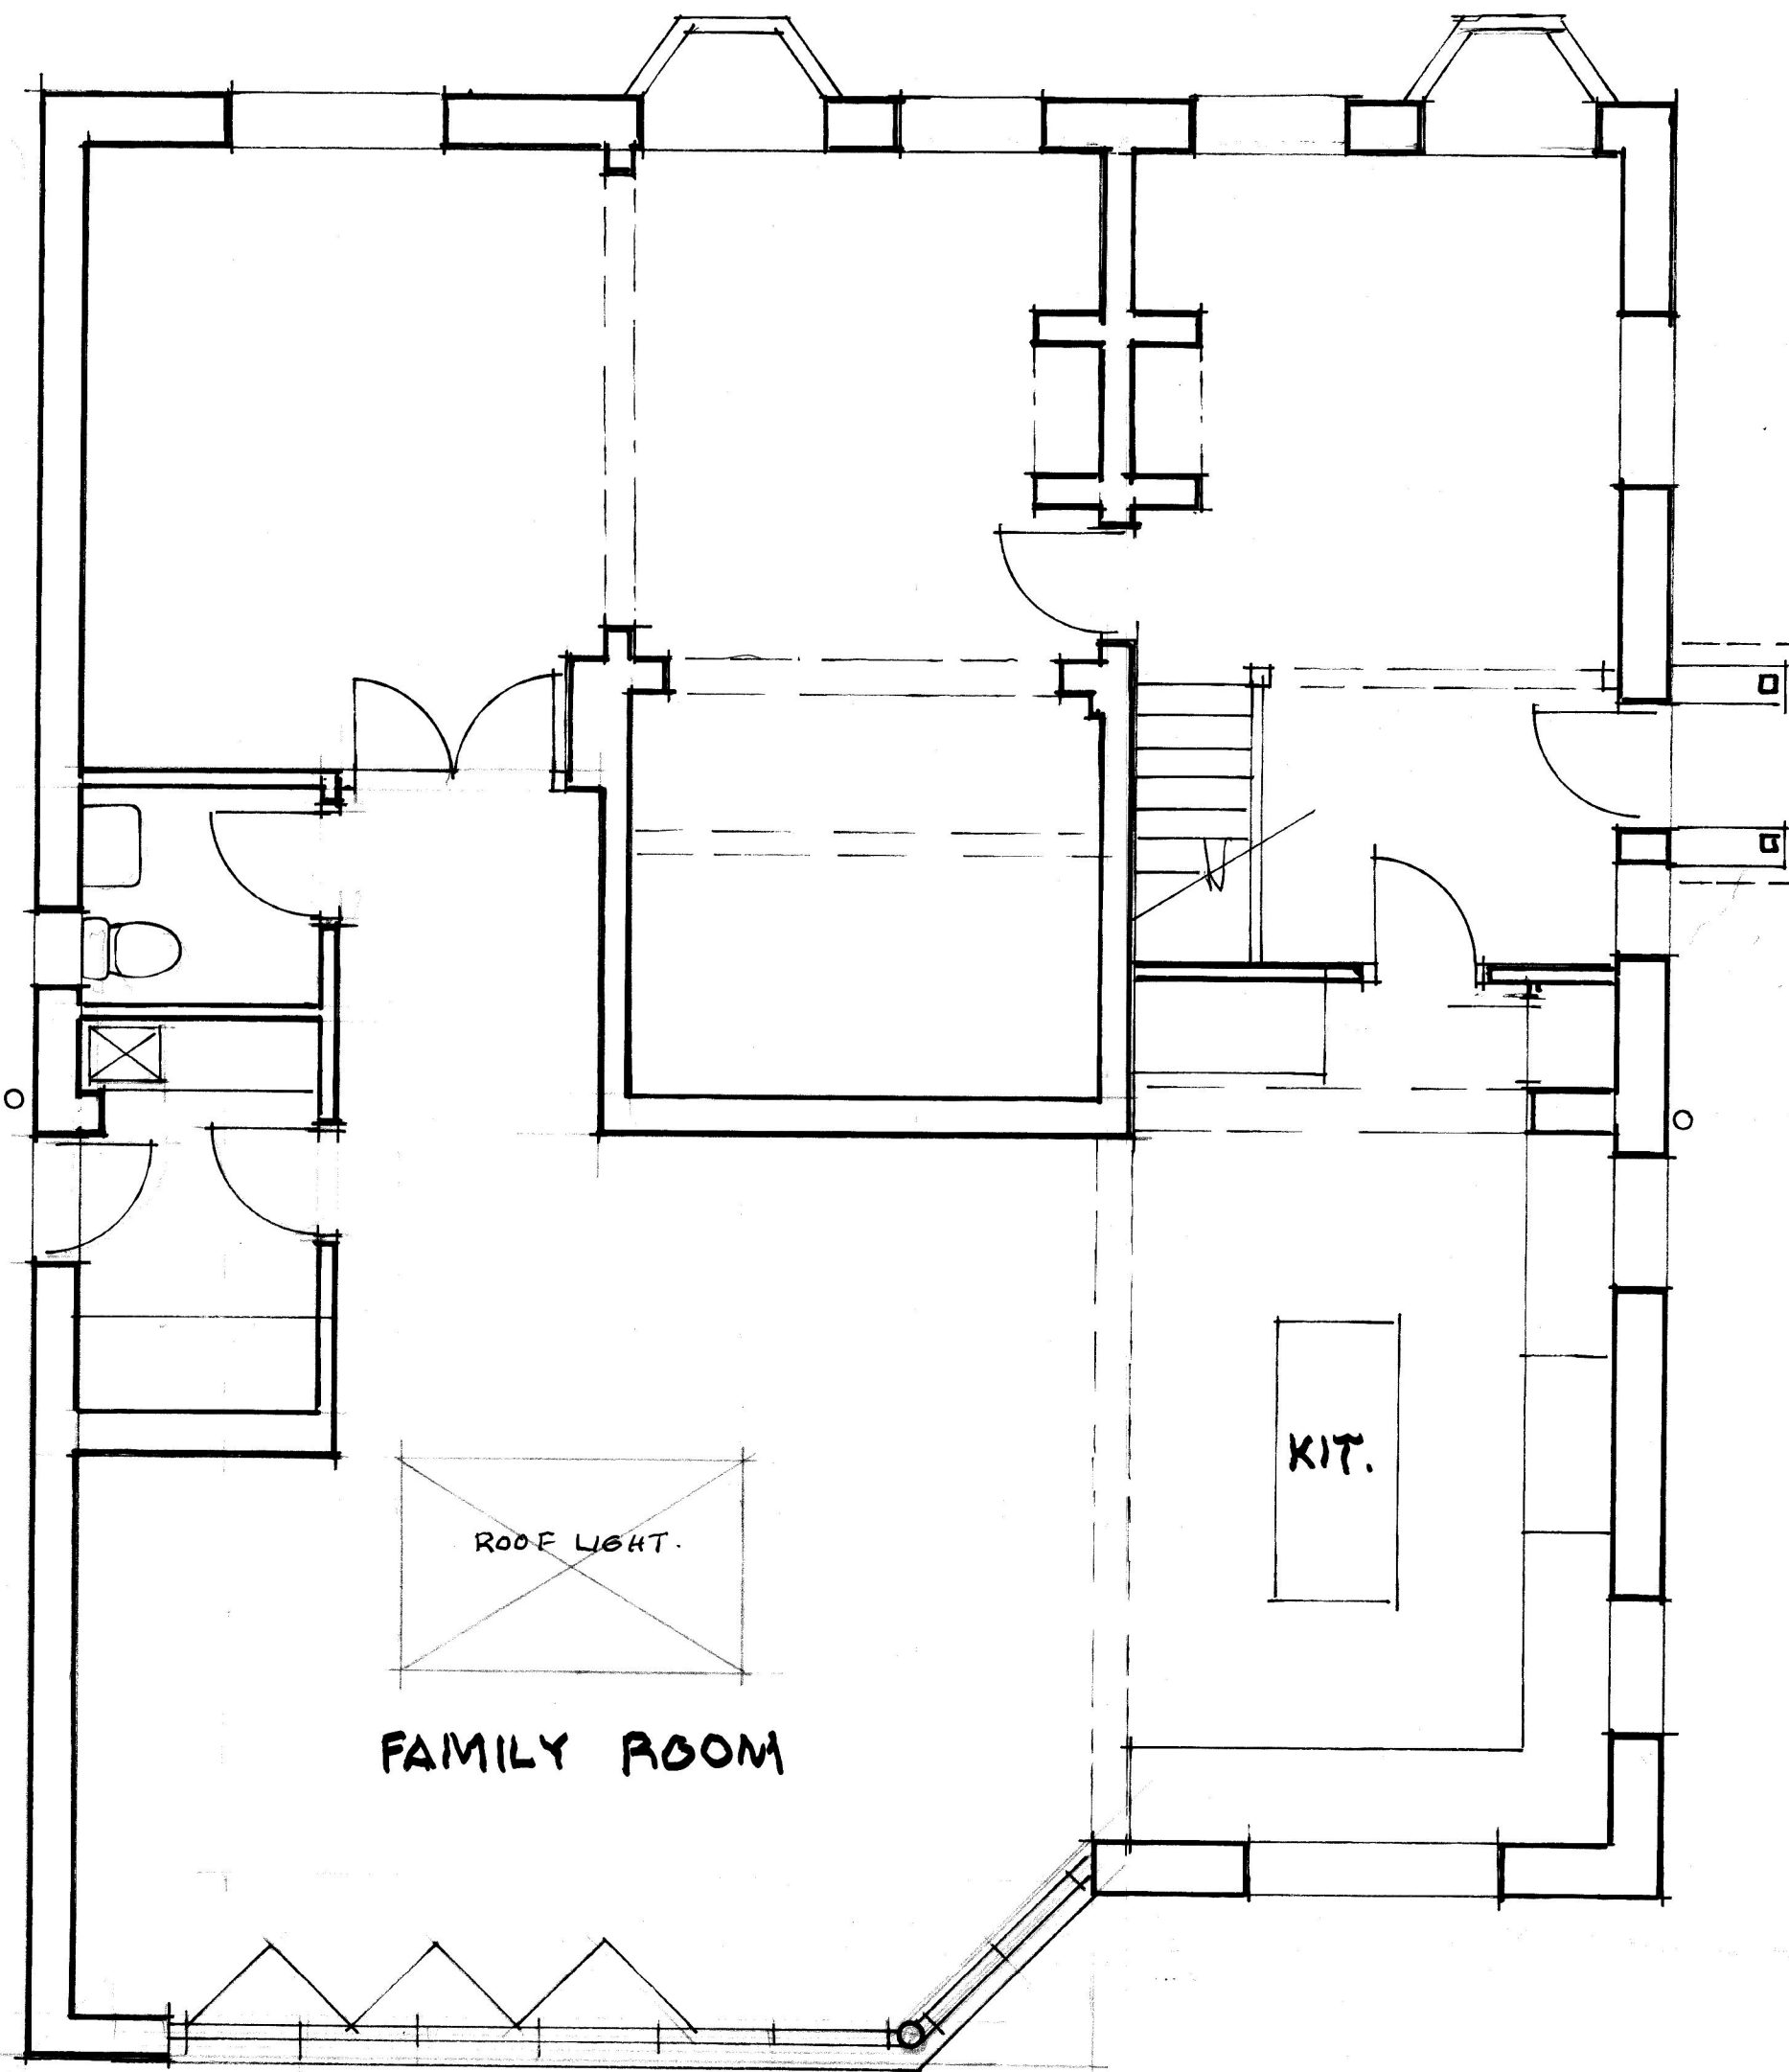

1:50

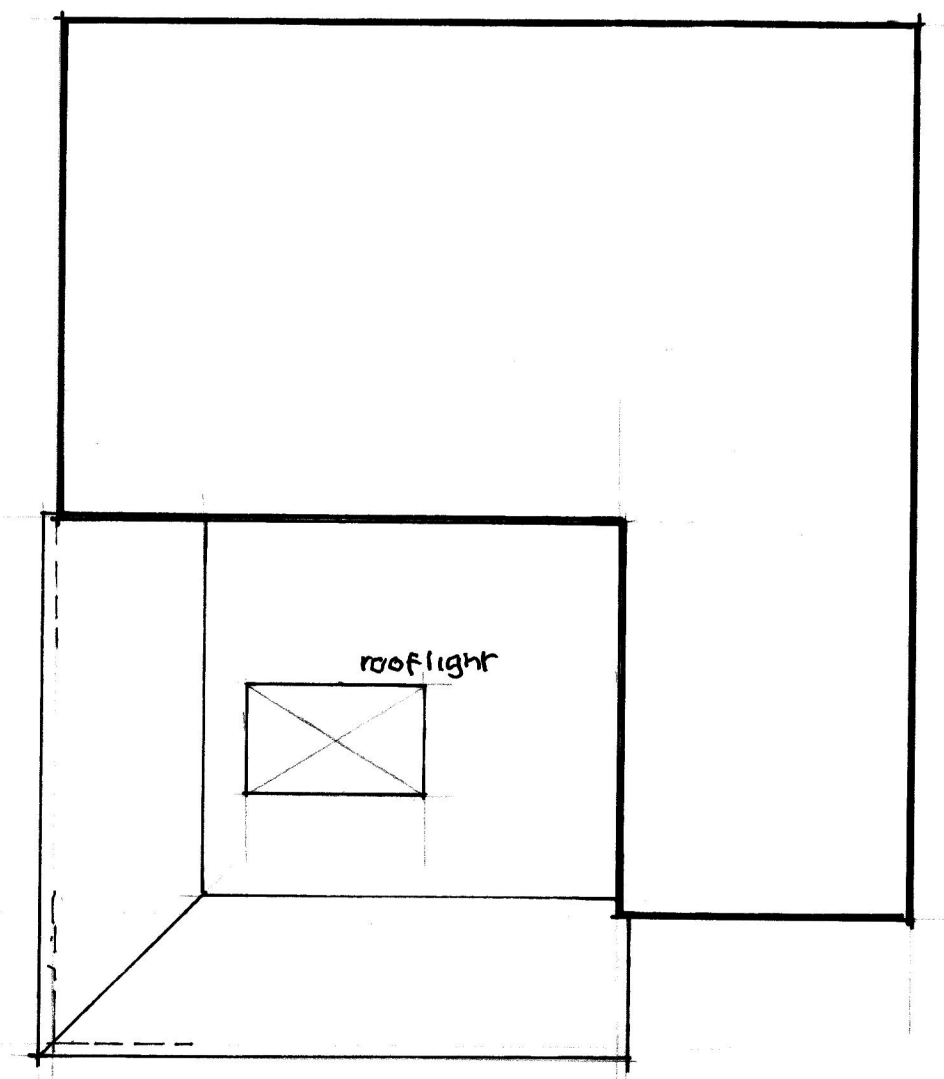

ROOF PLAN.

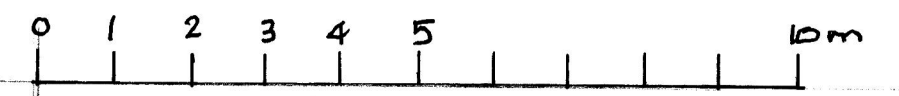

1:100

R.G. BUTLER & ASSOCIATES
32, FAWCETT CRESCENT
WOODLEY RG5 3HU

Tel 0777 401 3684

LITTLE HOUSE, HINTON ROAD
HURST. RG10 0BP.

PROPOSED PLAN

Scales 1:50 & 1:100 (A2)

date June 26

1257/3^B