


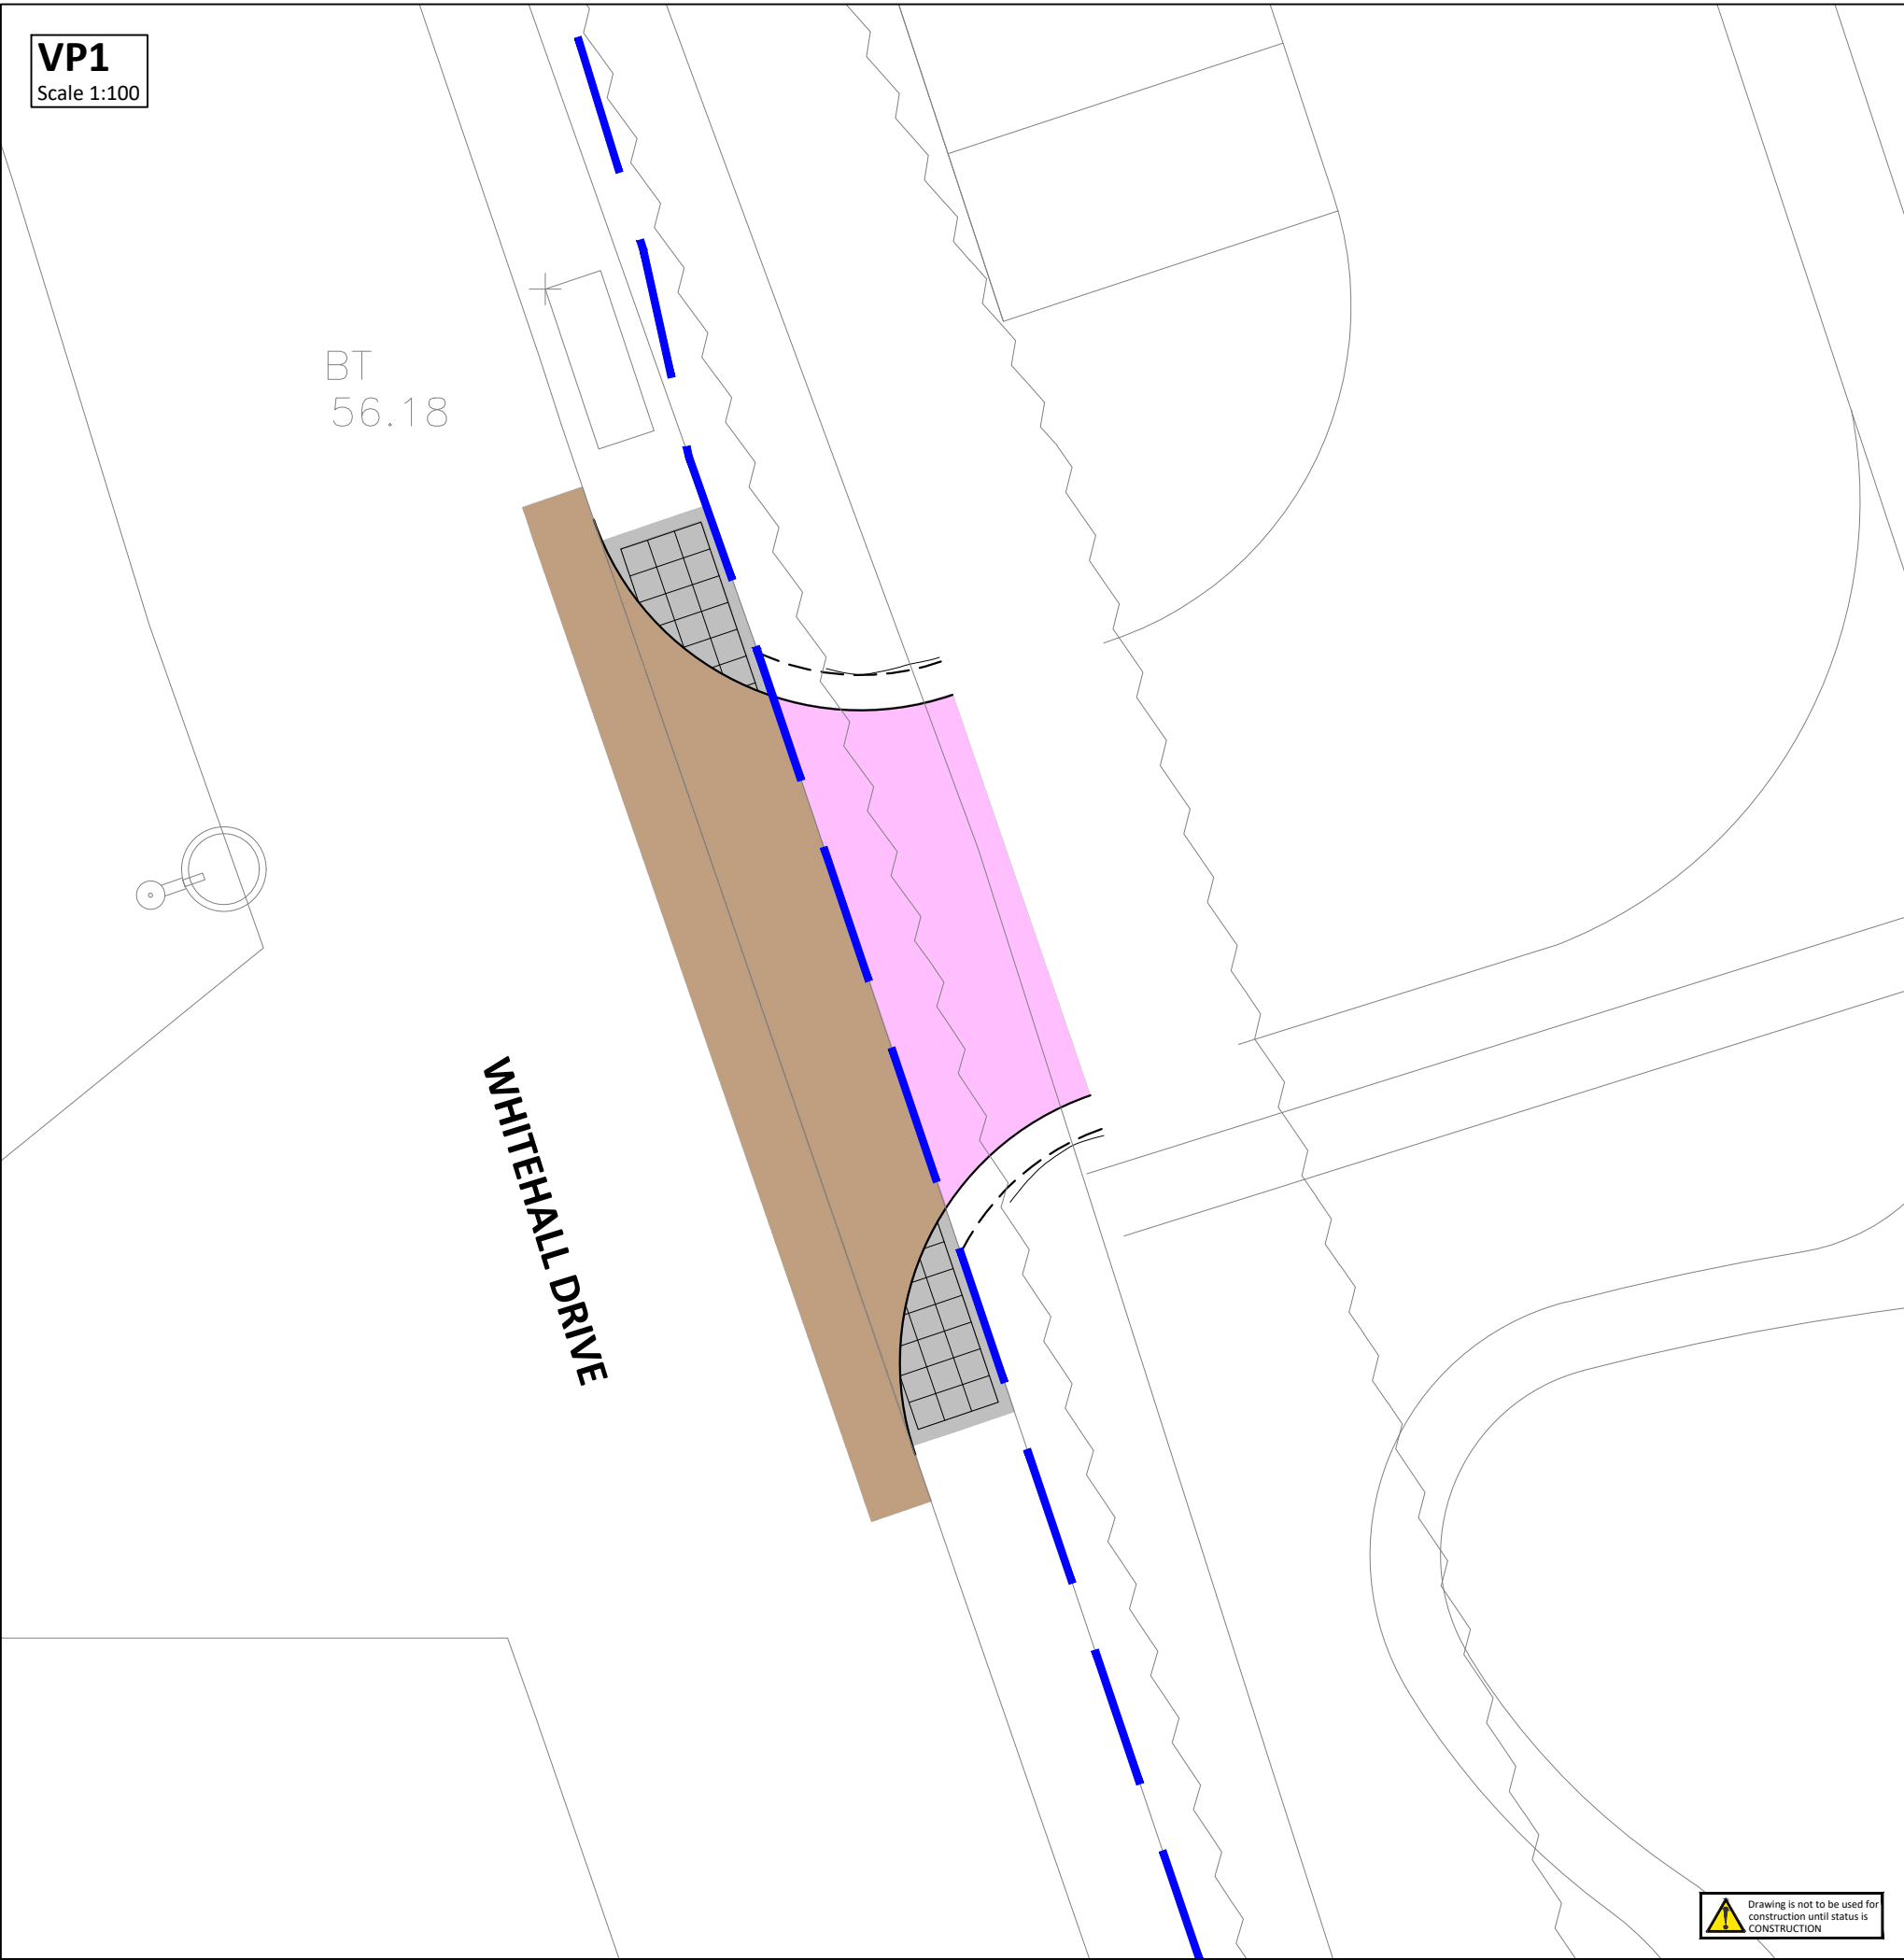

Health, safety & the environment

In accordance with the Construction (Design and Management) Regulations 2015, the designs and details on this drawing have been the subject of a Designers Risk Assessment, to identify risks in the construction, use, or demolition of the scheme.

It is not considered necessary for Designers to highlight obvious and/or common risks (such as deep excavations, manual handling and working around heavy plant) which Contractors should be familiar with, and be able to control by good management and site practice.

So far as is reasonably practicable, the risks inherent in the design have been eliminated. Where it has been considered that elimination of a risk (or part of a risk) is not reasonably practicable, it has been reduced.


Significant unusual residual risks are identified on the drawings by use of a yellow caution marker, beside the measures which have been adopted to eliminate them.

This drawing has been based/developed using the following external drawings					
Type	Company	Drawing date	Drawing title	Date received	Rev
Site Layout & OS Map	-	-	X-SITE LAYOUT-231212.dwg	-	-
Topographical survey	JL Surveyors	25.04.2025	TOPOGRAPHICAL SURVEY - JLS212-T	25.04.2025	-

- General Notes**
- This drawing is to be used in conjunction with all relevant drawings, specifications and details.
 - All dimensions are in metres unless noted otherwise.
 - Do not scale from this drawing.

Drawing Key

- Highway boundary (Aligned from Wokingham Borough Council highway map image)
- Proposed carriageway within existing public highway
- Proposed footway reprofiling within existing public highway
- Extent of works outside of public highway to be dedicated

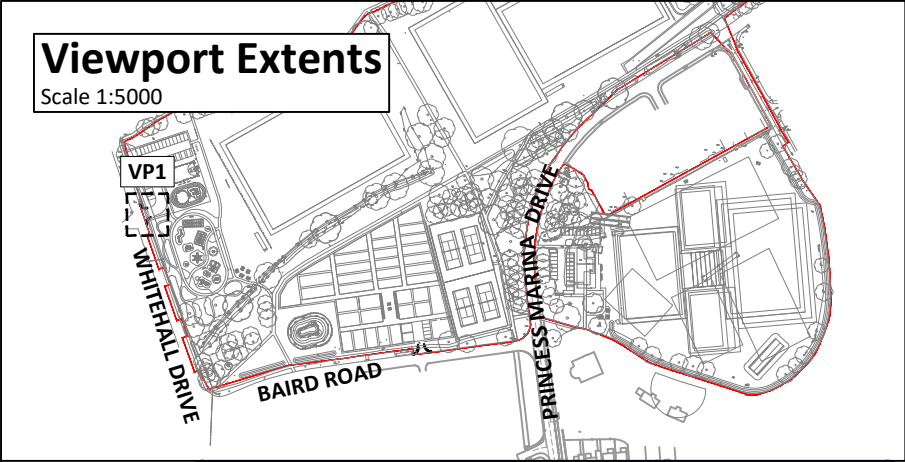

Northampton
T: 01604 781811
Poole & Milton Keynes

E: mail@jppuk.net W: jppuk.net

- Infrastructure Design
- Structural Engineering
- Development Planning
- Professional Advice
- Geotechnical & Environmental Surveying

Client	Sutton Land Development		
Project	Sport Infrastructure Arborfield Green		
Title	Section 278 Works Whitehall Drive (Access 1) S278 Agreement Plan		
Scale at A3	As Shown	Drawn by HH	Checked by JW
Status	Project ref	Drawing no.	Revision
FOR APPROVAL	29462	WD - 302	

Date May 2025

Drawing is not to be used for construction until status is CONSTRUCTION