P00150 676

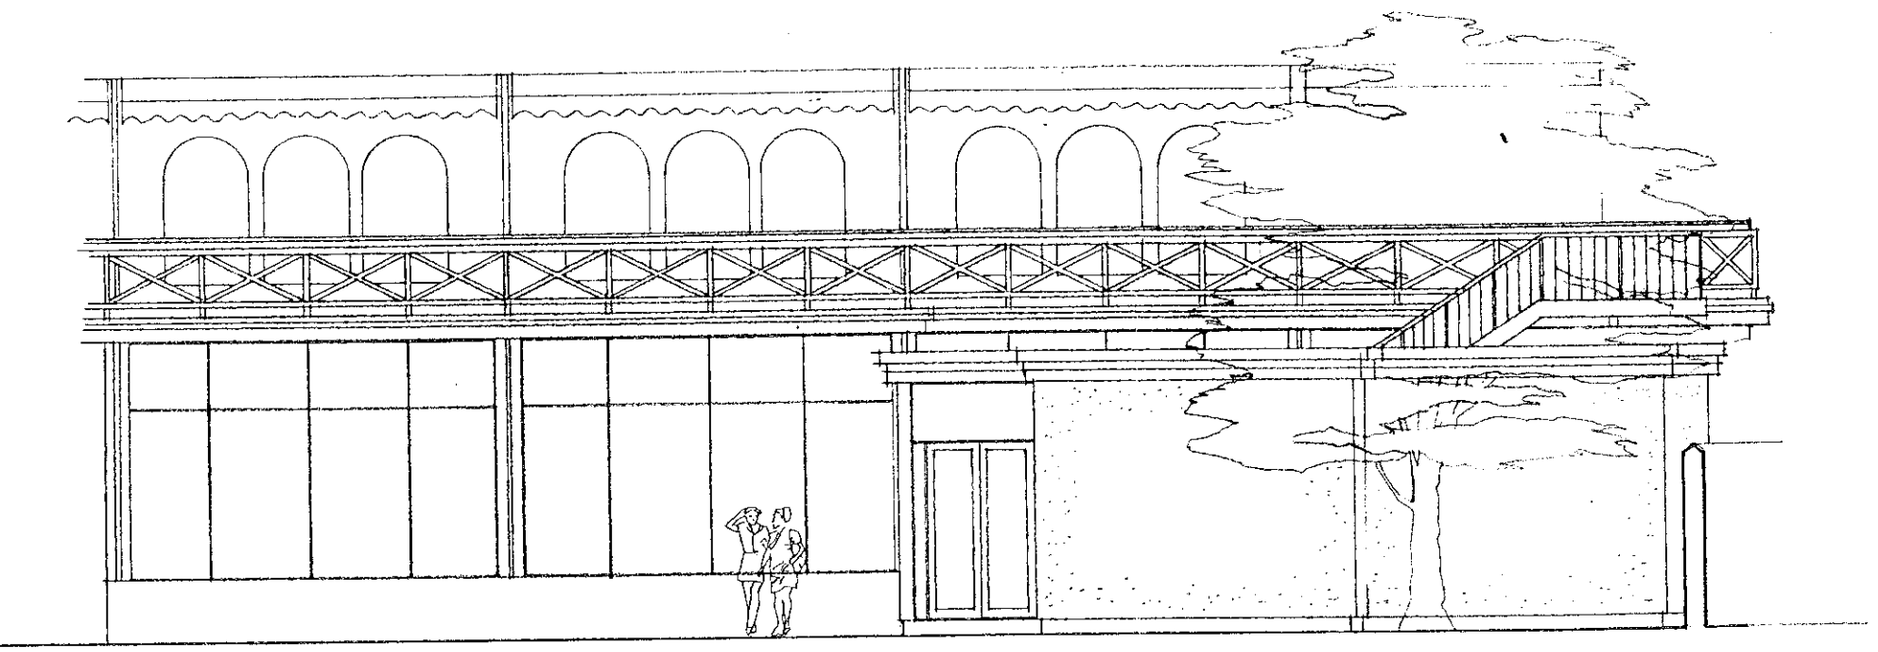

WEST ELEVATION

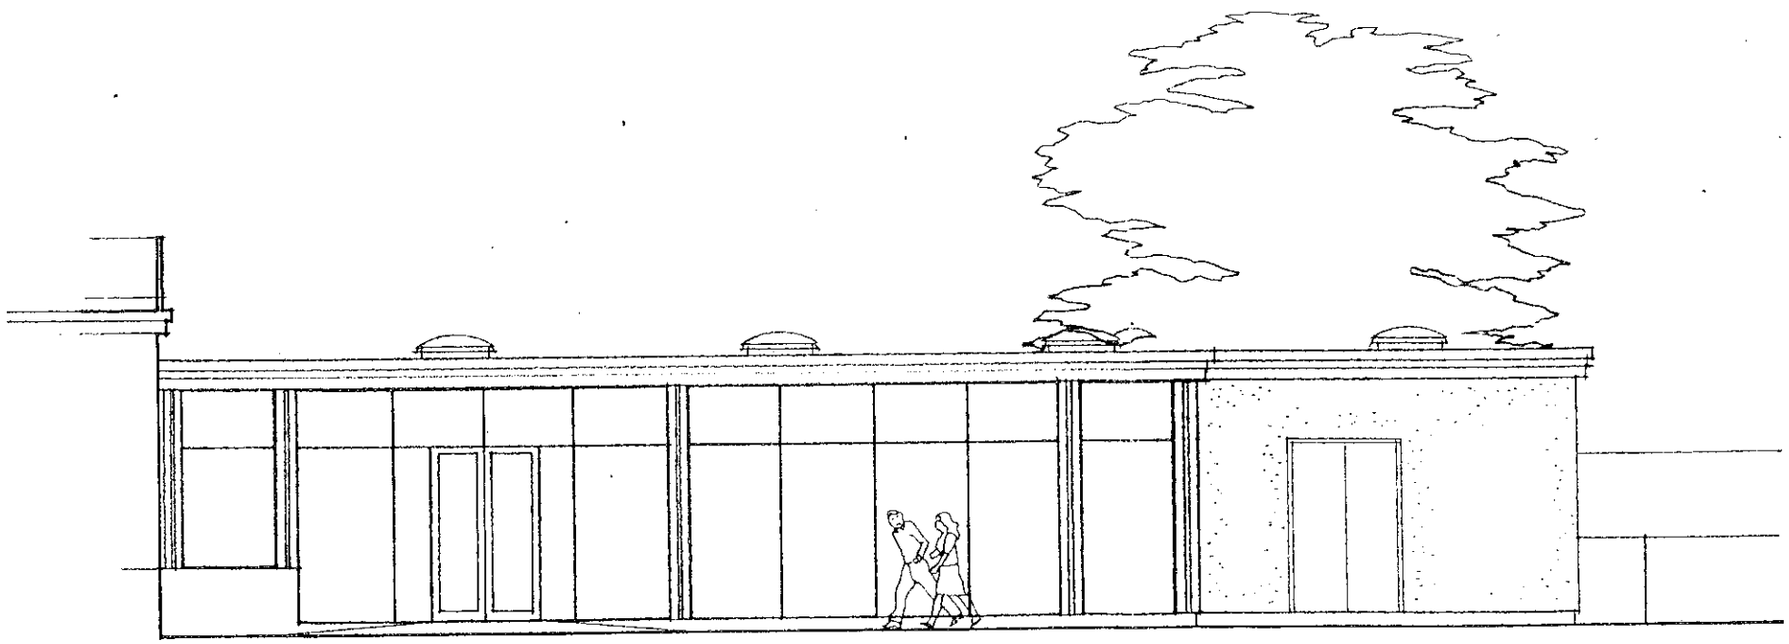

NORTH ELEVATION

RECEIVED
10 AUG 2000
PLANNING SOUTH

PROPOSED NEW KITCHEN/TOILET BLOCK
GRANDSTAND
PHYLLIS COURT CLUB LTD.
DRG. No. 822-118
SKETCH SCHEME 1-100
June 2000 TAPP ASSOCIATES

P00/SO 676

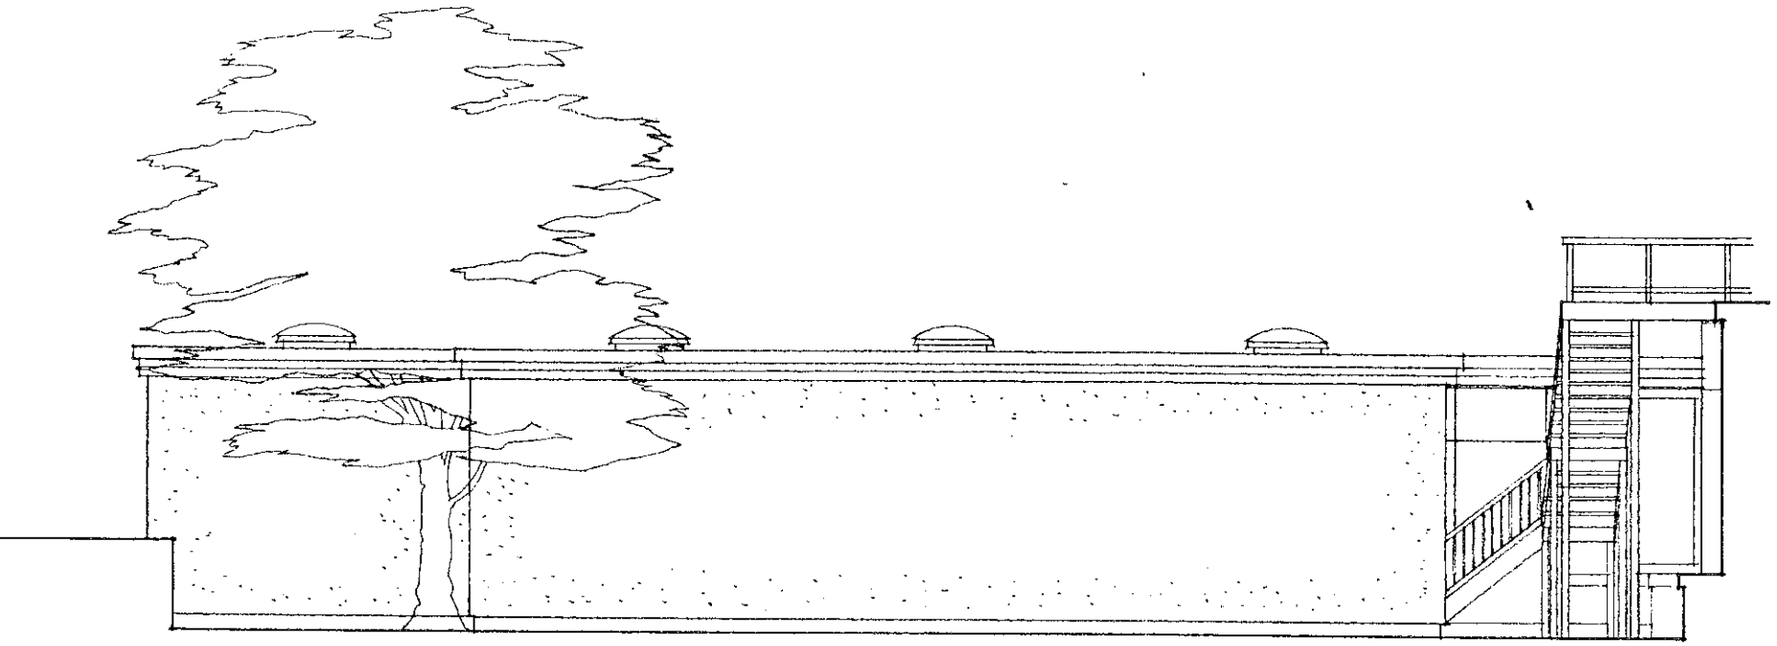

SOUTH ELEVATION

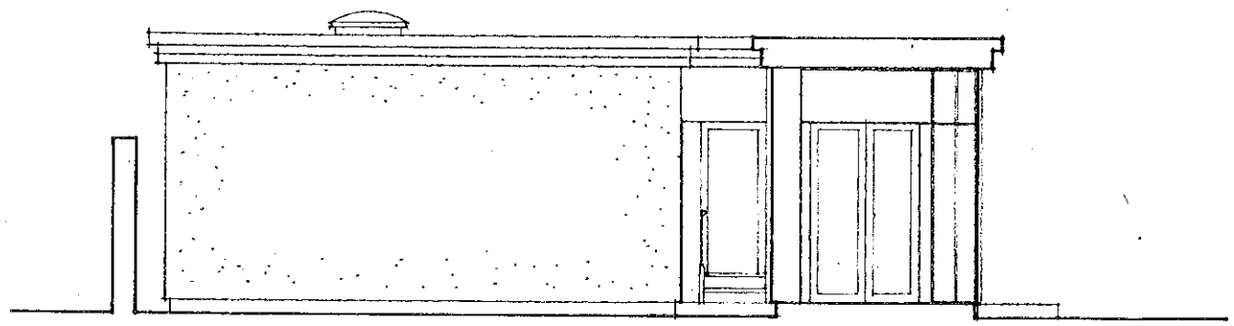

EAST ELEVATION

RECEIVED
10 AUG 2000
PLANNING SOUTH

PROPOSED NEW KITCHEN/TOILET BLOCK
GRANDSTAND
PHYLLIS COURT CLUB LTD.
DRG. No. 822-13
SKETCH SCHEME 1-100
August 2000 TAPP ASSOCIATES

P00/SO 676

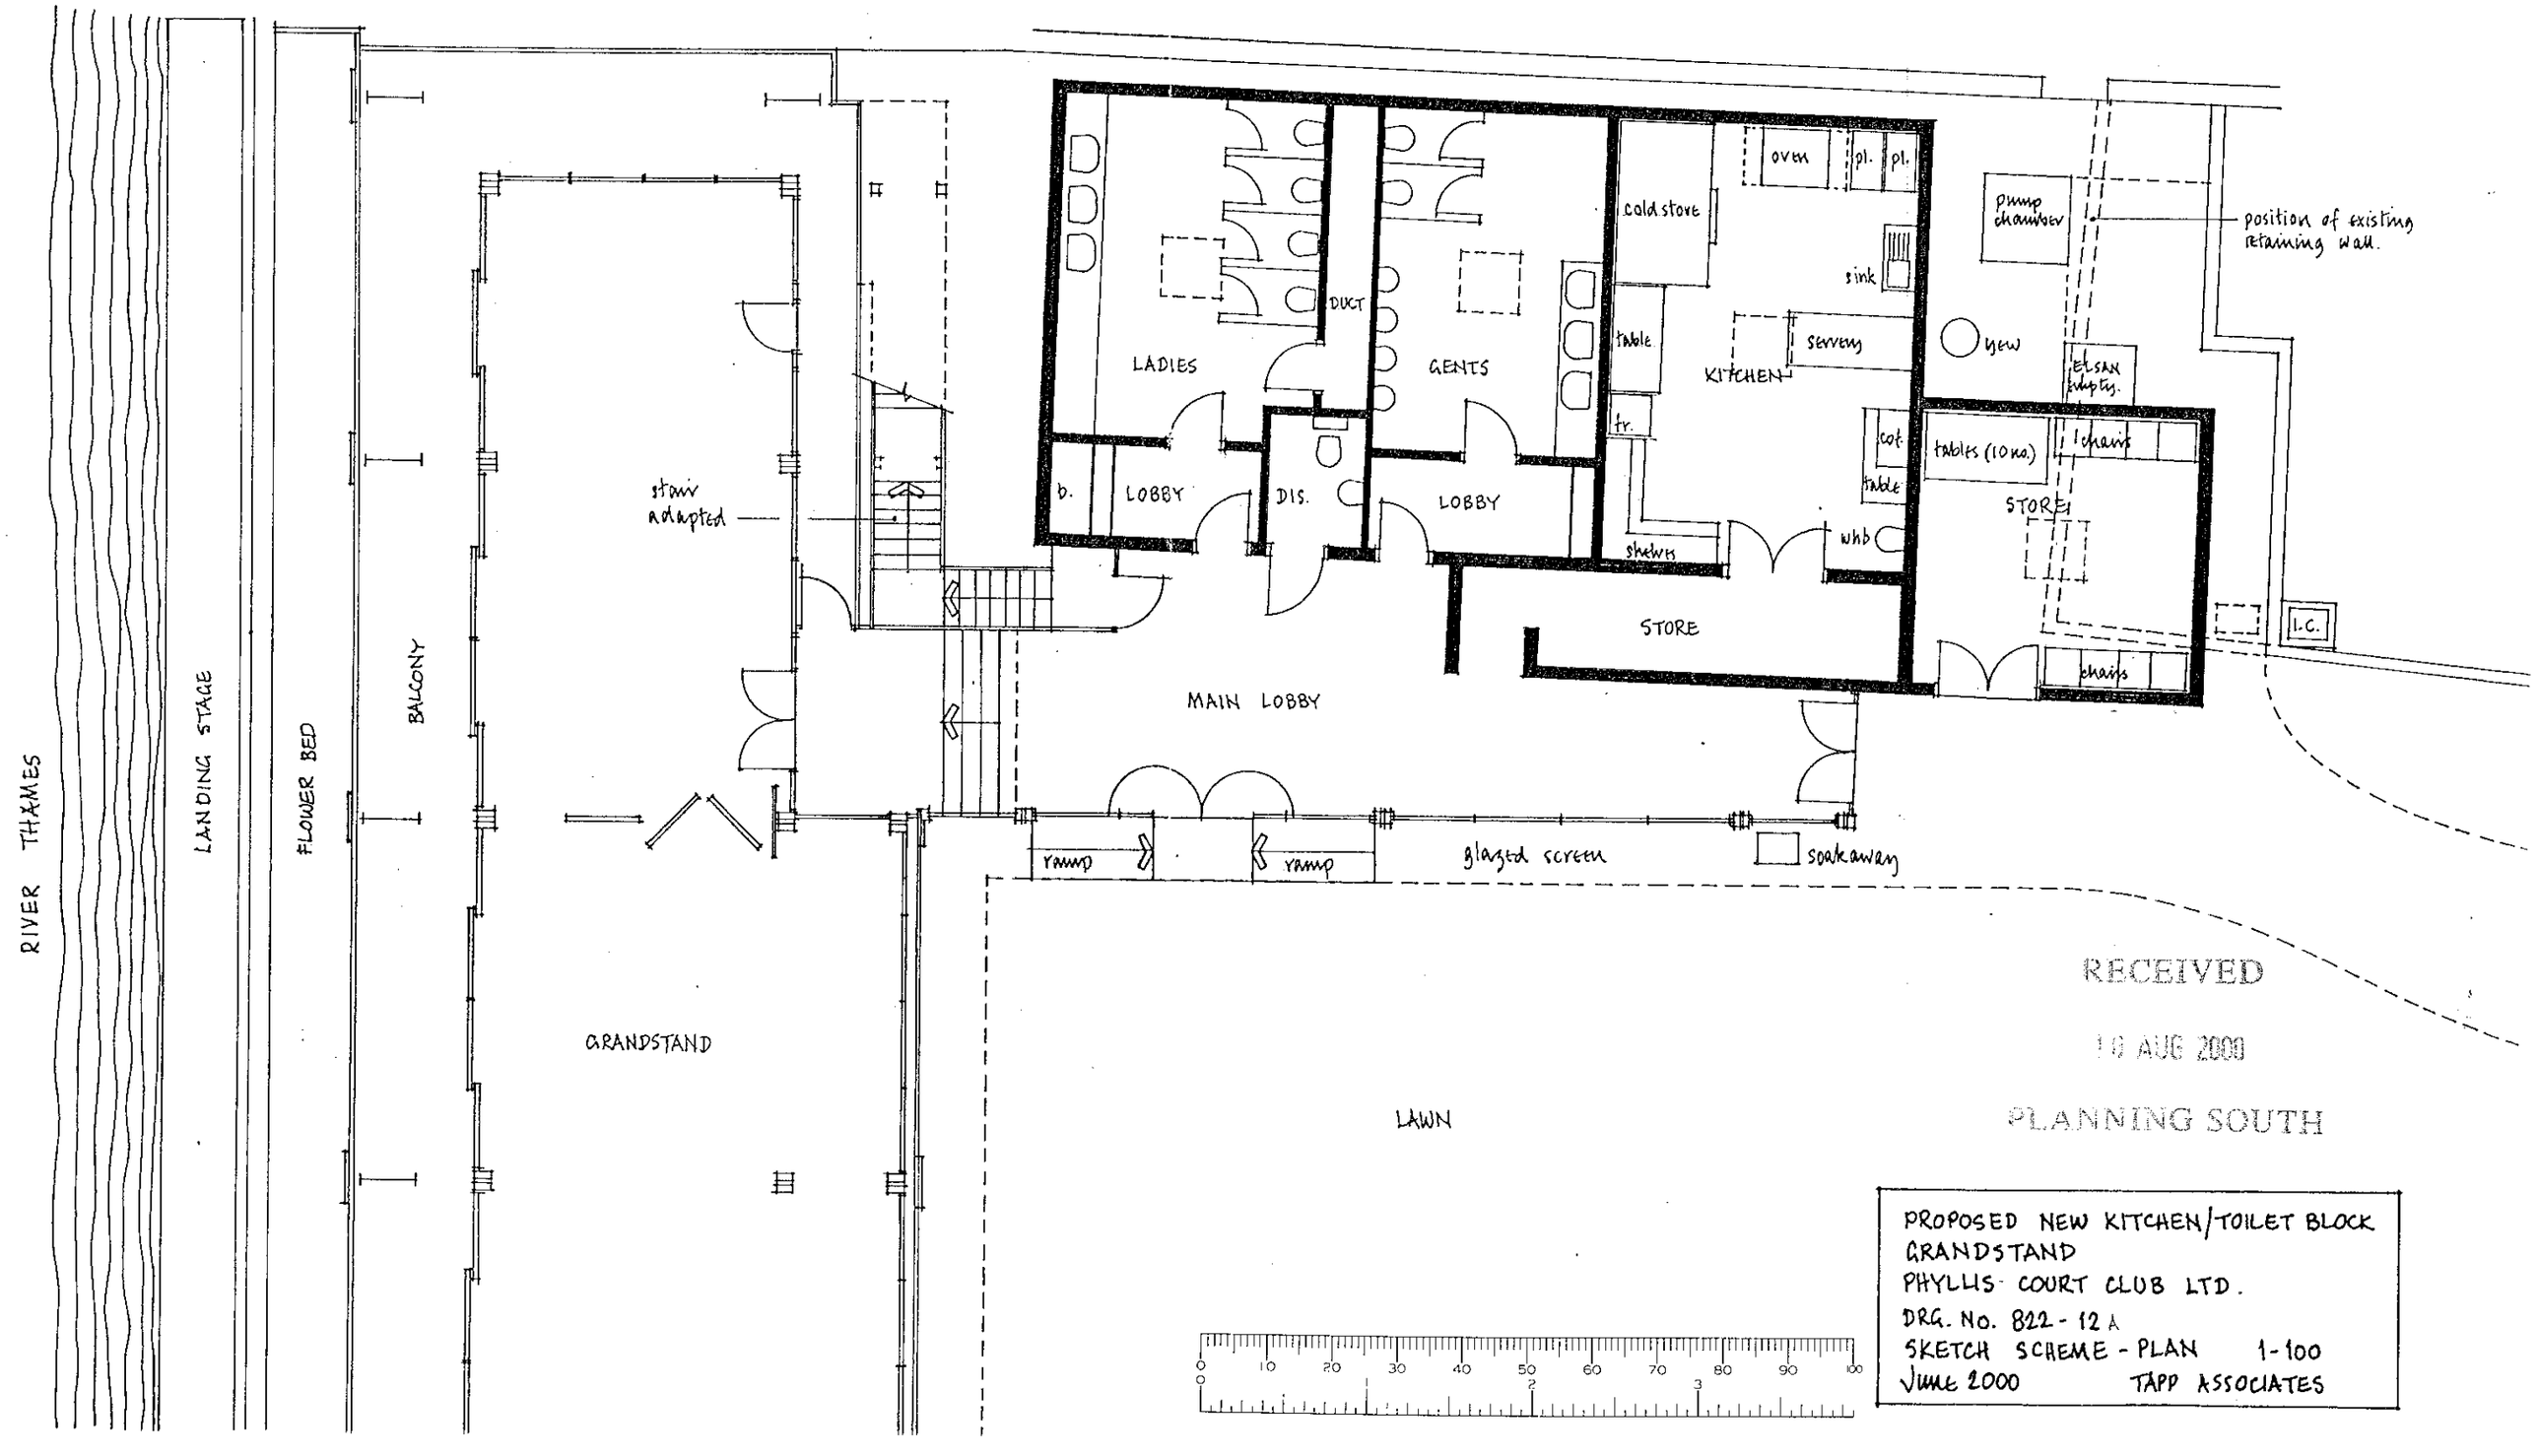


RECEIVED
10 AUG 2000
PLANNING SOUTH

PROPOSED NEW KITCHEN/TOILET BLOCK
GRANDSTAND
PHYLLIS COURT CLUB LTD.
DRG. No. 822 - 12 A
SKETCH SCHEME - PLAN 1-100
June 2000 TAPP ASSOCIATES