

East Front Elevation 1:100

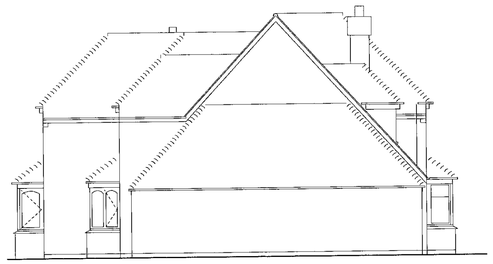

South Side Elevation 1:100




West Rear Elevation 1:100

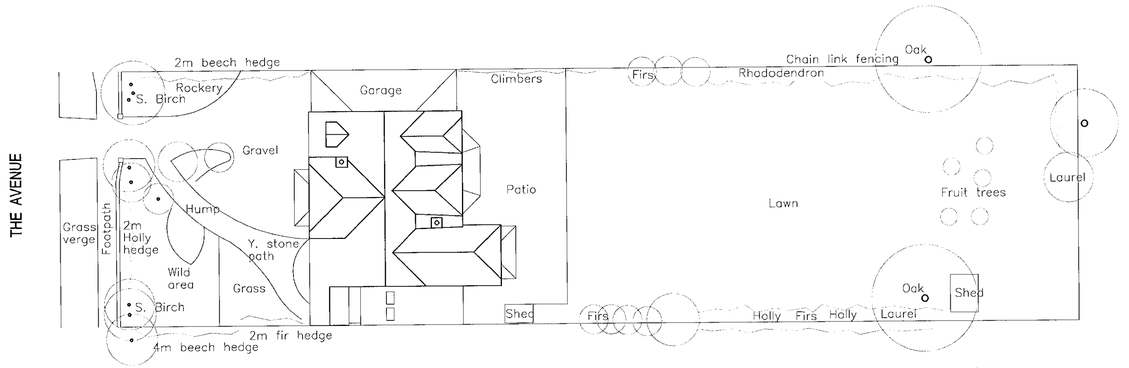


Site/Roof Plan 1:200

NORTH

14.FEB.2000 0580

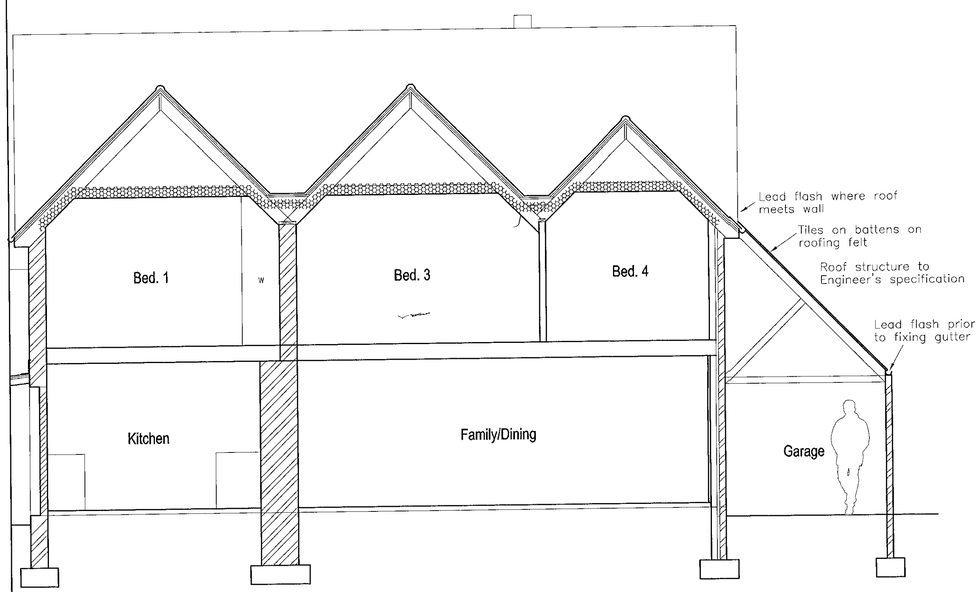


Section C-C 1:50

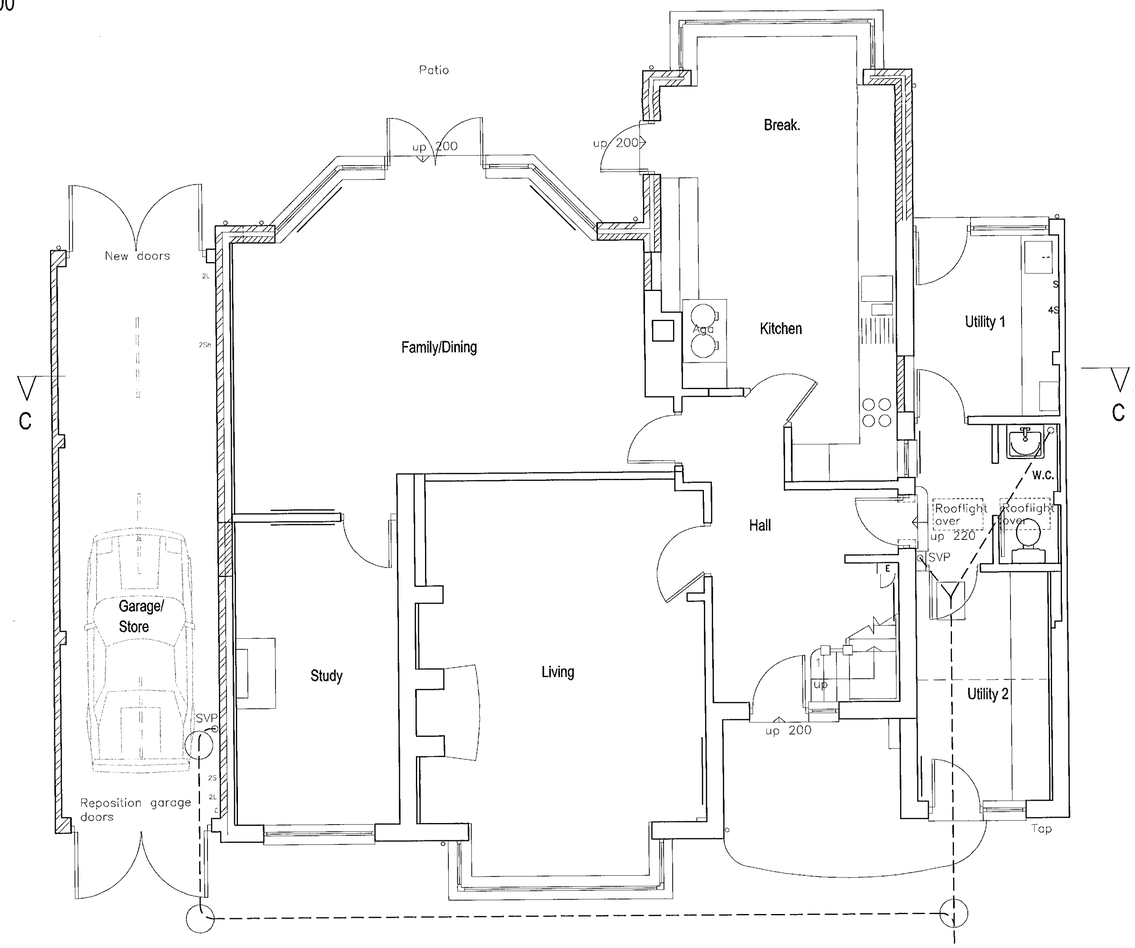


Ground Floor Plan 1:50

General notes:

Materials and details generally to match existing house
Plain tiles with bonnet hips
No part of works to trespass legal boundary

Symbols key:

- Fluorescent light and diffuser
- Double 13 amp switched socket 250mm above floor
- Double 13 amp socket above worktop
- Light switch
- 2 way light switch
- Gas

| Date | Revisions |
|---|---|

© copyright

...ABRACAD...
ARCHITECTURE • URBAN DESIGN • COMPUTER GRAPHICS
The Atrium, Broad Lane, Bracknell, Berkshire, RG12 9BX
Tel 01344 481047 Fax 01344 459152 Mob 0498 702028
e-mail alistair.lloyd@breathemail.net

Client
Mr & Mrs P Norris

Job Title
Proposed pitched roof to existing garage at:
The Old Stables,
37 The Avenue,
Crowthorne,
Berks.,
RG45 6PB

APPROVED

Drawing Title
Proposed Plans & Elevations

Scale 1:50, 1:100 & 1:200

Date Feb. 2000 | Drawn by A. Lloyd Architect

Drg No NOR/04 | Rev

CD 23/10/02