ALL NEW MATERIALS TO EXTENSION AND CONSERVATORY TO MATCH EXISTING.



PROPOSED REAR ELEVATION

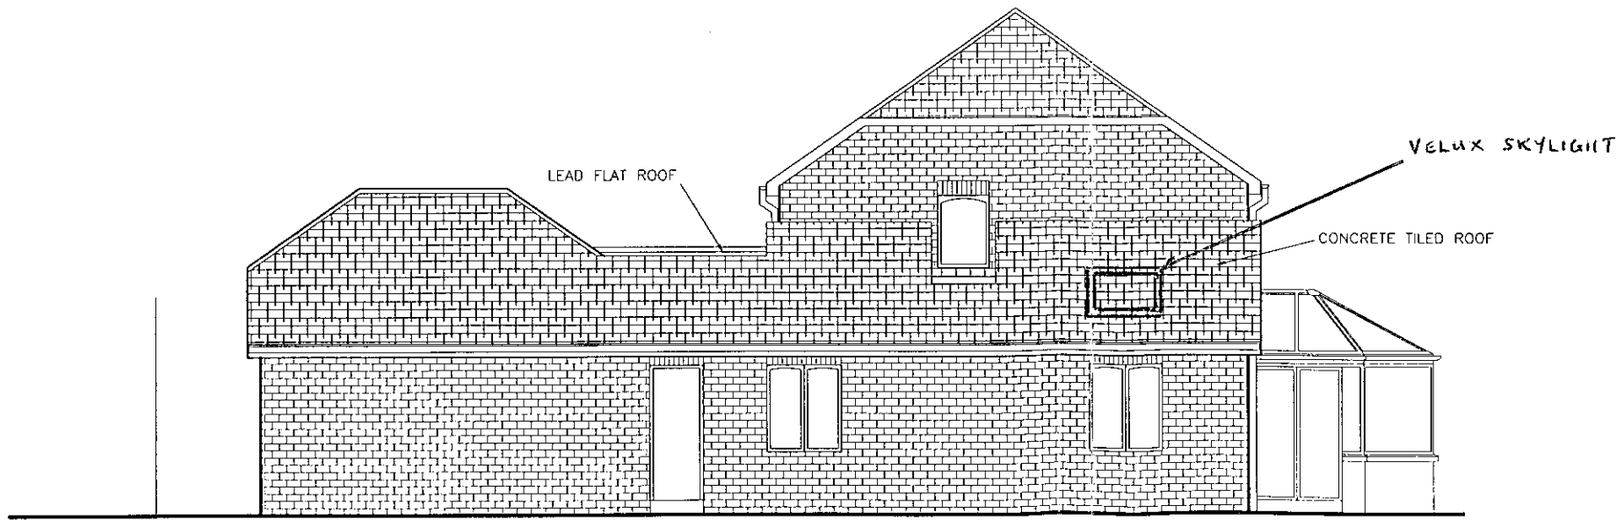

PROPOSED SIDE ELEVATION

Notes

Do not Scale. Use figured dimensions only. Subject to site survey and all necessary consents. All dimensions to be checked by user and any discrepancies, errors or omissions to be reported to the Architect before work commences This drawing is to be read in conjunction with all other relevant materials.

Index	Revision	Date	Int
A	OMITTED SIDE PANEL TO DOOR	23.05.00	FOC

FEARGAL O' CEALLAIGH

Architectural Consultants

Job

PROPOSED KITCHEN EXTENSION
AND CONSERVATORY
58 MANOR PARK DRIVE
FINCHAMPSTEAD
WOKINGHAM
BERKS

Drawing

PROPOSED SIDE AND REAR ELEVATIONS

Scale	Date	Partner	Author
1:50	7/11/99		FOC

Job N°/Drg N°	Rev
99_105_BR13-02	A

ALL NEW MATERIALS TO EXTENSION AND CONSERVATORY TO MATCH EXISTING.

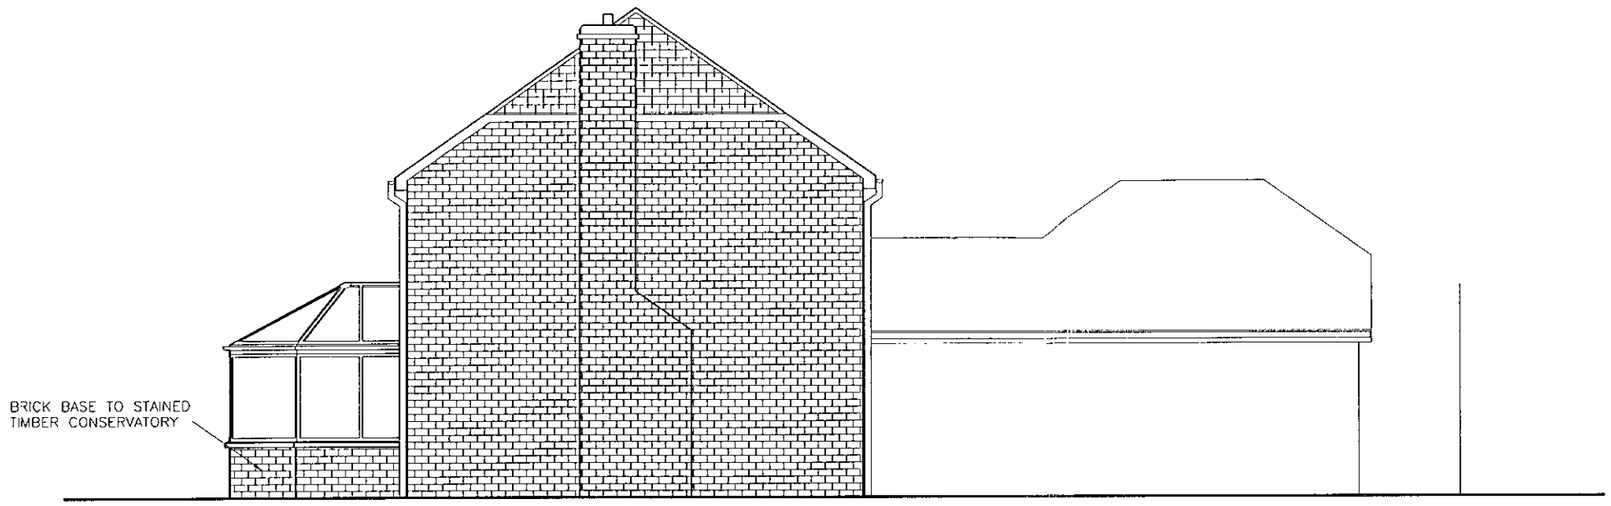

PROPOSED SIDE ELEVATION



APPROVED

Notes

Do not Scale. Use figured dimensions only. Subject to site survey and all necessary consents. All dimensions to be checked by user and any discrepancies, errors or omissions to be reported to the Architect before work commences. This drawing is to be read in conjunction with all other relevant materials.

Index	Revision	Date	Init

FEARGAL O' CEALLAIGH

Architectural Consultants

Job

PROPOSED KITCHEN EXTENSION
AND CONSERVATORY
FINCHAMPSTEAD
WOKINGHAM
BERKSHIRE

Drawing

PROPOSED SIDE
ELEVATION

Scale	Date	Partner	Author
1:50	20/2/2000		FOC

Job N°/Drg N° 99_105_13-04

Rev

CD 4/4/00

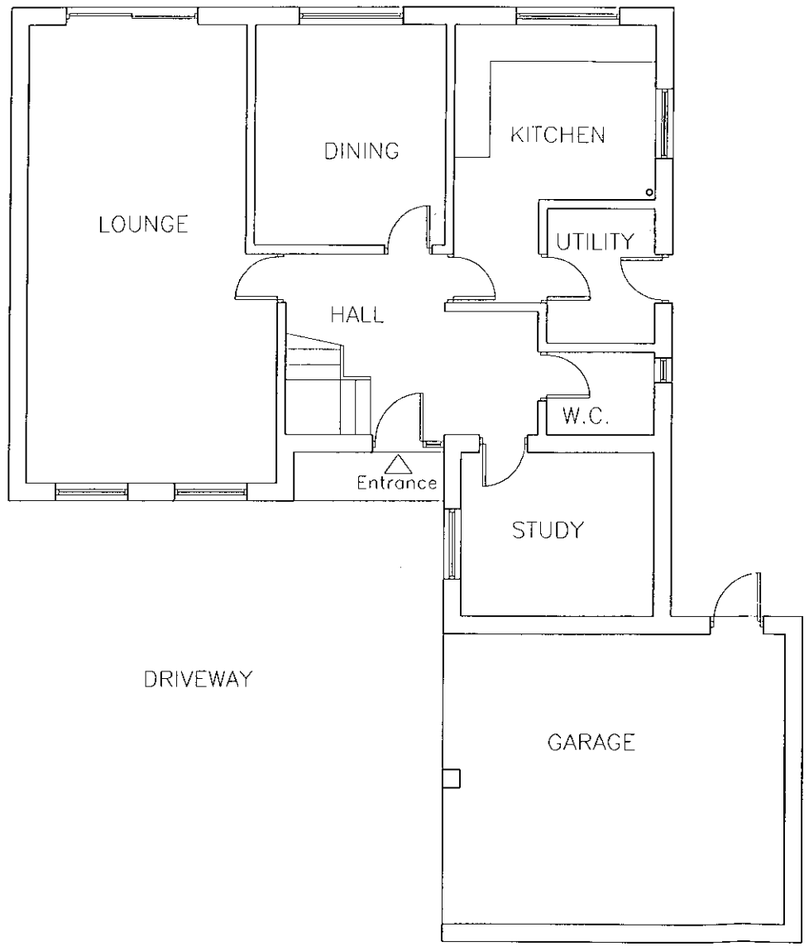

EXISTING GROUND FLOOR PLAN

Notes

Do not Scale. Use figured dimensions only. Subject to site survey and all necessary consents. All dimensions to be checked by user and any discrepancies, errors or omissions to be reported to the Architect before work commences. This drawing is to be read in conjunction with all other relevant materials.

Index	Revision	Date	Init

03.FEB.2000* 0541

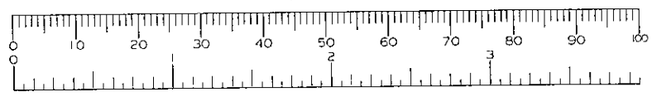

FEARGAL O' CEALLAIGH
Architectural Consultants

Job

PROPOSED KITCHEN EXTENSION
AND CONSERVATORY
58 MANOR DRIVE
FINCHAMPSTEAD
WOKINGHAM
BERKS

Drawing

EXISTING GROUND
FLOOR PLAN

Scale	Date	Partner	Author
1:100	7/11/99		FOC

Job N°/Drg N° 99_105_11-01

Rev

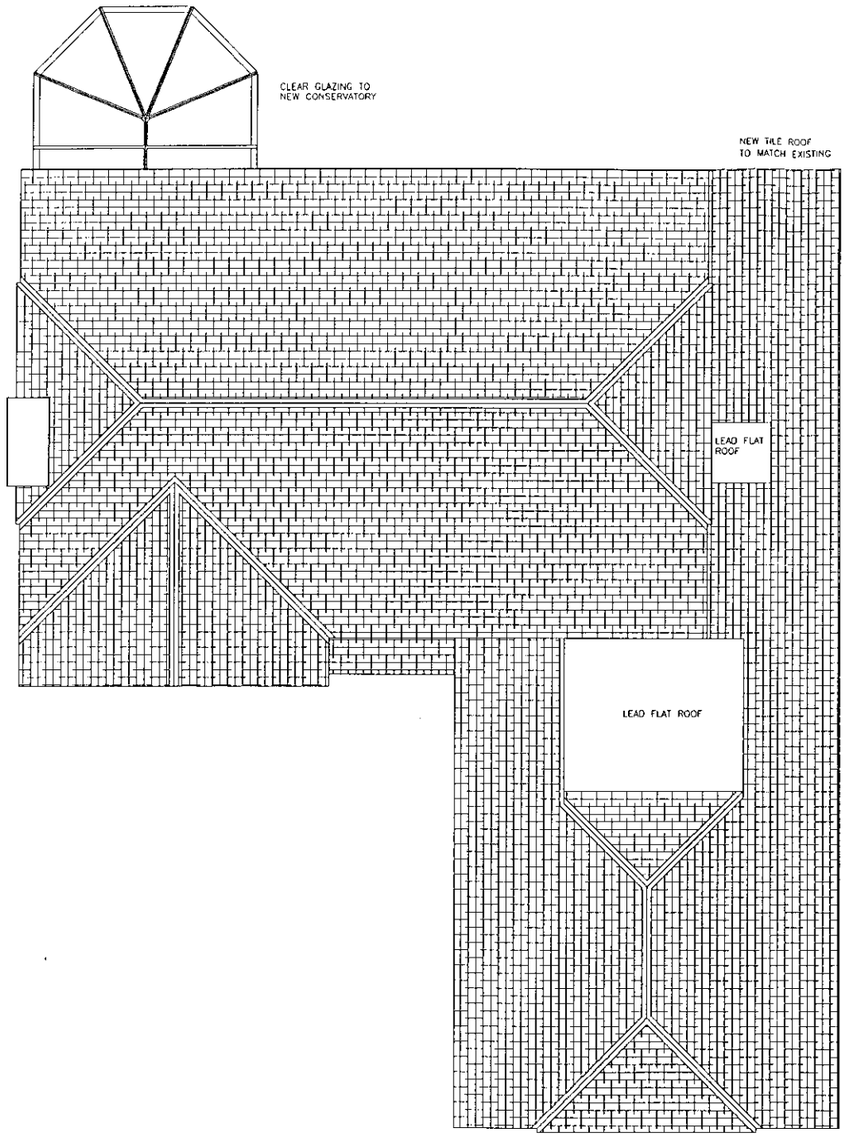

PROPOSED ROOF PLAN

Notes

Do not Scale. Use figured dimensions only. Subject to site survey and all necessary consents. All dimensions to be checked by user and any discreponcies, errors or omissions to be reported to the Architect before work commences. This drawing is to be read in conjunction with all other relevant materials

Index	Revision	Date	Init

03.FEB.2000* 0541

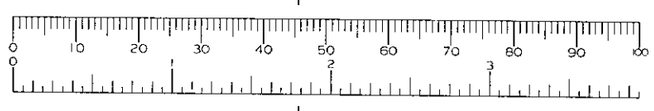

FEARGAL O' CEALLAIGH

Architectural Consultants

Job

PROPOSED KITCHEN EXTENSION
AND CONSERVATORY
58 MANOR PARK DRIVE
FINCHAMPSTEAD
WOKINGHAM
BERKS

APPROVED

Drawing

PROPOSED ROOF PLAN

Scale	Date	Partner	Author
1:100	7/11/99		FOC

Job N° / Drg N° 99_105_11-05

Rev

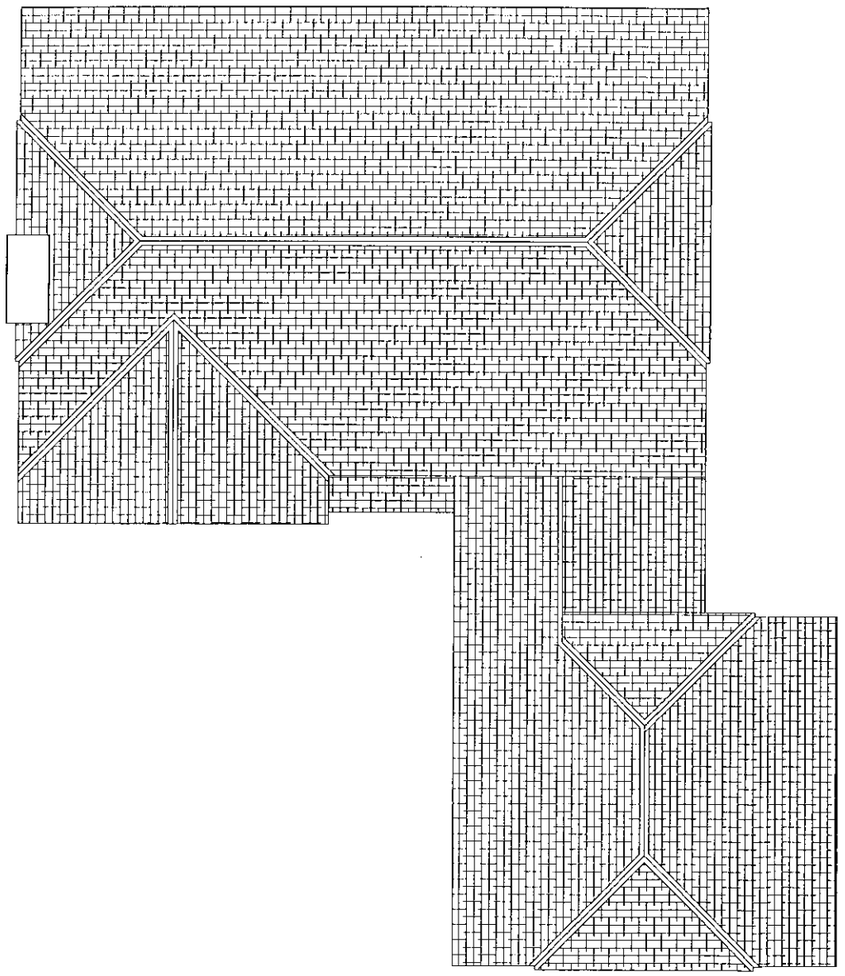

PROPOSED ROOF PLAN

Notes

Do not Scale. Use figured dimensions only. Subject to site survey and all necessary consents. All dimensions to be checked by user and any discreponcies, errors or omissions to be reported to the Architect before work commences. This drawing is to be read in conjunction with all other relevant materials

Index	Revision	Date	Init
A	ADDED FURTHER DETAIL	25.1 2000	FOC

03.FEB.2000* 0541

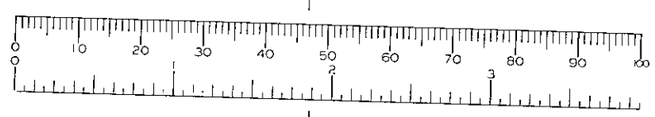

FEARGAL O' CEALLAIGH

Architectural Consultants

Job

PROPOSED KITCHEN EXTENSION
AND CONSERVATORY
58 MANOR PARK DRIVE
FINCHAMPSTEAD
WOKINGHAM
BERKS

Drawing

EXISTING ROOF PLAN

Scale	Date	Partner	Author
1:100	7/11/99		FOC

Job N°/Drg N°	Rev
99_105_11-04	A

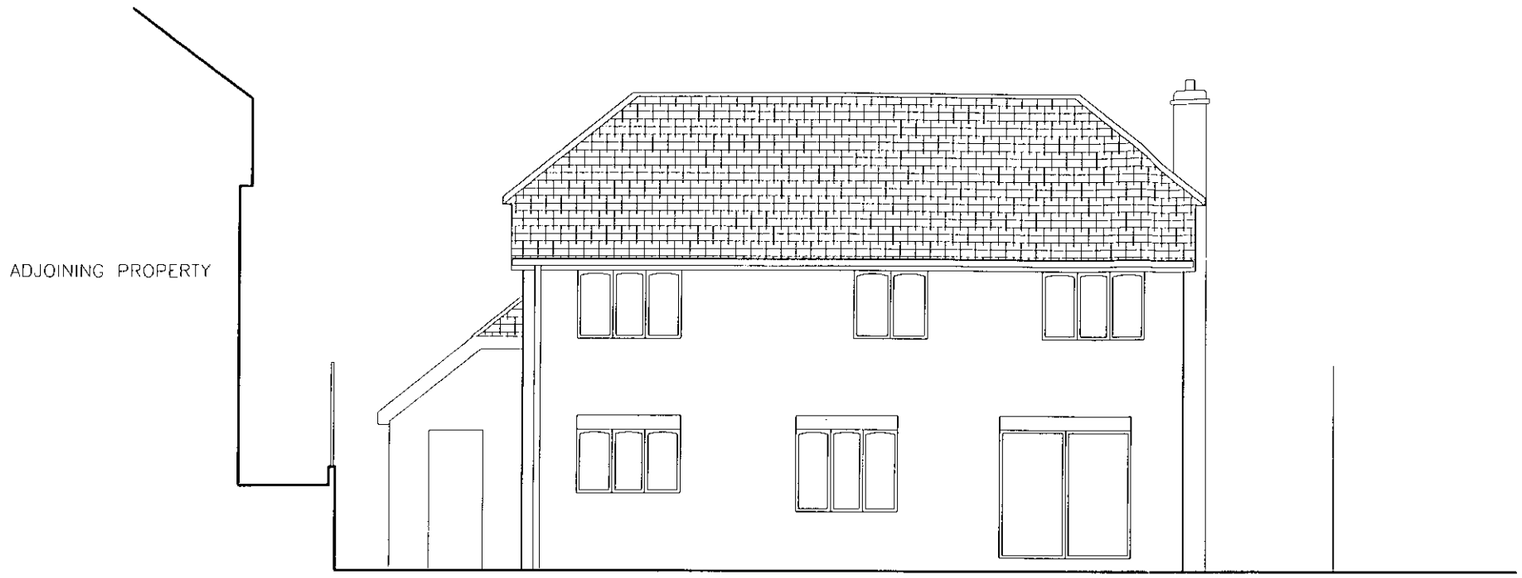

EXISTING REAR ELEVATION

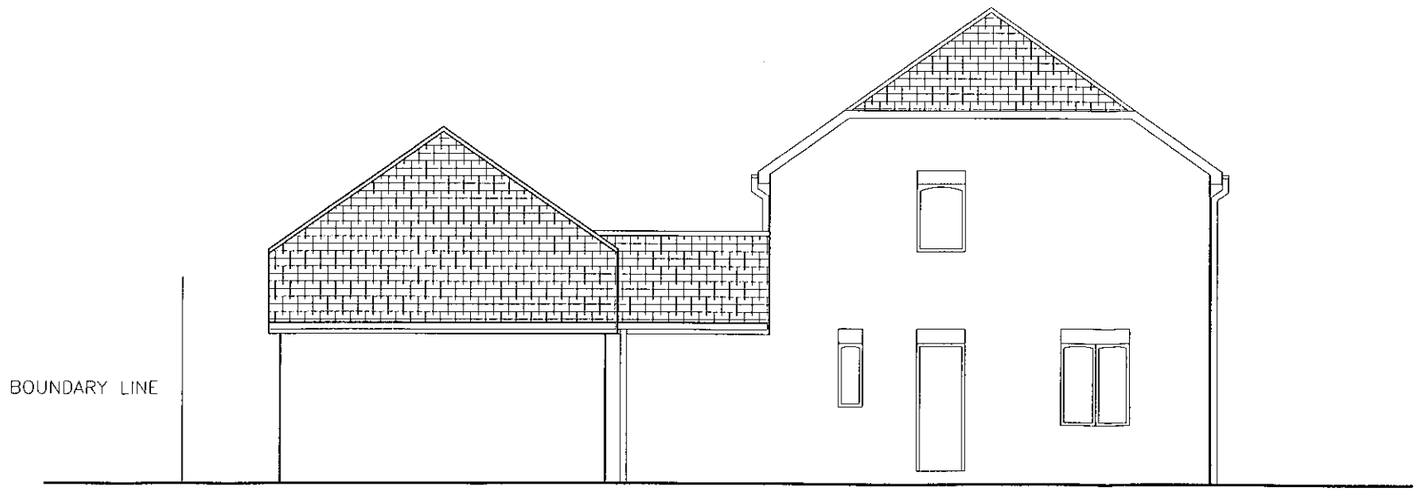

EXISTING SIDE ELEVATION

Notes

Do not Scale. Use figured dimensions only. Subject to site survey and all necessary consents. All dimensions to be checked by user and any discrepancies, errors or omissions to be reported to the Architect before work commences. This drawing is to be read in conjunction with all other relevant materials

Index	Revision	Date	Init

03.FEB.2009* 0541

0 10 20 30 40 50 60 70 80 90 100
0 2 3

FEARGAL O' CEALLAIGH

Architectural Consultants

Job

PROPOSED KITCHEN EXTENSION
AND CONSERVATORY
58 MANOR PARK DRIVE
FINCHAMPSTEAD
WOKINGHAM
BERKS

Drawing

EXISTING REAR
ELEVATIONS

Scale	Date	Partner	Author
1:100	7/11/99		FOC

Job N° /Drg N°: 99_105_13-01

Rev

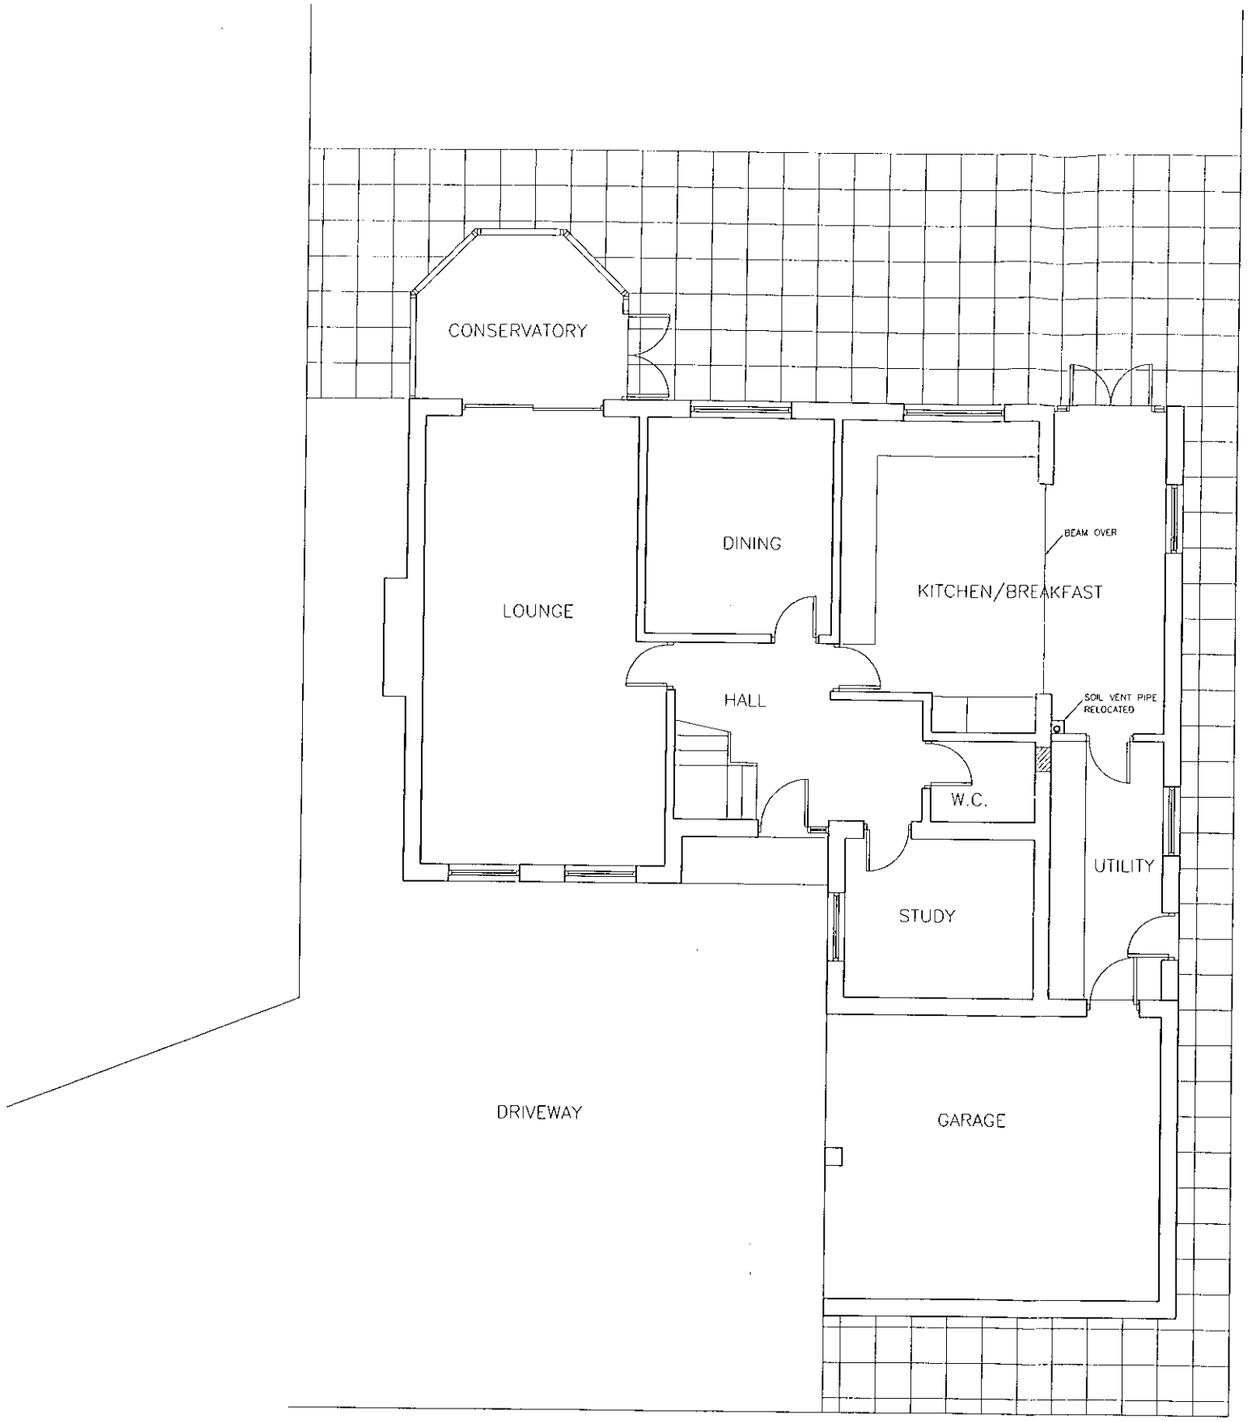

GROUND FLOOR PLAN

Notes

Do not Scale. Use figured dimensions only. Subject to site survey and all necessary consents. All dimensions to be checked by user and any discrepancies, errors or omissions to be reported to the Architect before work commences. This drawing is to be read in conjunction with all other relevant materials

Index	Revision	Date	Init
A	REVISED LAYOUT	15.1.99	FOC

03.FEB.2000* 0541

0 10 20 30 40 50 60 70 80 90 100
0 2 3

FEARGAL O' CEALLAIGH

Architectural Consultants

Job

PROPOSED KITCHEN EXTENSION
AND CONSERVATORY
58 MANOR PARK DRIVE
FINCHAMPSTEAD
WOKINGHAM
BERKS

Drawing

PROPOSED GROUND
FLOOR PLAN

APPROVED

Scale	Date	Partner	Author
1:100	7/11/99		FOC

Job N°/Drg N°	Rev
99_105_11-02	A

D1446/00

ALL NEW MATERIALS TO EXTENSION AND CONSERVATORY TO MATCH EXISTING.



PROPOSED REAR ELEVATION

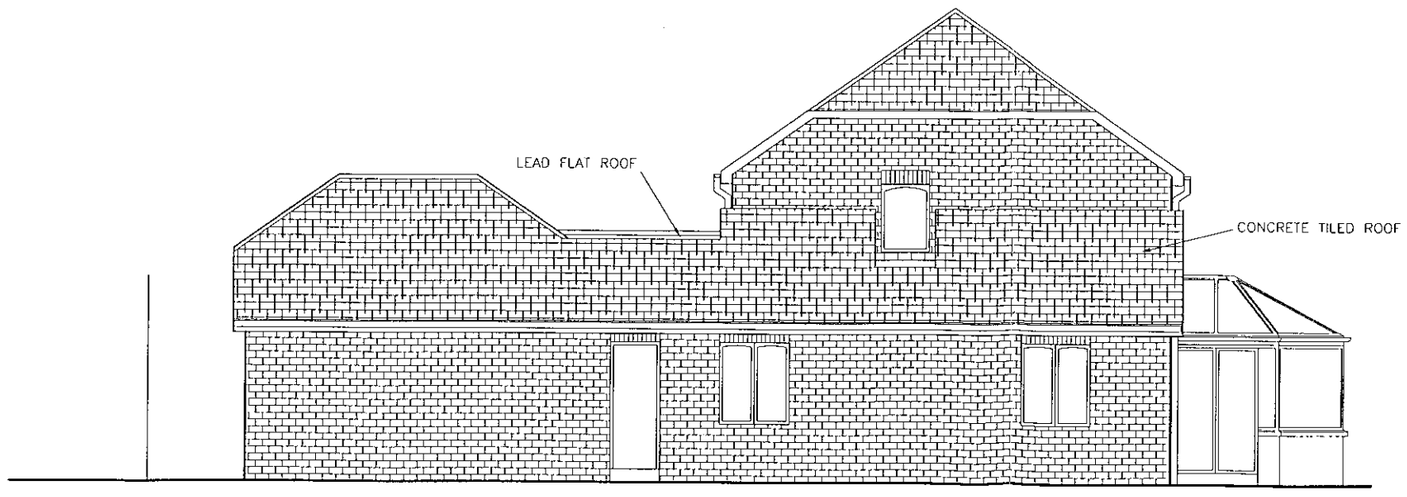

PROPOSED SIDE ELEVATION

Notes

Do not Scale. Use figured dimensions only. Subject to site survey and all necessary consents. All dimensions to be checked by user and any discrepancies, errors or omissions to be reported to the Architect before work commences. This drawing is to be read in conjunction with all other relevant materials.

Index	Revision	Date	Int
A	ADDED CONSERVATORY AND EXTENDED KITCHEN ROOF	15.1.00	FOC
B	ADDED NOTES AND BRICKWORK	25.1.00	FOC

03.FEB.2000* 0541

0 10 20 30 40 50 60 70 80 90 100
0 2 3

FEARGAL O' CEALLAIGH
Architectural Consultants

Job
PROPOSED KITCHEN EXTENSION
AND CONSERVATORY
58 MANOR PARK DRIVE
FINCHAMPSTEAD
WOKINGHAM
BERKS

APPROVED

Drawing
PROPOSED SIDE AND REAR ELEVATIONS

Scale	Date	Partner	Author
1:100	7/11/99		FOC

Job N° / Drg N°	Rev
99_105_13-02	B

GD 14/4/00