

Front elevation 1:100



Side elevation 1:100



Rear elevation 1:100

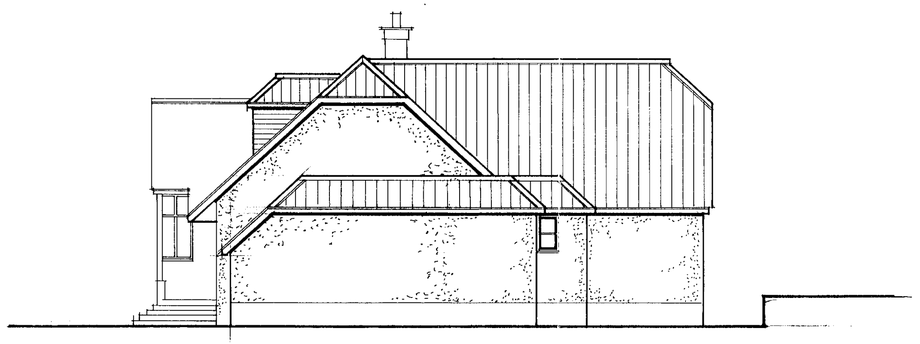

Side elevation 1: 100

07.FEB.2000 C548

APPROVED

REV: A. – GARAGE RE-BUILT AND ROOF TO GARAGE ALTERED.

JANUARY 2000.

© Copyright Reserved

Project:- EXTENSION:- 281 Barkham Road, WOKINGHAM.

Client:- Mr + Mrs East.

Drg. No 5004/08-A Description:- Proposed elevations

Date:- October 1999 Scale:- 1:100

Drawn:- RTH

FOR PLANNING PURPOSES ONLY

1 Holly Cottage, High Street, Crowthorne, Berkshire, RG11 7AE. Tel: Crowthorne (0344) 761727 / 778989

4th DIMENSION BUILDING DESIGN

3/4/00

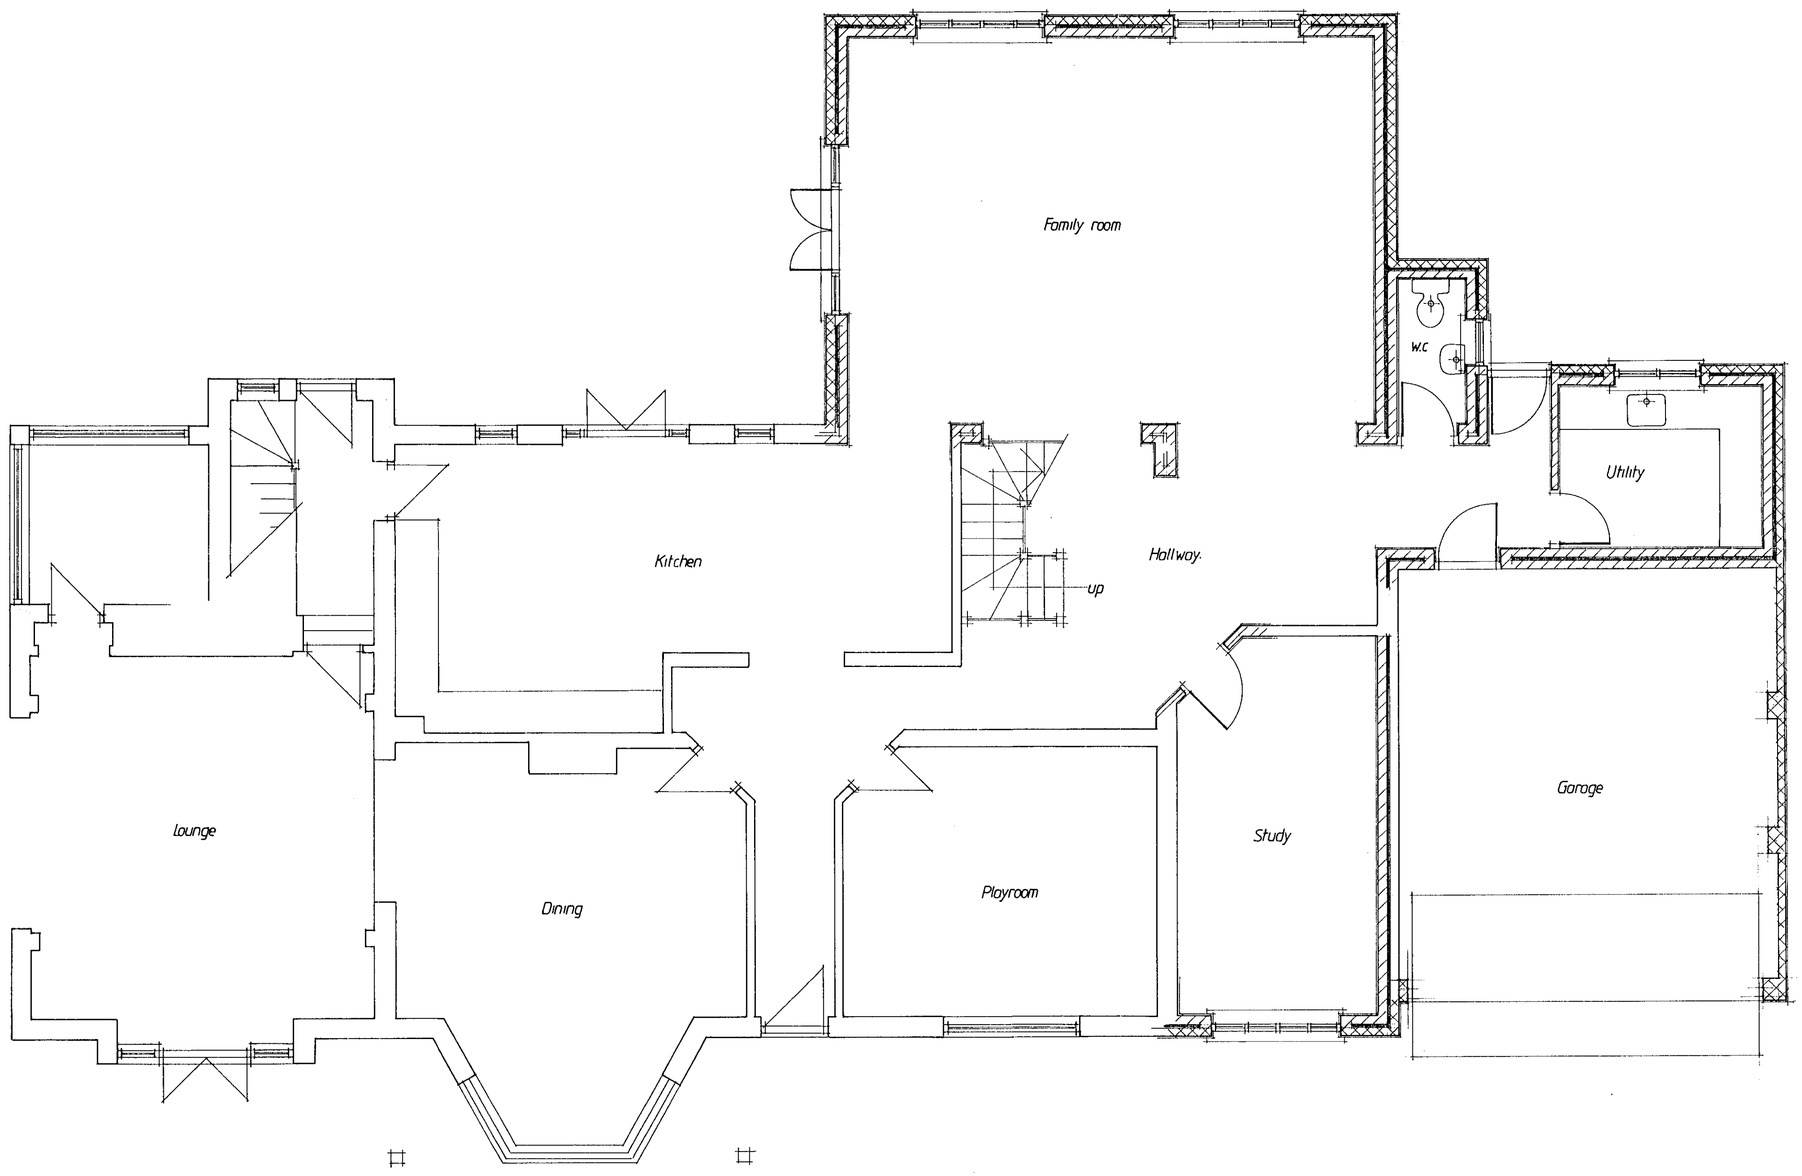

Ground floor plan 1:50

07 FEB 2000 0548

APPROVED

REV. A - GARAGE WALLS RAISED January 2000

© Copyright Reserved

Project :- EXTENSION: 281 Barkham Road, WOKINGHAM.

Client :- Mr + Mrs East

FOR PLANNING PURPOSES ONLY

Drg. No 5004/06 A. Description :- Proposed g.f. plan.

Date :- October 1999 Scale :- 1:50

Drawn :- RTH

1 Holly Cottage, High Street, Crowthorne, Berkshire, RG11 7AE. Tel: Crowthorne (0344) 761727 / 778911

4th DIMENSION BUILDING DESIGN

03/4/00

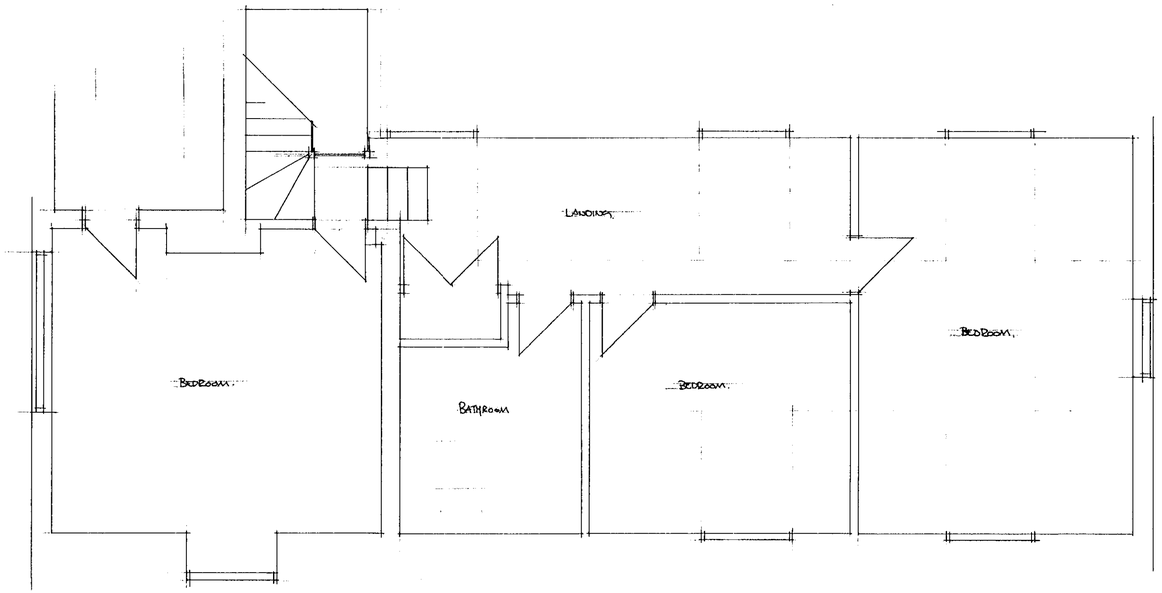

FIRST FLOOR PLAN 1:50

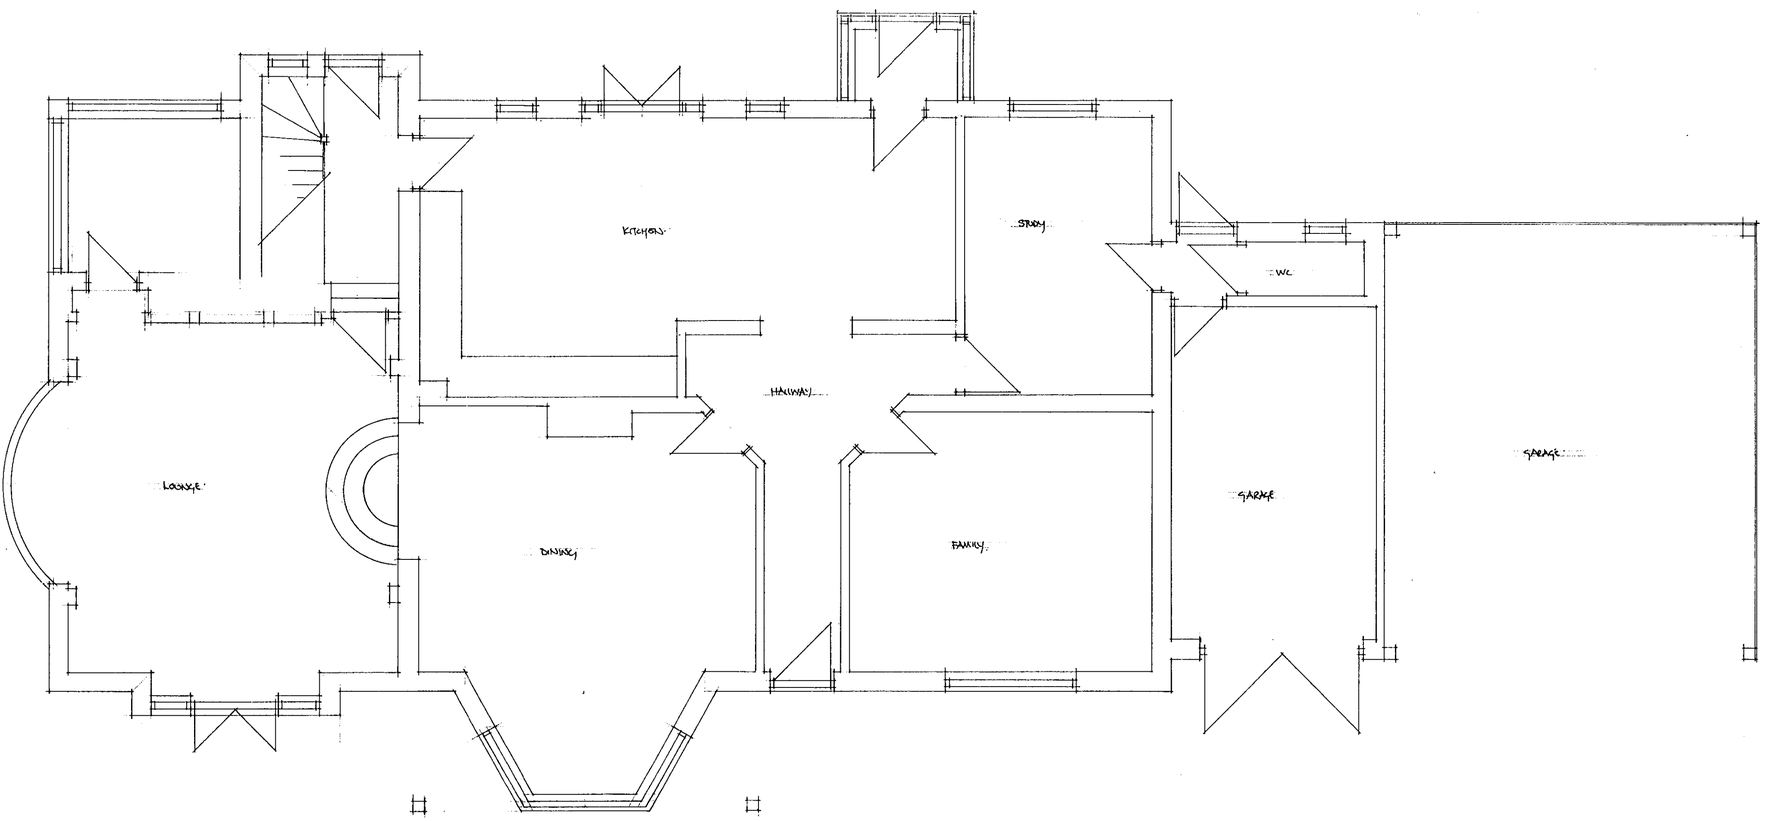

GROUND FLOOR PLANS 1:50

07.FEB.2000* C548

APPROVED

0 10 20 30 40 50 60 70 80 90

281 BARKHAM ROAD, WOKINGHAM.
FOR: MR + MRS EAST
5004/01 - EXISTING FLOOR PLANS 1:50.
OCTOBER 1999.

FOR PLANNING PURPOSES ONLY

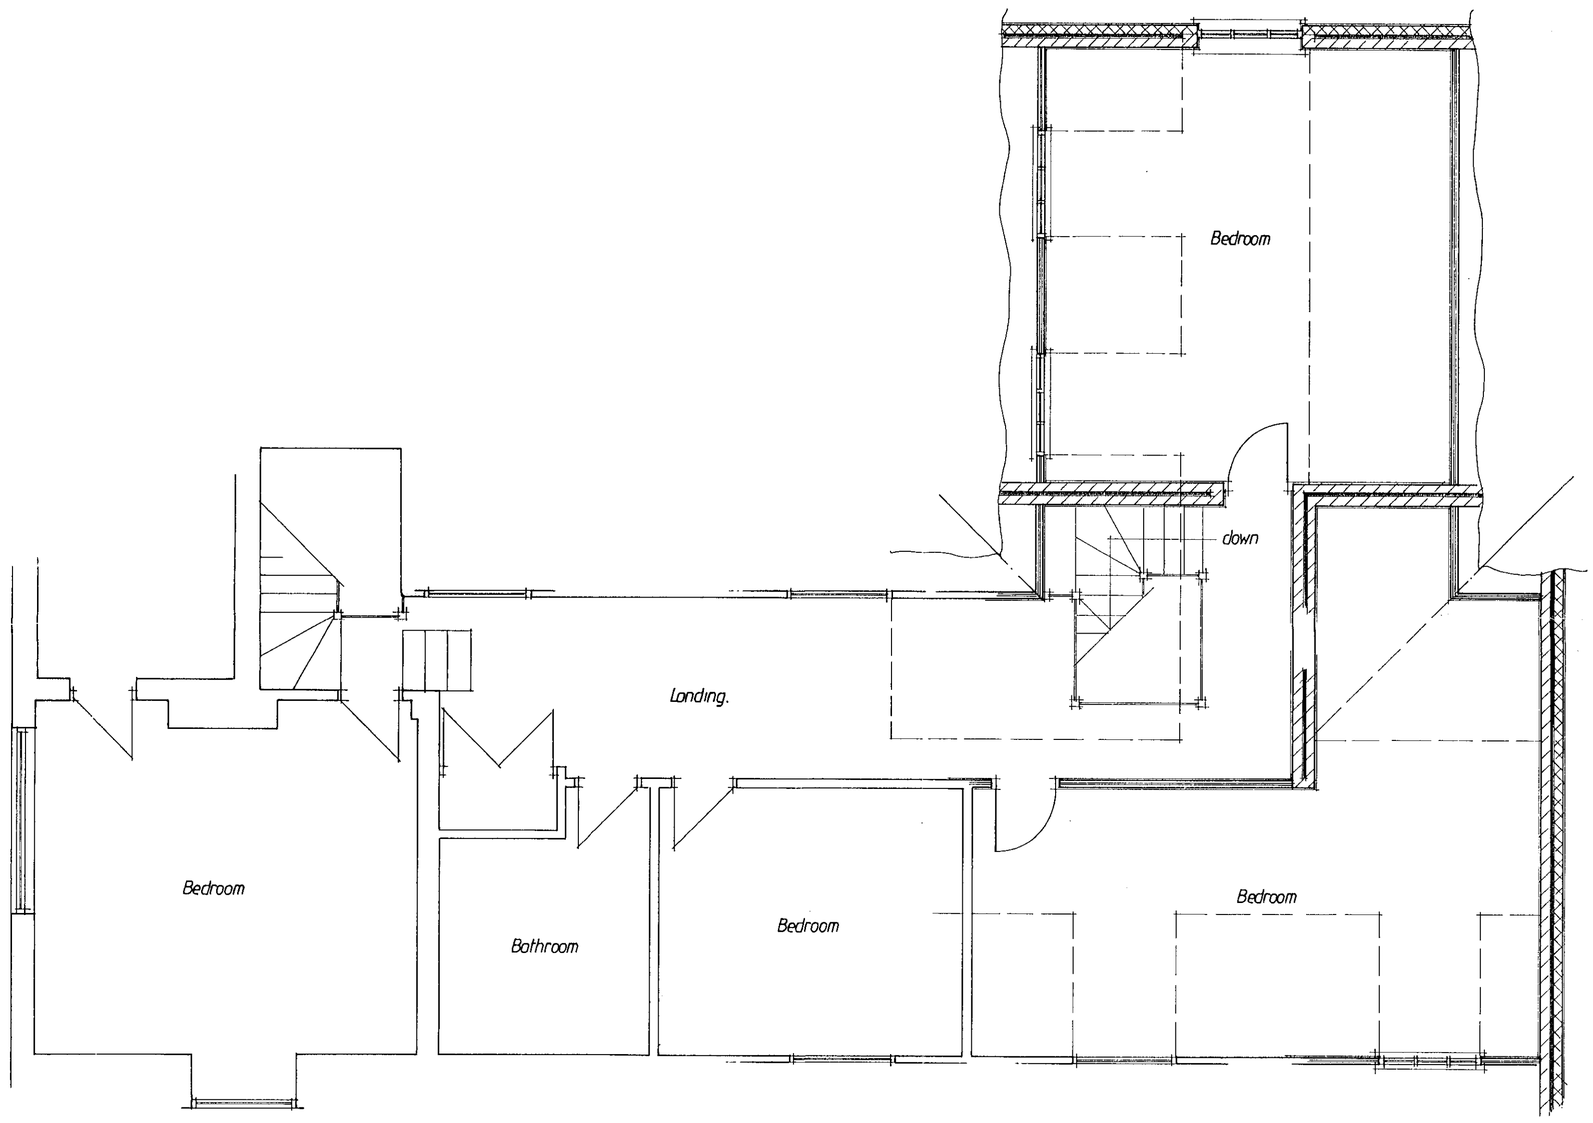

First floor plan 1:50

07.FEB.2000* 0548

APPROVED

© Copyright Reserved

Project:- EXTENSION:- 281 Barkham Road, WOKINGHAM.

Client:- Mr+ Mrs East.

Drg. No. 5004/07 Description:- Proposed f.f. plan

Date:- October 1999 Scale:- 1:50

Drawn:- RTH

1 Holly Cottage, High Street, Crowthorne, Berkshire, RG11 7AE. Tel: Crowthorne (0344) 761727 / 778989

4th DIMENSION BUILDING DESIGN

3/4/00

281 BARKHAM ROAD WOKINGHAM. SCALE 1:500.

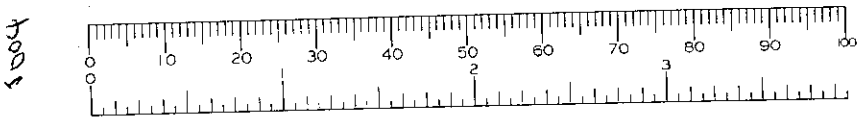

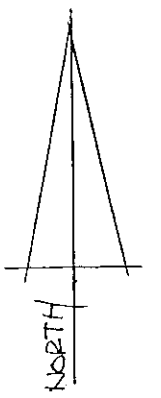

PROPOSED S/S EXTENSION.

PROPOSED 2 STOREY EXTENSION

2 No PARKING SPACES

2 No PARKING

EXTG. ACCESS

277

279

279a

281

283a

283

281a

9

11

7

5

293

LB

SANDY LANE

TCB

326

BARKHAM ROAD

74.7m

312

312a

314

BM 74.65m

07 FEB 2008

Portelet



FRONT ELEVATION 1:100.



SIDE ELEVATION 1:100.

07. FEB. 2000 C548



REAR ELEVATION 1:100.

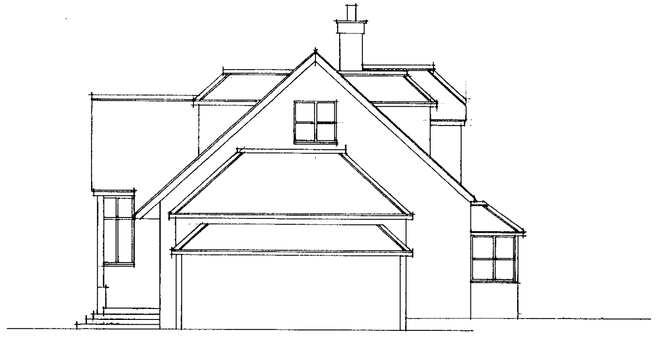

SIDE ELEVATION 1:100.

APPROVED



281 BARKHAM ROAD, WOKINGHAM.

FOR:: MR + MRS EAST.

5004/02. 1:100

OCTOBER 1999.

FOR PLANNING PURPOSES ONLY