NOTE

ALL MATERIALS INTENDED TO BE USED ON NEW EXTENSION ARE TO MATCH EXISTING.

THIS DRAWING HAS BEEN PREPARED WITHOUT THE BENEFIT OF AN ACCURATE SITE SURVEY

FOUNDATIONS TO BE ECCENTRICALLY FORMED ALONG BOUNDARY LINE SO THAT NO PART OF NEW CONSTRUCTION ENCROACHES ONTO ADJOINING OWNERS PROPERTY.

FRONT ELEVATION OF DWELLING IS UNAFFECTED BY PROPOSED NEW DWELLING

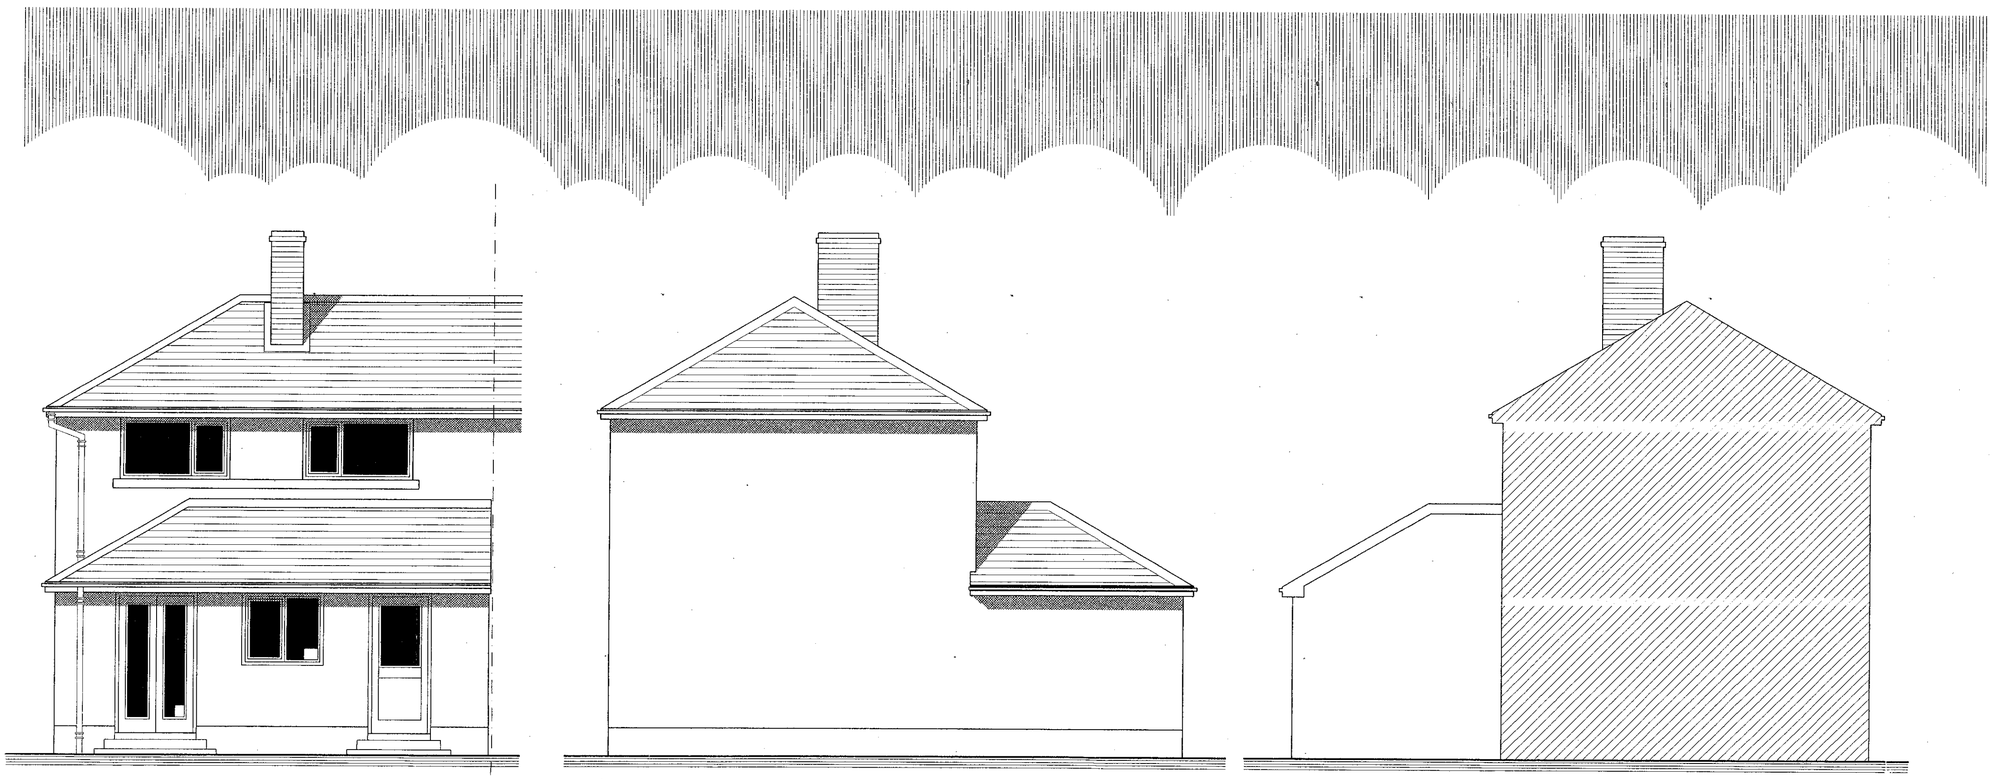

PROPOSED REAR EXTENSION

PROPOSED SIDE EXTENSION

PROPOSED SIDE EXTENSION

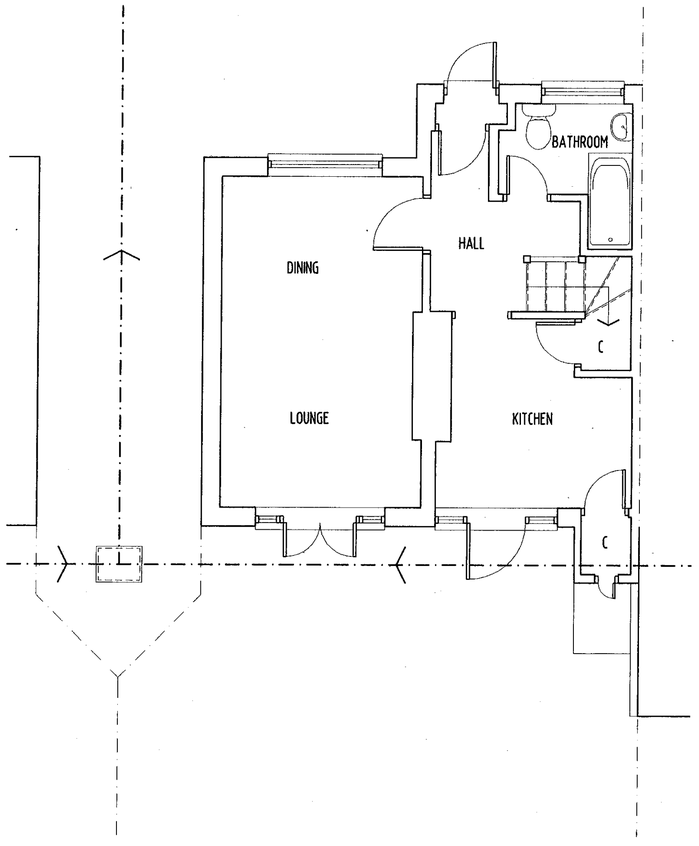

EXISTING GROUND FLOOR LAYOUT

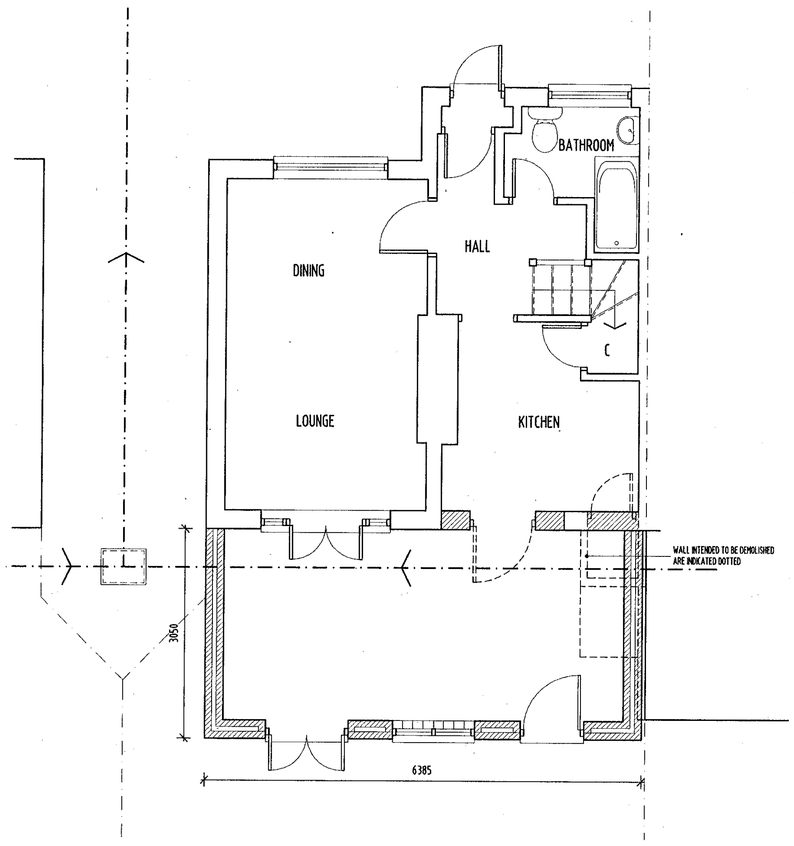

PROPOSED GROUND FLOOR LAYOUT

10.FEB.[illegible] 0051

APPROVED

RFDL

RICHARD FENN DESIGNS LIMITED
11 HARRIER CLOSE, WOODLEY, READING, BERKSHIRE. RG5 4PE.
Telephone READING (0118) 9691684
Fax (0118) 9628313 E-Mail : RFENNDES@aol.com

PROPOSED SINGLE STOREY REAR EXTENSION
TO 15 SHEPHERDS HILL ROAD, EARLEY, READING
for MR AND MRS BRITTEN.

PLANNING DRAWING

DATE	SCALE
DECEMBER 15th 1999.	1:50

DRAWING No. 99-324-01 REVISION

30/3/00