25. JAN. 2000* 0425

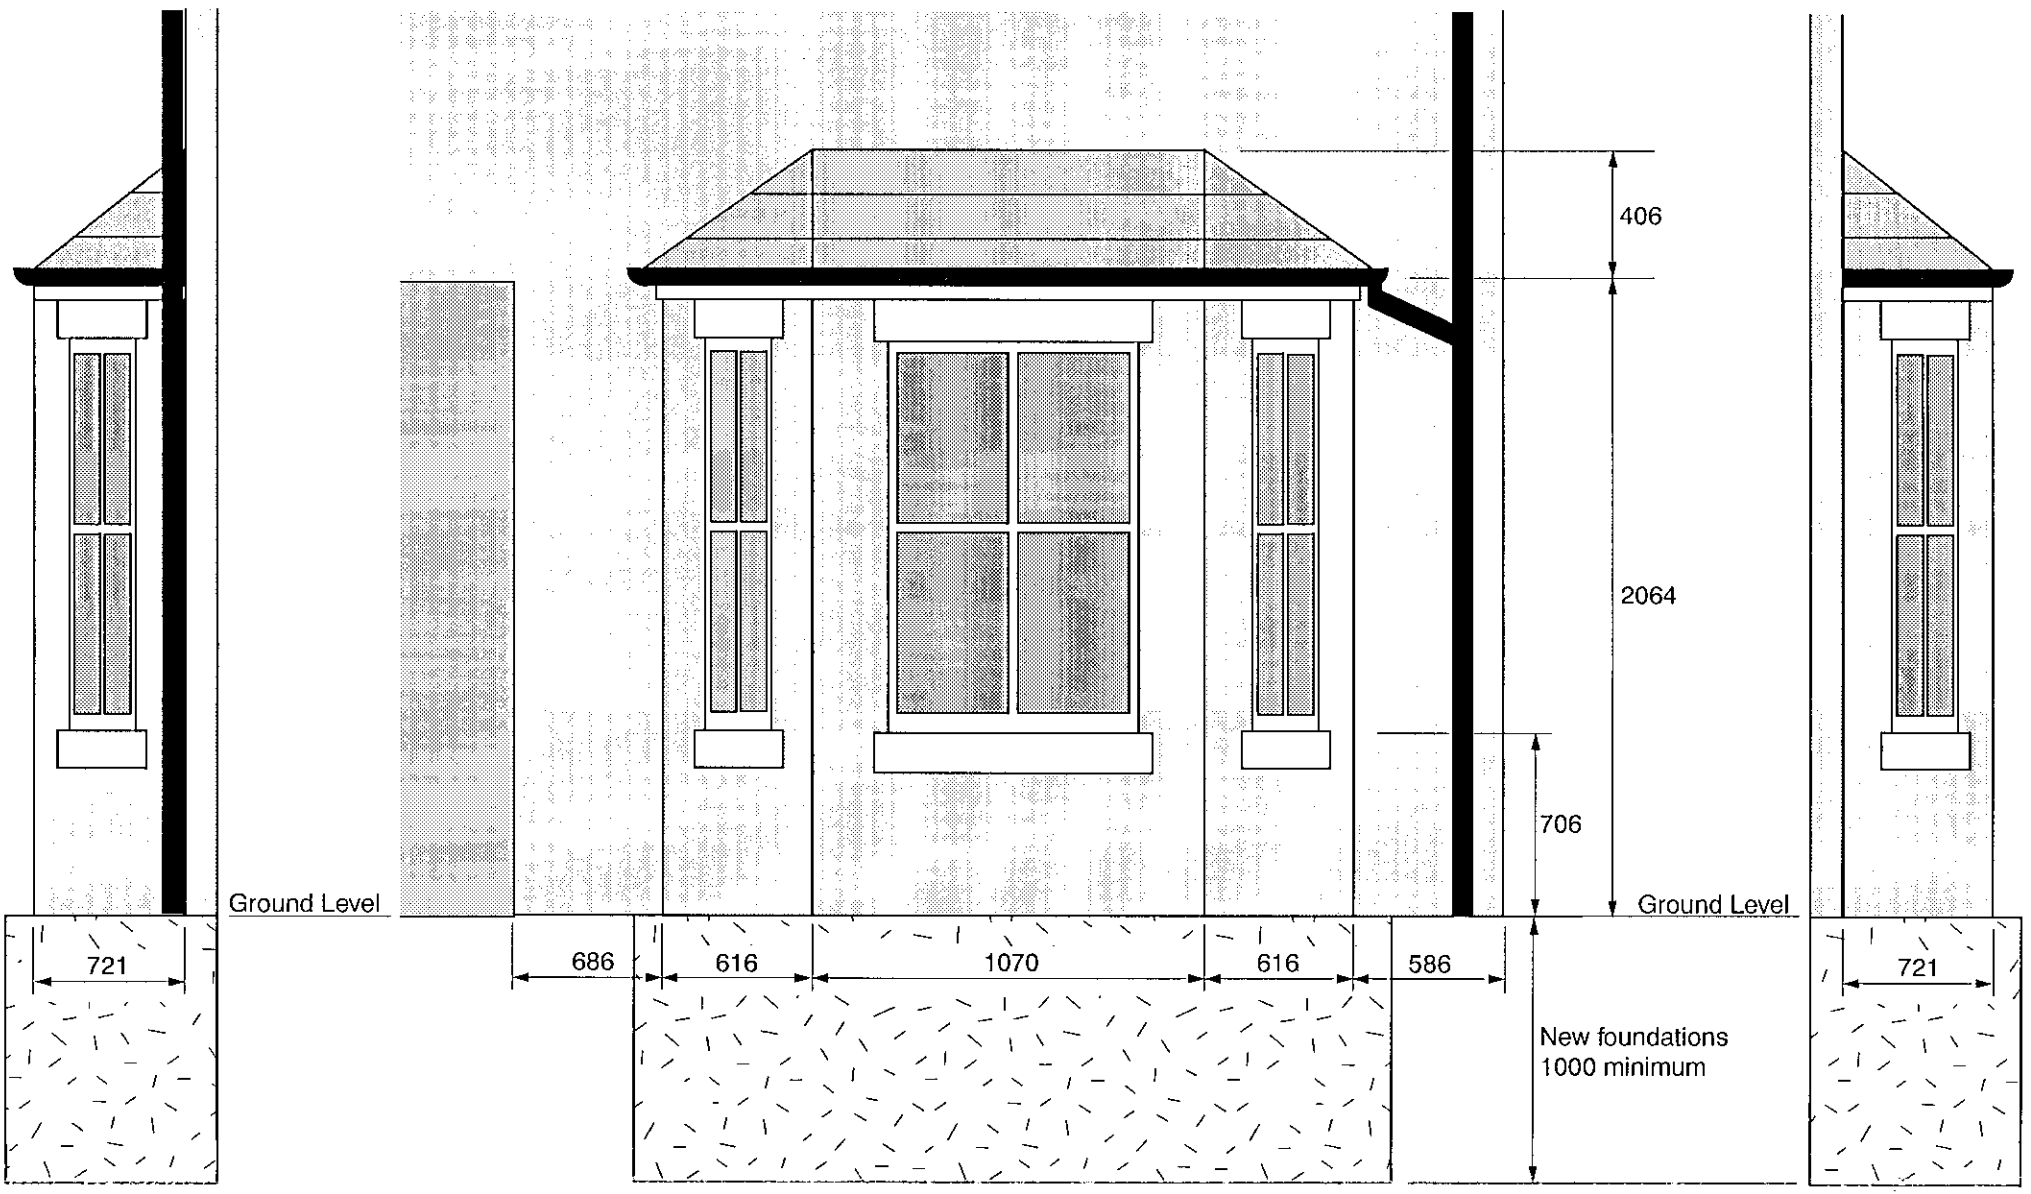

Side elevation

Front elevation

Side elevation

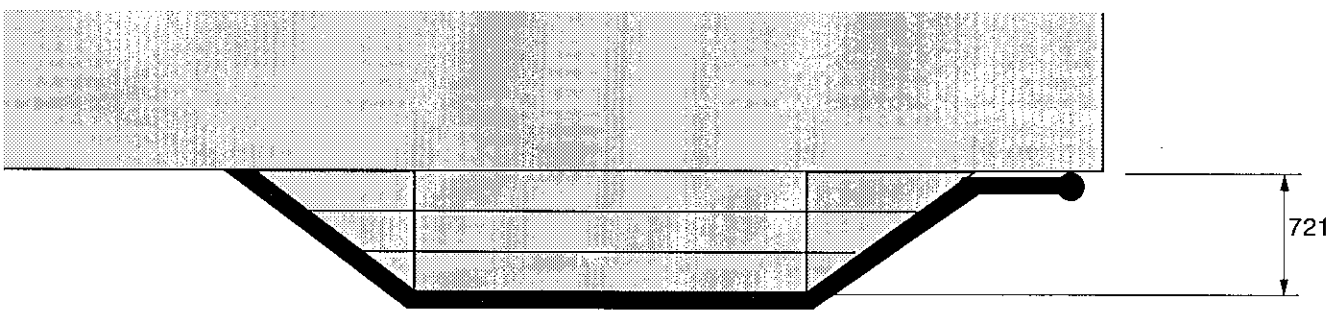

Plan elevation

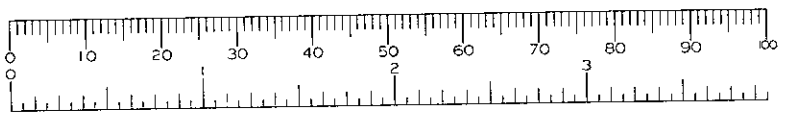

Bay wall rendered to match existing facia

Bay to be tiled to match roof of house

Scale 1;250

Restoration of bay window to 94 Evendons Lane, Wokingham, Berks. RG41 4AG

25. JAN. 2000* 0425

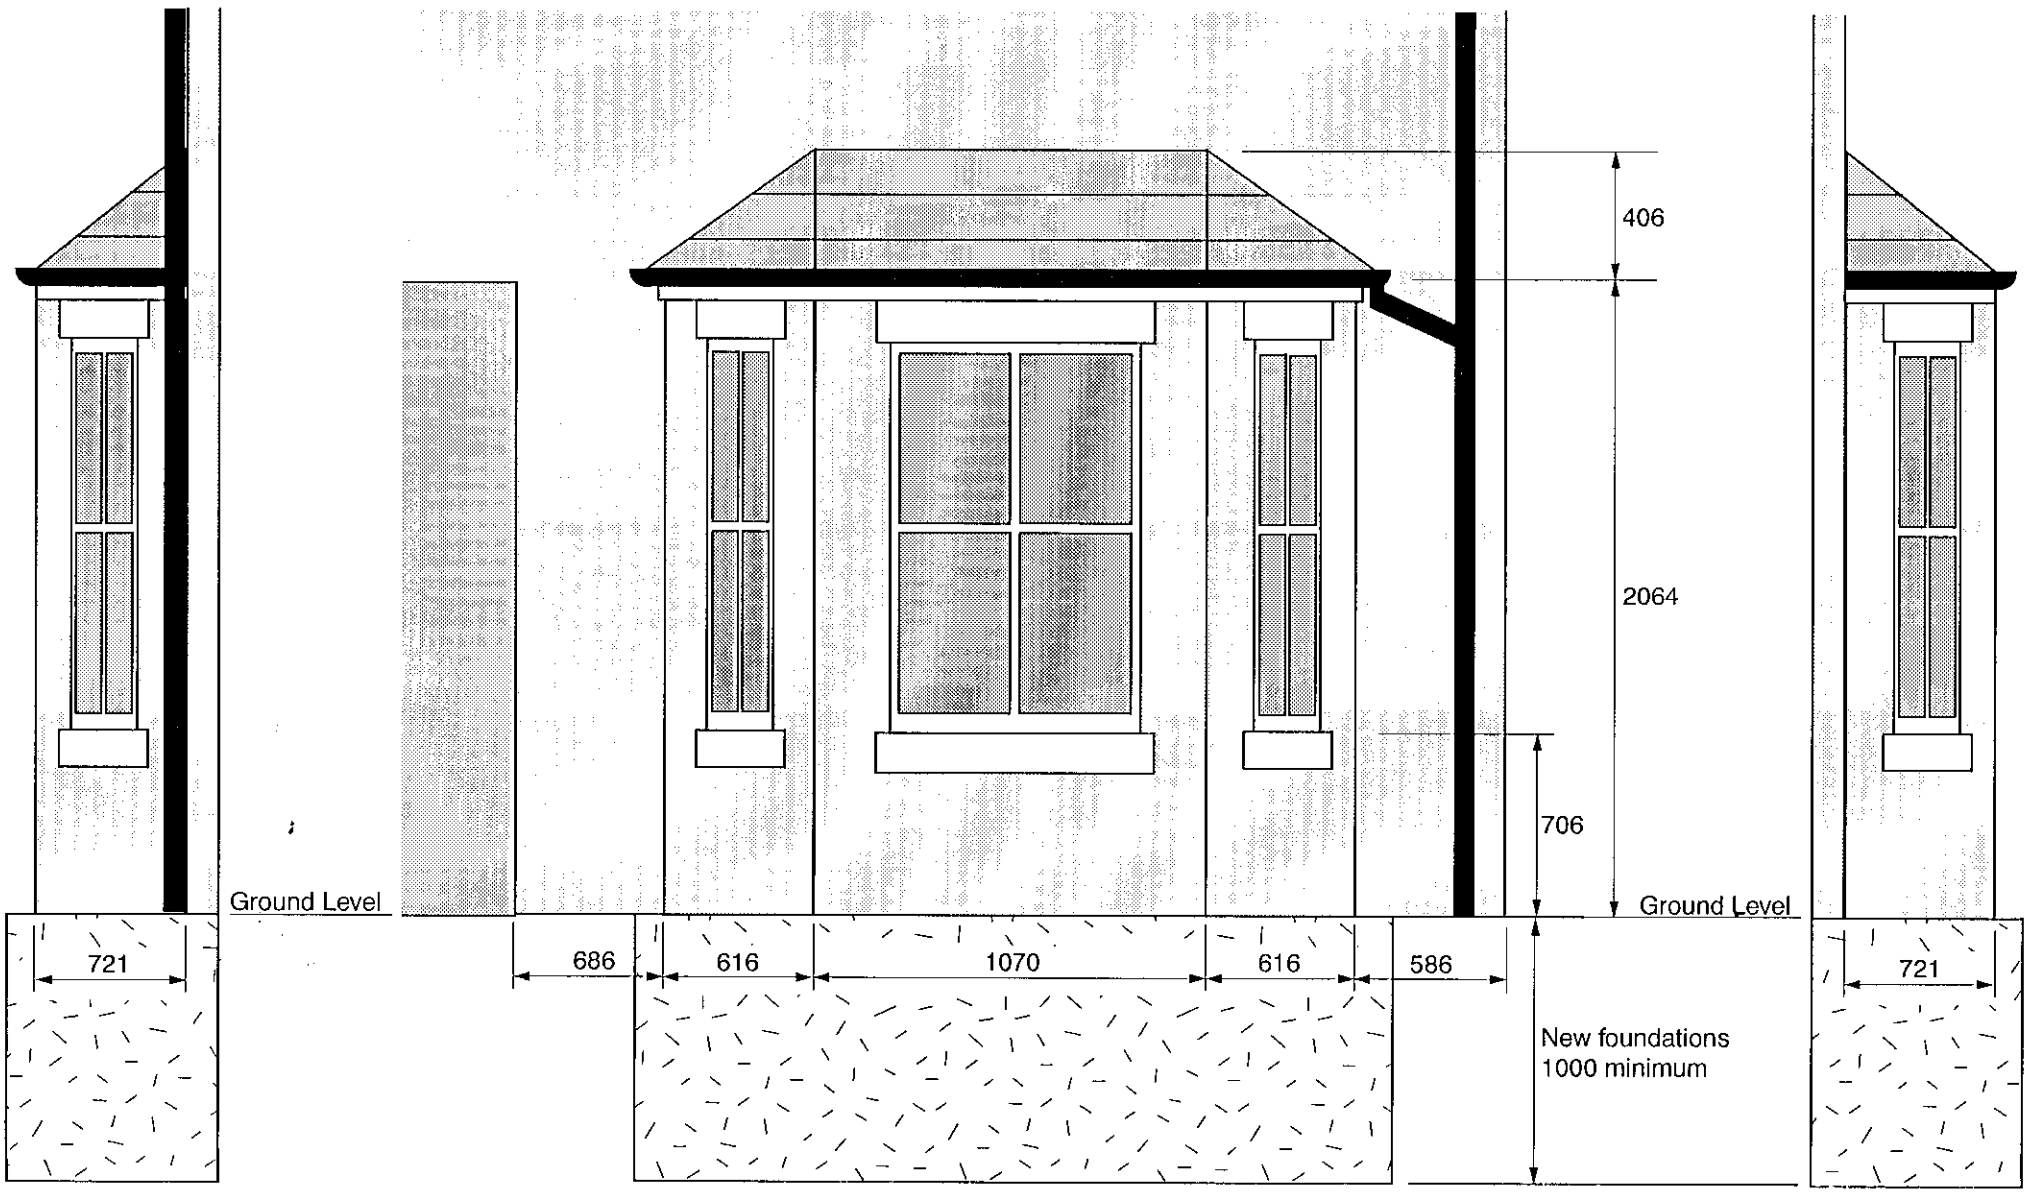

Side elevation

Front elevation

Side elevation

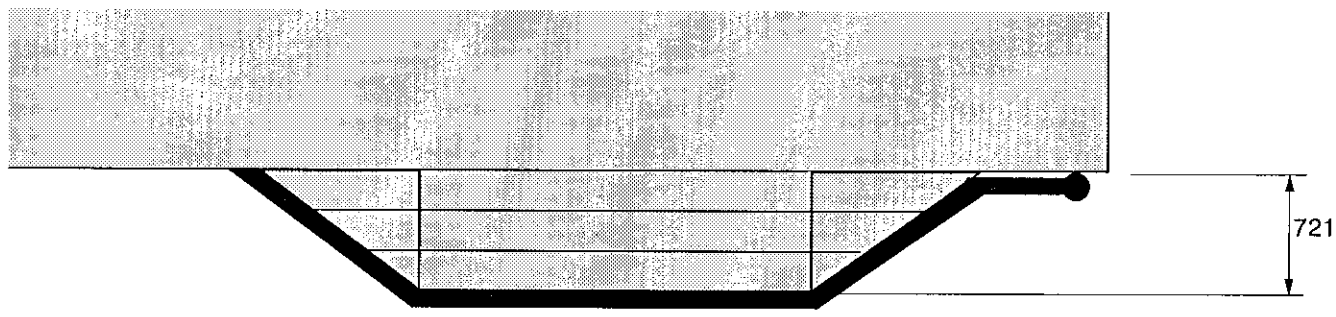

Plan elevation

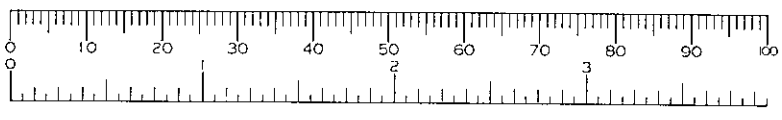

APPROVED

Bay wall rendered to match existing facia

Bay to be tiled to match roof of house

Scale 1;250

Restoration of bay window to 94 Evendons Lane, Wokingham, Berks. RG41 4AG