North

0 10 20 30 40 50 60 70 80 90 100

16.FEB.2000* 0600

PROPOSED NEW ROOF

Maiden Erlegh School

Maiden Erlegh School

Library

© Ordnance Survey 1991

Royal County of BERKSHIRE

MAIDEN ERLEGH COMPREHENSIVE SCHOOL

SILVER DALE ROAD, EARLEY, READING

Prop Key 3261 | Cost Centre EG60

BLOCK PLAN 1:500

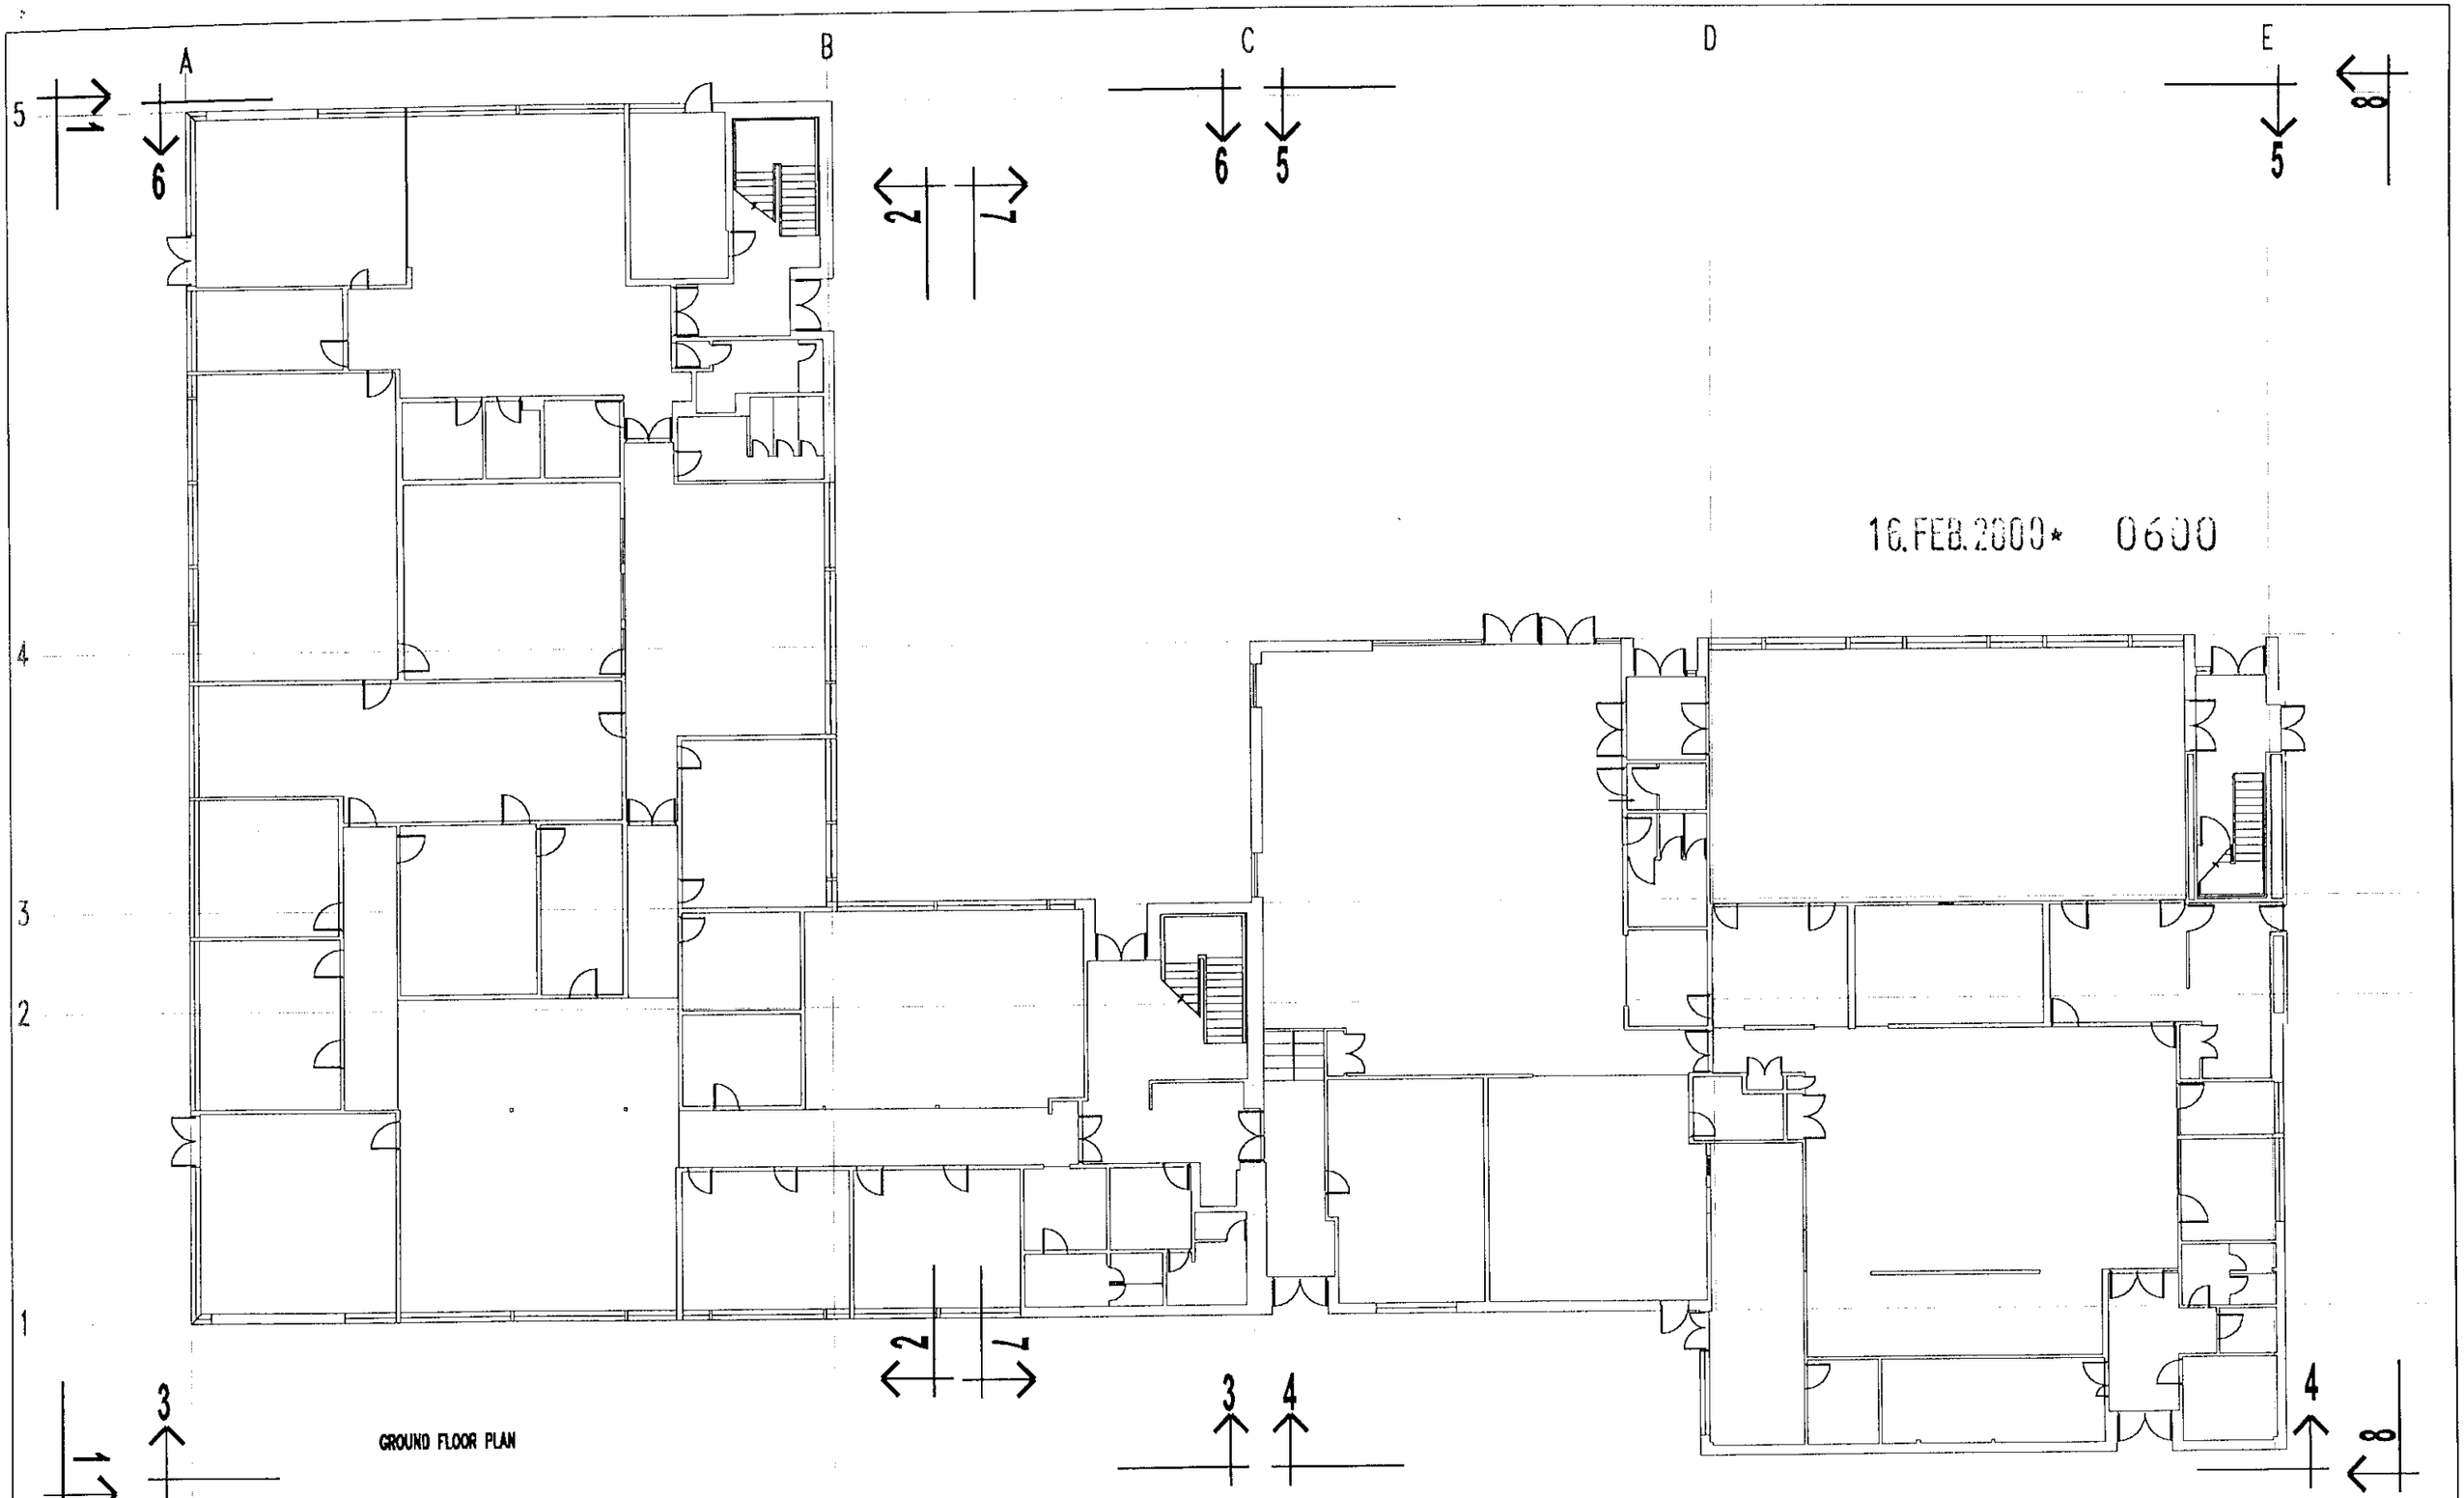

CORNERSTONE DESIGN
Chartered Surveyors
Summit Chambers
Castle Hill Terrace
Maidenhead
Berkshire SL6 4JP
Telephone: 01628 783518
Fax: 01628 773408

Job
RE-ROOFING OF
MAIDEN ERLEGH
SCHOOL
ERLEGH.

Client
WOKINGHAM DISTRICT COUNCIL

Drawign
EXISTING GROUND FLOOR PLAN

Rev.	Date

Scale	drawn	Date
1:200	AYO	FEB 2000
Job No	Dwg	Rev.
WDC 888	200	

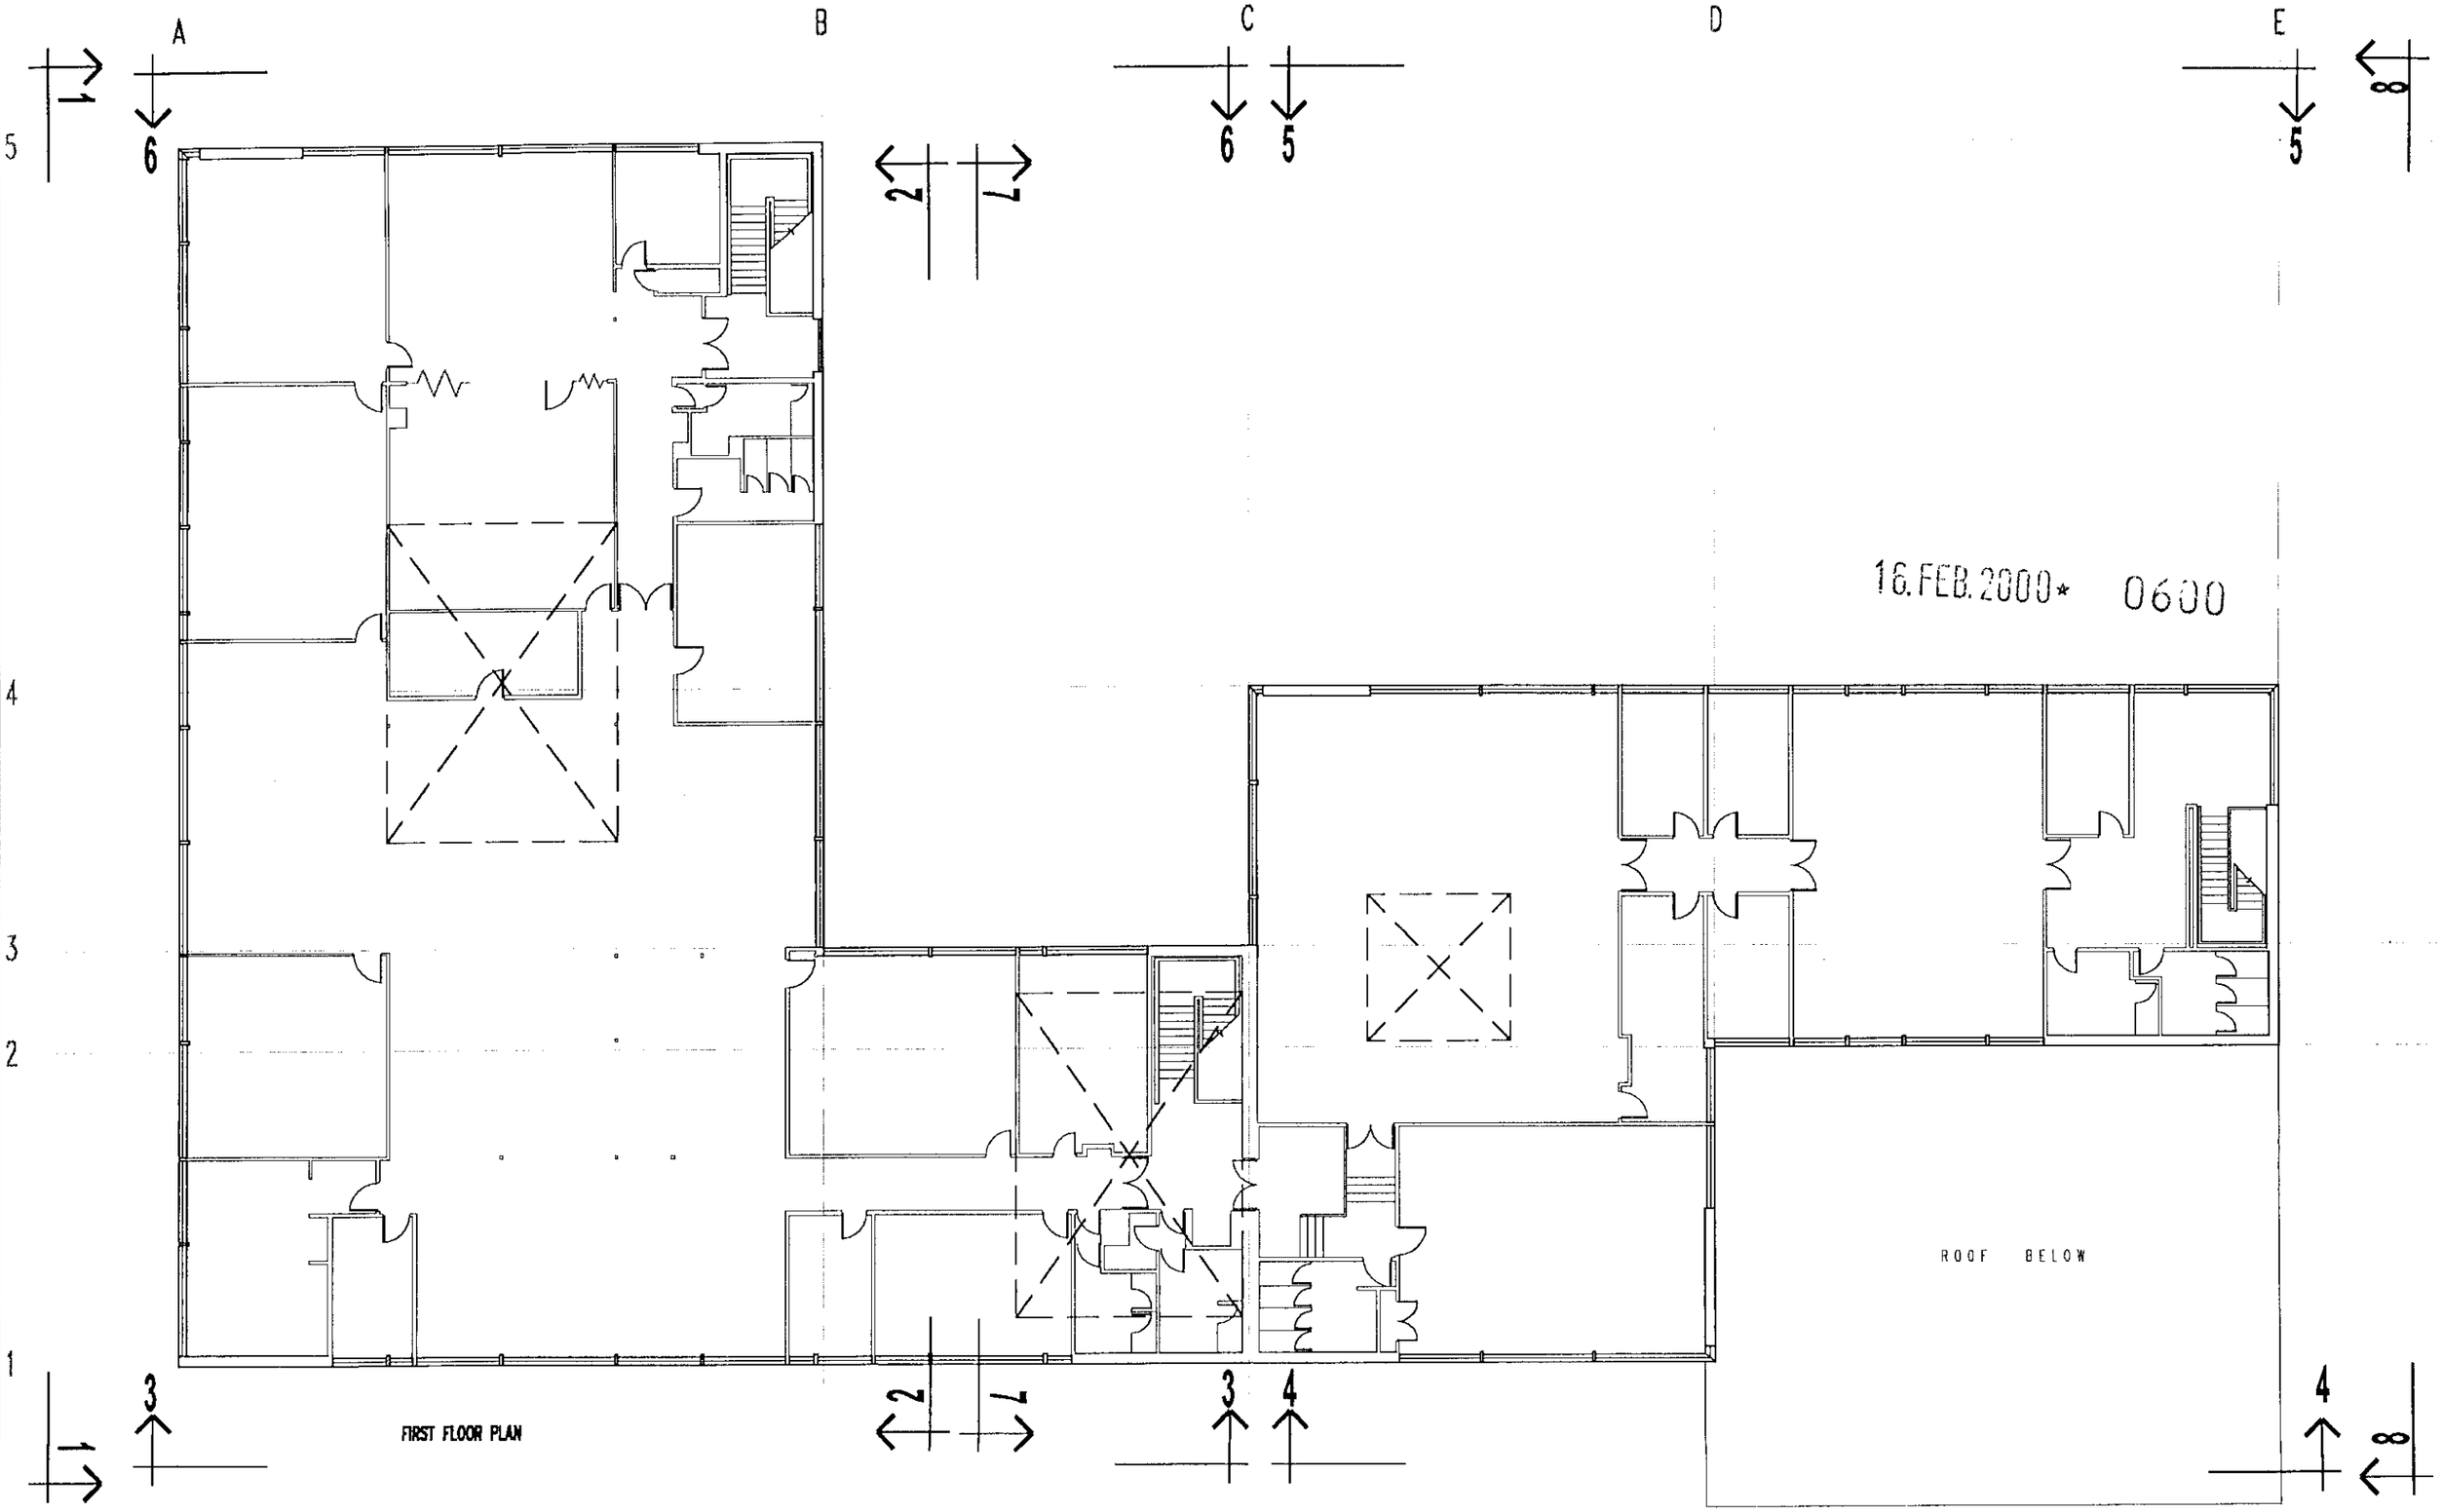

CORNERSTONE DESIGN
Chartered Surveyors
Summit Chambers
Castle Hill Terrace
Maidenhead
Berkshire SL6 4JP
Telephone: 01628 783518
Fax: 01628 773406

Job
RE-ROOFING OF
MAIDEN ERLEGH
SCHOOL
ERLEGH.

Client
WOKINGHAM DISTRICT COUNCIL

Drawing
EXISTING FIRST FLOOR PLAN

Rev.	Date

Scale	drawn	Date
1:200	AYO	FEB 2000
Job No	Dwg	Rev.
WDC 888	201	

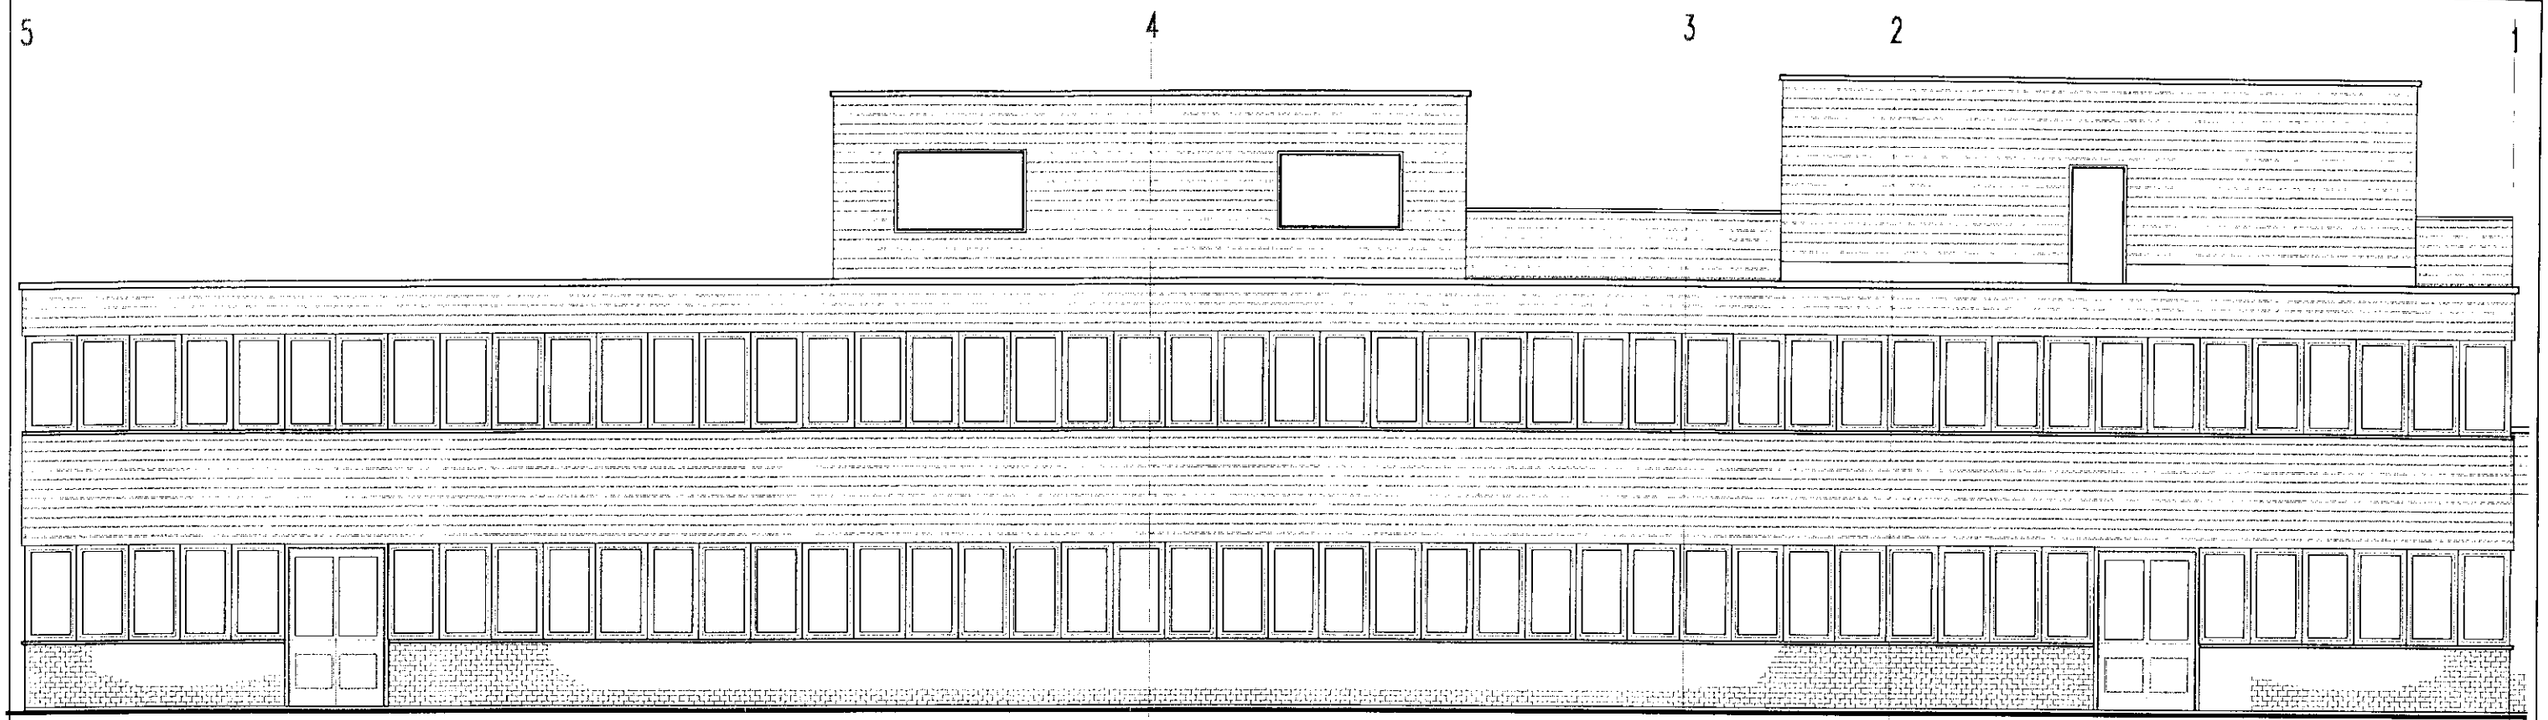

ELEVATION 1-1 (existing)

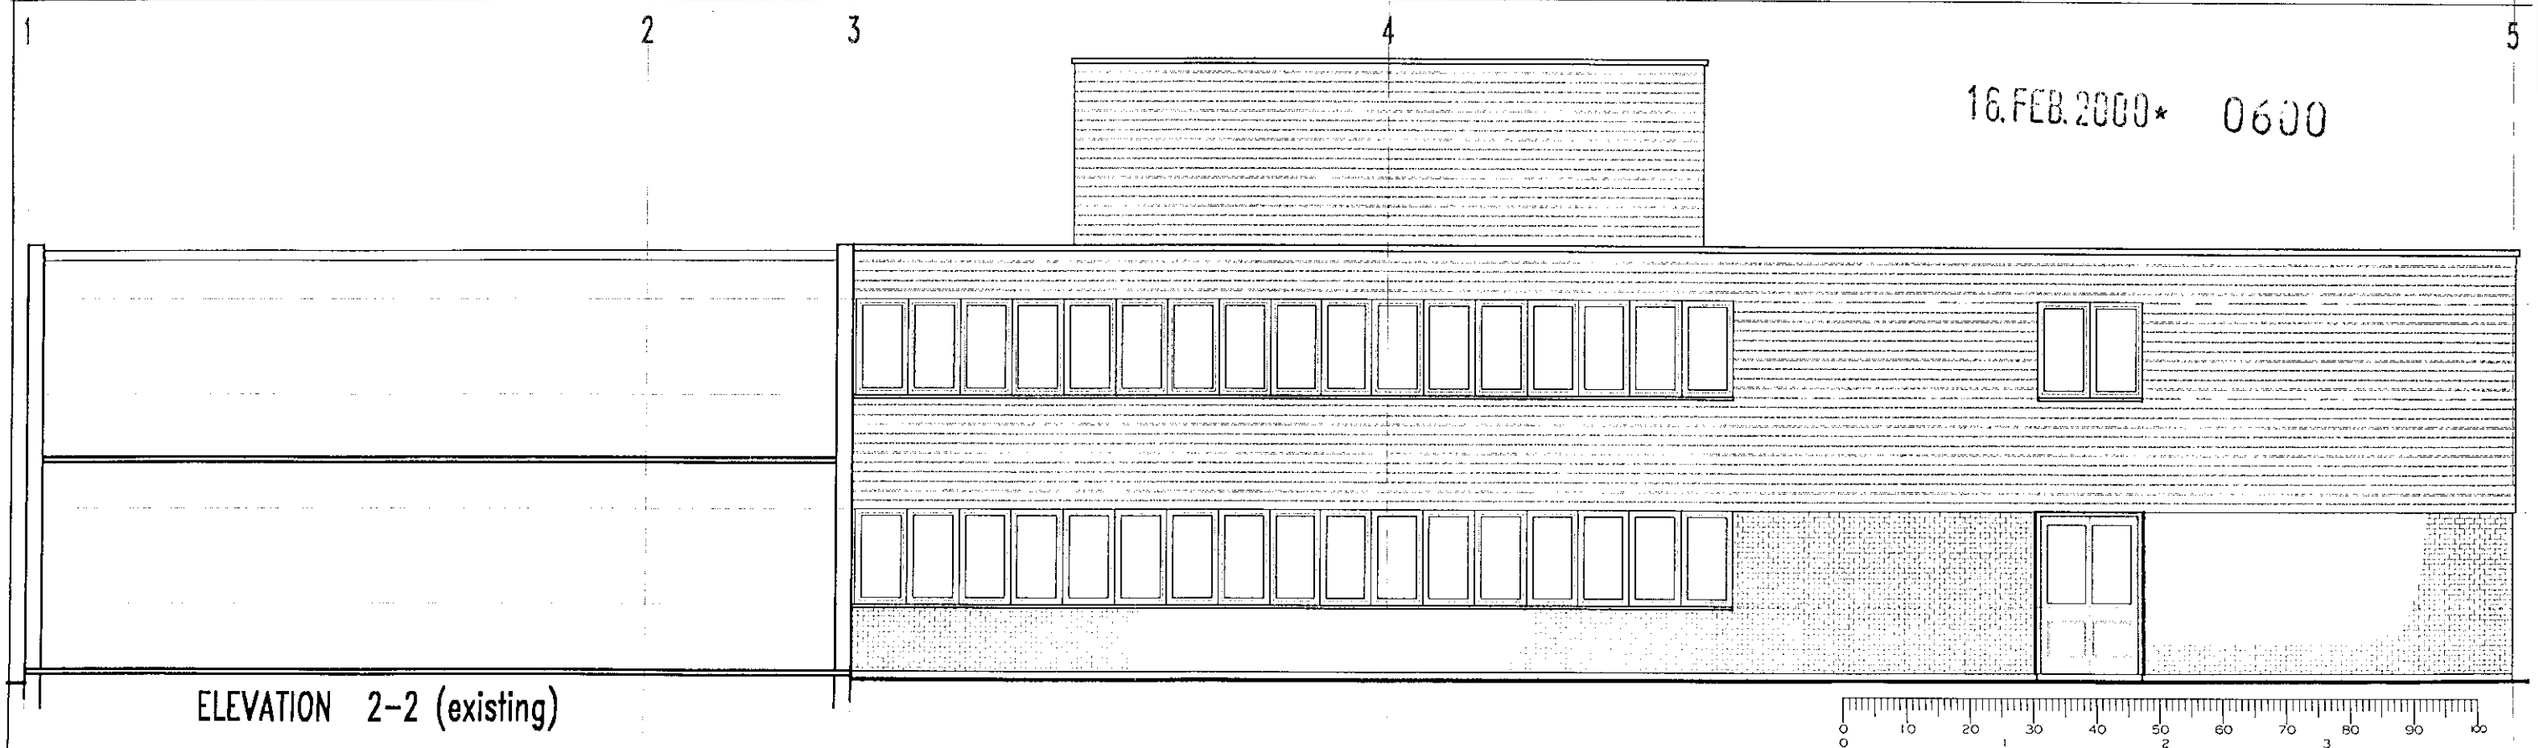

16.FEB.2000* 0600

ELEVATION 2-2 (existing)

CORNERSTONE DESIGN
Chartered Surveyors
Summit Chambers
Castle Hill Terrace
Maidenhead
Berkshire SL6 4JP
Telephone: 01628 783518
Fax: 01628 773408

Job
RE-ROOFING OF
MAIDEN ERLEGH
SCHOOL
ERLEGH.

Client
WOKINGHAM DISTRICT COUNCIL

Drawign
EXISTING

ELEVATIONS 1-1 & 2-2

Rev.	Date

Scale	drawn	Date
1:100	AYO	FEB 2000
Job No	Dreg	Rev.
WOC 888	300	

A B C

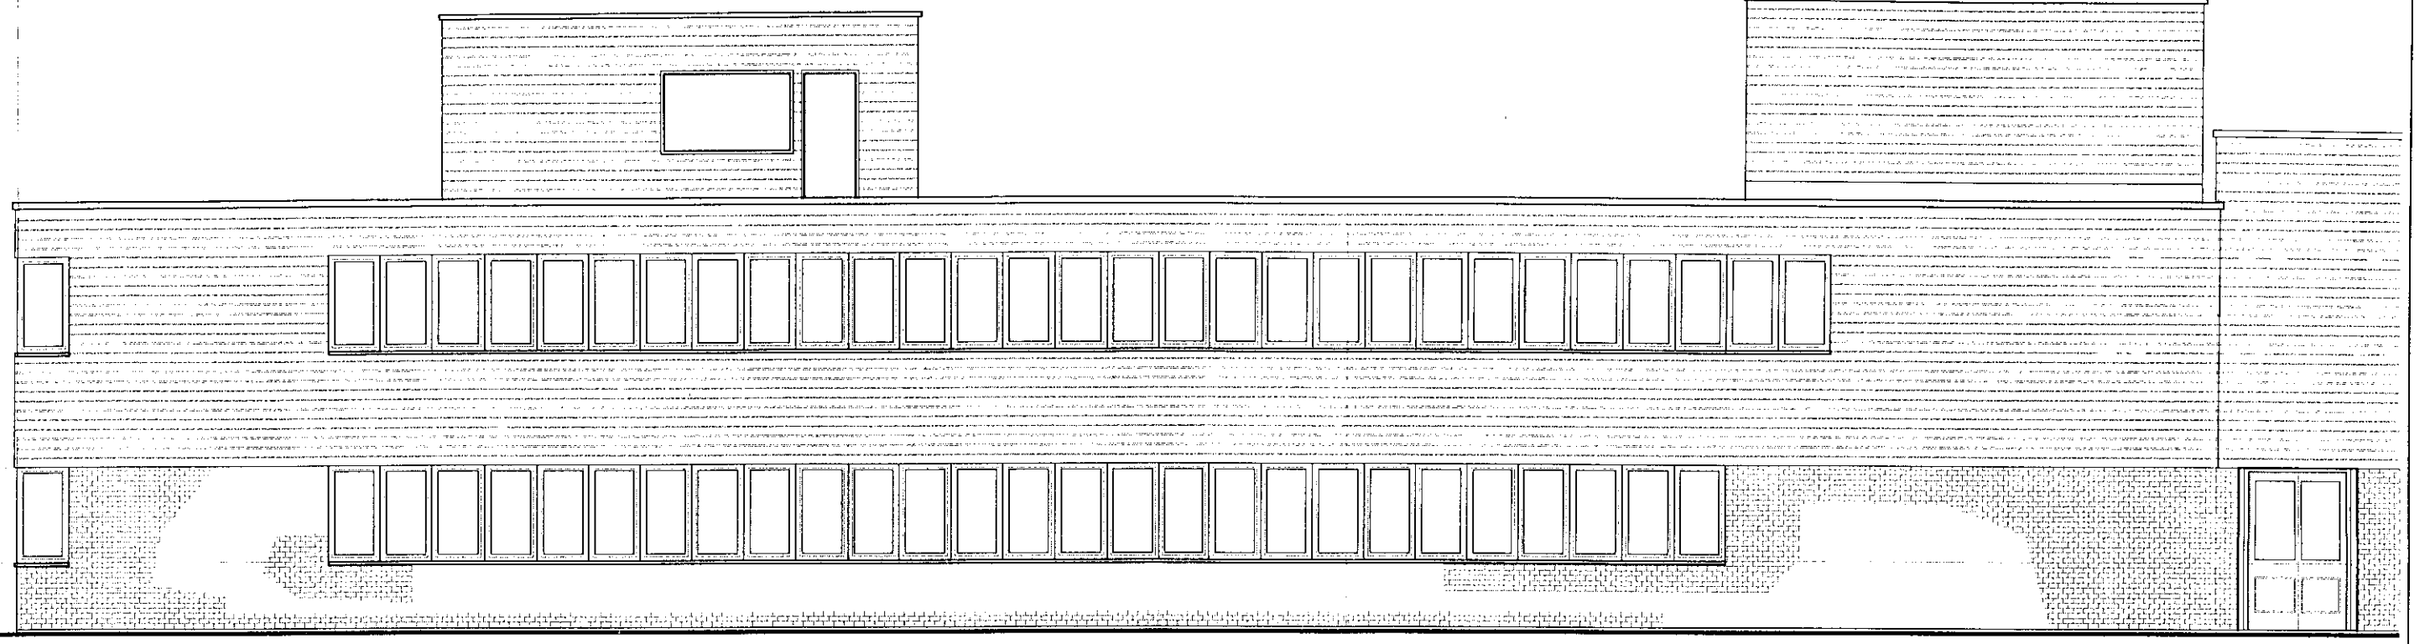

ELEVATION 3-3 (existing)

E D C

16.FEB.2000* 0600

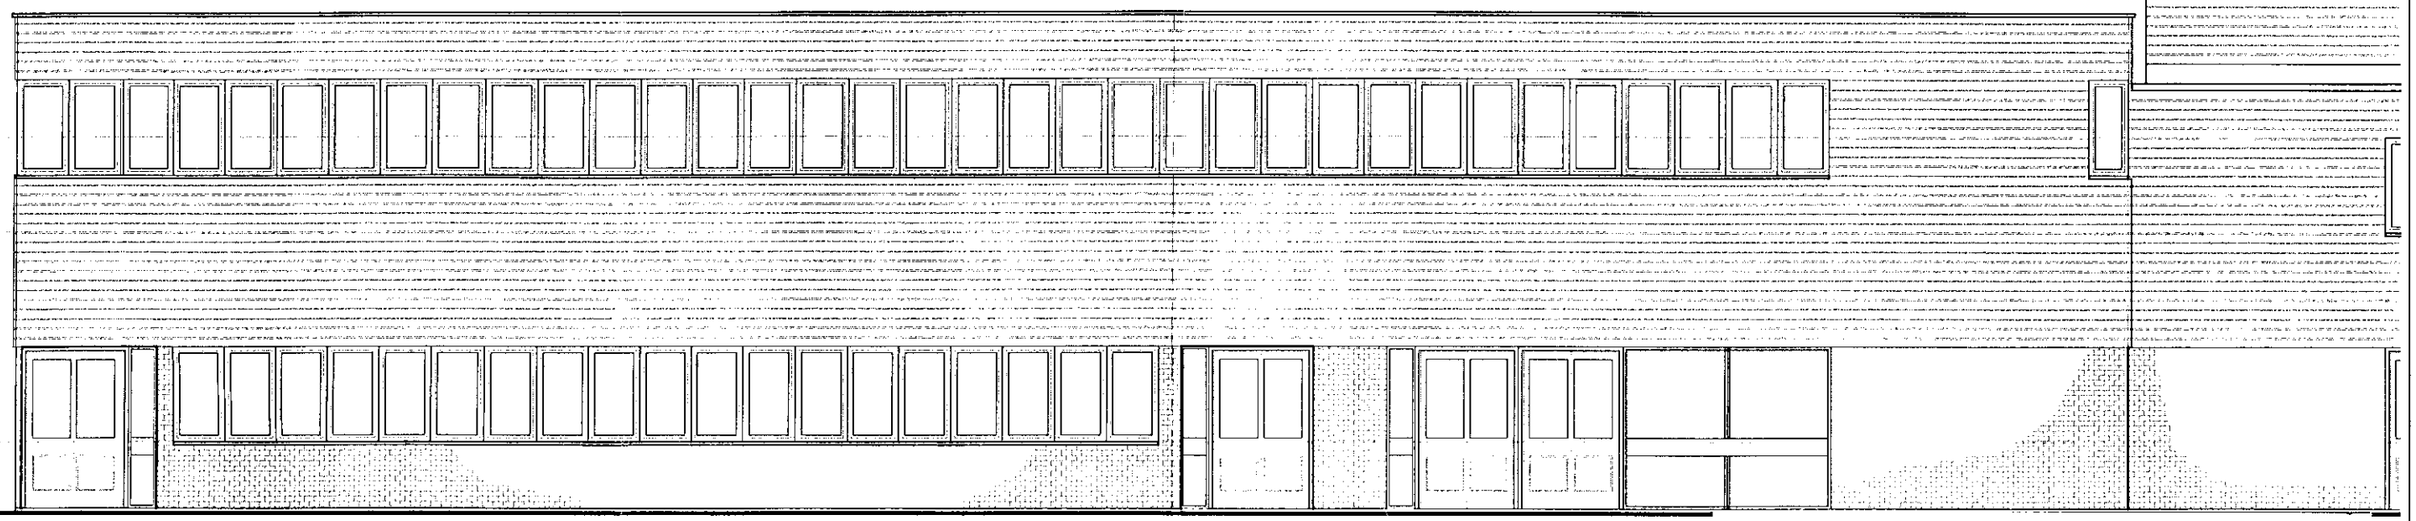

ELEVATION 5-5 (existing)

0 10 20 30 40 50 60 70 80 90 100

0 2 3

CORNERSTONE DESIGN
Chartered Surveyors
Summit Chambers
Castle Hill Terrace
Maidenhead
Berkshire SL6 4JP
Telephone: 01628 783518
Fax: 01628 773408

Job RE-ROOFING OF
MAIDEN ERLEGH
SCHOOL
ERLEGH.

Client WOKINGHAM DISTRICT COUNCIL

Drawign EXISTING

ELEVATIONS 3-3 & 5-5

Rev.	Date

Scale	drawn	Date
1:100	AYO	FEB 2000
Job No	Dwg	Rev.
WDC 888	301	

C D E

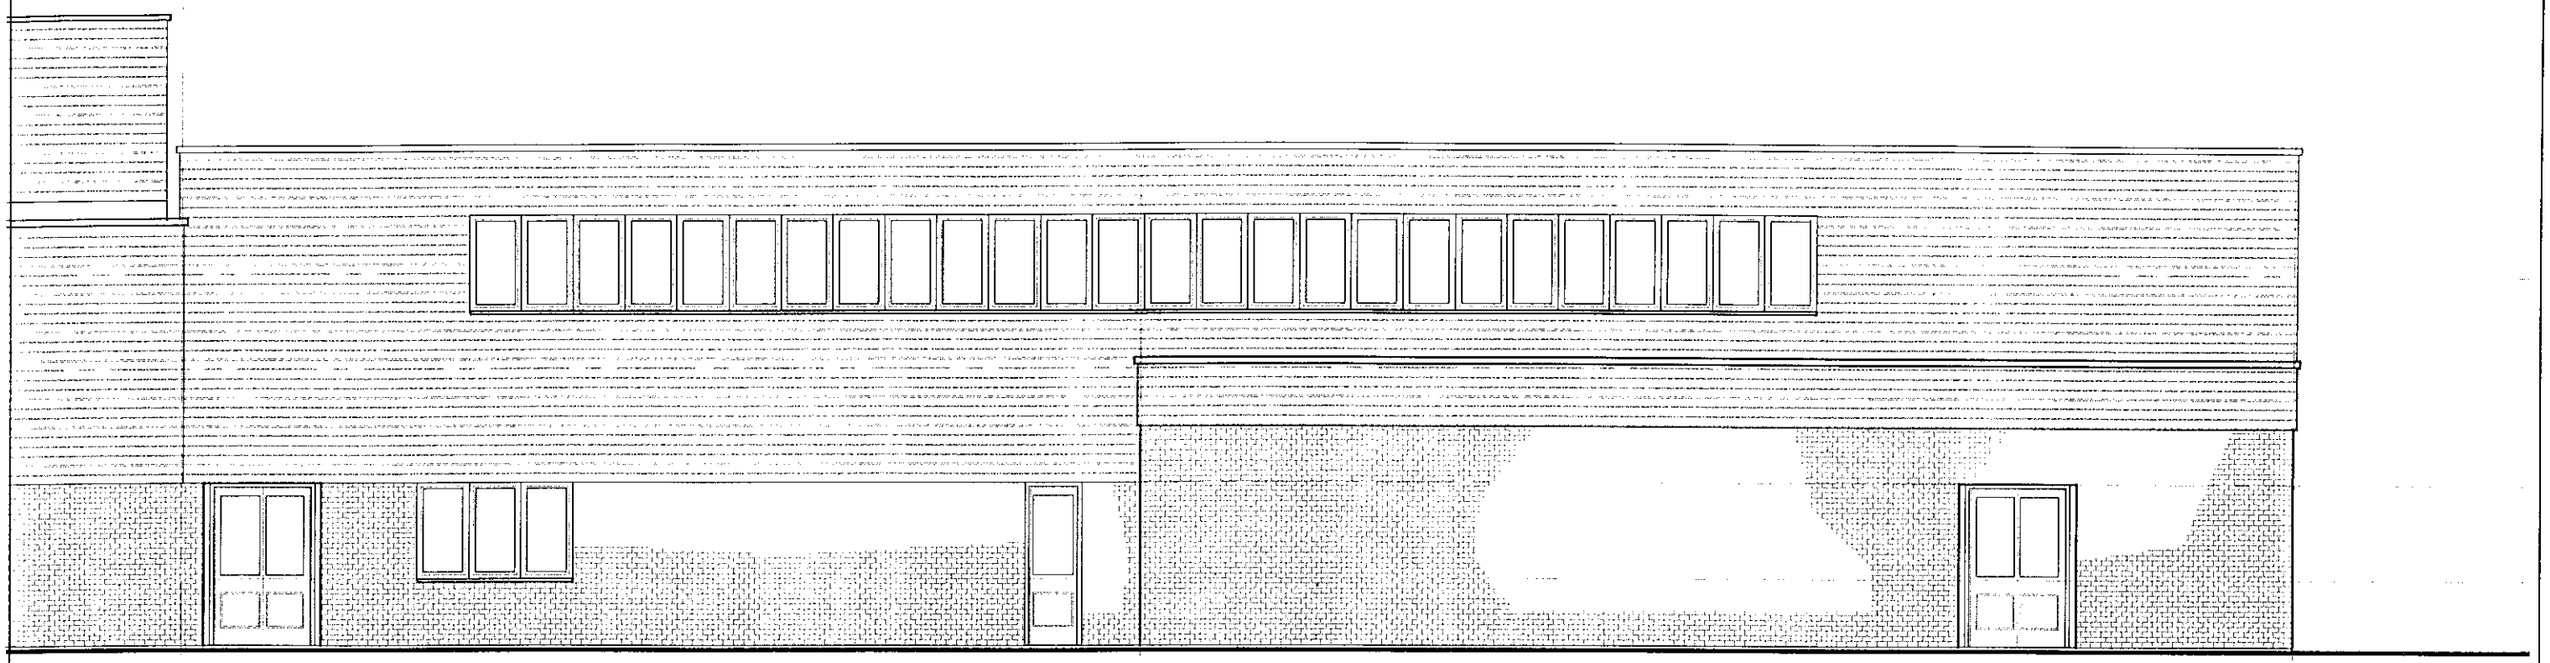

ELEVATION 4-4 (existing)

C B A

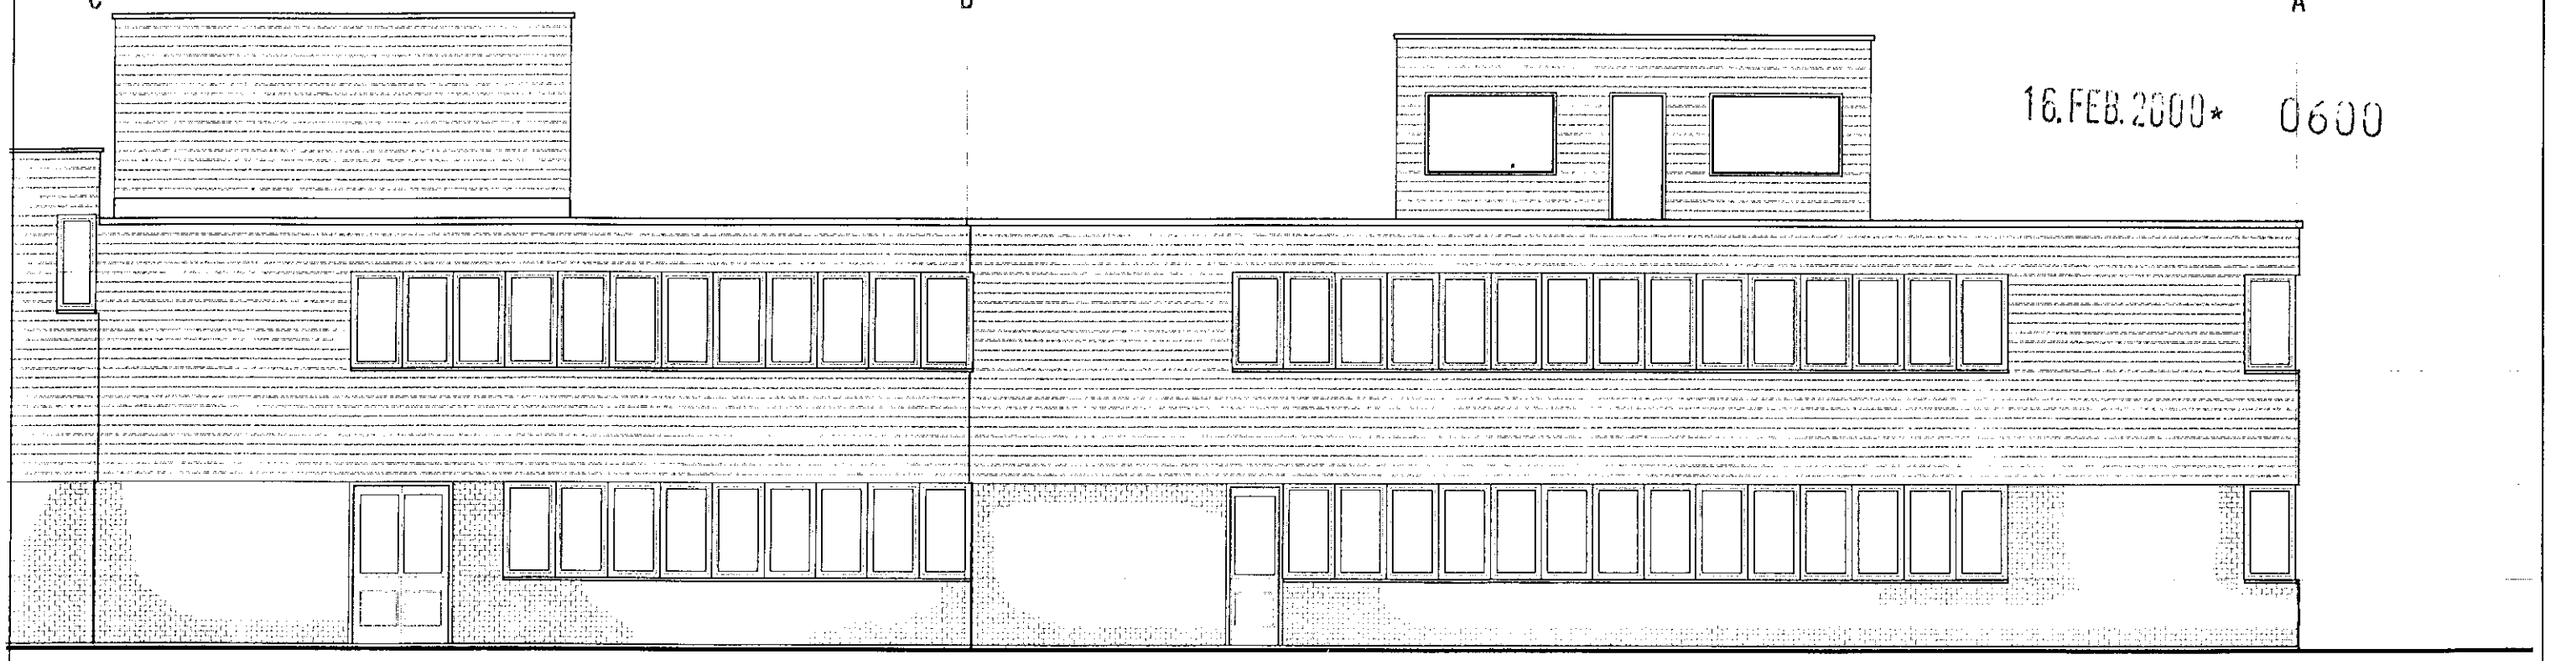

ELEVATION 6-6 (existing)

16.FEB.2000* 0600

CORNERSTONE DESIGN
Chartered Surveyors
Summit Chambers
Castle Hill Terrace
Maidenhead
Berkshire SL6 4JP
Telephone: 01628 783518
Fax: 01628 773405

Job: RE-ROOFING OF MAIDEN ERLEGH SCHOOL ERLEGH.

Client: WOKINGHAM DISTRICT COUNCIL

Drawing: EXISTING

ELEVATIONS 4-4 & 6-6

Rev.	Date

Scale	drawn	Date
1:100	AYO	FEB 2000
Job No	Dwg	Rev.
WDC 888	302	

A B C

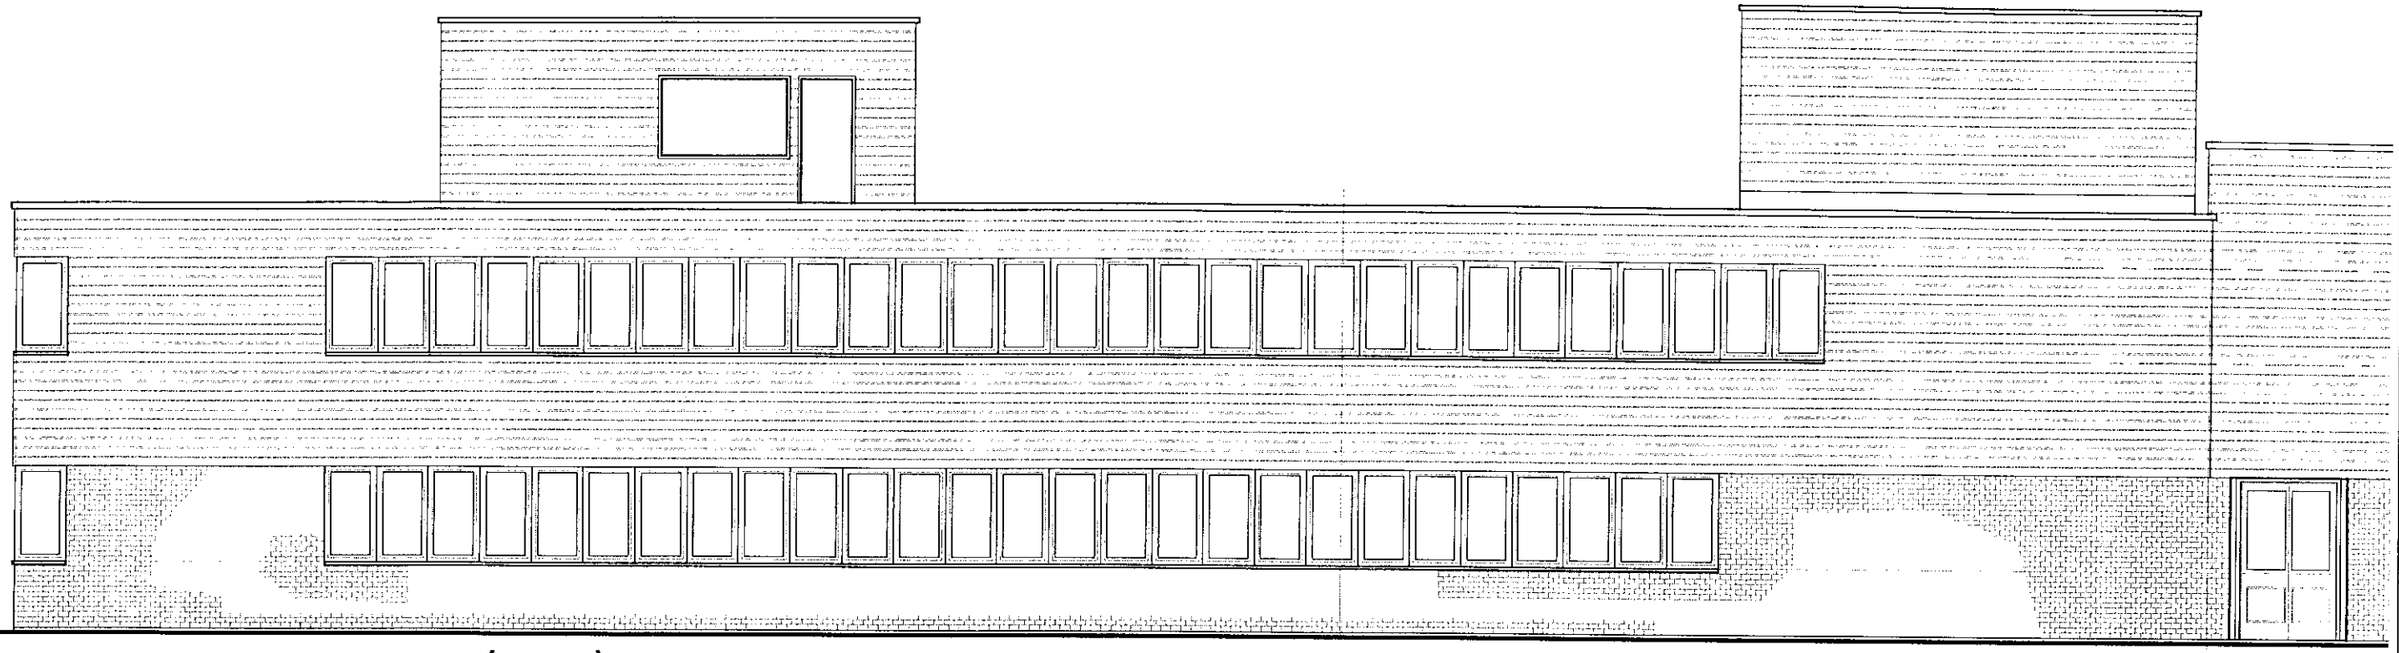

ELEVATION 3-3 (existing)

E D C

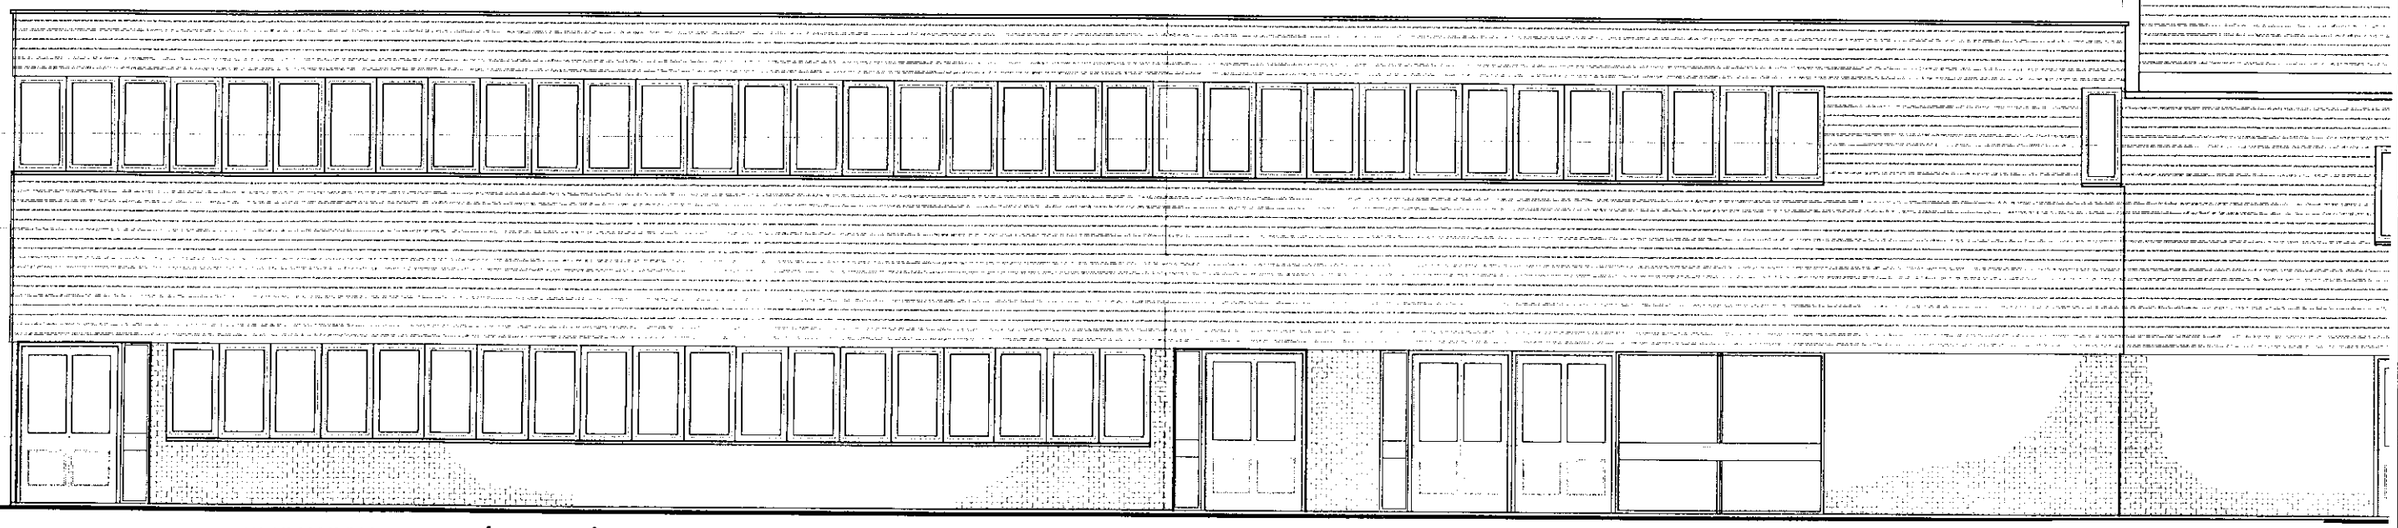

16.FEB.2000* 0600

ELEVATION 5-5 (existing)

CORNERSTONE DESIGN
Chartered Surveyors
Summit Chambers
Castle Hill Terrace
Maidenhead
Berkshire SL6 4JP
Telephone: 01628 783518
Fax: 01628 773408

Job RE-ROOFING OF
MAIDEN ERLEGH
SCHOOL
ERLEGH.

Client WOKINGHAM DISTRICT COUNCIL

Drawing EXISTING

ELEVATIONS 3-3 & 5-5

Rev.	Date

Scale	drawn	Date
1:100	AYO	FEB 2000
Job No	Dwg	Rev.
WDC 888	301	

C D E

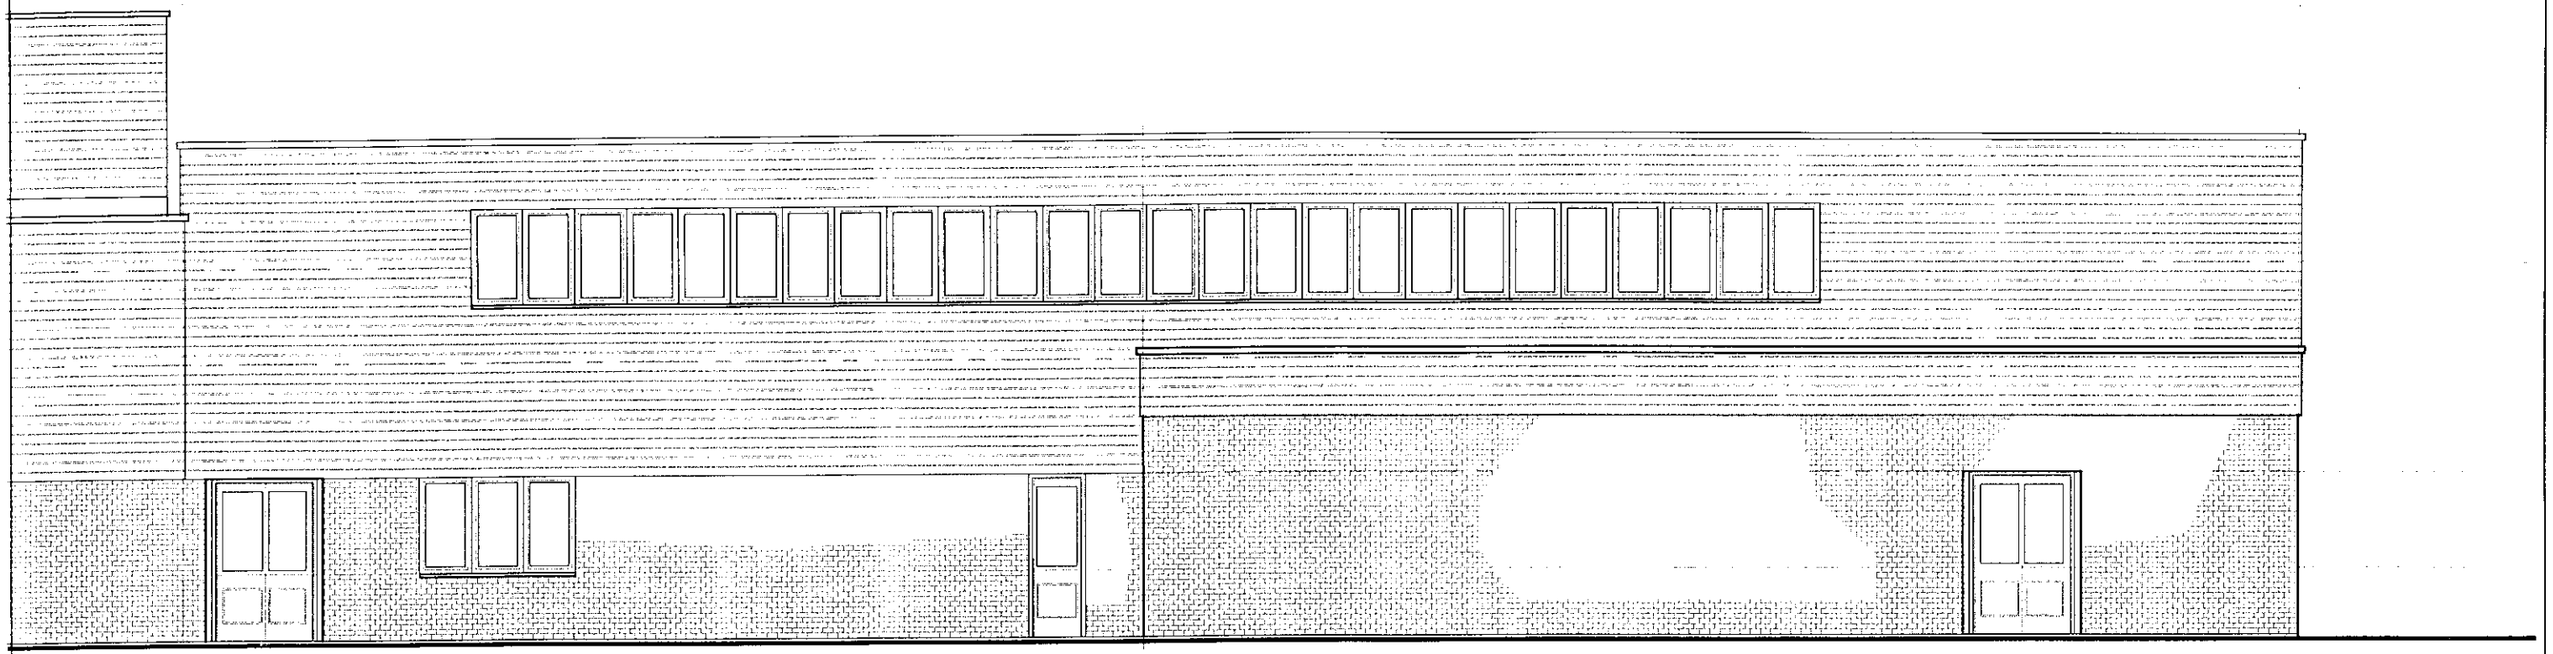

ELEVATION 4-4 (existing)

C B A

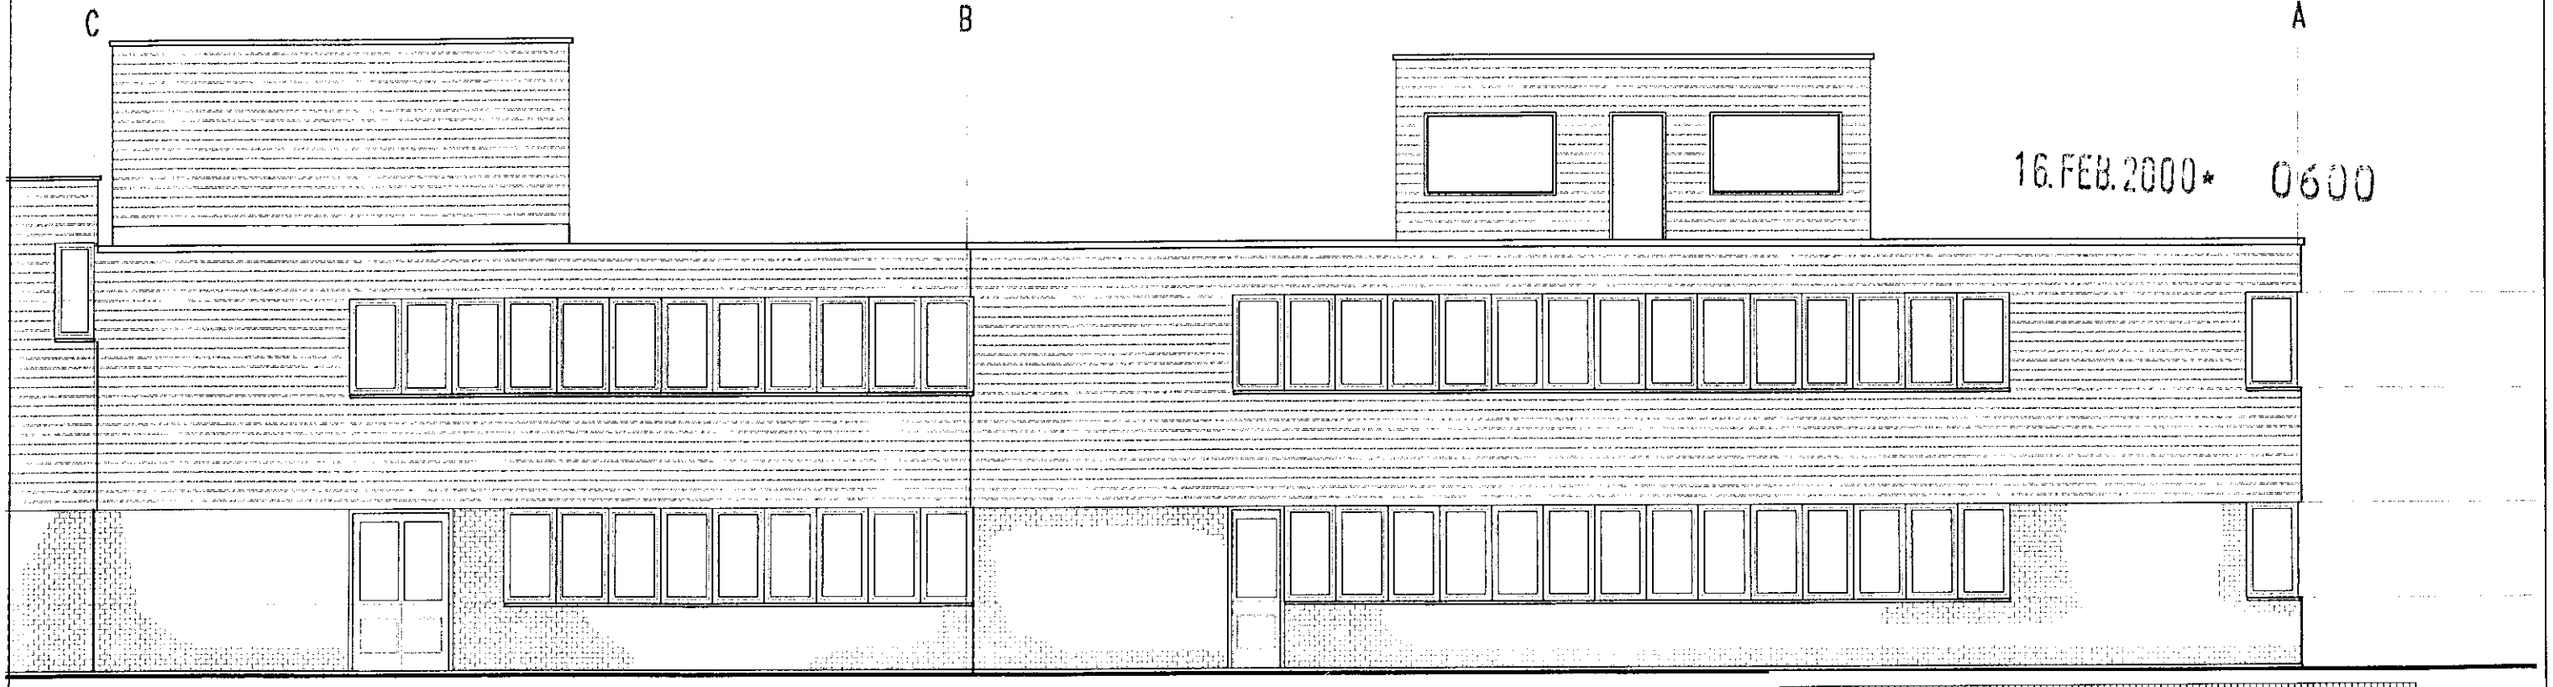

16.FEB.2000* 0600

ELEVATION 6-6 (existing)

0 10 20 30 40 50 60 70 80 90 100

0 2 3

CORNERSTONE DESIGN
Chartered Surveyors
Summit Chambers
Castle Hill Terrace
Maidenhead
Berkshire SL6 4JP
Telephone: 01628 783518
Fax: 01628 773408

Job
RE-ROOFING OF
MAIDEN ERLEGH
SCHOOL
ERLEGH.

Client
WOKINGHAM DISTRICT COUNCIL

Drawing
EXISTING

ELEVATIONS 4-4 & 6-6

Rev.	Date

Scale	drawn	Date
1:100	AYO	FEB 2000
Job No	Dwg	Rev.
WOC 888	302	

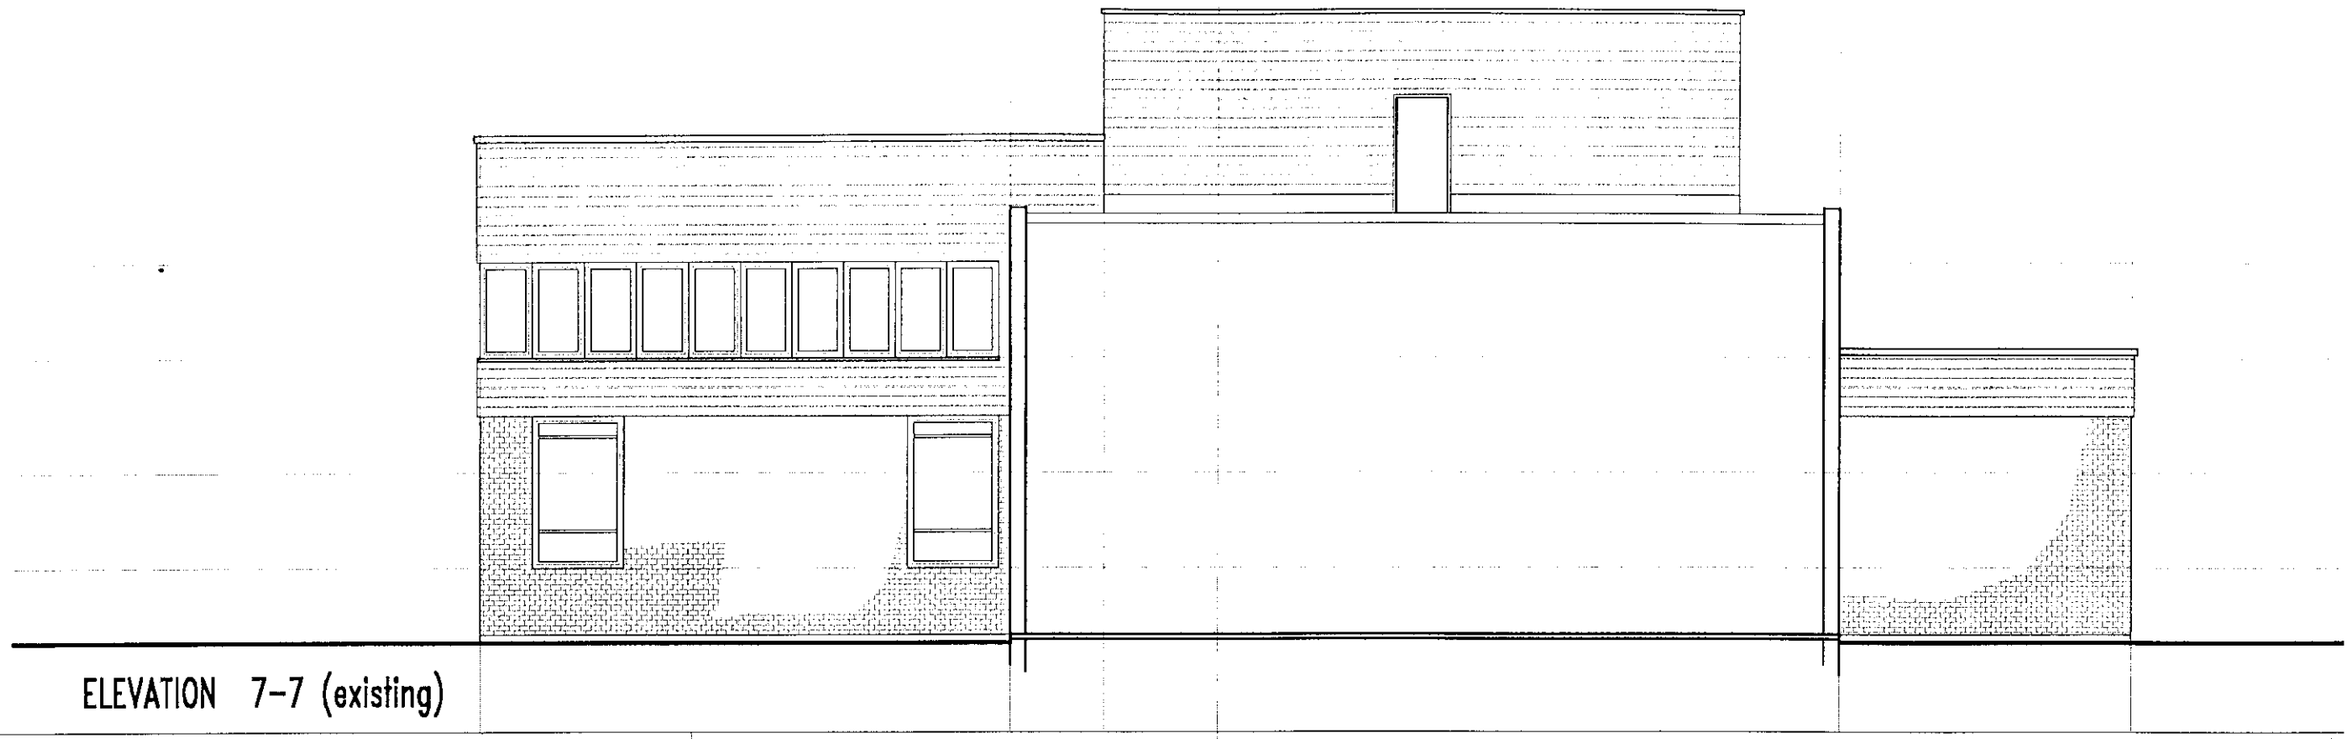

ELEVATION 7-7 (existing)

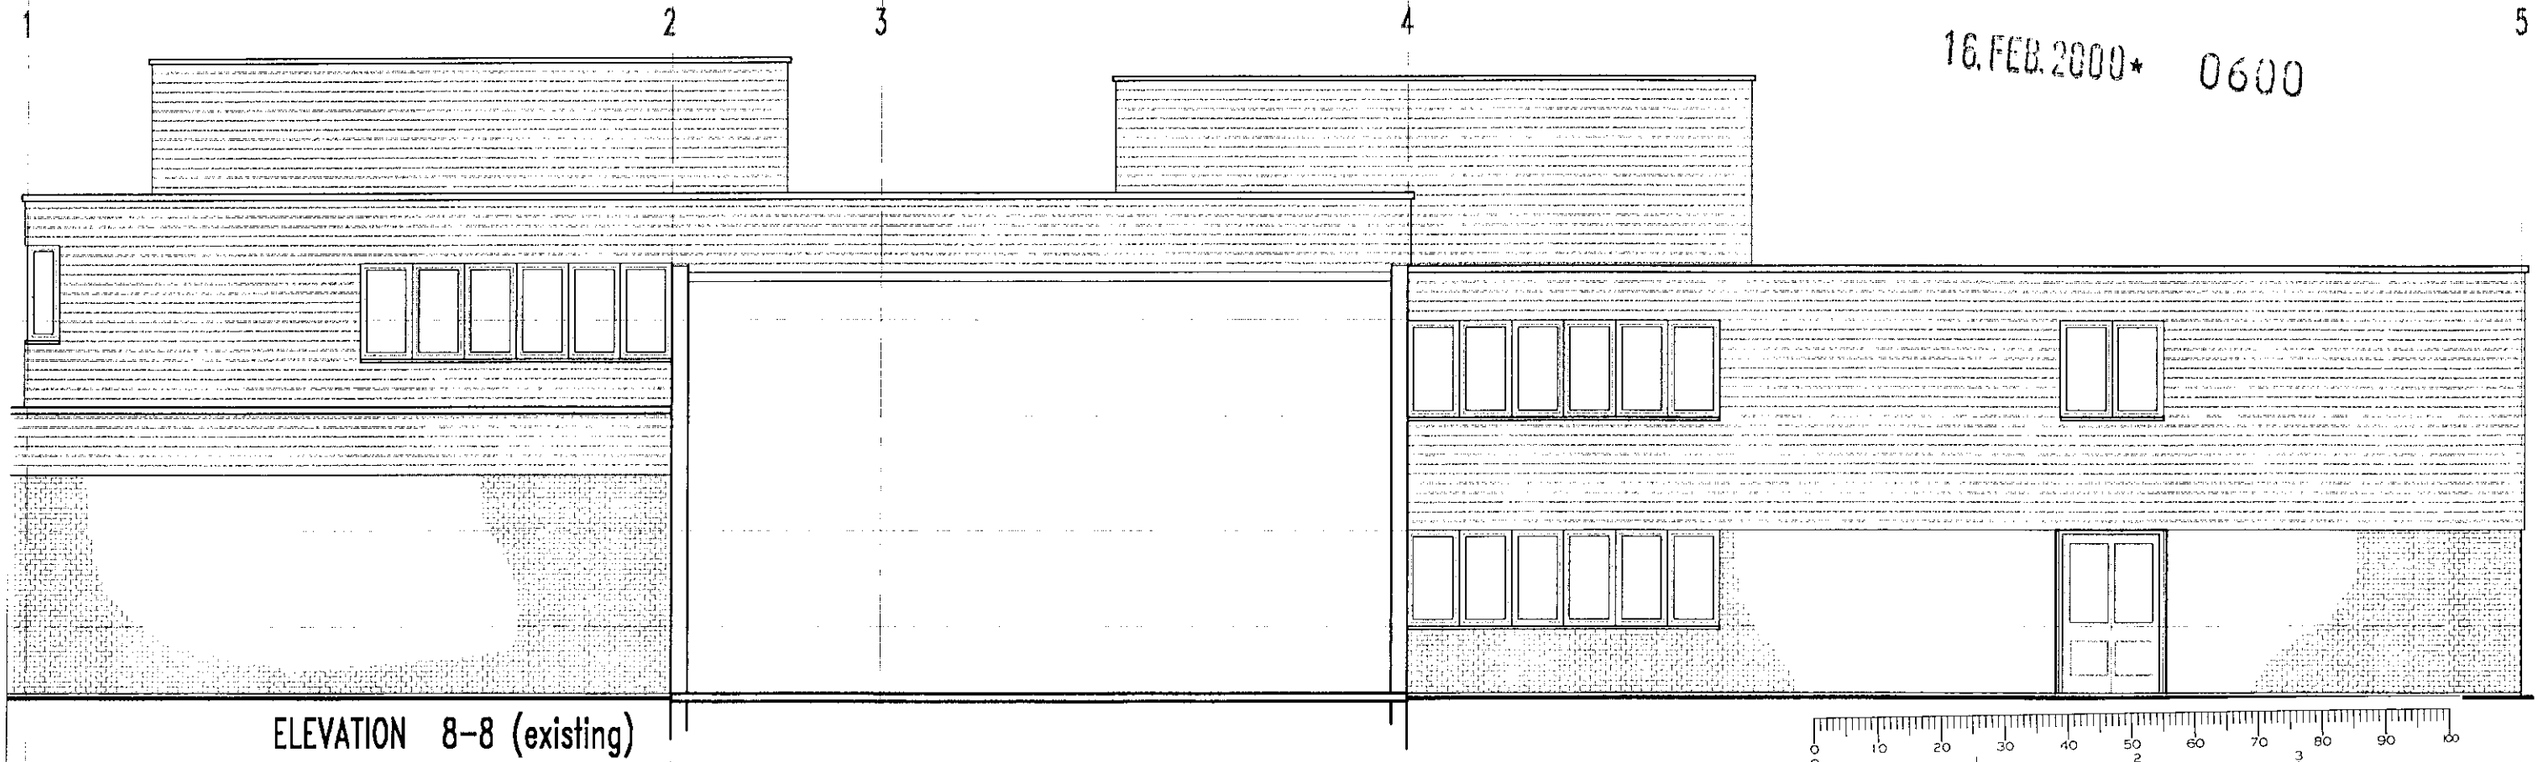

ELEVATION 8-8 (existing)

16.FEB.2000* 0600

CORNERSTONE DESIGN
Chartered Surveyors
Summit Chambers
Castle Hill Terrace
Maidenhead
Berkshire SL6 4JP
Telephone: 01628 783518
Fax: 01628 773408

Job
RE-ROOFING OF
MAIDEN ERLEGH
SCHOOL
ERLEGH.

Client
WOKINGHAM DISTRICT COUNCIL

Drawing
EXISTING

ELEVATIONS 7-7 & 8-8

Rev.	Date

Scale	drawn	Date
1:100	AYO	FEB 2000
Job No	Dwg	Rev.
WDC 888	303	

FLAT ROOF OVER THIS AREA TO PROVIDE ACCESS TO PLANT ROOM

FALL

DORMER EFFECT HOUSINGS TO ALLOW AIR INTAKE / EXTRACT TO PLANT ROOM THROUGH FRONT LOUVRES AT GABLE END

DORMER EFFECT HOUSINGS TO ALLOW AIR INTAKE / EXTRACT TO PLANT ROOM THROUGH FRONT LOUVRES AT GABLE END

NEW PITCHED ROOFS TERRA COTTA TILE EFFECT METAL SHEETING

PINE FRAMED VELUX ROOF WINDOWS SYSTEM

ROOF BELOW

19 FEB 2000 0600

A B C D E

1 2 3 4 5 6 7 8

ROOF PLAN (proposed)

CORNERSTONE DESIGN
Chartered Surveyors
Summit Chambers
Castle Hill Terrace
Maidenhead
Berkshire SL6 4JP
Telephone: 01628 783518
Fax: 01628 773408

Job: RE-ROOFING OF MAIDEN ERLEGH SCHOOL ERLEGH.

Client: WOKINGHAM DISTRICT COUNCIL

Drawing: PROPOSED ROOF PLAN

Rev.	Date

Scale	drawn	Date
1:200	AYO	FEB 2000
Job No	Dwg	Rev.
WDC 888	P 200	

5 4 3 2 1

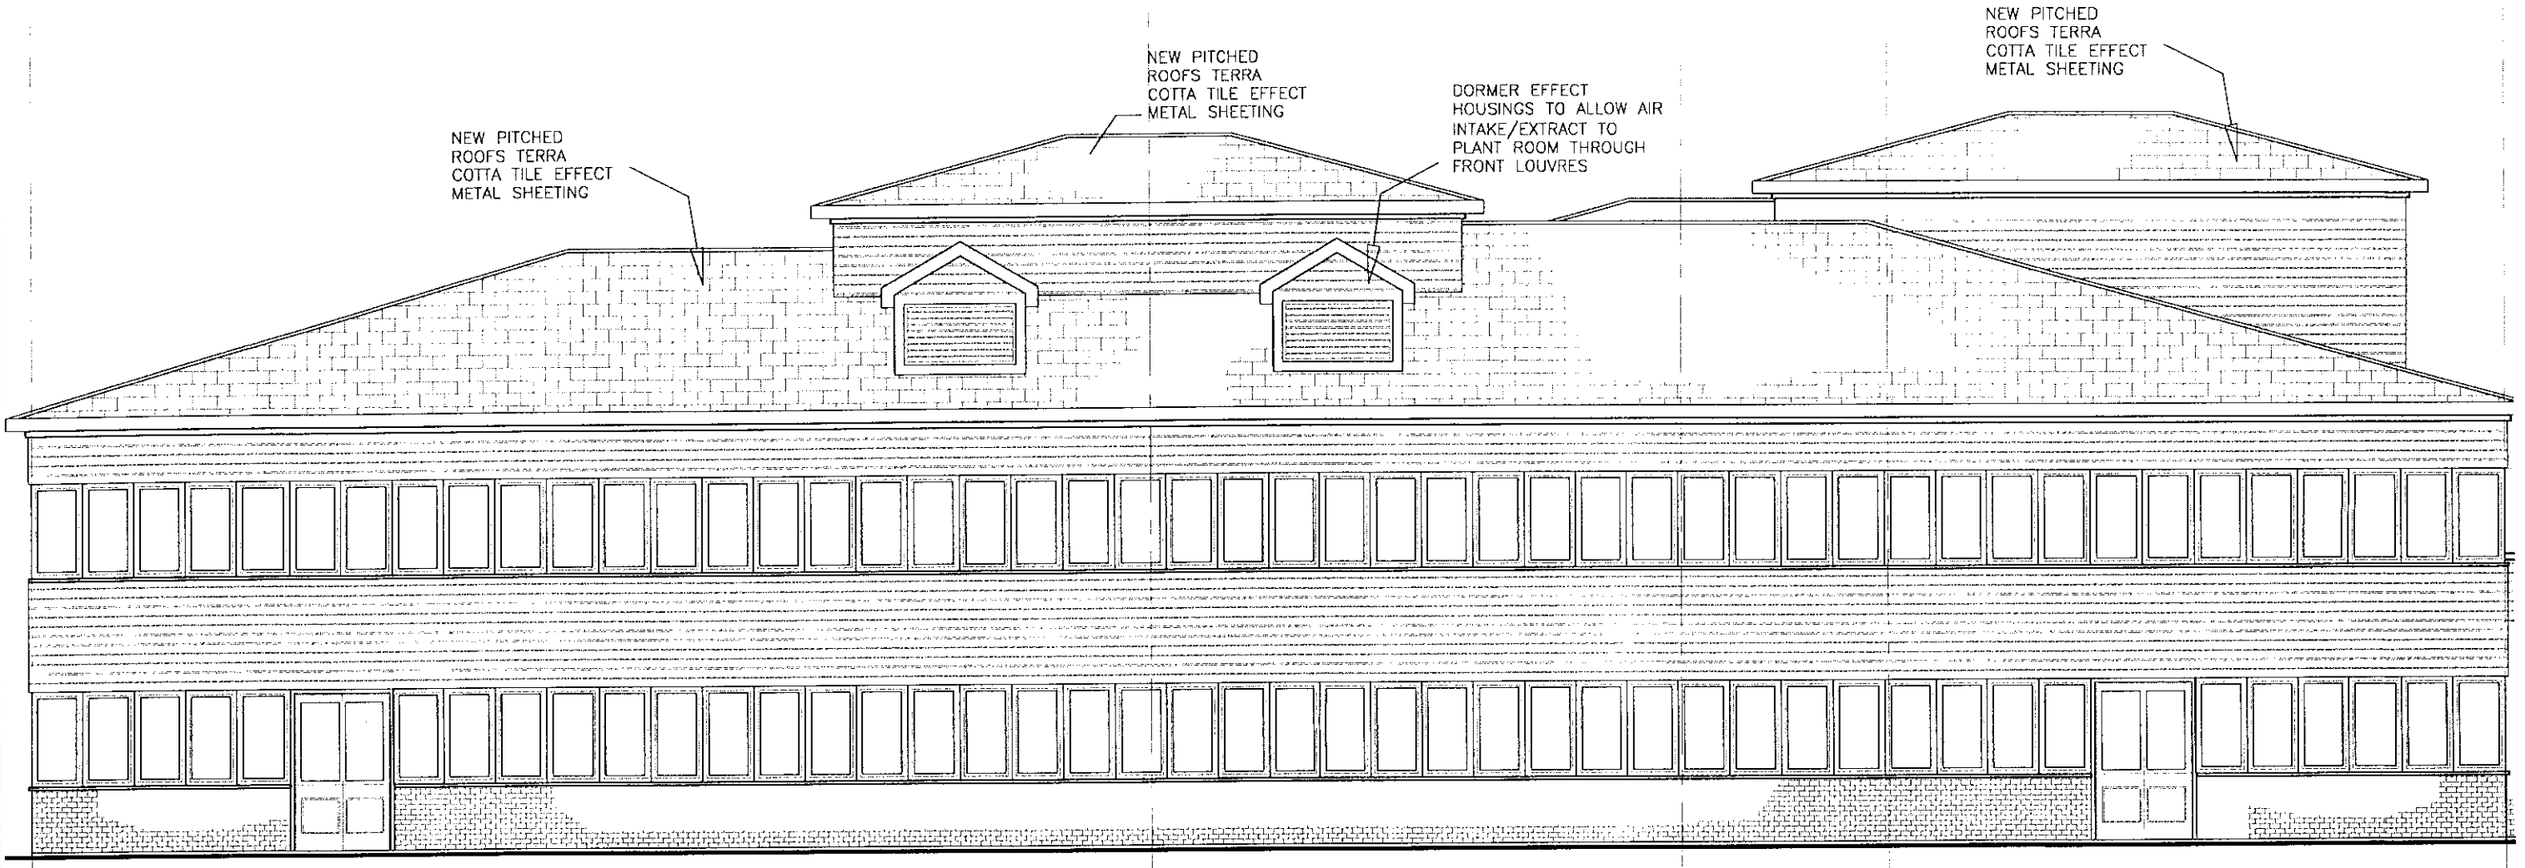

ELEVATION 1-1 (proposed)

16.FEB.2000* 0600

0 10 20 30 40 50 60 70 80 90 100

CORNERSTONE DESIGN
Chartered Surveyors
Summit Chambers
Castle Hill Terrace
Maidenhead
Berkshire SL6 4JP
Telephone: 01628 783518
Fax: 01628 773408

Job RE-ROOFING OF
MAIDEN ERLEGH
SCHOOL
ERLEGH.

Client WOKINGHAM DISTRICT COUNCIL

Drawign PROPOSED

ELEVATIONS 1-1

Rev.	Date

Scale	drawn	Date
1:100	AYO	FEB 2000
Job No	Dwg	Rev.
WDC 888	P 300	

1 2 3 4 5

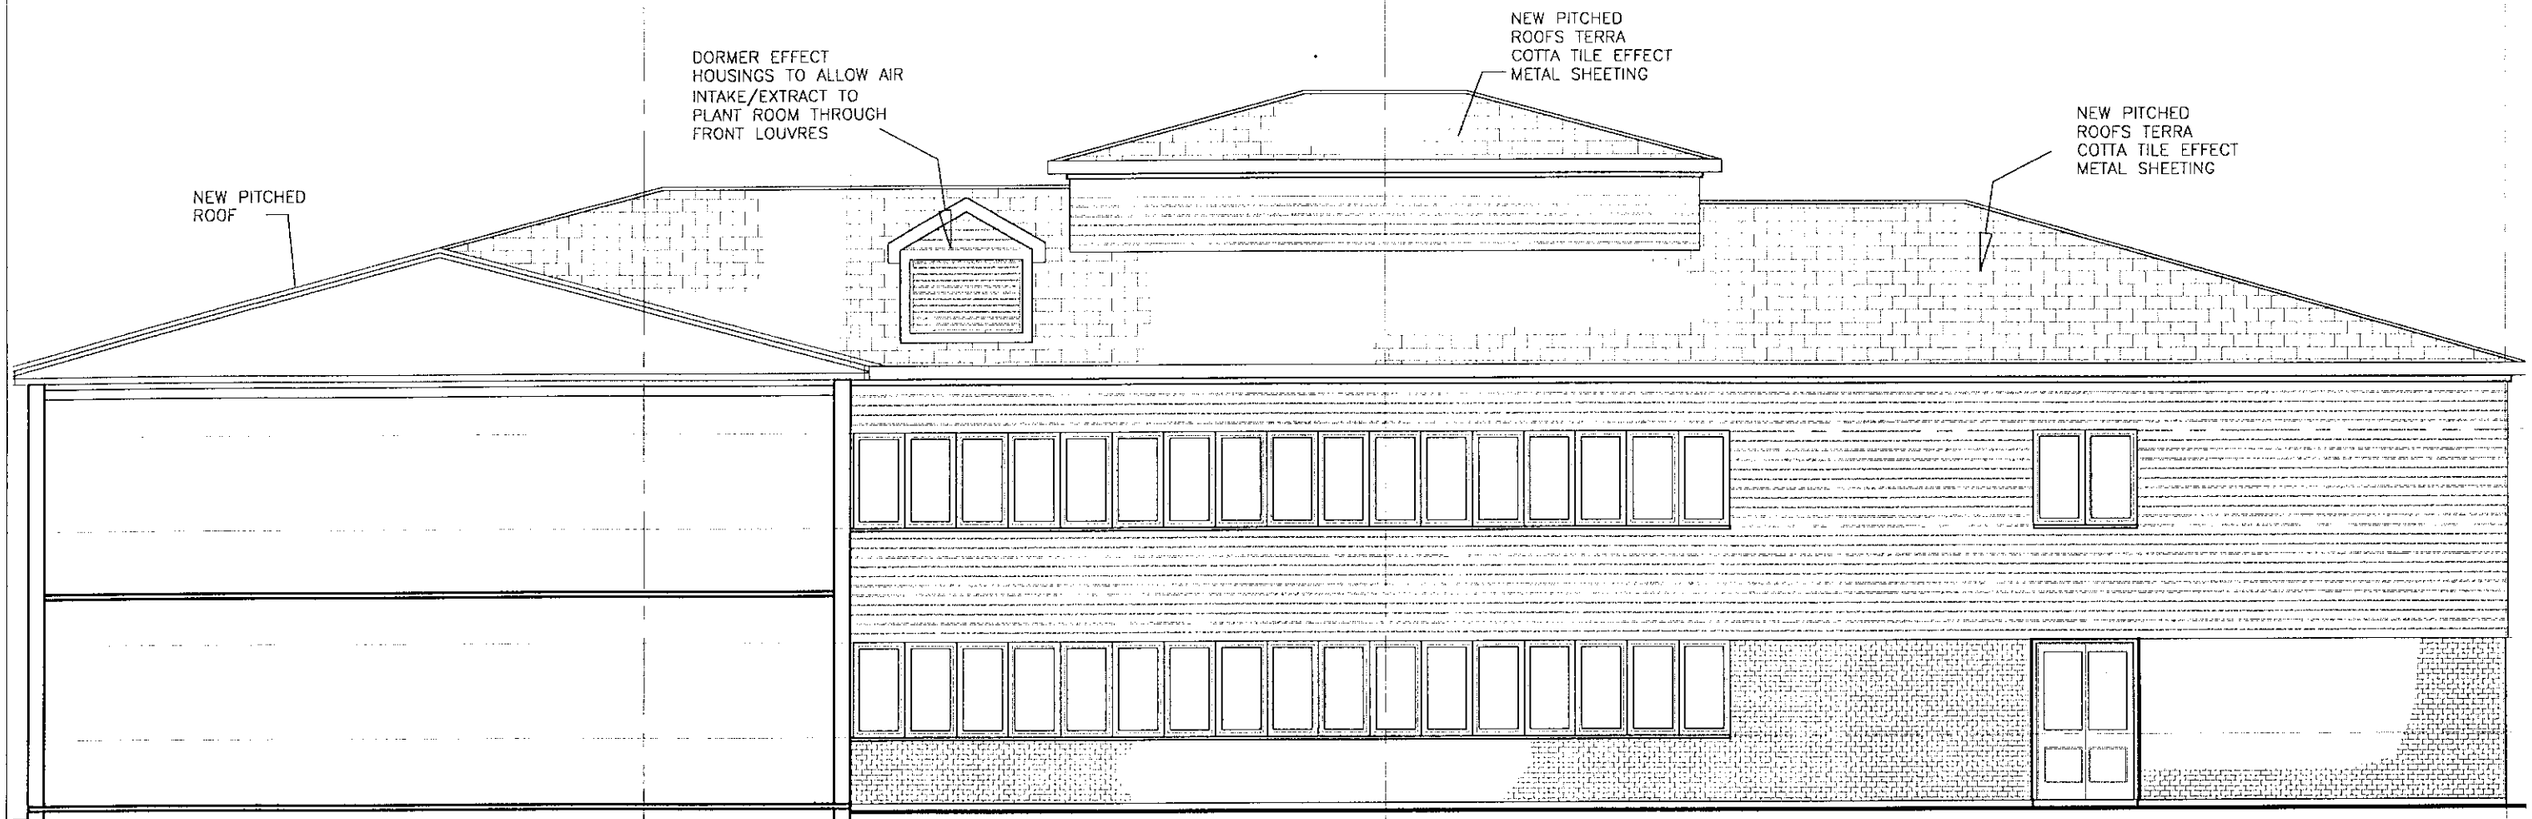

ELEVATION 2-2 (proposed)

16.FEB.2000* 0600

0 10 20 30 40 50 60 70 80 90 100

CORNERSTONE DESIGN
Chartered Surveyors
Summit Chambers
Castle Hill Terrace
Maidenhead
Berkshire SL6 4JP
Telephone: 01628 783518
Fax: 01628 773408

Job RE-ROOFING OF
MAIDEN ERLEGH SCHOOL
ERLEGH.

Client WOKINGHAM DISTRICT COUNCIL

Drawing PROPOSED

ELEVATIONS 2-2

Rev.	Date

Scale	drawn	Date
1:100	AYO	FEB 2000
Job No	Dwg	Rev.
WDC 888	P 301	

A

B

C

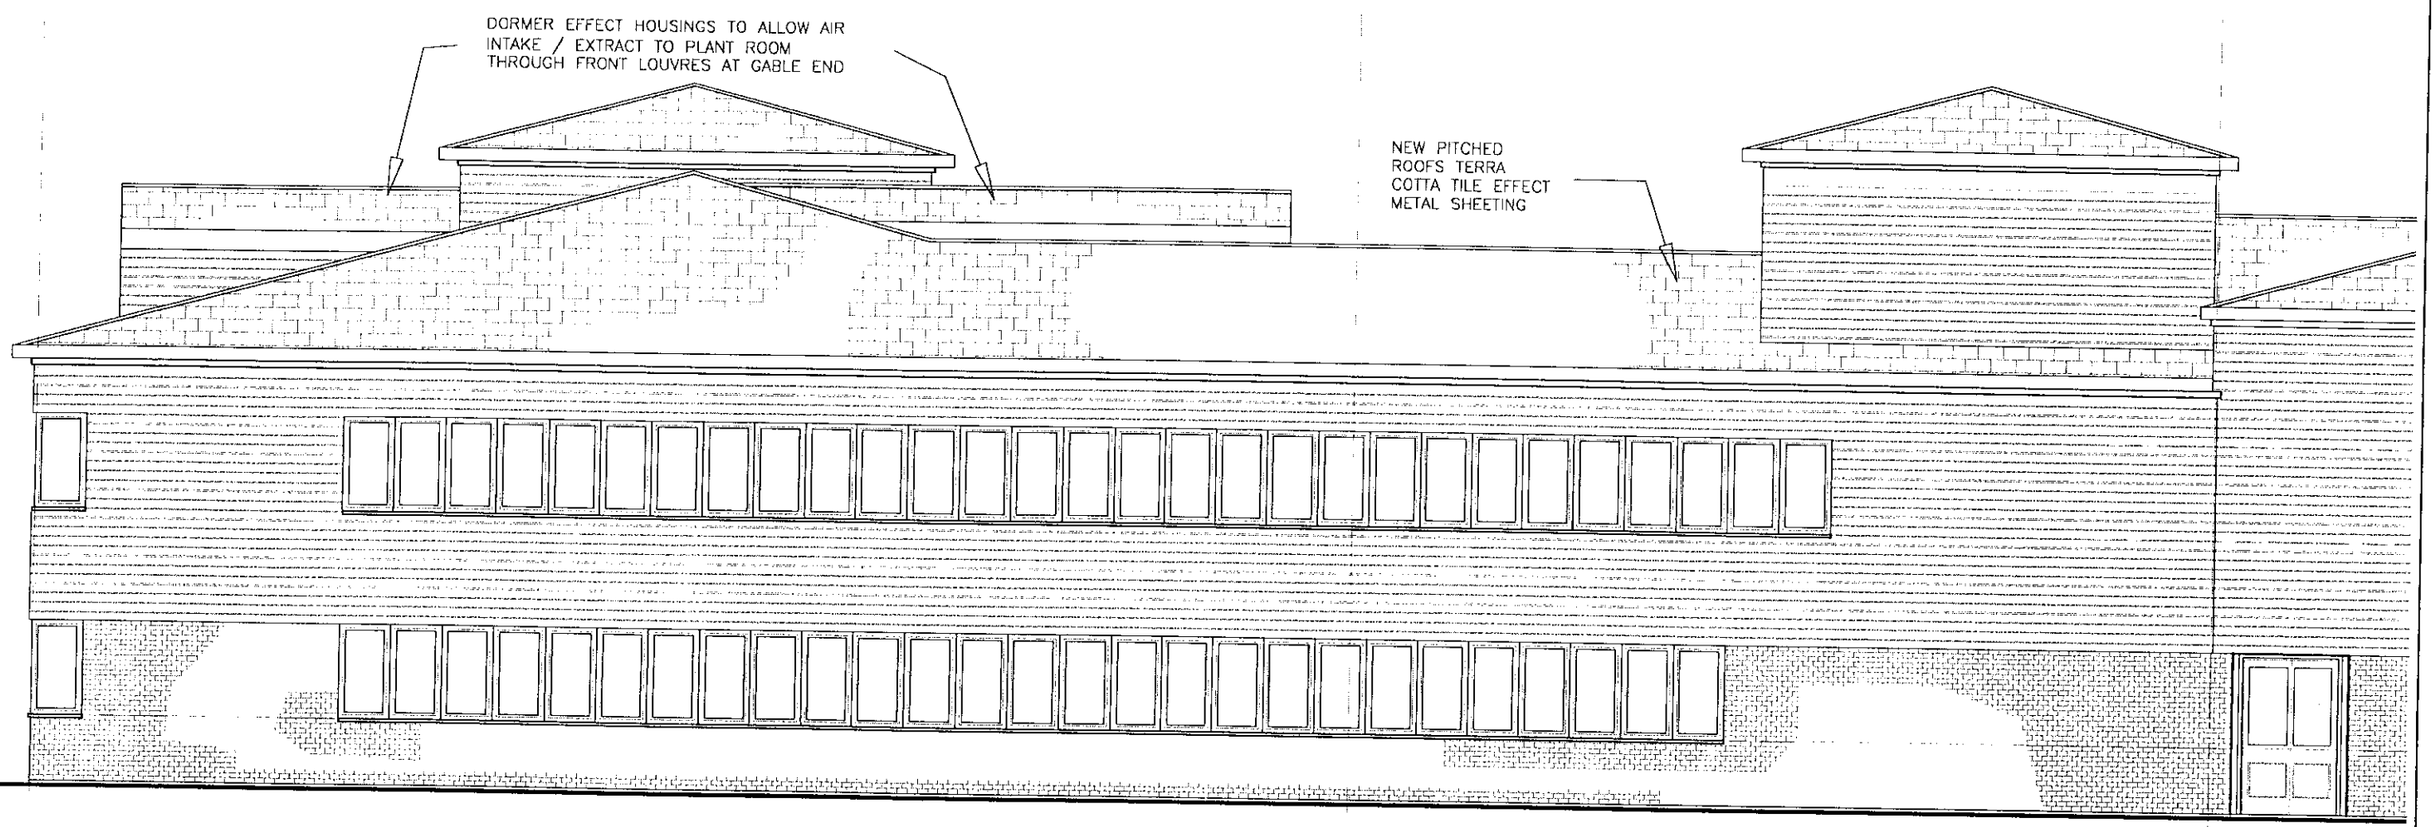

ELEVATION 3-3 (proposed)

16.FEB.2000* 0600

0 10 20 30 40 50 60 70 80 90 100
0 2 3

CORNERSTONE DESIGN
Chartered Surveyors
Summit Chambers
Castle Hill Terrace
Maidenhead
Berkshire SL6 4JP
Telephone: 01628 783518
Fax: 01628 773406

Job
RE-ROOFING OF
MAIDEN ERLEGH
SCHOOL
ERLEGH.

Client
WOKINGHAM DISTRICT COUNCIL

Drawign
PROPOSED

ELEVATIONS 3-3

Rev.	Date

Scale	drawn	Date
1:100	AYO	FEB 2000
Job No	Dwg	Rev.
WDC 888	P 302	

C D E

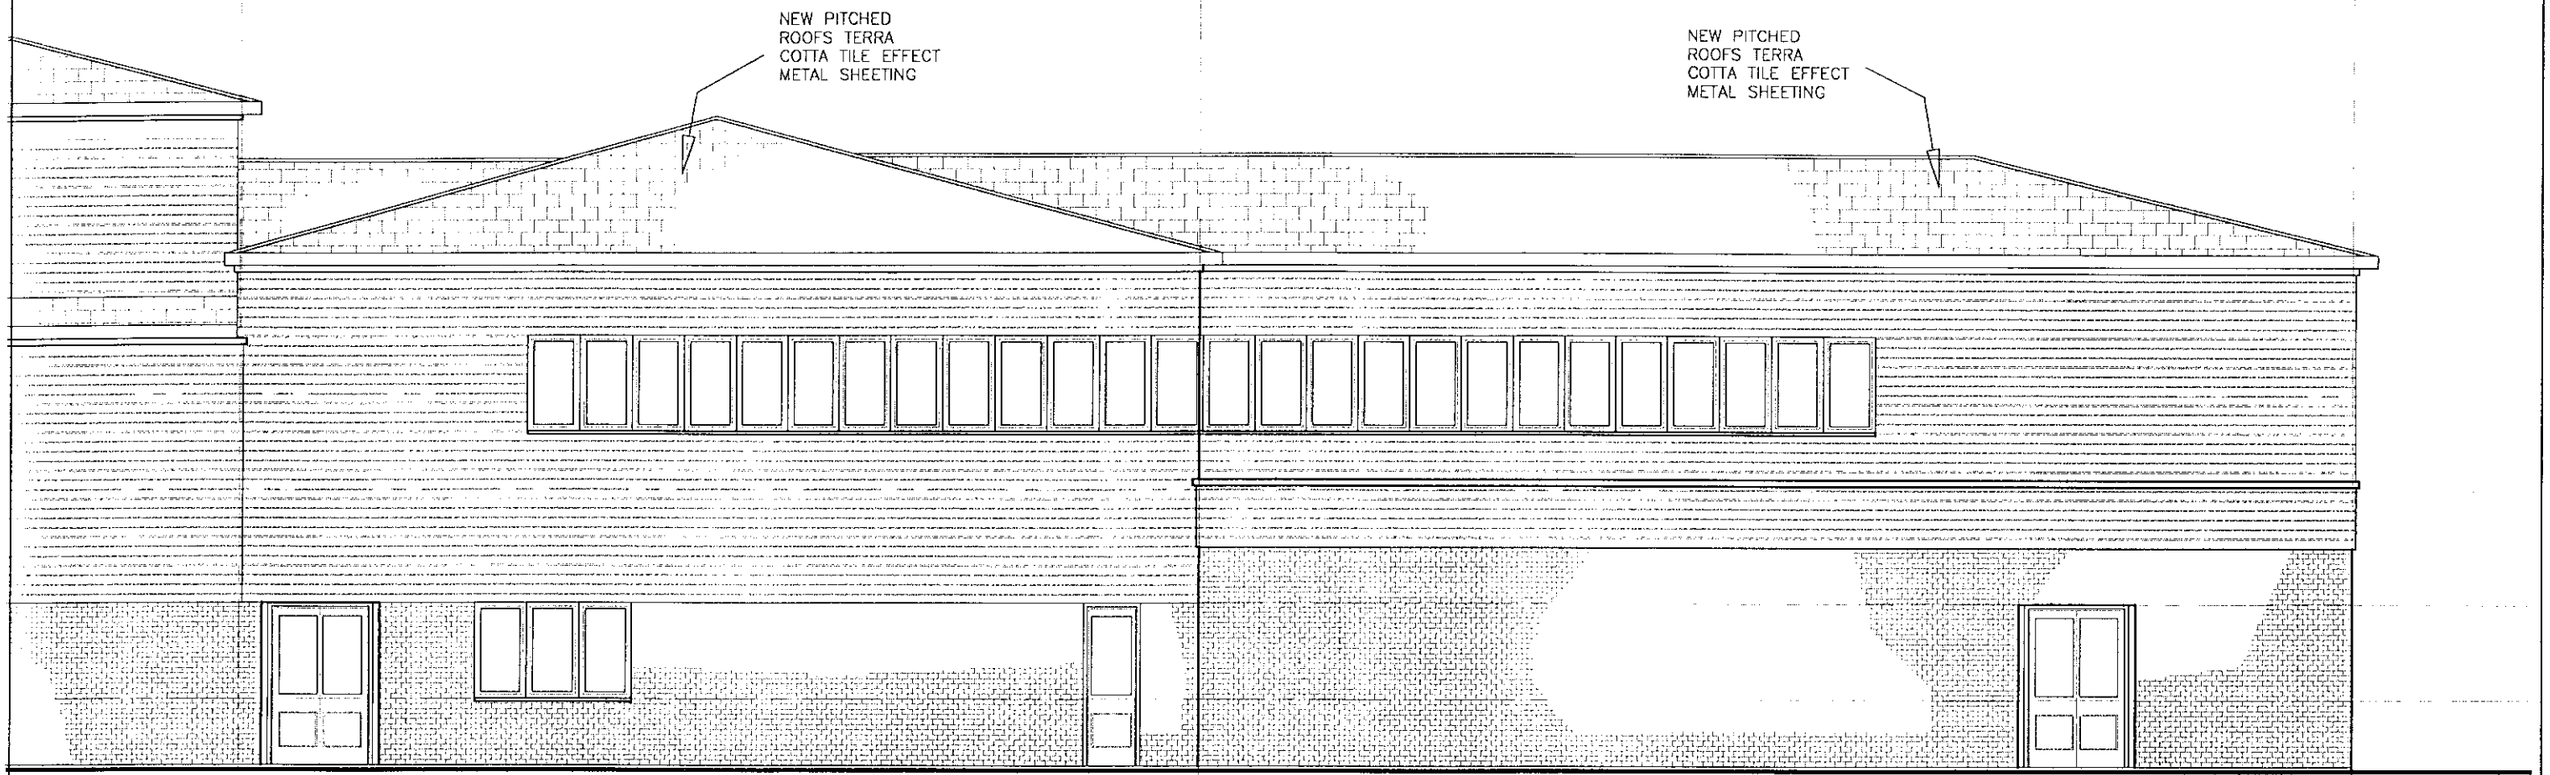

ELEVATION 4-4 (proposed)

16.FEB.2000* 0600

0 10 20 30 40 50 60 70 80 90 100
0 2 3

CORNERSTONE DESIGN
Chartered Surveyors
Summit Chambers
Castle Hill Terrace
Maidenhead
Berkshire SL6 4JP
Telephone: 01628 783518
Fax: 01628 773406

Job: RE-ROOFING OF MAIDEN ERLEGH SCHOOL ERLEGH.

Client: WOKINGHAM DISTRICT COUNCIL

Drawing: PROPOSED

ELEVATIONS 4-4

Rev.	Date

Scale	drawn	Date
1:100	AYO	FEB 2000
Job No	Dwg	Rev.
WDC 888	P 303	

E D C

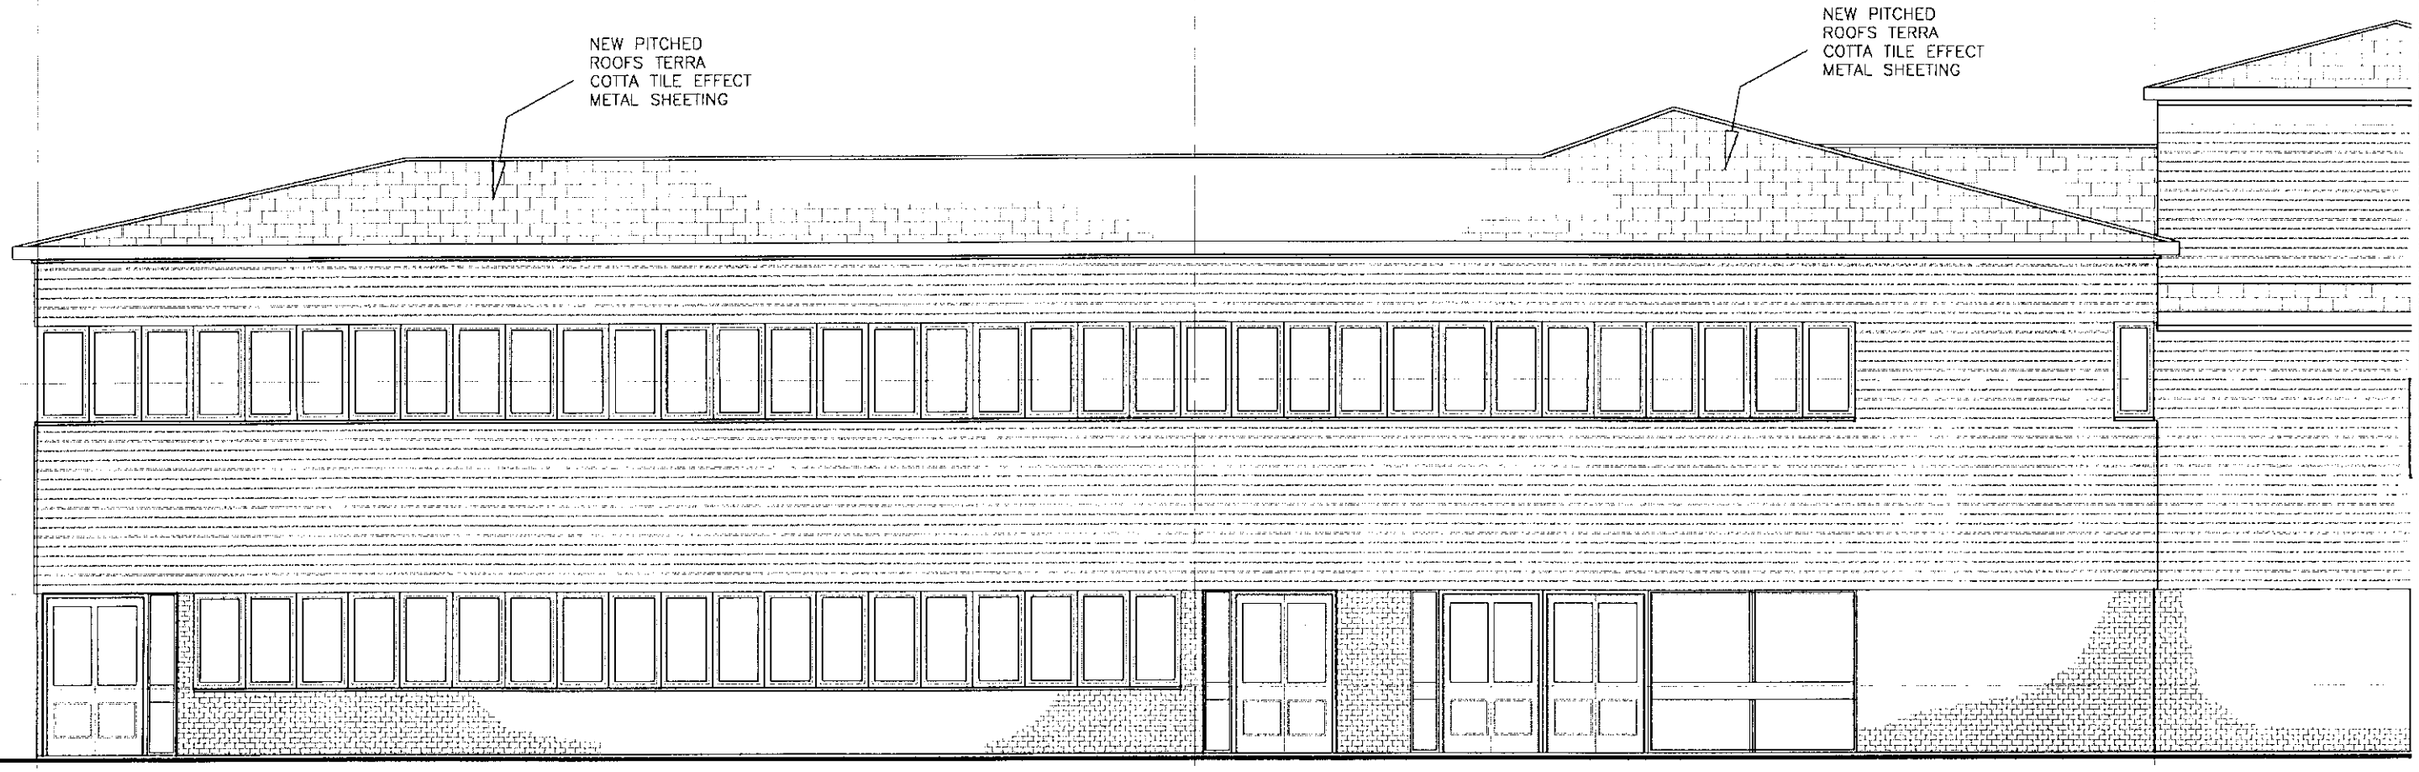

ELEVATION 5-5 (proposed)

16.FEB.2000* 0600

0 10 20 30 40 50 60 70 80 90 100
0 1 2 3

CORNERSTONE DESIGN
Chartered Surveyors
Summit Chambers
Castle Hill Terrace
Maidenhead
Berkshire SL6 4JP
Telephone: 01628 783518
Fax: 01628 773408

Job RE-ROOFING OF
MAIDEN ERLEGH
SCHOOL
ERLEGH.

Client WOKINGHAM DISTRICT COUNCIL

Drawign PROPOSED

ELEVATION 5-5

Rev.	Date

Scale	drawn	Date
1:100	AYO	FEB 2000
Job No	Dwg	Rev.
WDC 888	P 304	

C B A

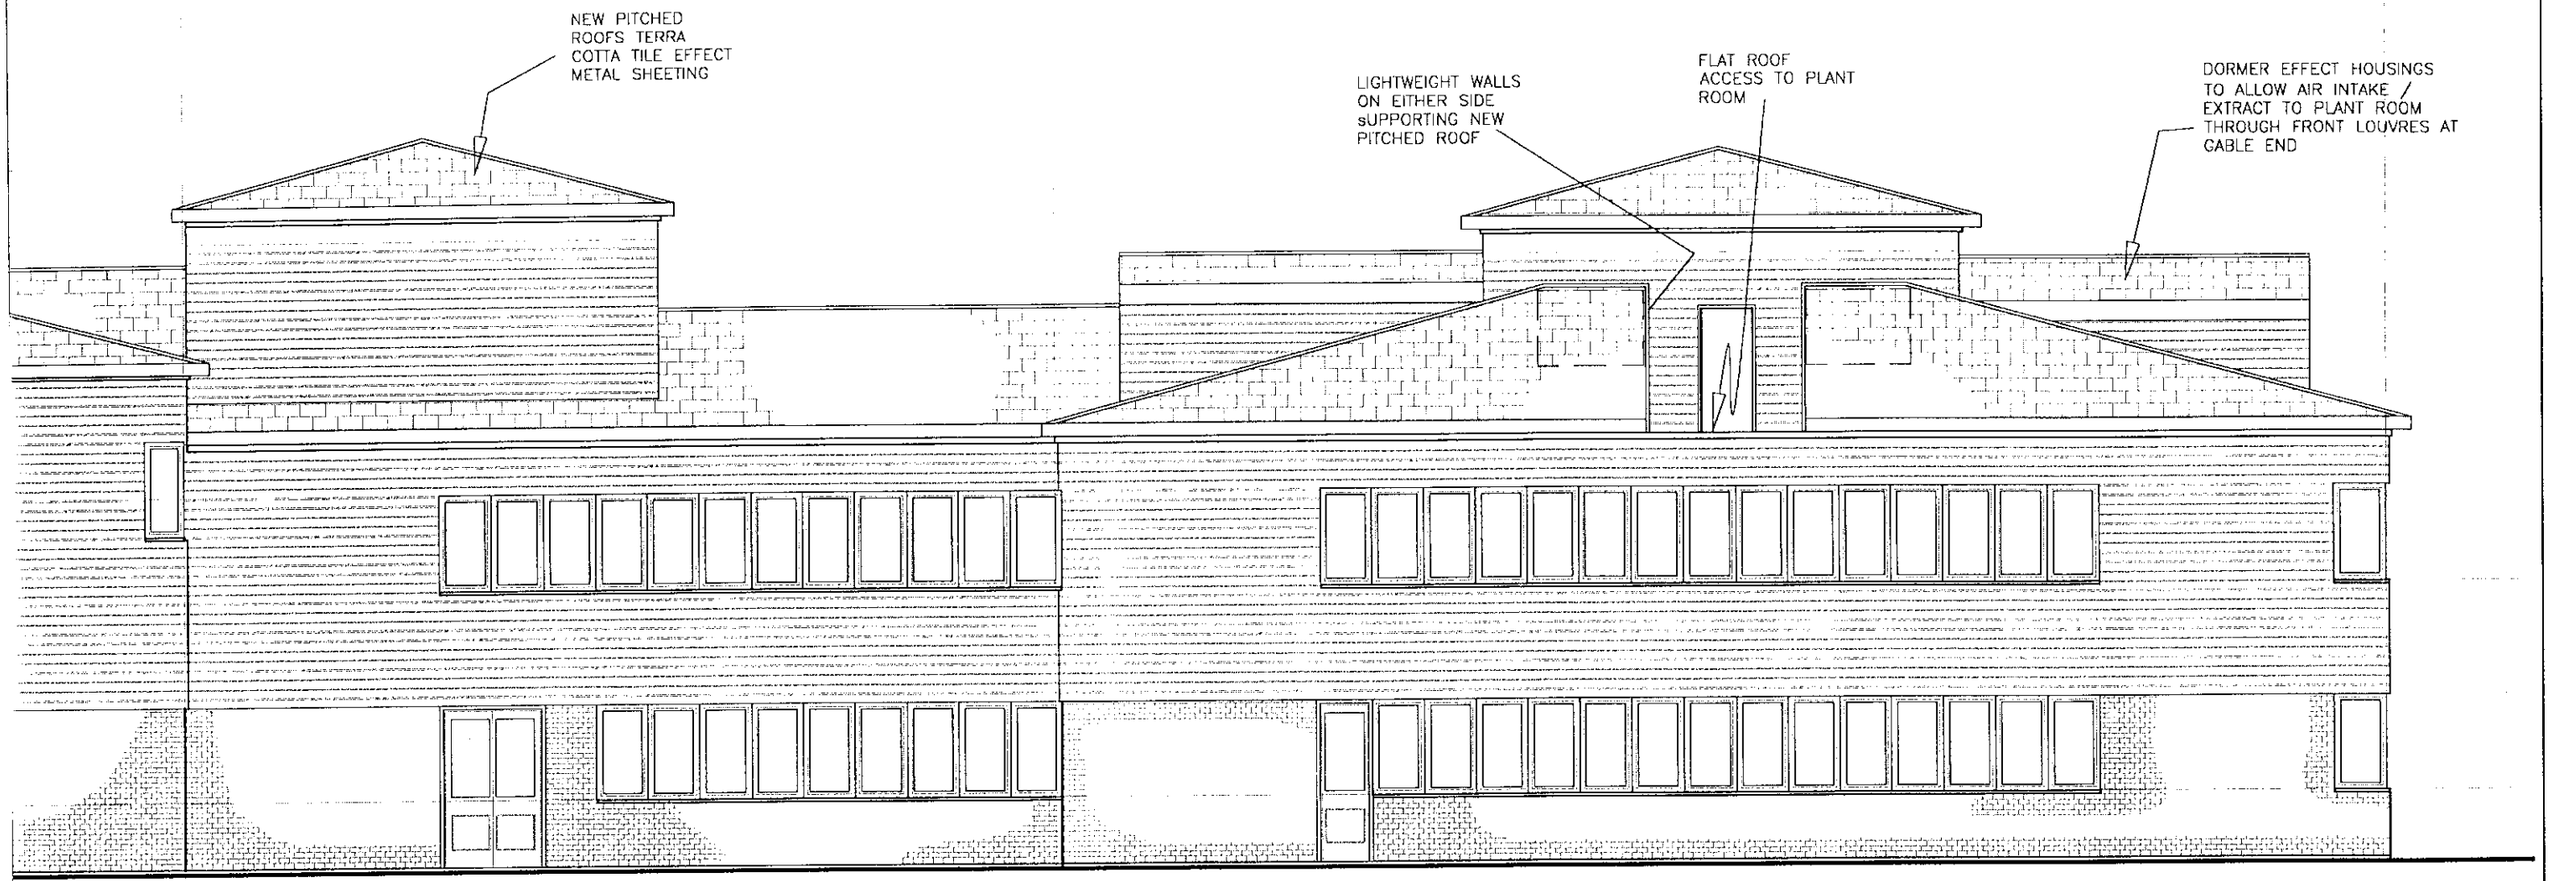

ELEVATION 6-6 (proposed)

16.FEB.2000* 0600

0 10 20 30 40 50 60 70 80 90 100
0 2 3

CORNERSTONE DESIGN
Chartered Surveyors
Summit Chambers
Castle Hill Terrace
Maidenhead
Berkshire SL6 4JP
Telephone: 01628 783518
Fax: 01628 773408

Job: RE-ROOFING OF MAIDEN ERLEGH SCHOOL ERLEGH.

Client: WOKINGHAM DISTRICT COUNCIL

Drawing: PROPOSED ELEVATIONS 6-6

Rev.	Date

Scale	drawn	Date
1:100	AYO	FEB 2000
Job No	Dwg	Rev.
WDC 888	P 305	

4 3 2 1

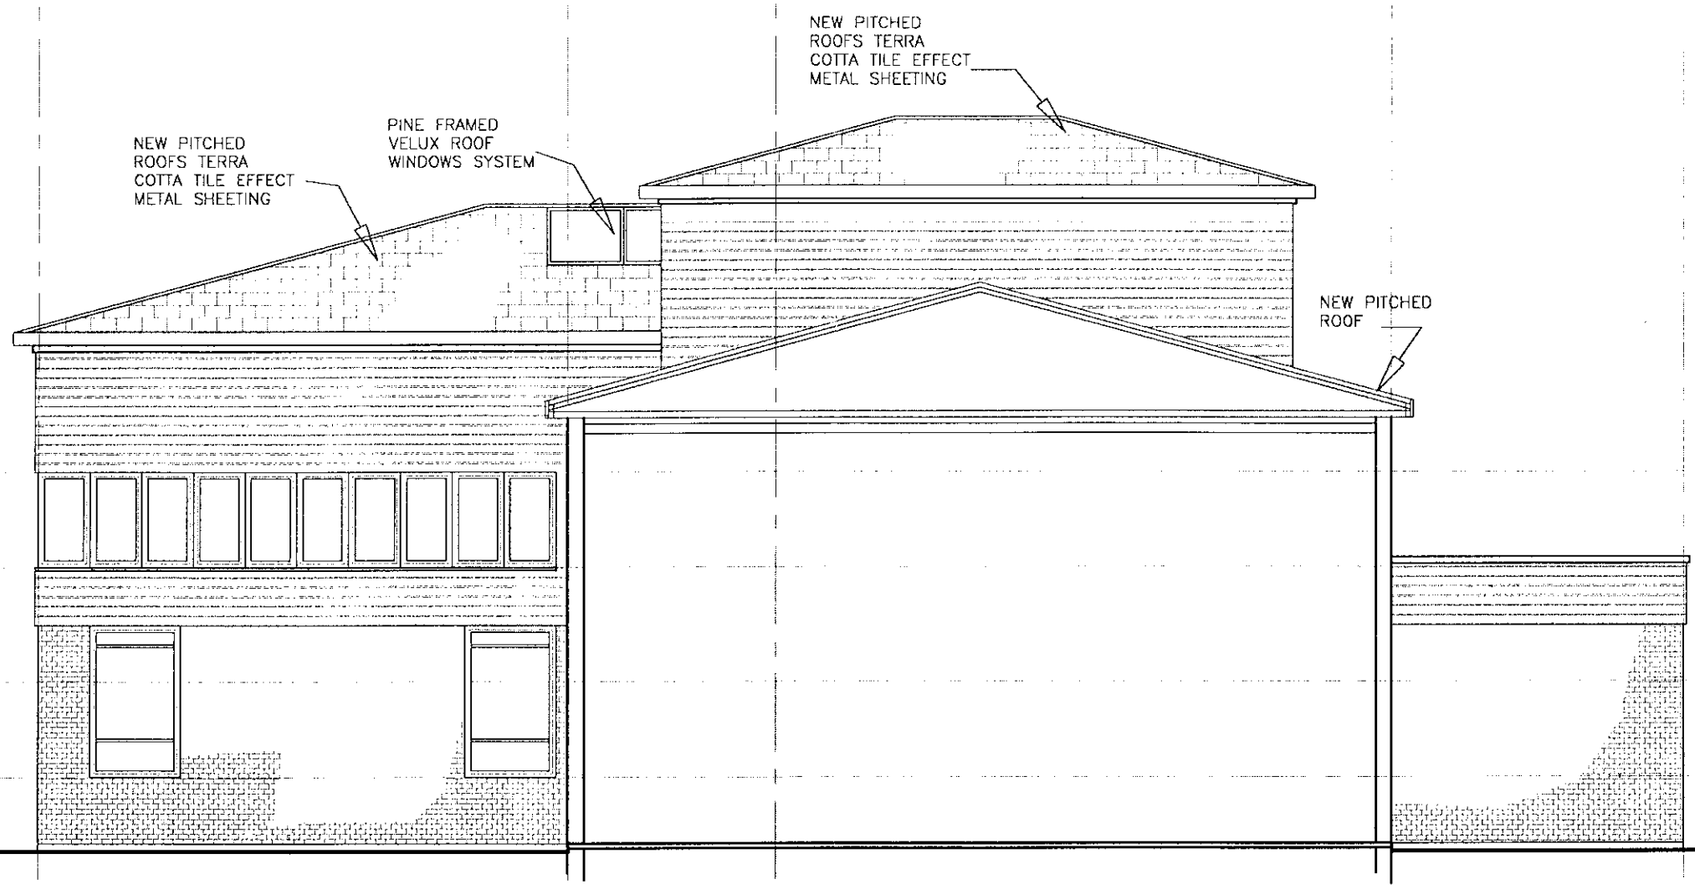

ELEVATION 7-7 (proposed)

16.FEB.2000* 0600



CORNERSTONE DESIGN
Chartered Surveyors
Summit Chambers
Castle Hill Terrace
Maidenhead
Berkshire SL6 4JP
Telephone: 01628 783518
Fax: 01628 773406

Job
RE-ROOFING OF
MAIDEN ERLEGH
SCHOOL
ERLEGH.

Client
WOKINGHAM DISTRICT COUNCIL

Drawign
PROPOSED

ELEVATIONS 7-7

Rev.	Date

Scale	drawn	Date
1:100	AYO	FEB 2000
Job No	Drwg	Rev.
WDC 888	P 306	

1 2 3 4 5

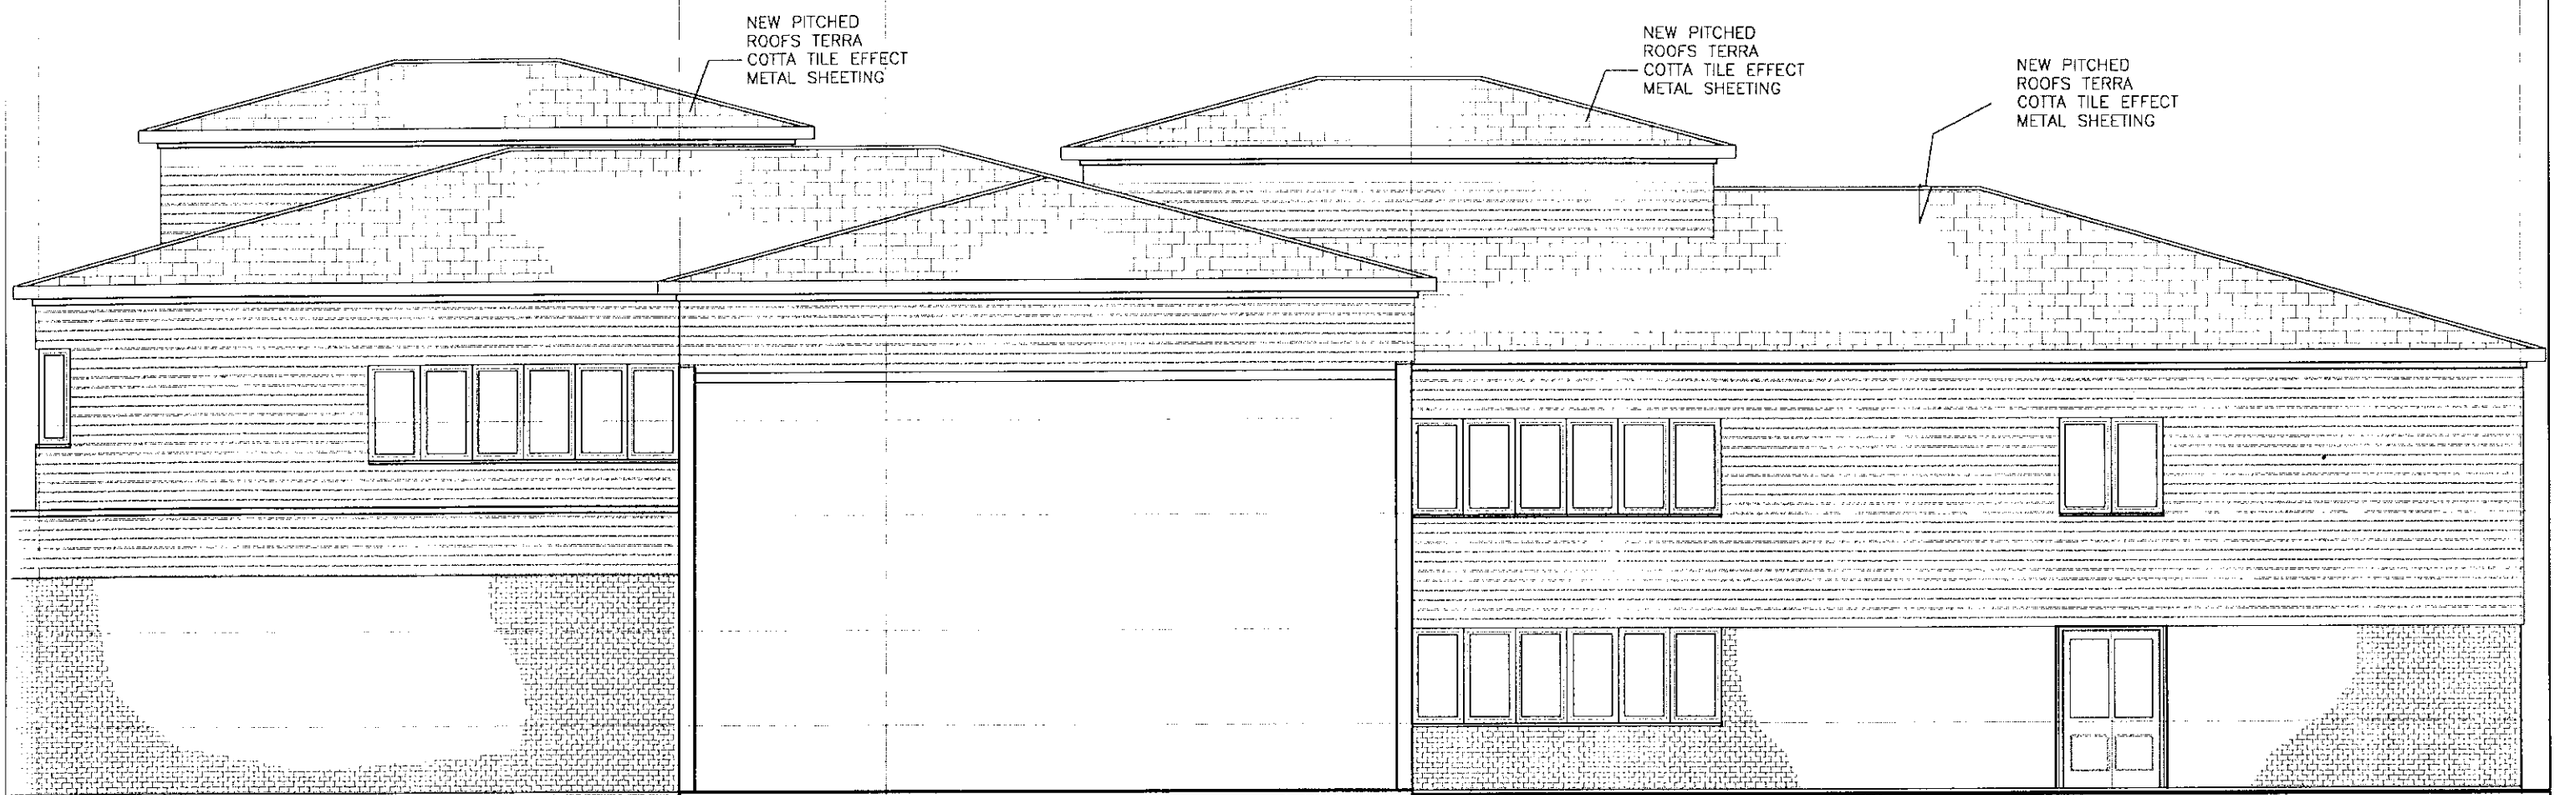

ELEVATION 8-8 (proposed)

16.FEB.2000* 0600

0 10 20 30 40 50 60 70 80 90 100

CORNERSTONE DESIGN
Chartered Surveyors
Summit Chambers
Castle Hill Terrace
Maidenhead
Berkshire SL6 4JP
Telephone: 01628 783518
Fax: 01628 773408

Job RE-ROOFING OF
MAIDEN ERLEGH
SCHOOL
ERLEGH.

Client
WOKINGHAM DISTRICT COUNCIL

Drawign
PROPOSED

ELEVATIONS 8-8

Rev.	Date

Scale	drawn	Date
1:100	AYO	FEB 2000
Job No	Dwng	Rev.
WDC 888	P 307	

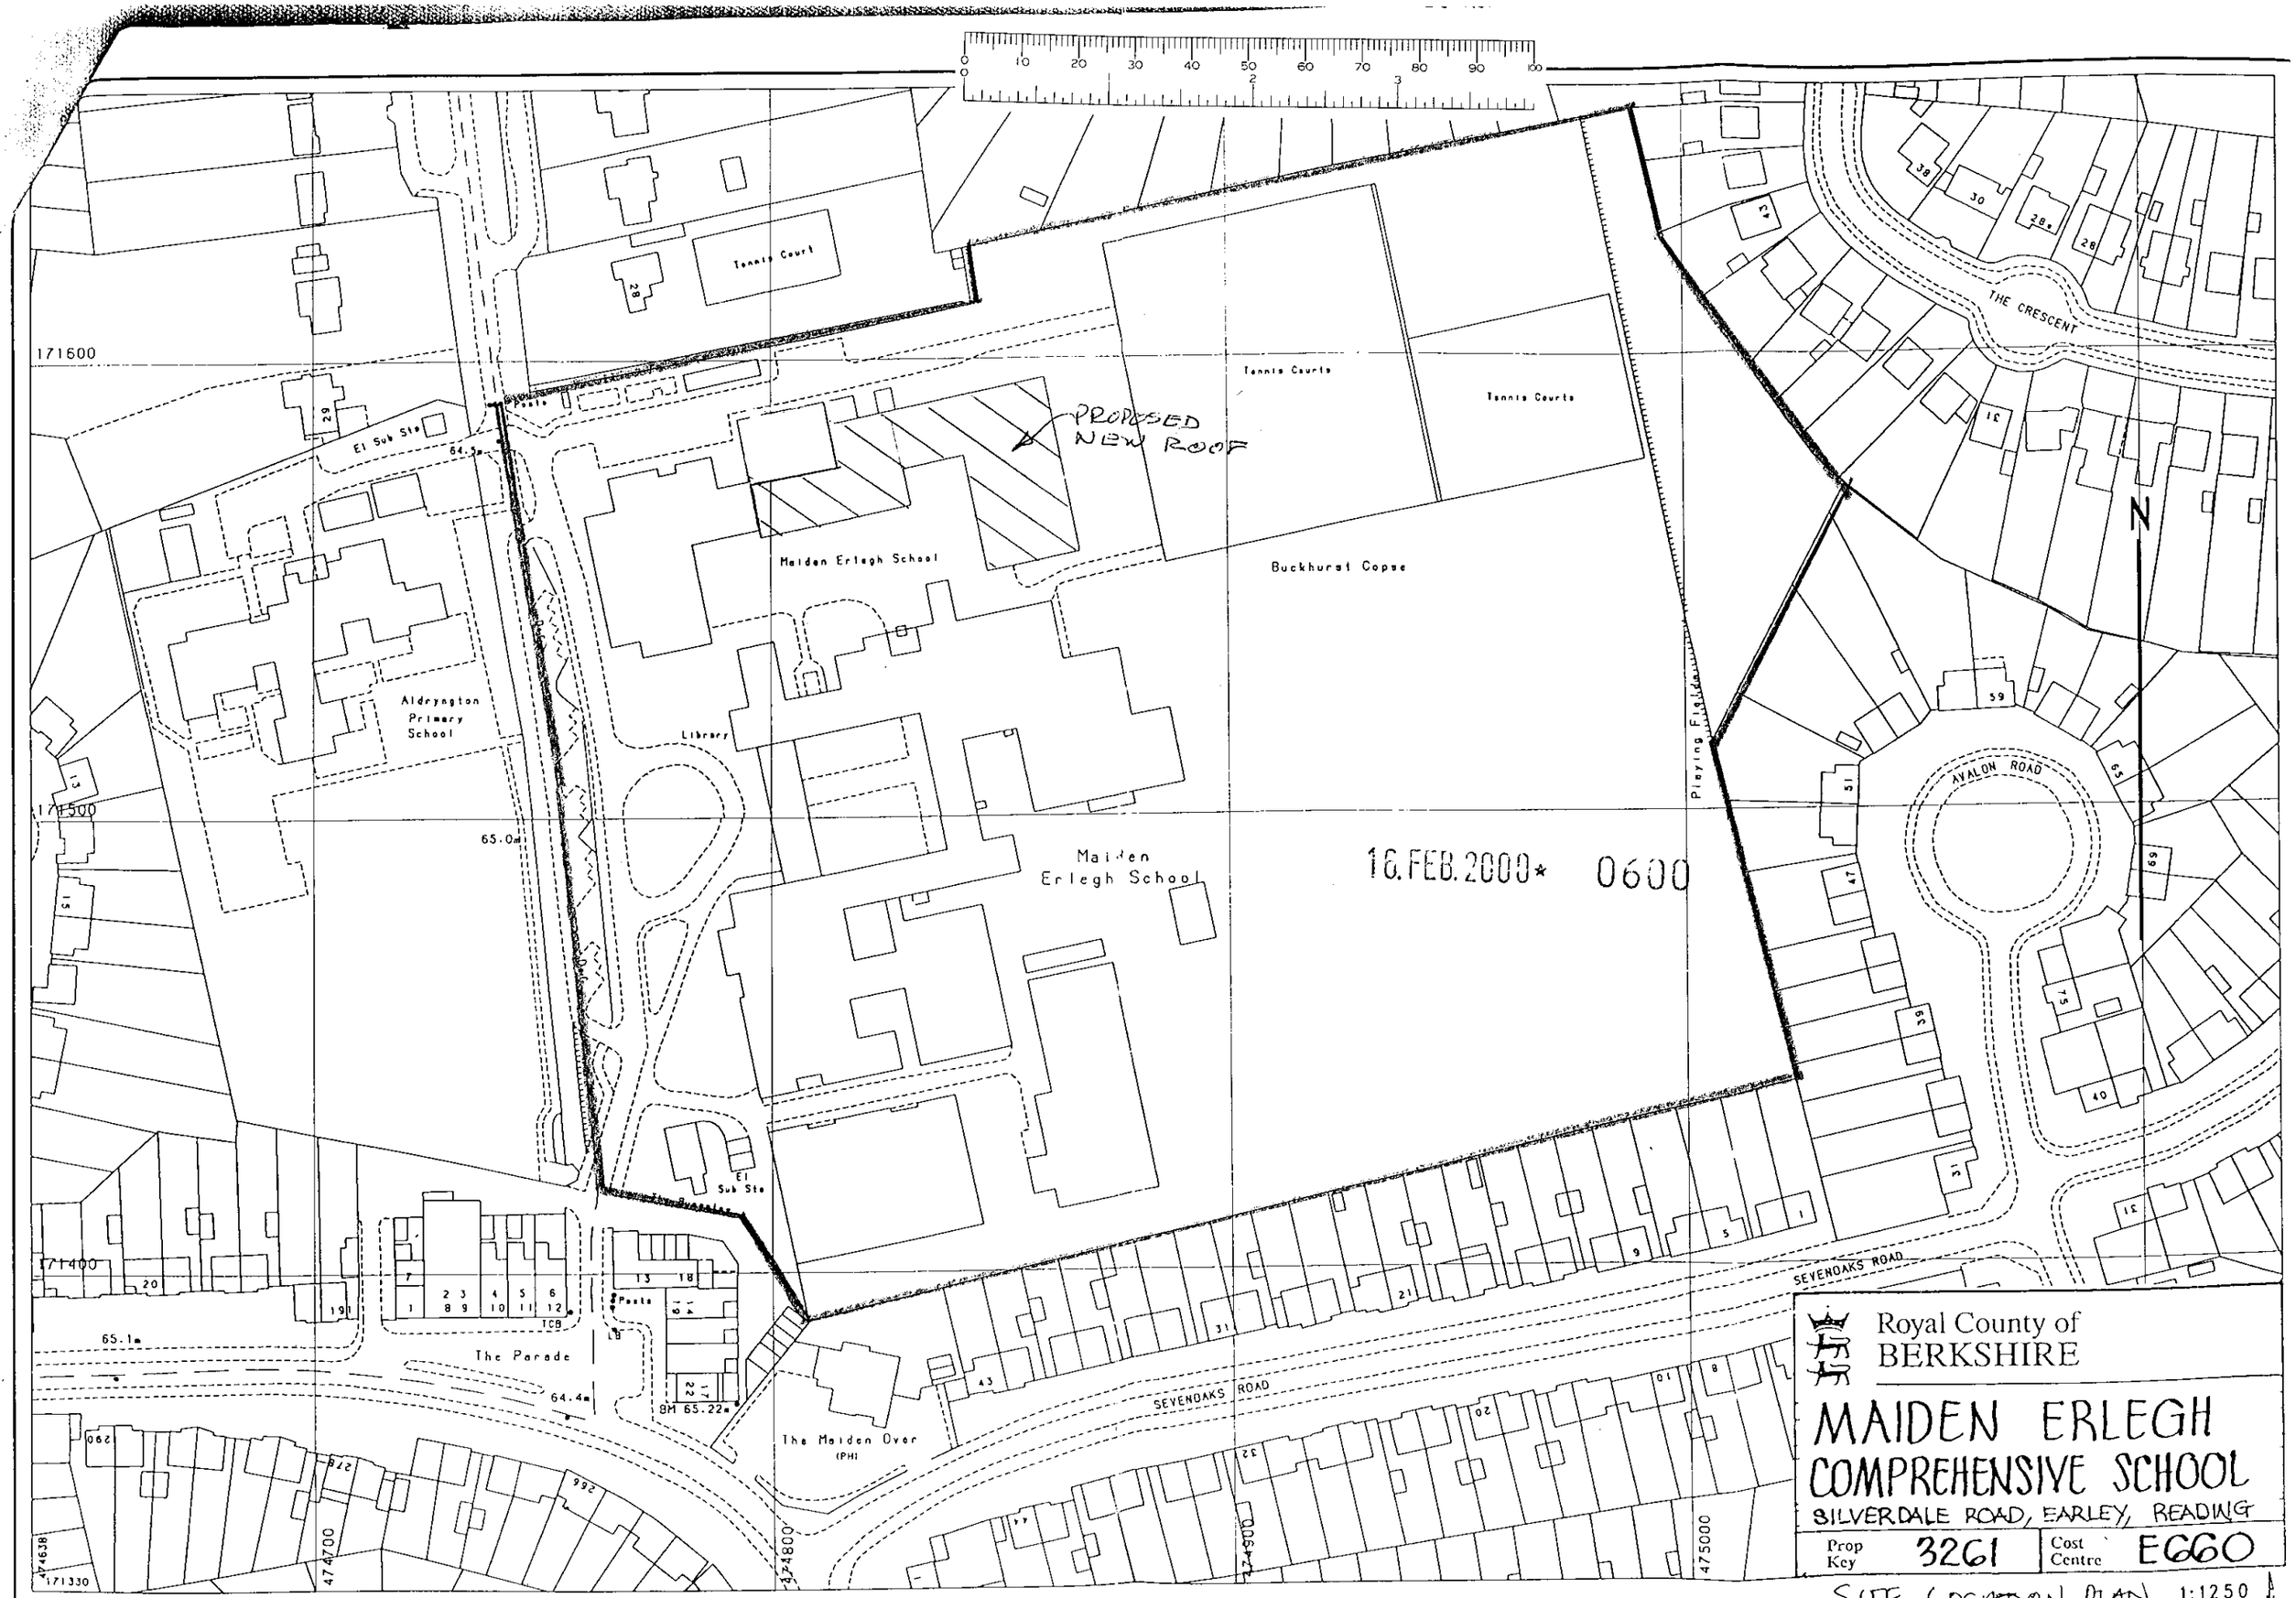

PROPOSED NEW ROOF
Tennis Court
Tennis Courts
Tennis Courts
Maiden Erlegh School
Buckhurst Copse
Aldryngton Primary School
Library
Maiden Erlegh School
16.FEB.2000* 0600
Playing Fields
THE CRESCENT
AVALON ROAD
SEVENOAKS ROAD
SEVENOAKS ROAD
The Parade
The Maiden Over (PH)
El Sub Sta
El Sub Sta
171600
171500
171400
474700
474800
474900
475000
N
Royal County of BERKSHIRE
MAIDEN ERLEGH COMPREHENSIVE SCHOOL
SILVERDALE ROAD, EARLEY, READING
Prop Key 3261
Cost Centre E660
SITE LOCATION PLAN 1:1250
© Ordnance Survey 1991

E

D

C

16.FEB.2000* 0600

NEW PITCHED
ROOFS TERRA
COTTA TILE EFFECT
METAL SHEETING

NEW PITCHED
ROOFS TERRA
COTTA TILE EFFECT
METAL SHEETING

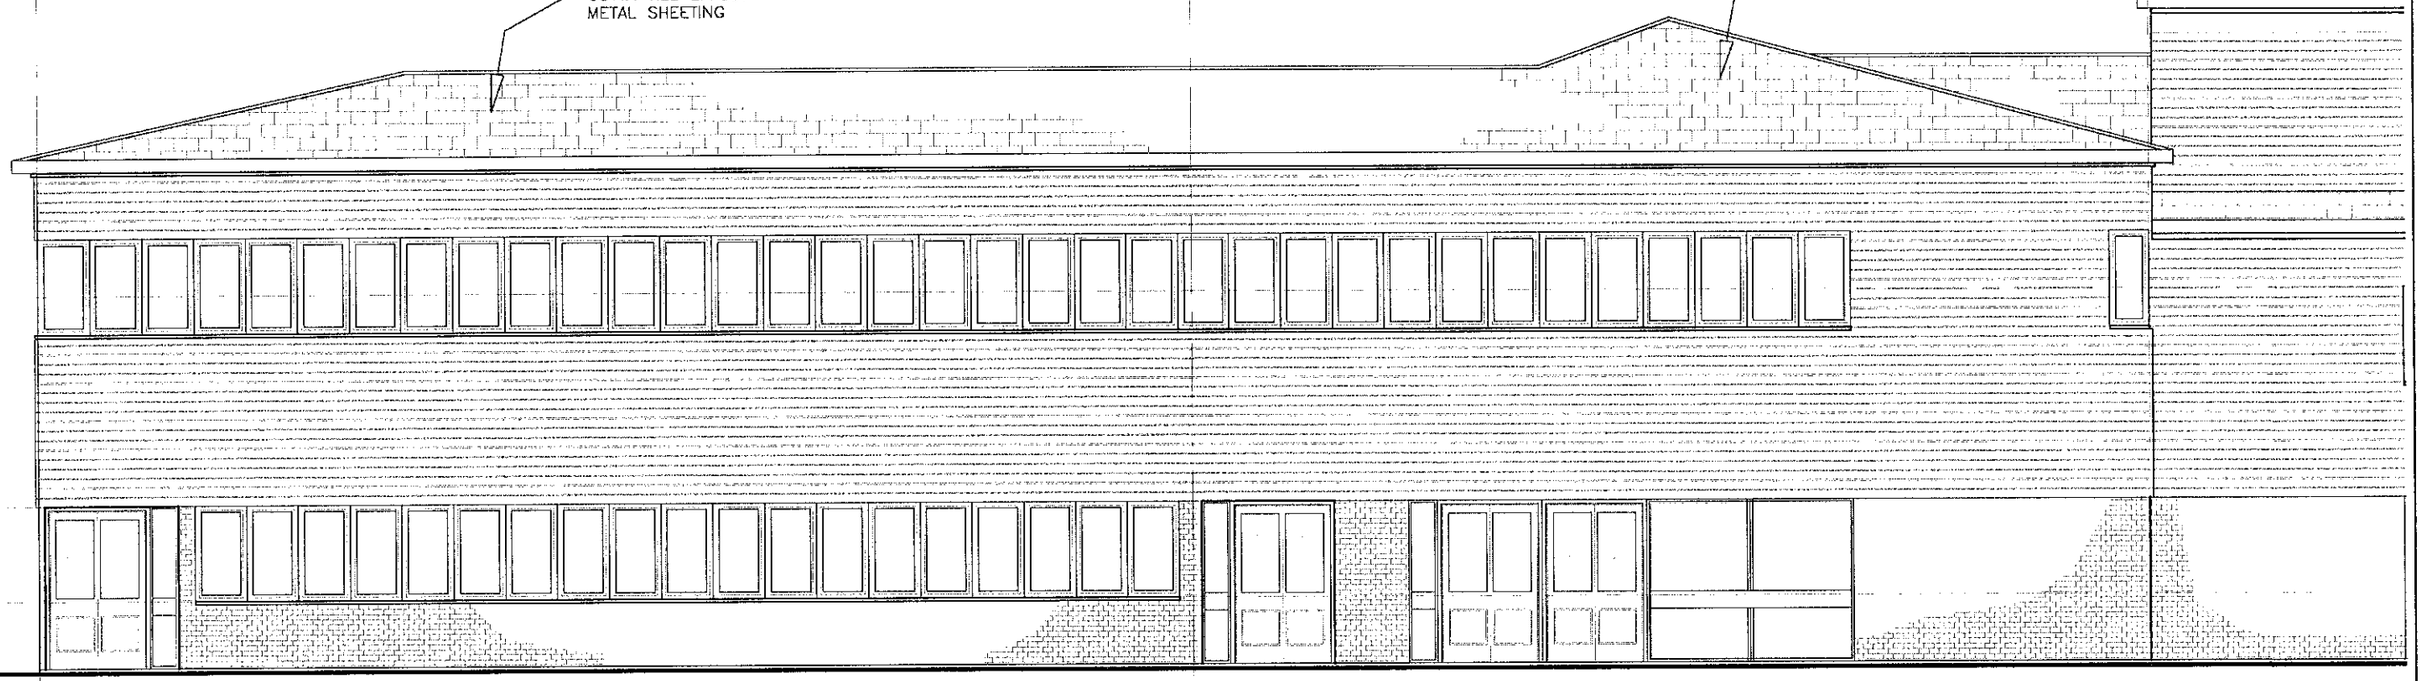

ELEVATION 5-5 (proposed)

0 10 20 30 40 50 60 70 80 90 100
0 1 2 3

CORNERSTONE DESIGN
Chartered Surveyors
Summit Chambers
Castle Hill Terrace
Maidenhead
Berkshire SL6 4JP
Telephone: 01628 783518
Fax: 01628 773408

Job
RE-ROOFING OF
MAIDEN ERLEGH
SCHOOL
ERLEGH.

Client
WOKINGHAM DISTRICT COUNCIL

Drawing
PROPOSED

ELEVATION 5-5

Rev.	Date

Scale	drawn	Date
1:100	AYO	FEB 2000

Job No	Drwg	Rev.
WDC 888	P 304	

C B A

16.FEB.2000* 0600

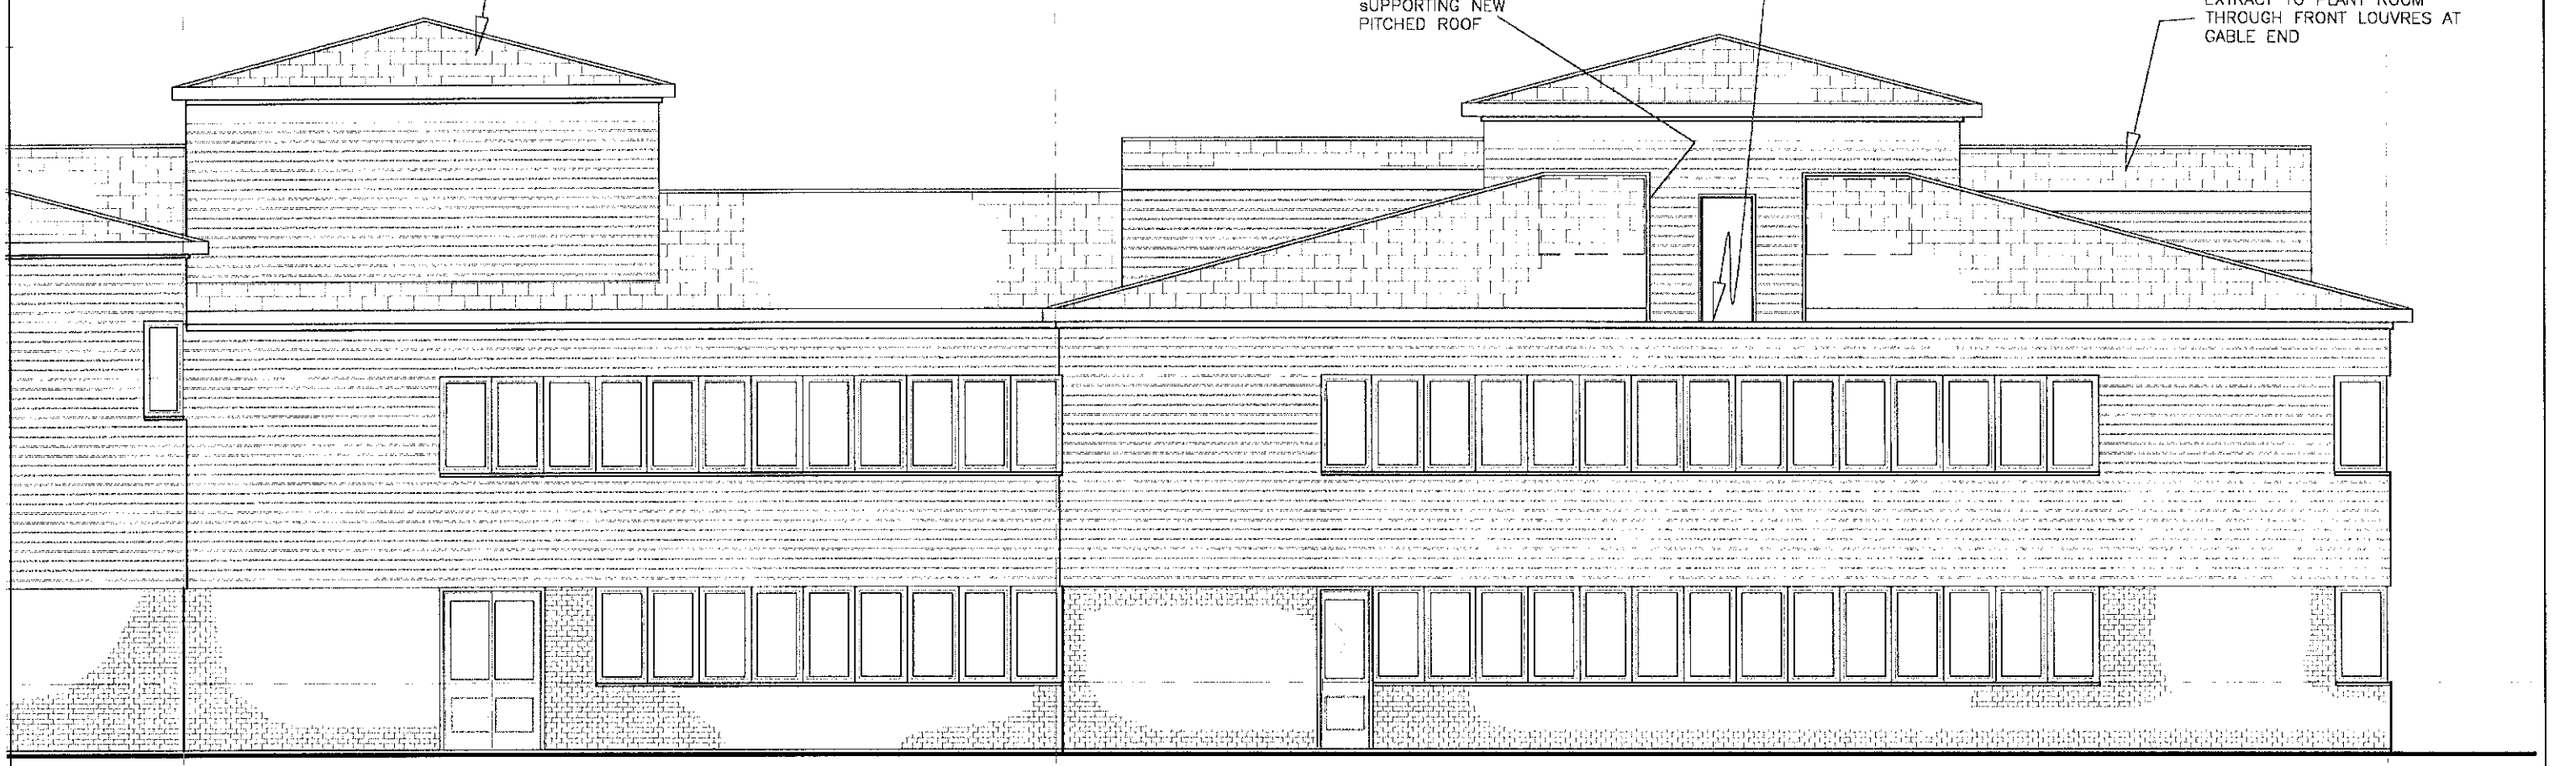

ELEVATION 6-6 (proposed)

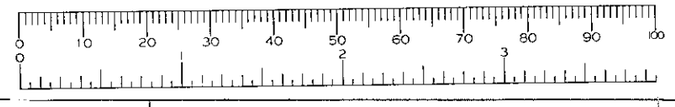

CORNERSTONE DESIGN
Chartered Surveyors
Summit Chambers
Castle Hill Terrace
Maidenhead
Berkshire SL6 4JP
Telephone: 01628 783518
Fax: 01628 771408

Job: RE-ROOFING OF MAIDEN ERLEGH SCHOOL ERLEGH.

Client: WOKINGHAM DISTRICT COUNCIL

Drawign: PROPOSED

ELEVATIONS 6-6

Rev.	Date

Scale	drawn	Date
1:100	AYO	FEB 2000
Job No	Drwg	Rev.
WDC 888	P 305	

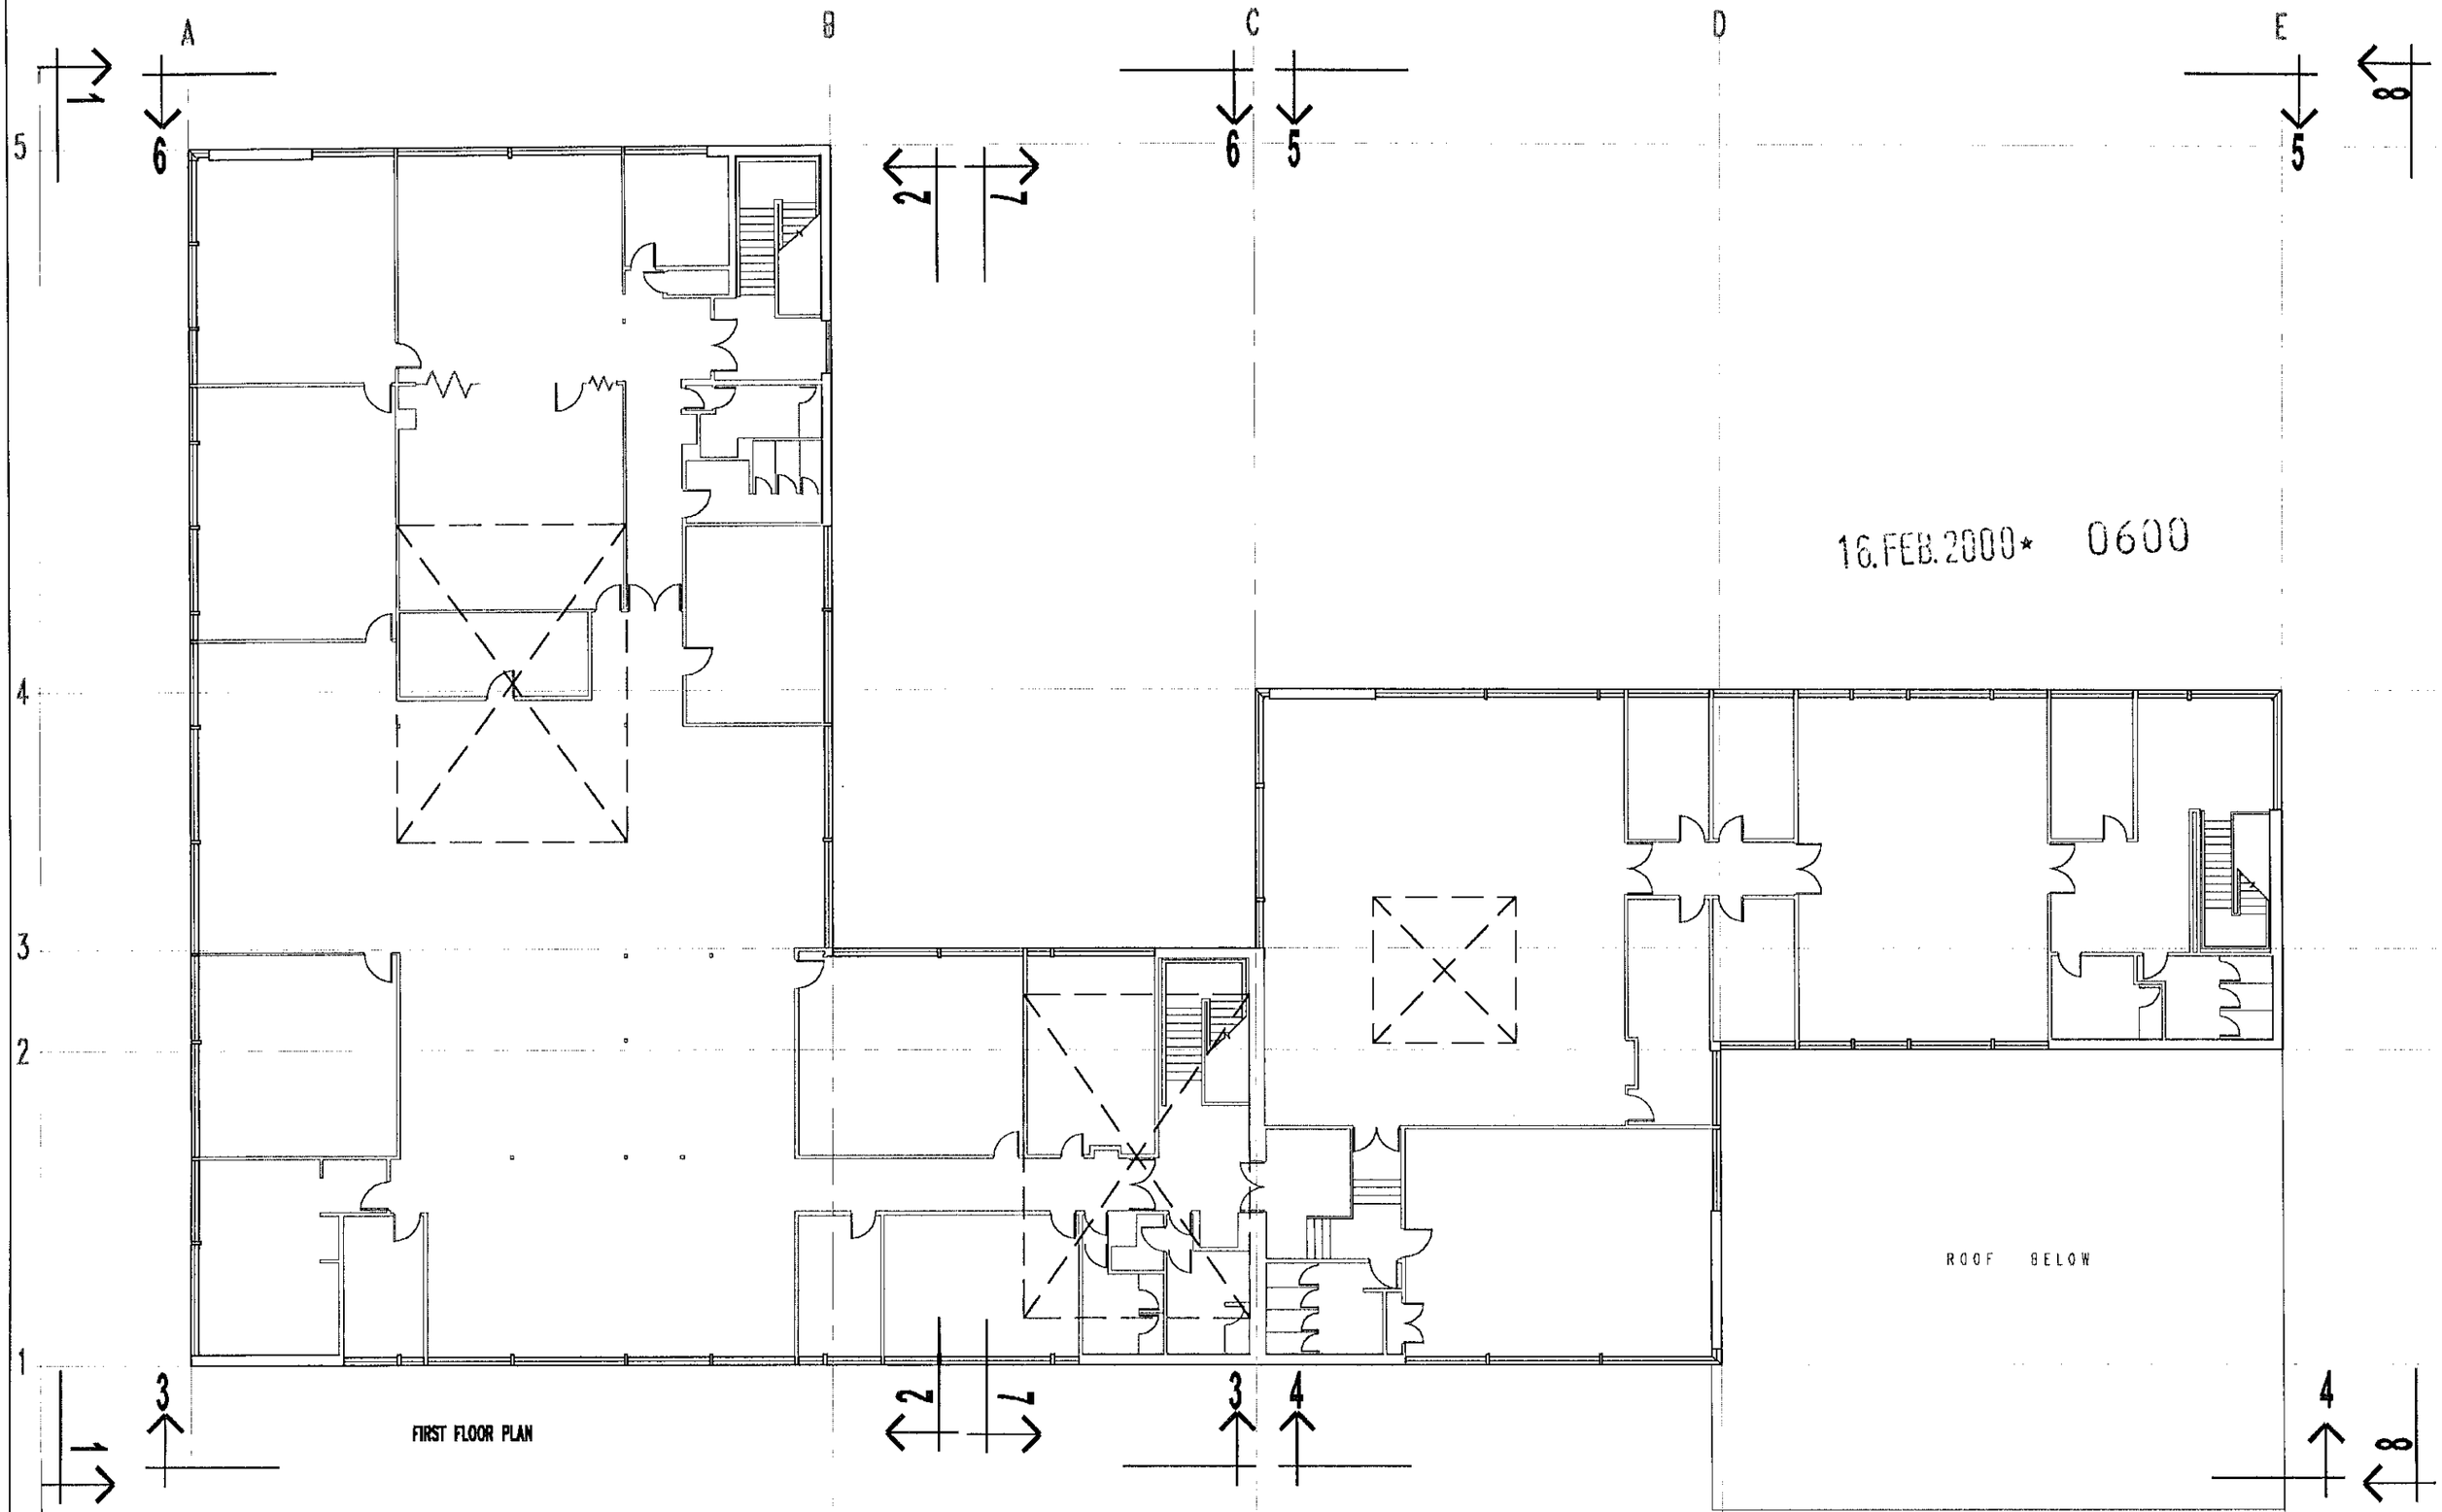

CORNERSTONE DESIGN
Chartered Surveyors
Summit Chambers
Castle Hill Terrace
Maidenhead
Berkshire SL6 4JP
Telephone: 01628 783518
Fax: 01628 773408

Job
RE-ROOFING OF
MAIDEN ERLEGH
SCHOOL
ERLEGH.

Client
WOKINGHAM DISTRICT COUNCIL

Drawing
EXISTING FIRST FLOOR PLAN

Rev.	Date

Scale	drawn	Date
1:200	AYO	FEB 2000
Job No	Drwg	Rev.
WDC 888	201	

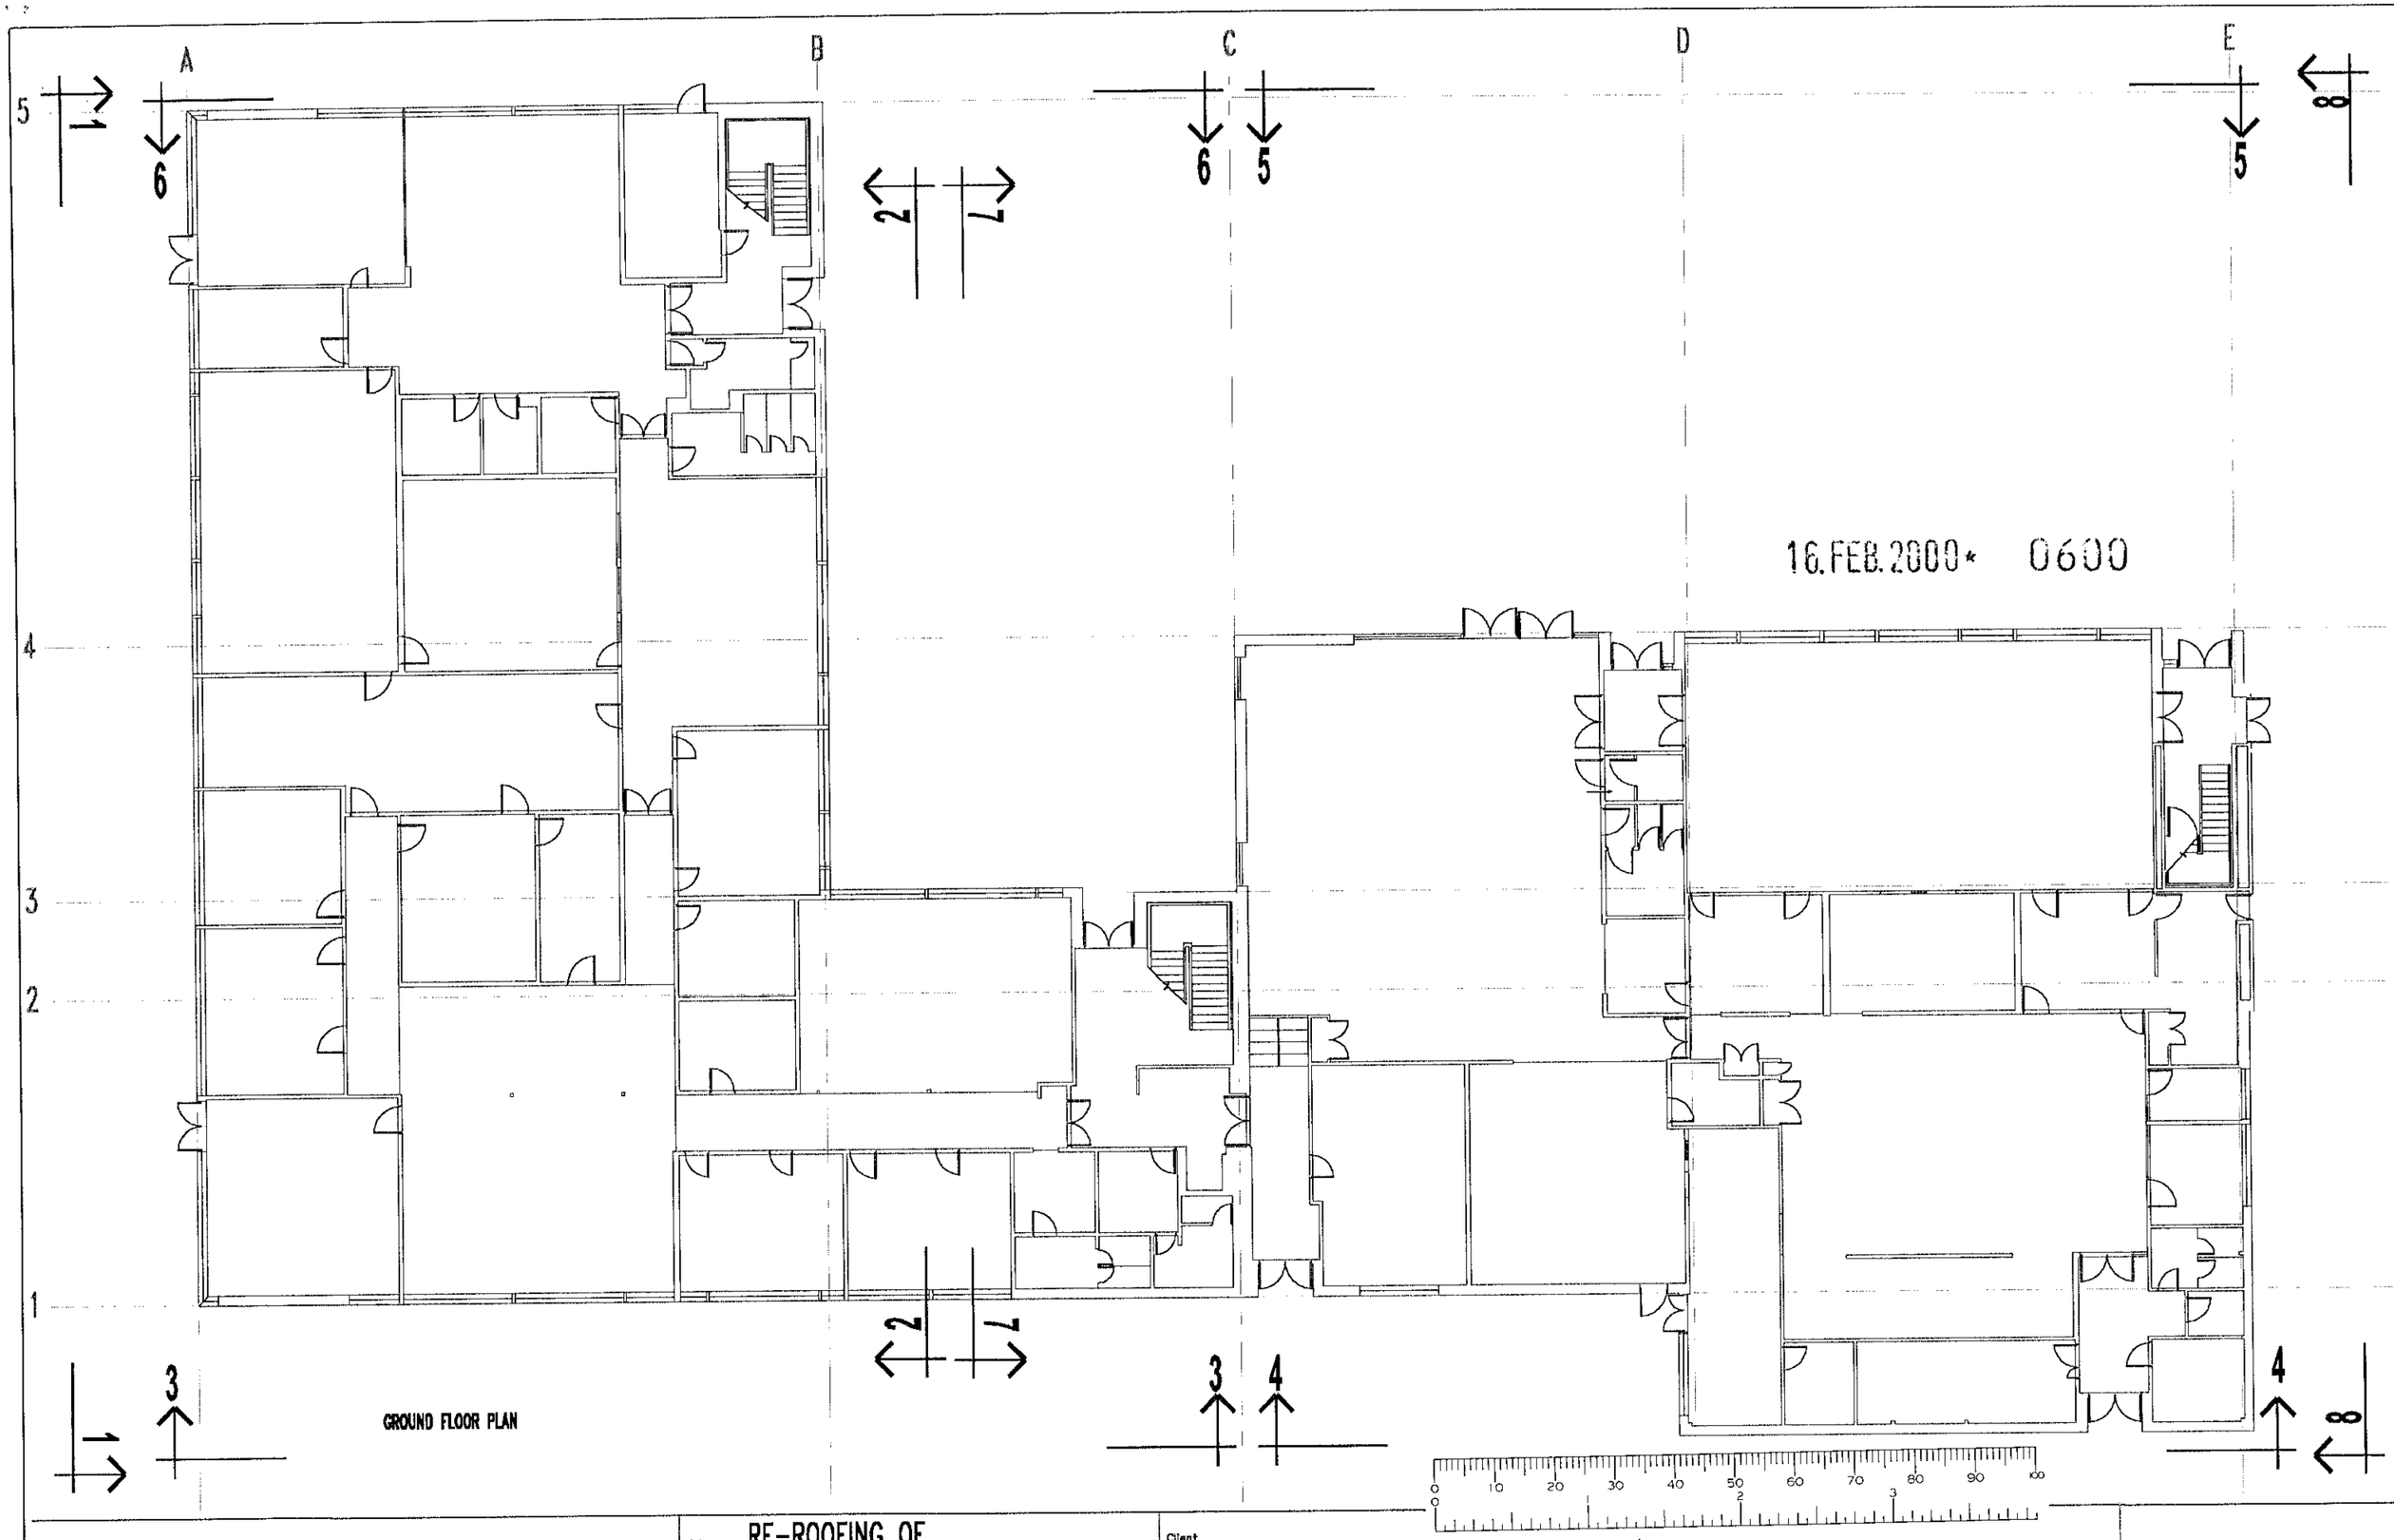

CORNERSTONE DESIGN
Chartered Surveyors
Summit Chambers
Castle Hill Terrace
Maidenhead
Berkshire SL6 4JP
Telephone: 01628 783518
Fax: 01628 773408

Job

RE-ROOFING OF MAIDEN ERLEGH SCHOOL ERLEGH.

Client

WOKINGHAM DISTRICT COUNCIL

EXISTING GROUND FLOOR PLAN

Rev.	Date

Scale	drawn	Date
1:200	AYO	FEB 2000
Job No	Drwg	Rev.
WDC 888	200	

4 3 2 1

16.FEB.2000* 0600

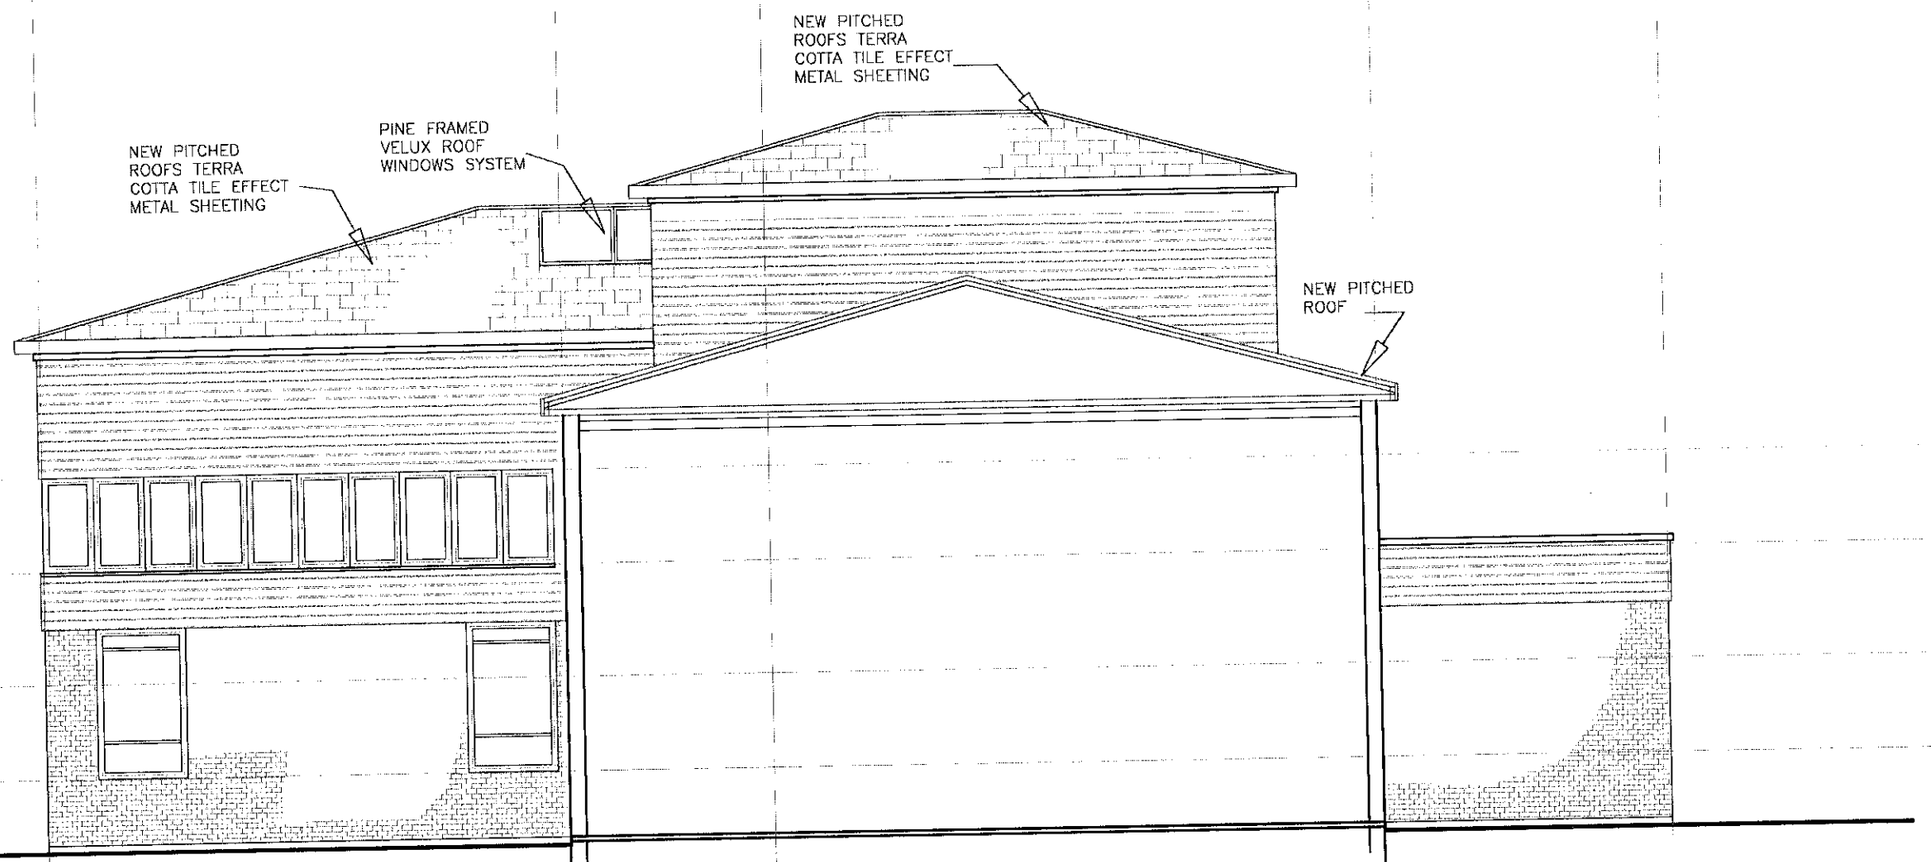

ELEVATION 7-7 (proposed)

0 10 20 30 40 50 60 70 80 90 100
0 1 2 3

CORNERSTONE DESIGN
Chartered Surveyors
Summit Chambers
Castle Hill Terrace
Maidenhead
Berkshire SL6 4JP
Telephone: 01628 783518
Fax: 01628 773408

Job RE-ROOFING OF
MAIDEN ERLEGH
SCHOOL
ERLEGH.

Client WOKINGHAM DISTRICT COUNCIL

Drawign PROPOSED

ELEVATIONS 7-7

Rev.	Date

Scale	drawn	Date
1:100	AYO	FEB 2000
Job No	Drwg	Rev.
WDC 888	P 306	

C D E

16.FEB.2000* 0600

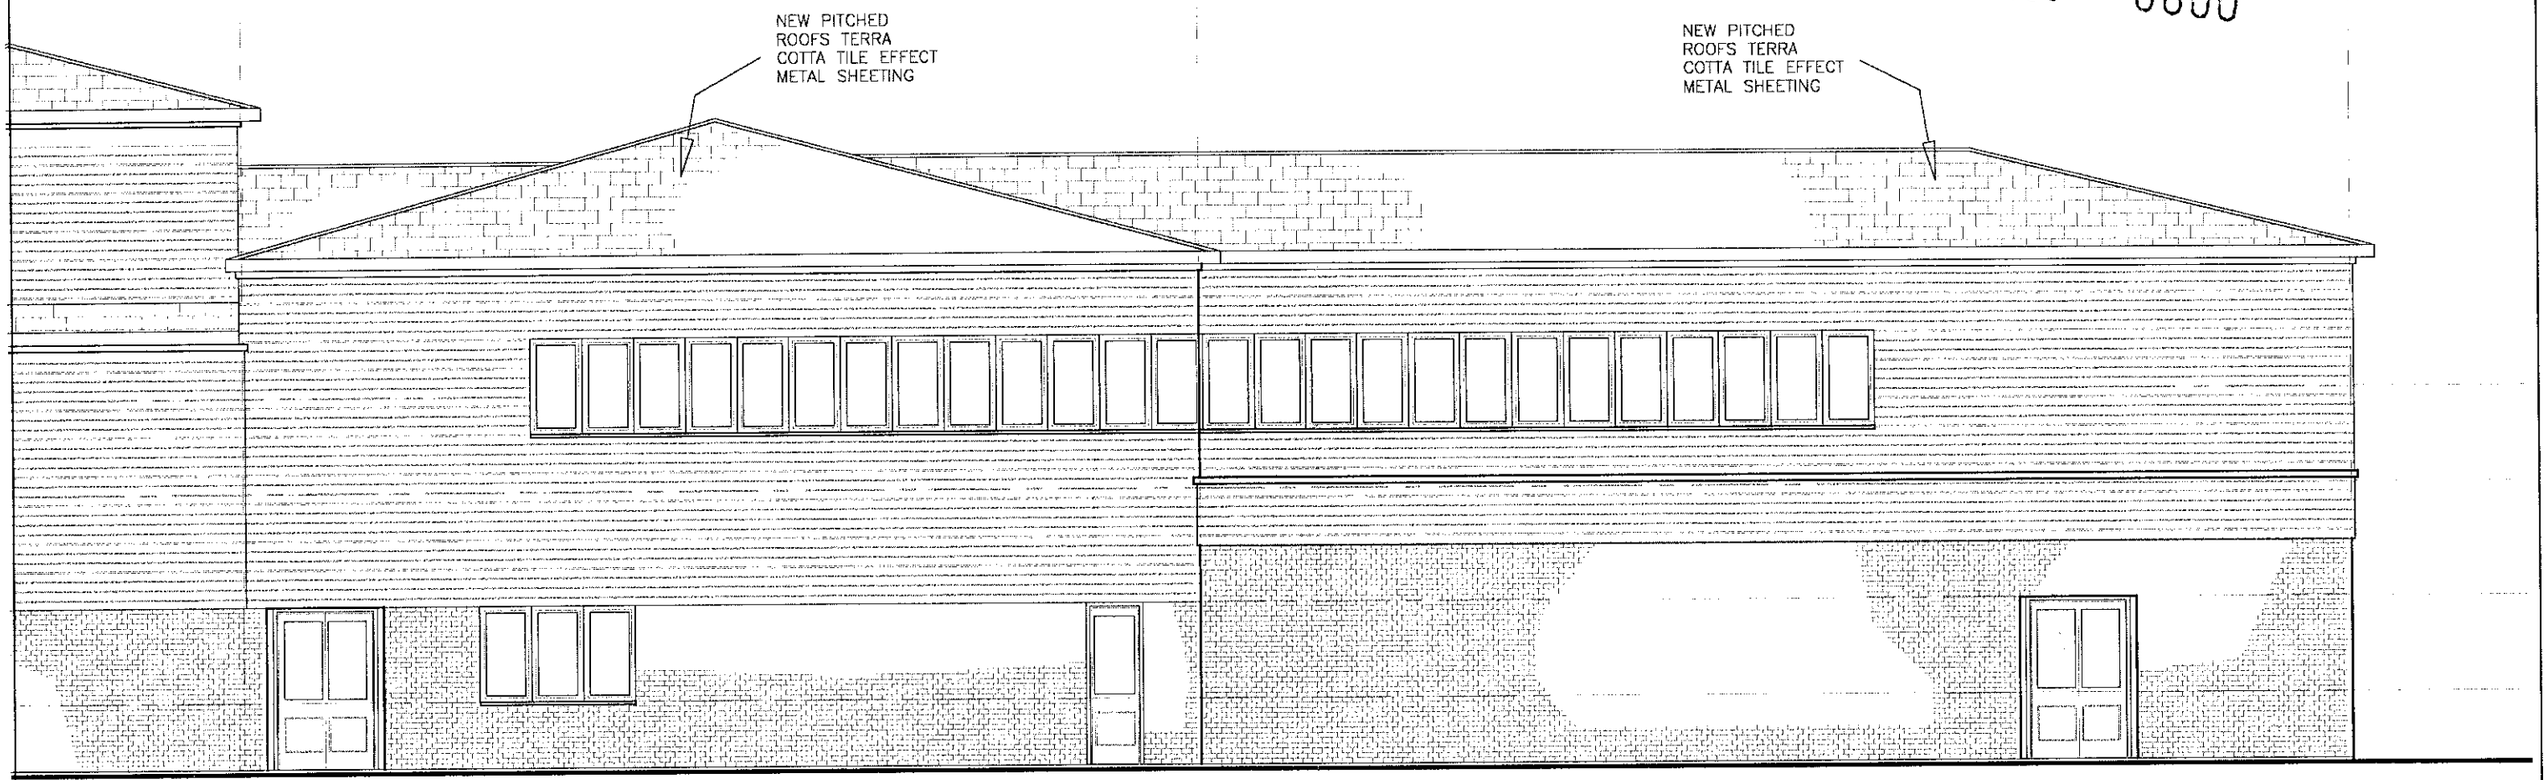

ELEVATION 4-4 (proposed)

0 10 20 30 40 50 60 70 80 90 100
0 1 2 3

CORNERSTONE DESIGN
Chartered Surveyors
Summit Chambers
Castle Hill Terrace
Maidenhead
Berkshire SL6 4JP
Telephone: 01628 783518
Fax: 01628 773408

Job
RE-ROOFING OF
MAIDEN ERLEGH
SCHOOL
ERLEGH.

Client
WOKINGHAM DISTRICT COUNCIL

Drawign
PROPOSED

ELEVATIONS 4-4

Rev.	Date

Scale	drawn	Date
1:100	AYO	FEB 2000
Job No	Drwg	Rev.
WOC 888	P 303	

5 4 3 2 16.FEB.2000* 0600 1

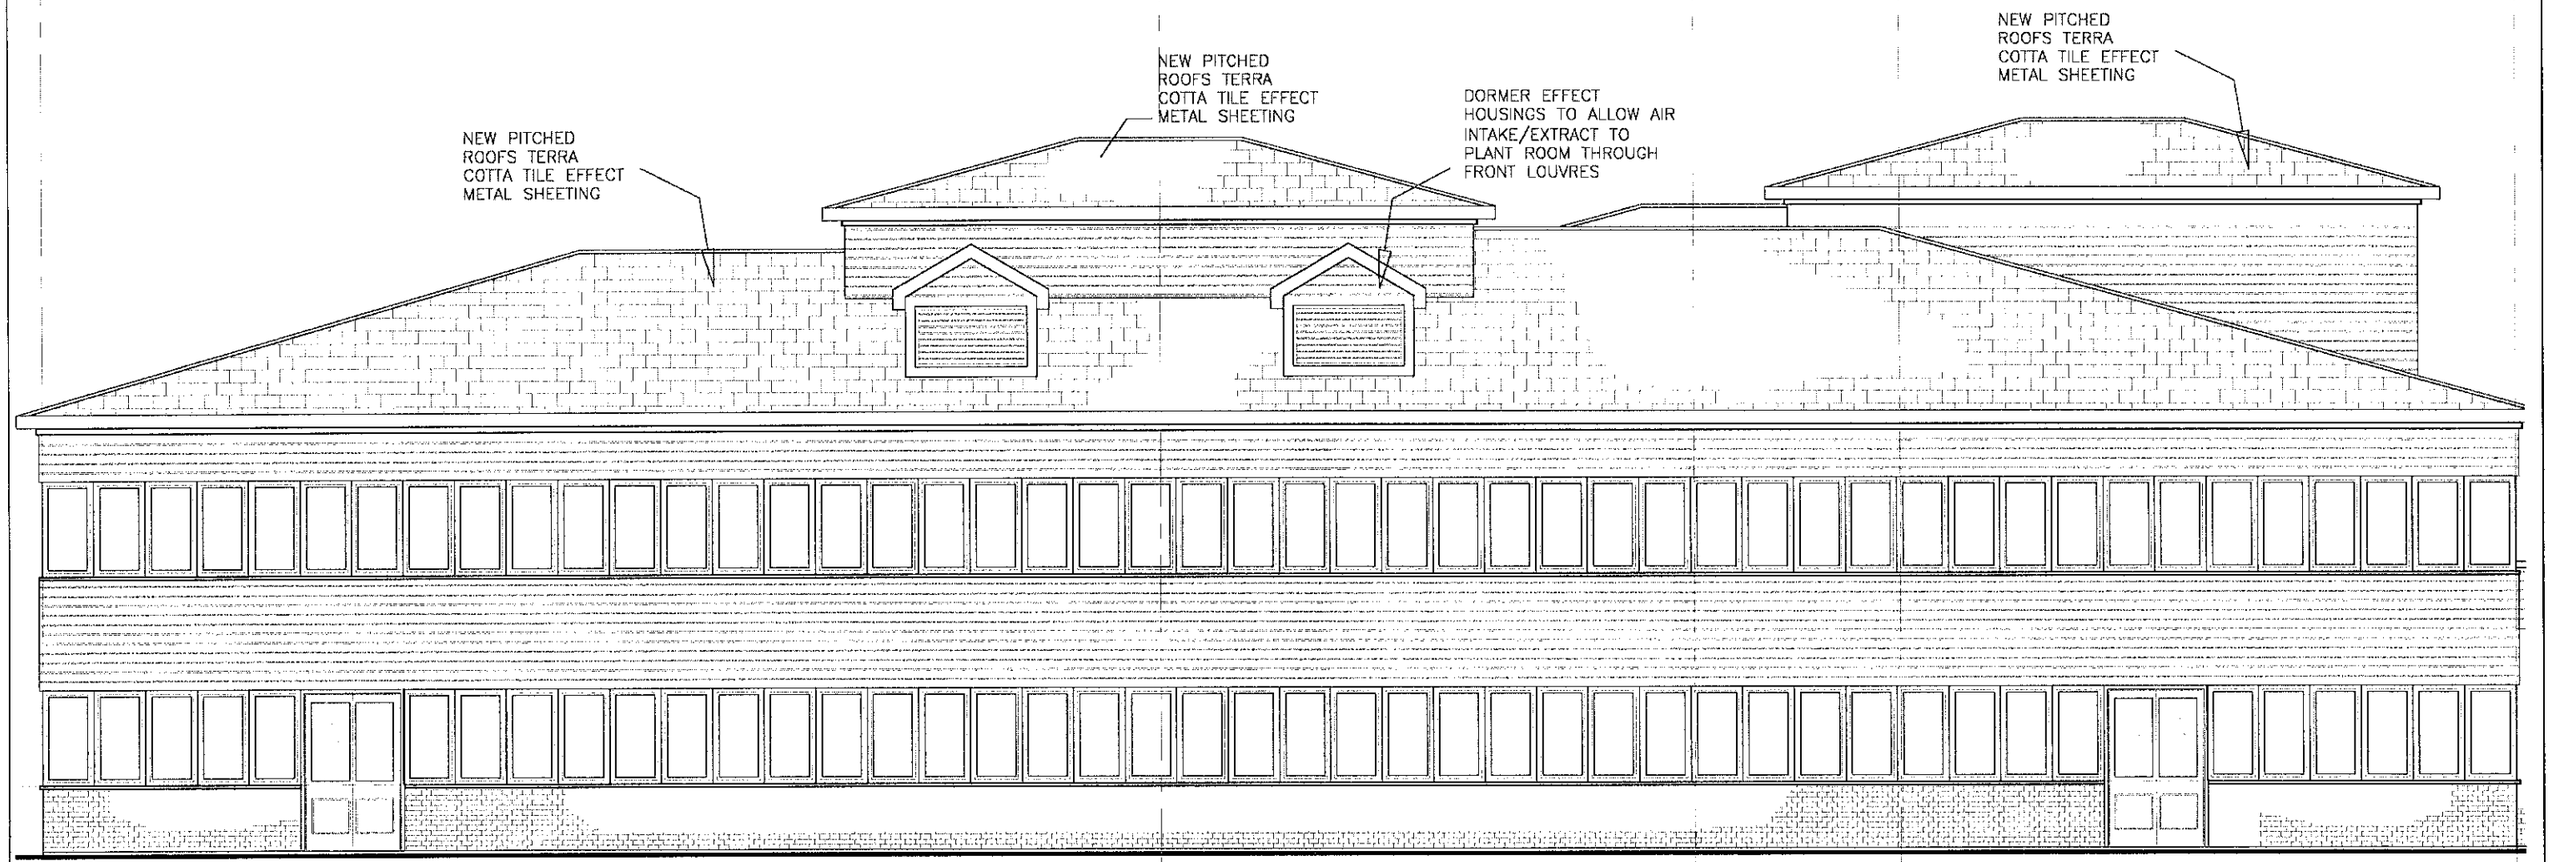

ELEVATION 1-1 (proposed)

0 10 20 30 40 50 60 70 80 90 100

CORNERSTONE DESIGN
Chartered Surveyors
Summit Chambers
Castle Hill Terrace
Maidenhead
Berkshire SL6 4JP
Telephone: 01628 783518
Fax: 01628 773408

Job
RE-ROOFING OF
MAIDEN ERLEGH SCHOOL
ERLEGH.

Client
WOKINGHAM DISTRICT COUNCIL

Drawign
PROPOSED

ELEVATIONS 1-1

Rev.	Date

Scale	drawn	Date
1:100	AYO	FEB 2000
Job No	Drwg	Rev.
WDC 888	P 300	

A

B

C

16.FEB.2000* 0600

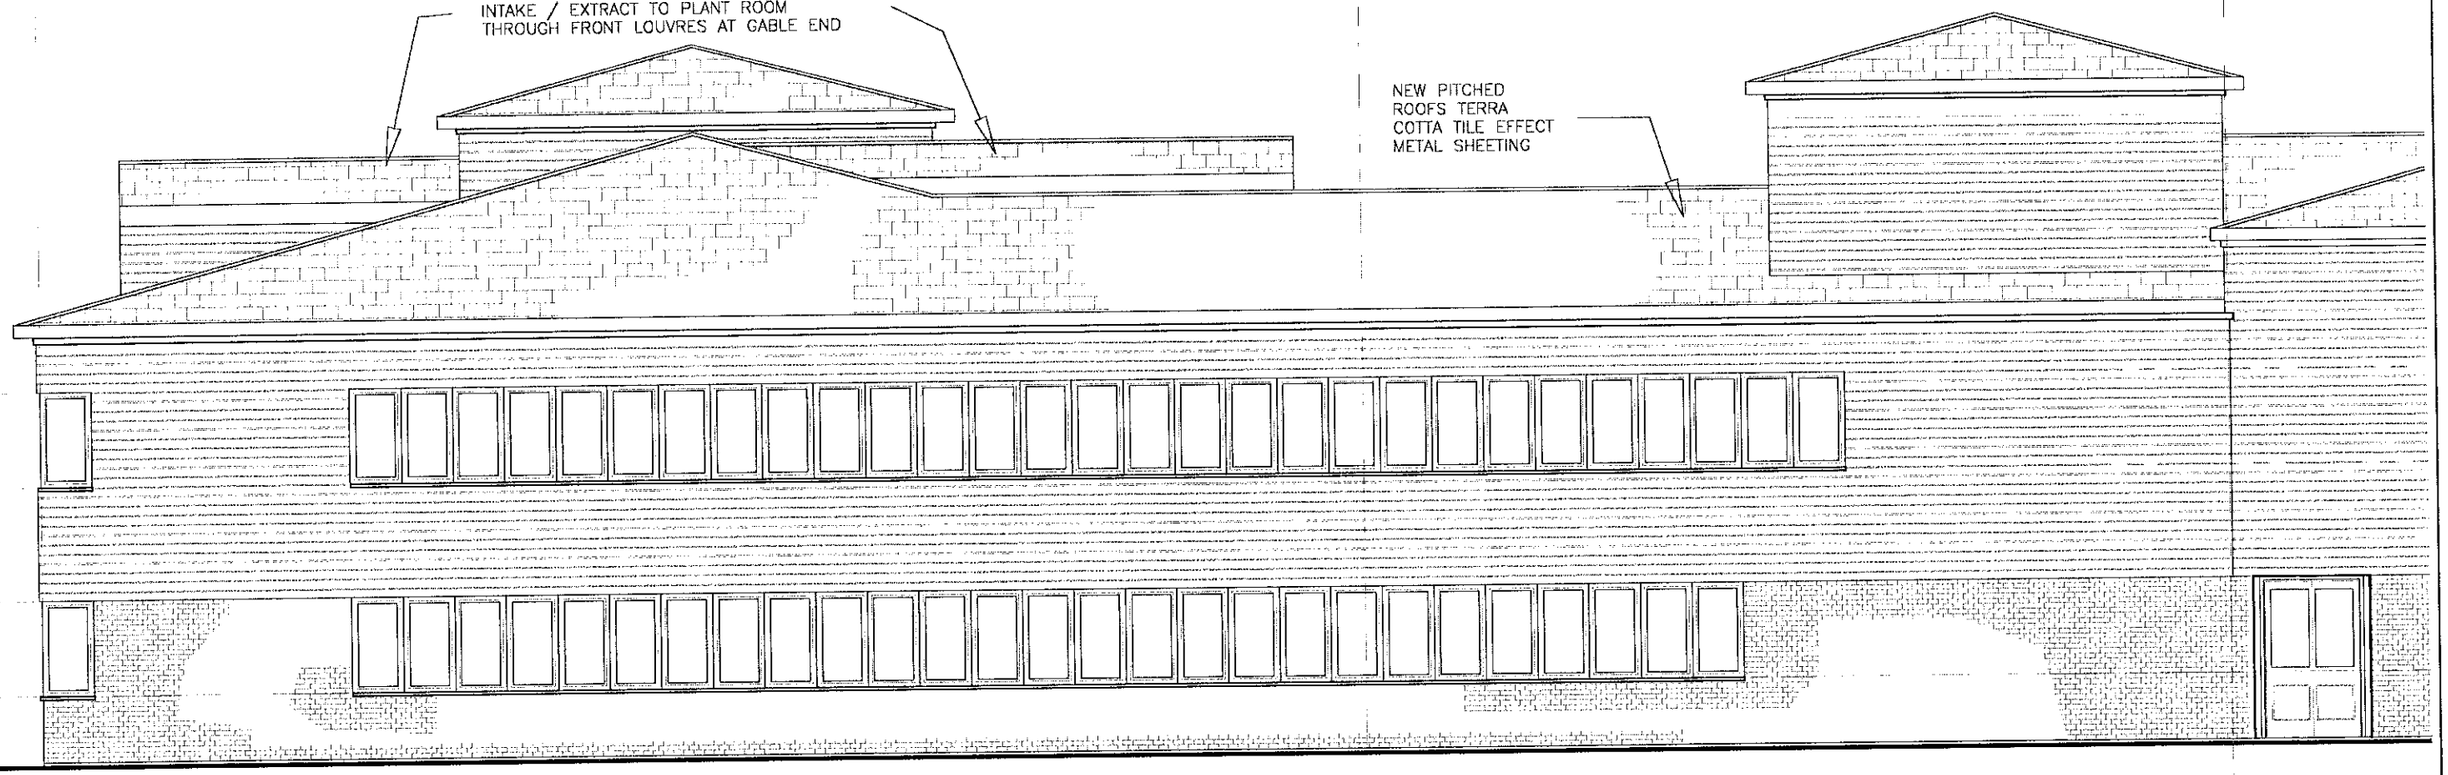

ELEVATION 3-3 (proposed)

0 10 20 30 40 50 60 70 80 90 100
0 1 2 3

CORNERSTONE DESIGN
Chartered Surveyors
Summit Chambers
Castle Hill Terrace
Maidenhead
Berkshire SL6 4JF
Telephone: 01628 783518
Fax: 01628 773408

Job
RE-ROOFING OF
MAIDEN ERLEGH
SCHOOL
ERLEGH.

Client
WOKINGHAM DISTRICT COUNCIL

Drawing
PROPOSED
ELEVATIONS 3-3

Rev.	Date

Scale	drawn	Date
1:100	AYO	FEB 2000
Job No	Drwg	Rev.
WDC 888	P 302	

1 2 3 4 5

16.FEB.2000* 0600

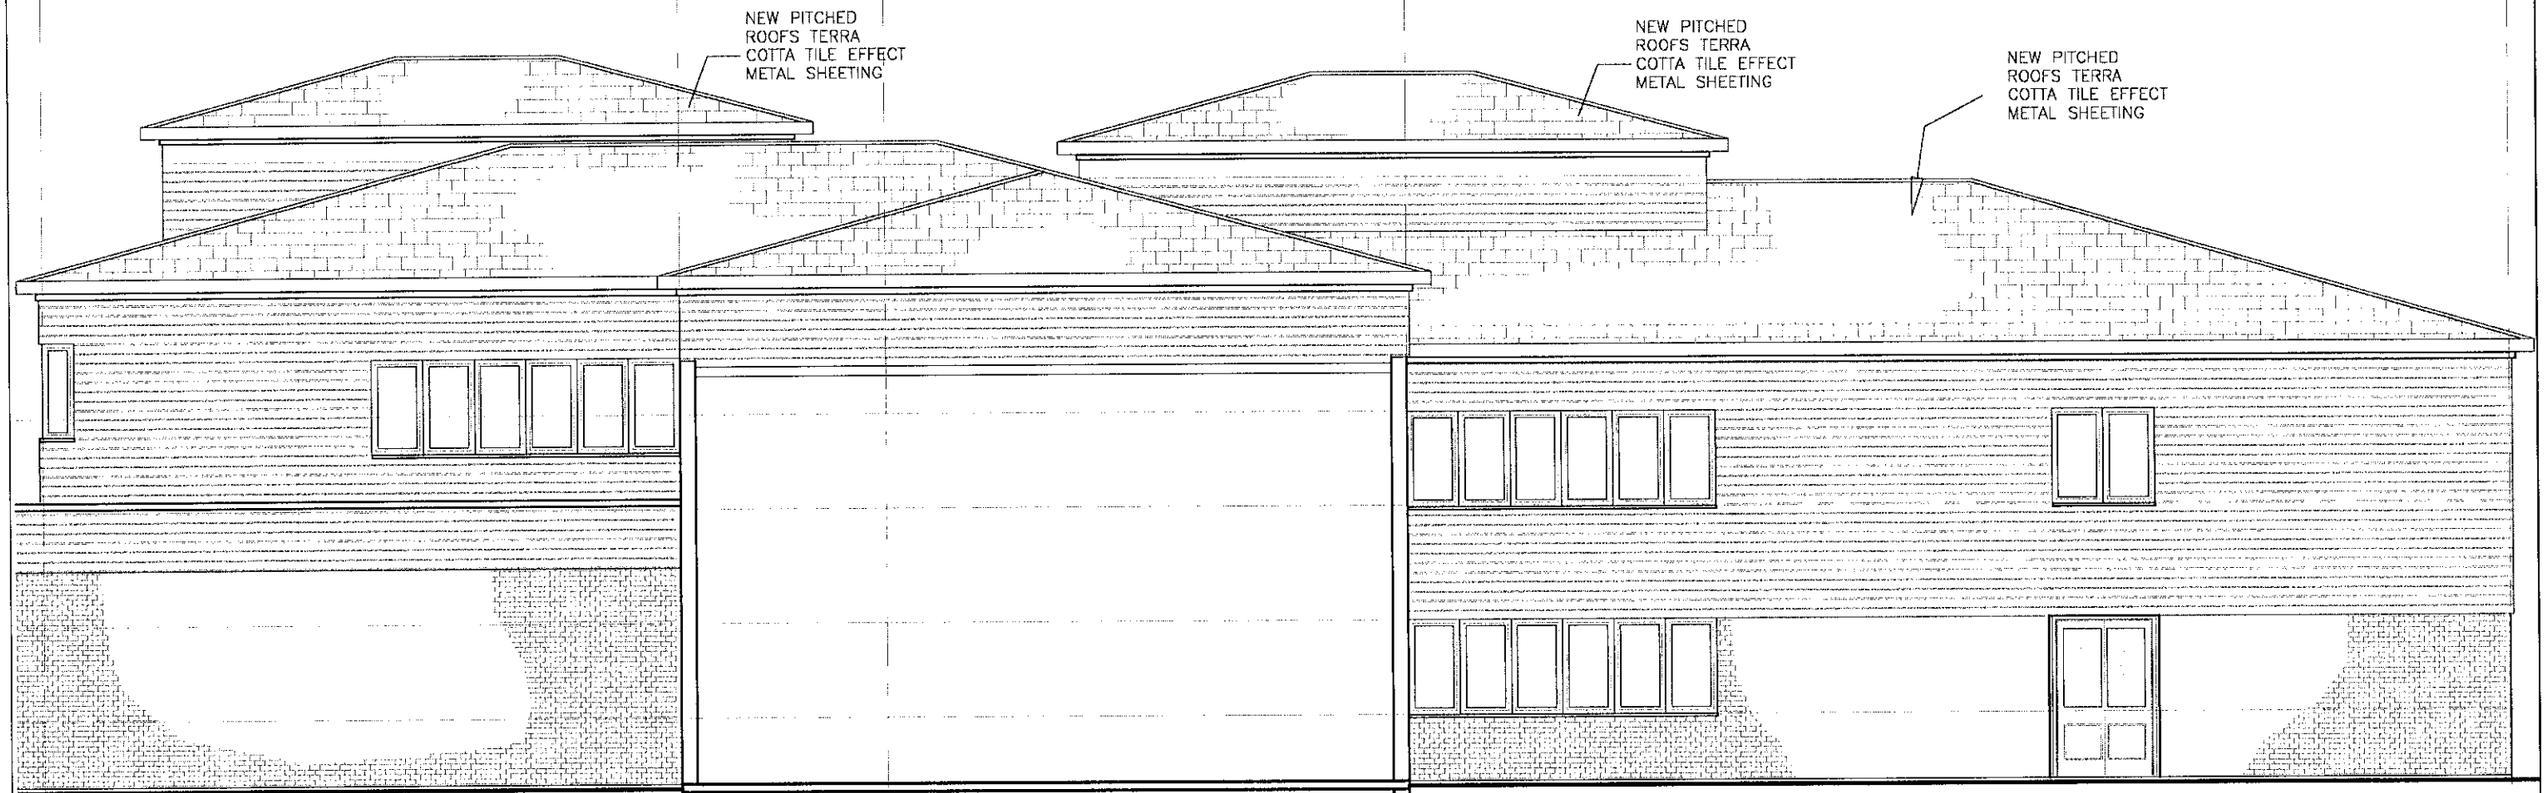

ELEVATION 8-8 (proposed)

0 10 20 30 40 50 60 70 80 90 100

CORNERSTONE DESIGN
Chartered Surveyors
Summit Chambers
Castle Hill Terrace
Maidenhead
Berkshire SL6 4JP
Telephone: 01628 783518
Fax: 01628 771408

Job
RE-ROOFING OF
MAIDEN ERLEGH
SCHOOL
ERLEGH.

Client
WOKINGHAM DISTRICT COUNCIL

Drawign
PROPOSED

ELEVATIONS 8-8

Rev.	Date

Scale	drawn	Date
1:100	AYO	FEB 2000
Job No	Drwg	Rev.
WOC 888	P 307	

1 2 3 4 5

16.FEB.2000* 0600

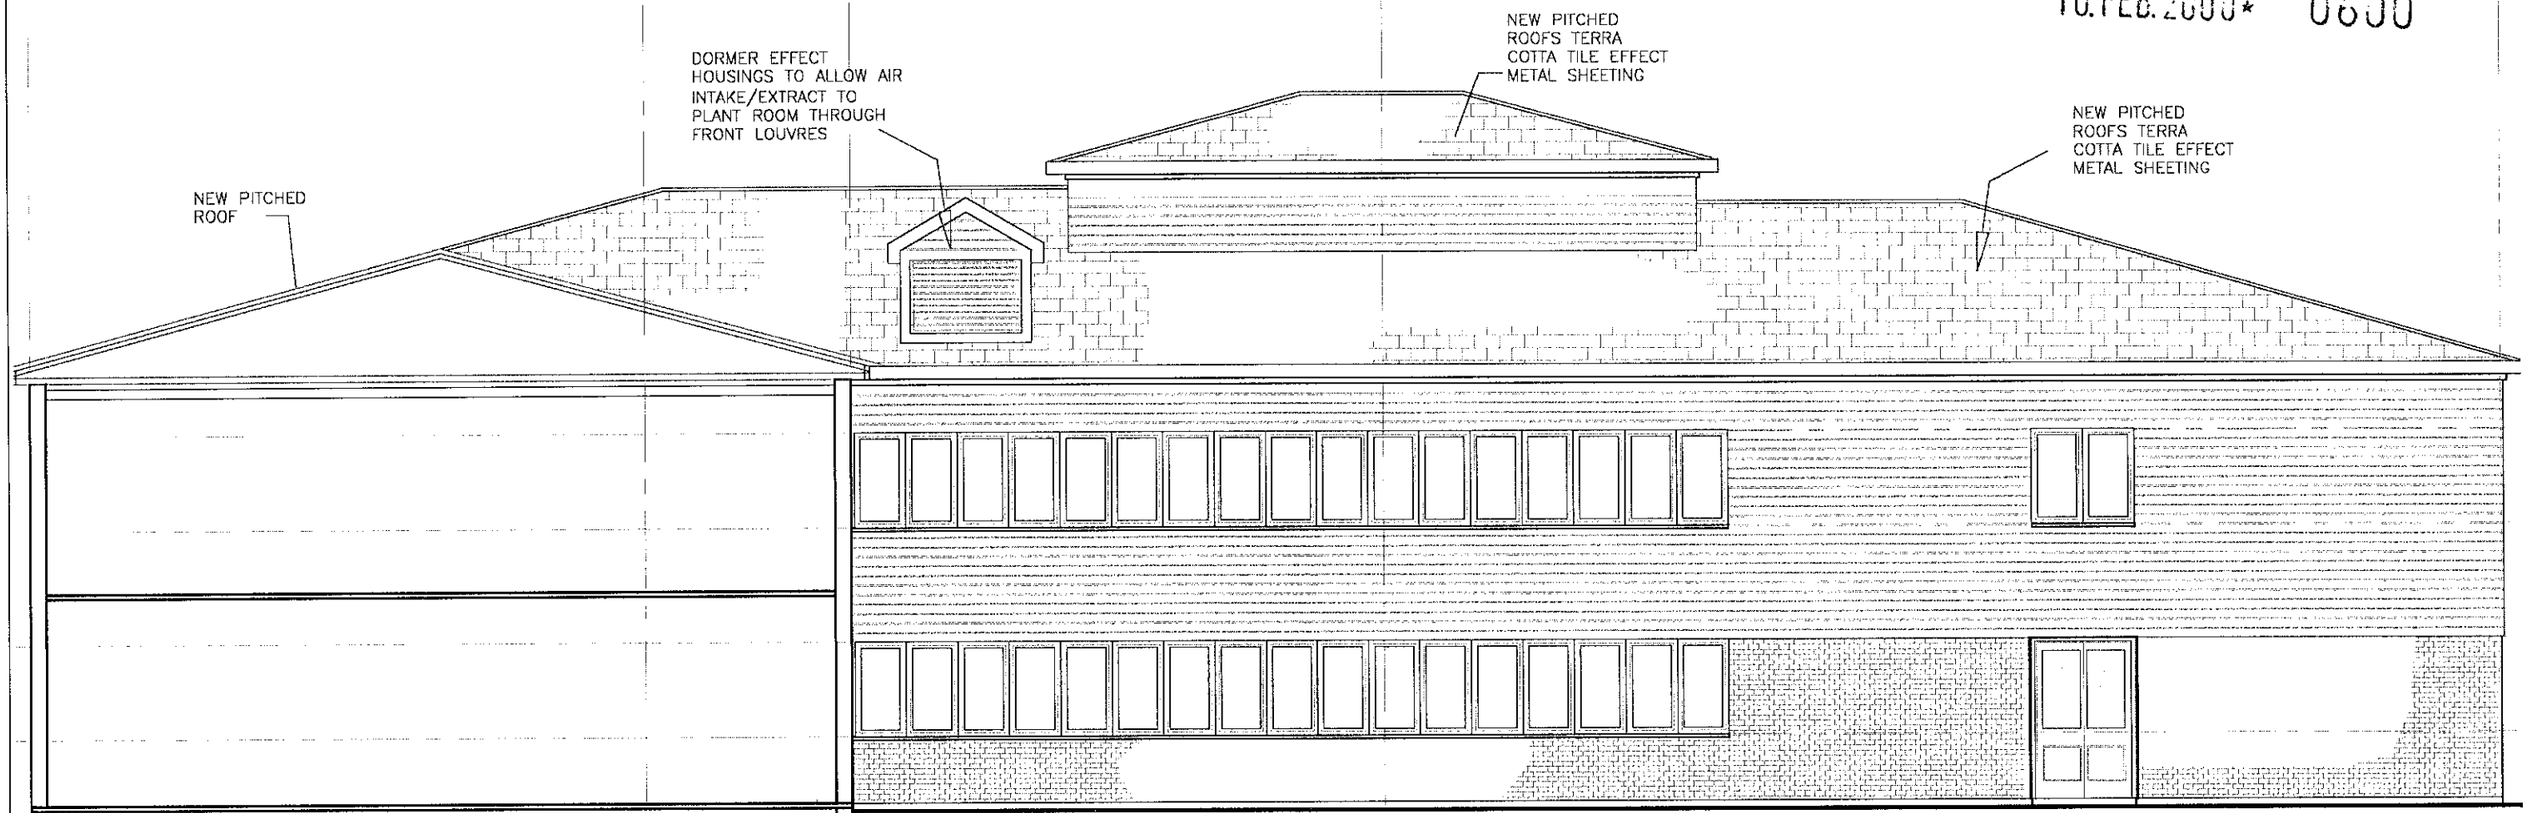

ELEVATION 2-2 (proposed)

0 10 20 30 40 50 60 70 80 90 100

0 1 2 3

CORNERSTONE DESIGN
Chartered Surveyors
Summit Chambers
Castle Hill Terrace
Maidenhead
Berkshire SL6 4JP
Telephone: 01628 783518
Fax: 01628 773408

Job
RE-ROOFING OF
MAIDEN ERLEGH SCHOOL
ERLEGH.

Client
WOKINGHAM DISTRICT COUNCIL

Drawign
PROPOSED

ELEVATIONS 2-2

Rev.	Date

Scale	drawn	Date
1:100	AYO	FEB 2000
Job No	Dwg	Rev.
WDC 888	P 301	

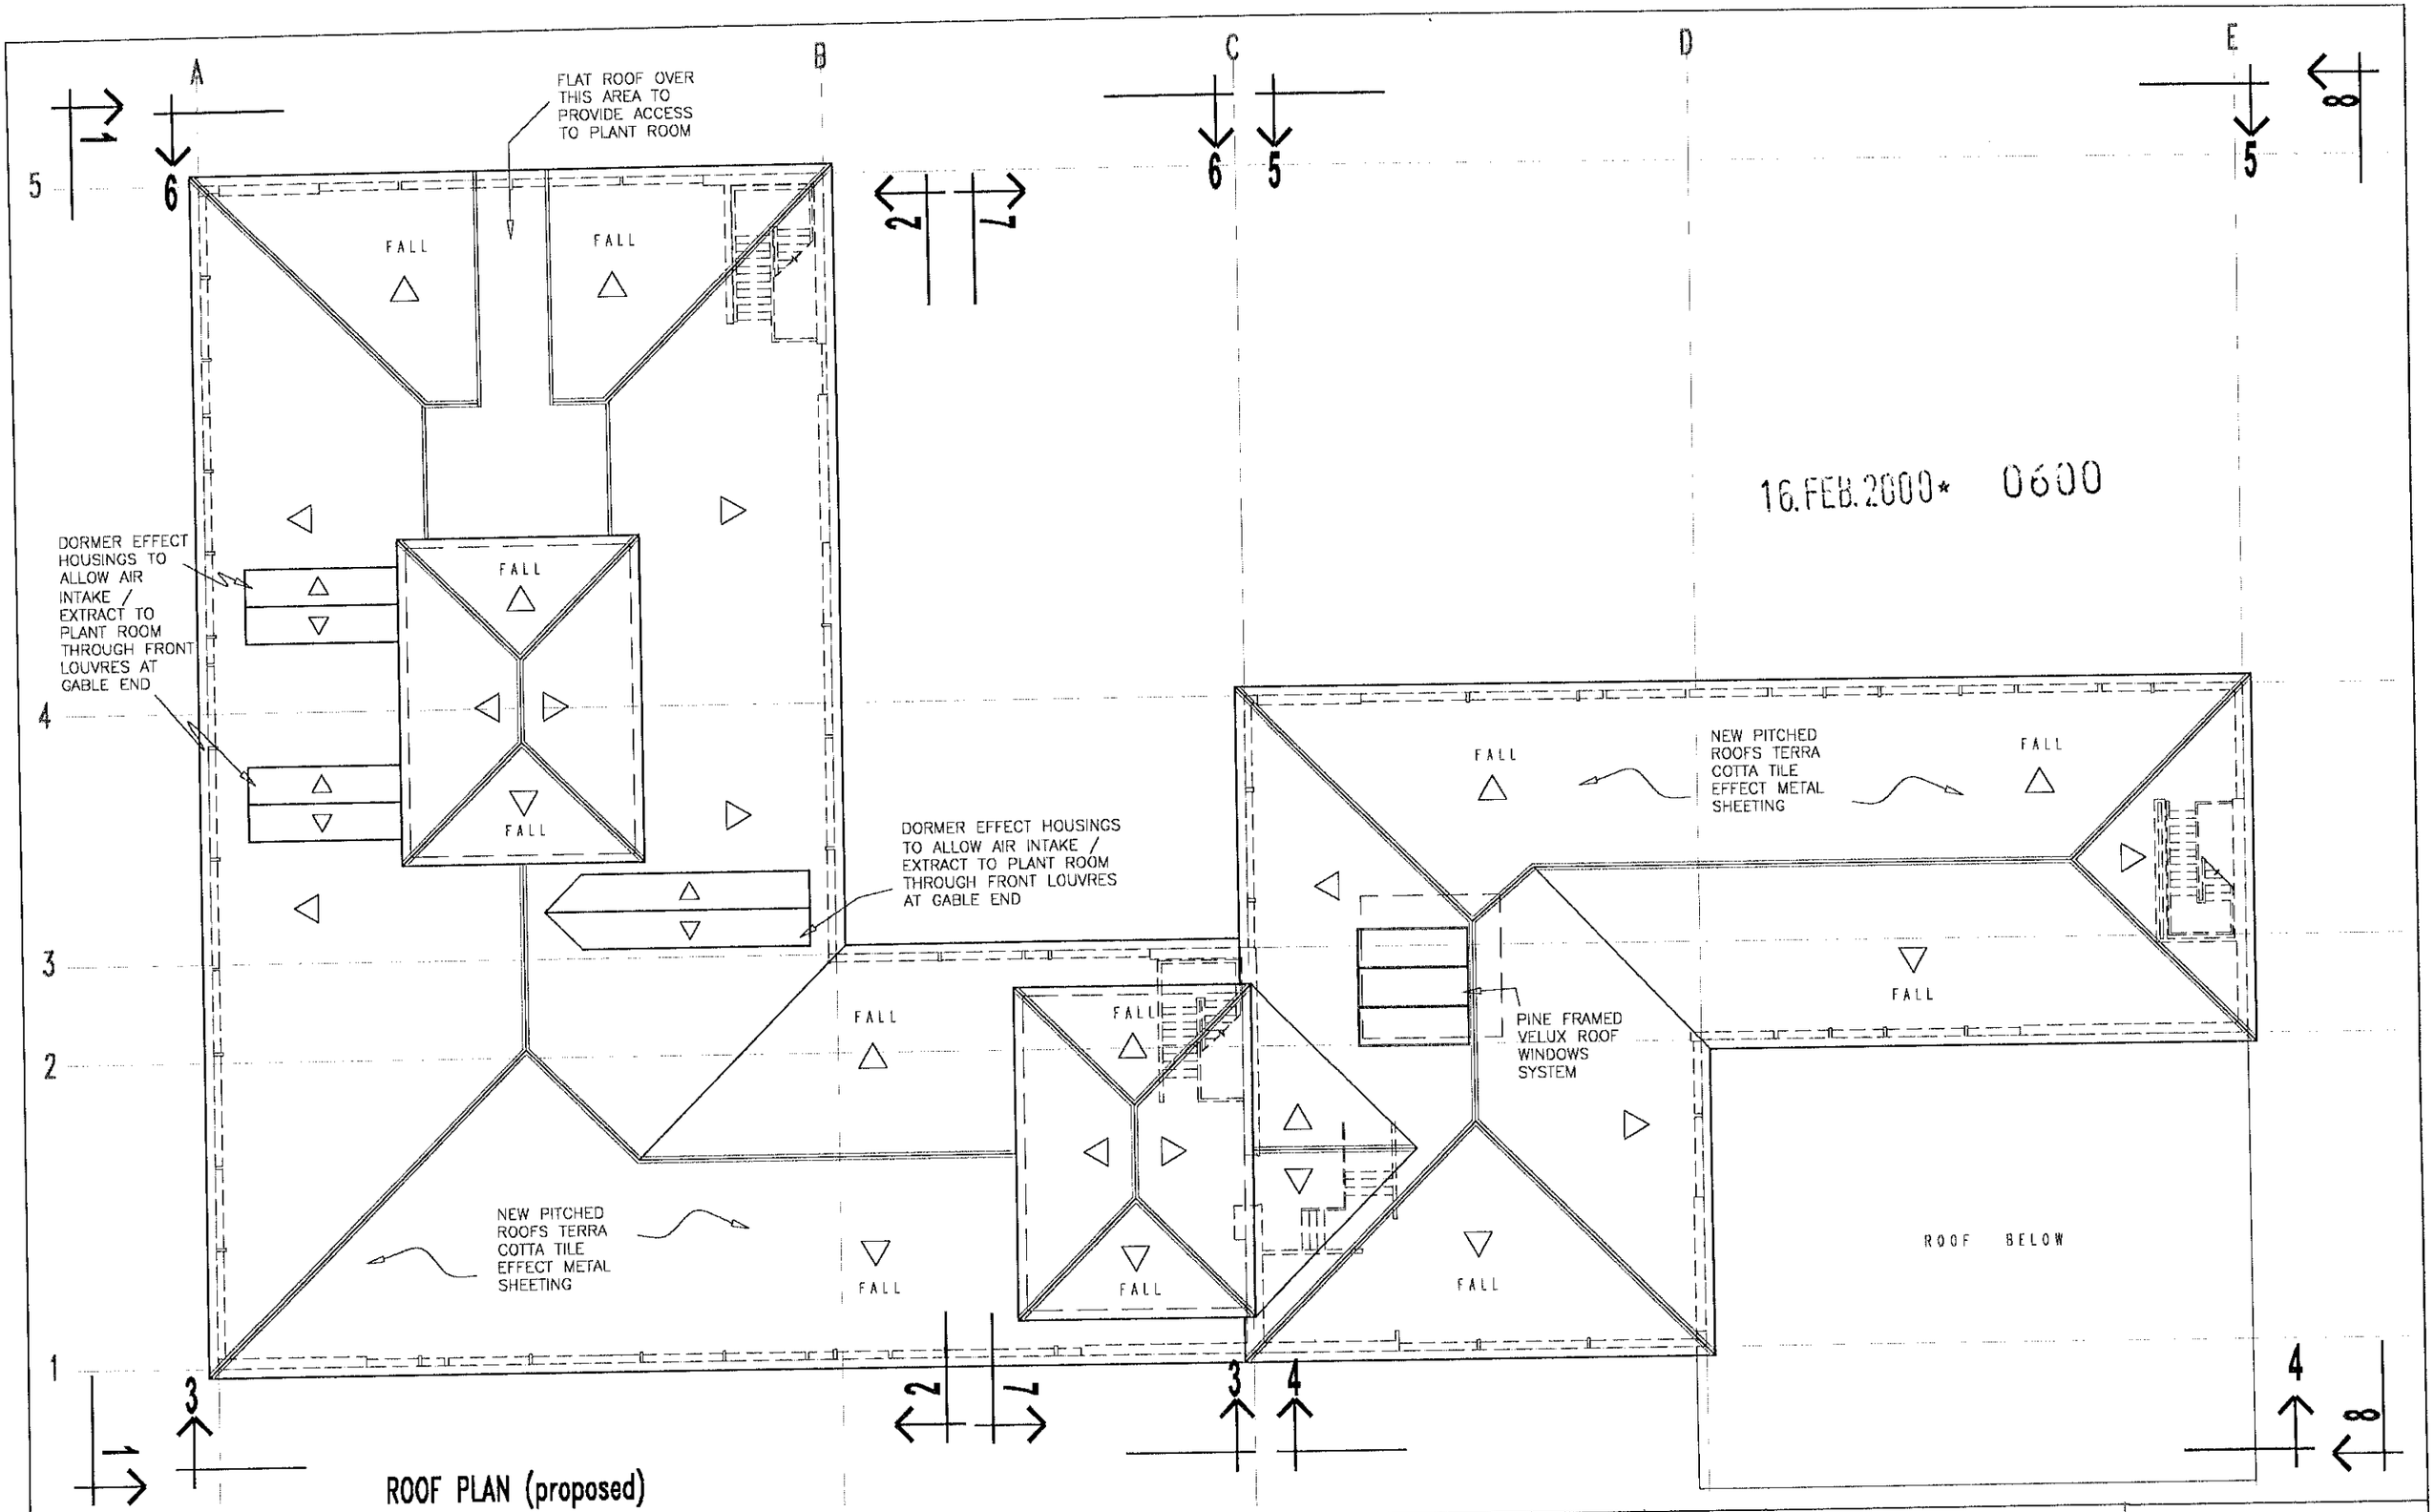

ROOF PLAN (proposed)

CORNERSTONE DESIGN
Chartered Surveyors
Summit Chambers
Castle Hill Terrace
Maidenhead
Berkshire SL6 4JP
Telephone: 01628 783518
Fax: 01628 773408

Job: RE-ROOFING OF MAIDEN ERLEGH SCHOOL ERLEGH.

Client: WOKINGHAM DISTRICT COUNCIL

Drawign: PROPOSED ROOF PLAN

Rev.	Date

Scale	drawn	Date
1:200	AYO	FEB 2000
Job No	Drwg	Rev.
WDC 888	P 200	

North

18.FEB.2000* 0600

PROPOSED NEW ROOF

Maiden Erleigh School

Maiden Erleigh School

Library

© Ordnance Survey 1991

Royal County of BERKSHIRE

MAIDEN ERLEGH COMPREHENSIVE SCHOOL

SILVER DALE ROAD, EARLEY, READING

Prop Key 3261 | Cost Centre EGGO

BLOCK PLAN 1:500

PROPOSED NEW ROOF

Maiden Erlegh School

Buckhurst Copse

Tennis Courts

Tennis Courts

Tennis Court

Aldrington Primary School

Library

Maiden Erlegh School

El Sub Sta

THE CRESCENT

AVALON ROAD

Playing Fields

The Parade

The Maiden Over (PH)

SEVENOAKS ROAD

SEVENOAKS ROAD

171600

171500

171400

171330

65.0m

65.1m

64.4m

64.5m

BM 65.22m

16.FEB.2000* 0600

© Ordnance Survey 1991

Royal County of BERKSHIRE

MAIDEN ERLEGH COMPREHENSIVE SCHOOL

SILVERDALE ROAD, EARLEY, READING

Prop Key 3261

Cost Centre EG60

SITE LOCATION PLAN 1:1250

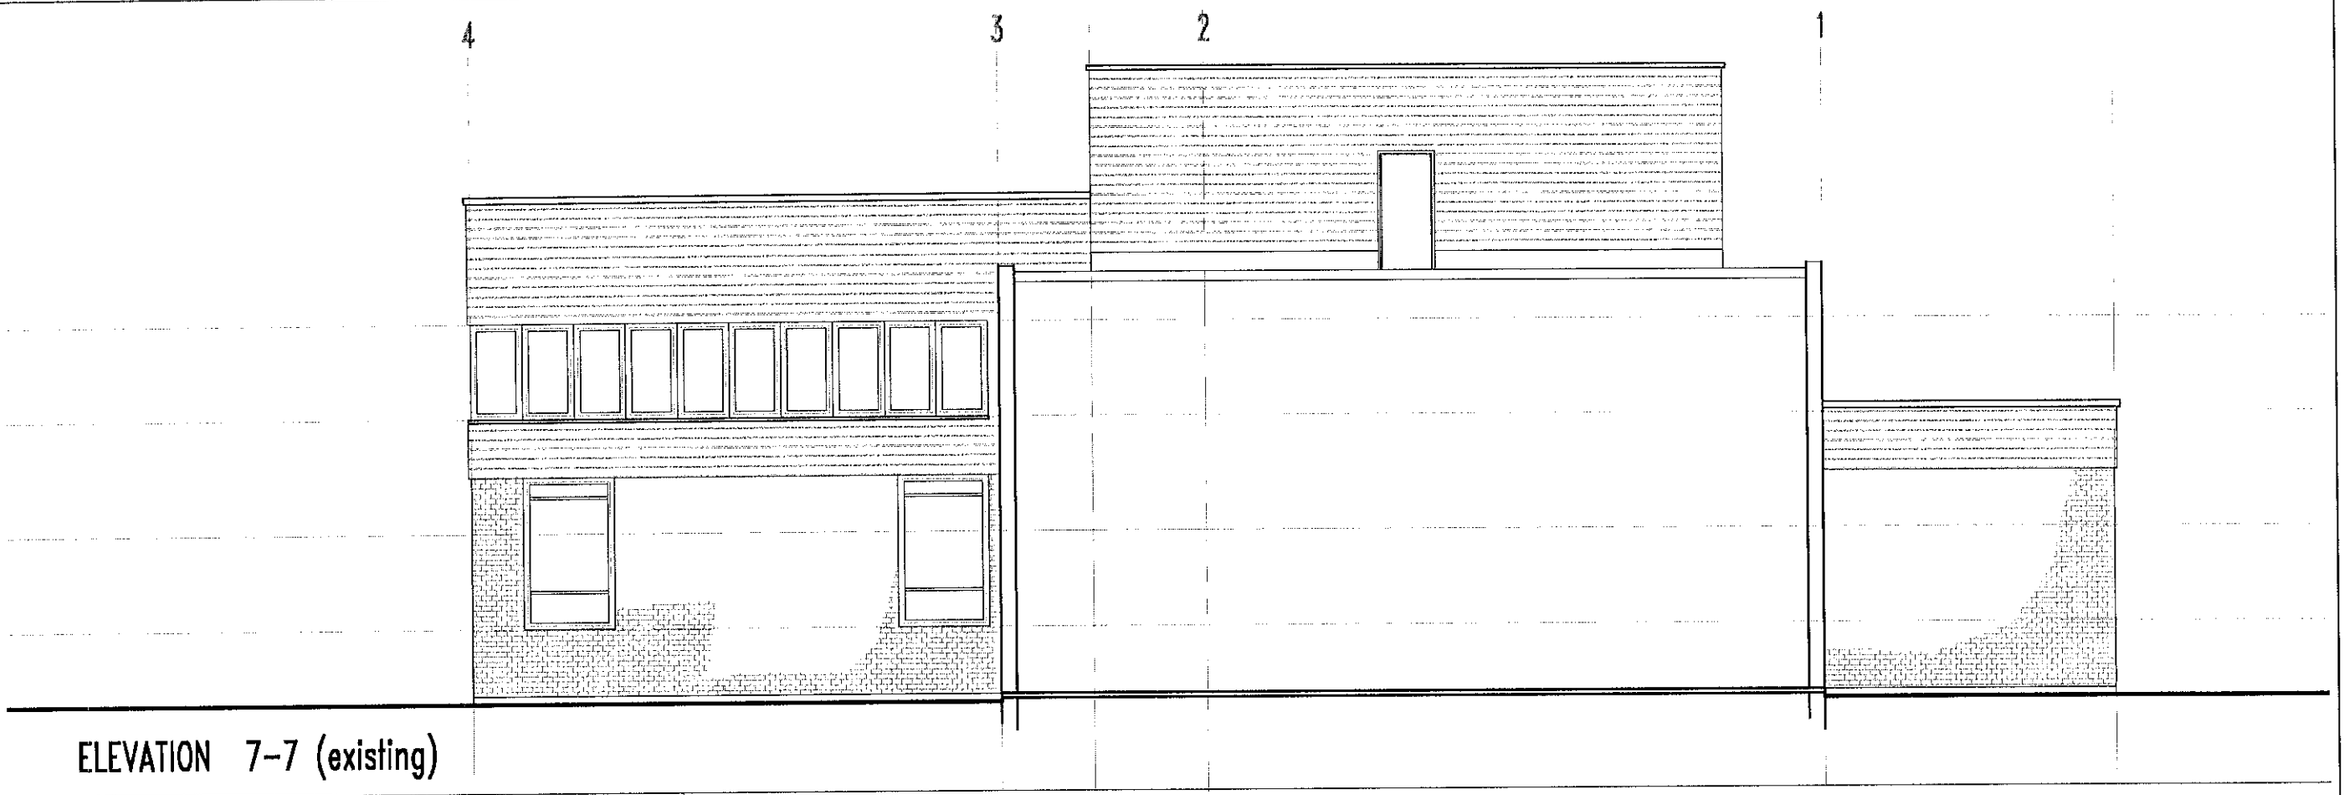

ELEVATION 7-7 (existing)

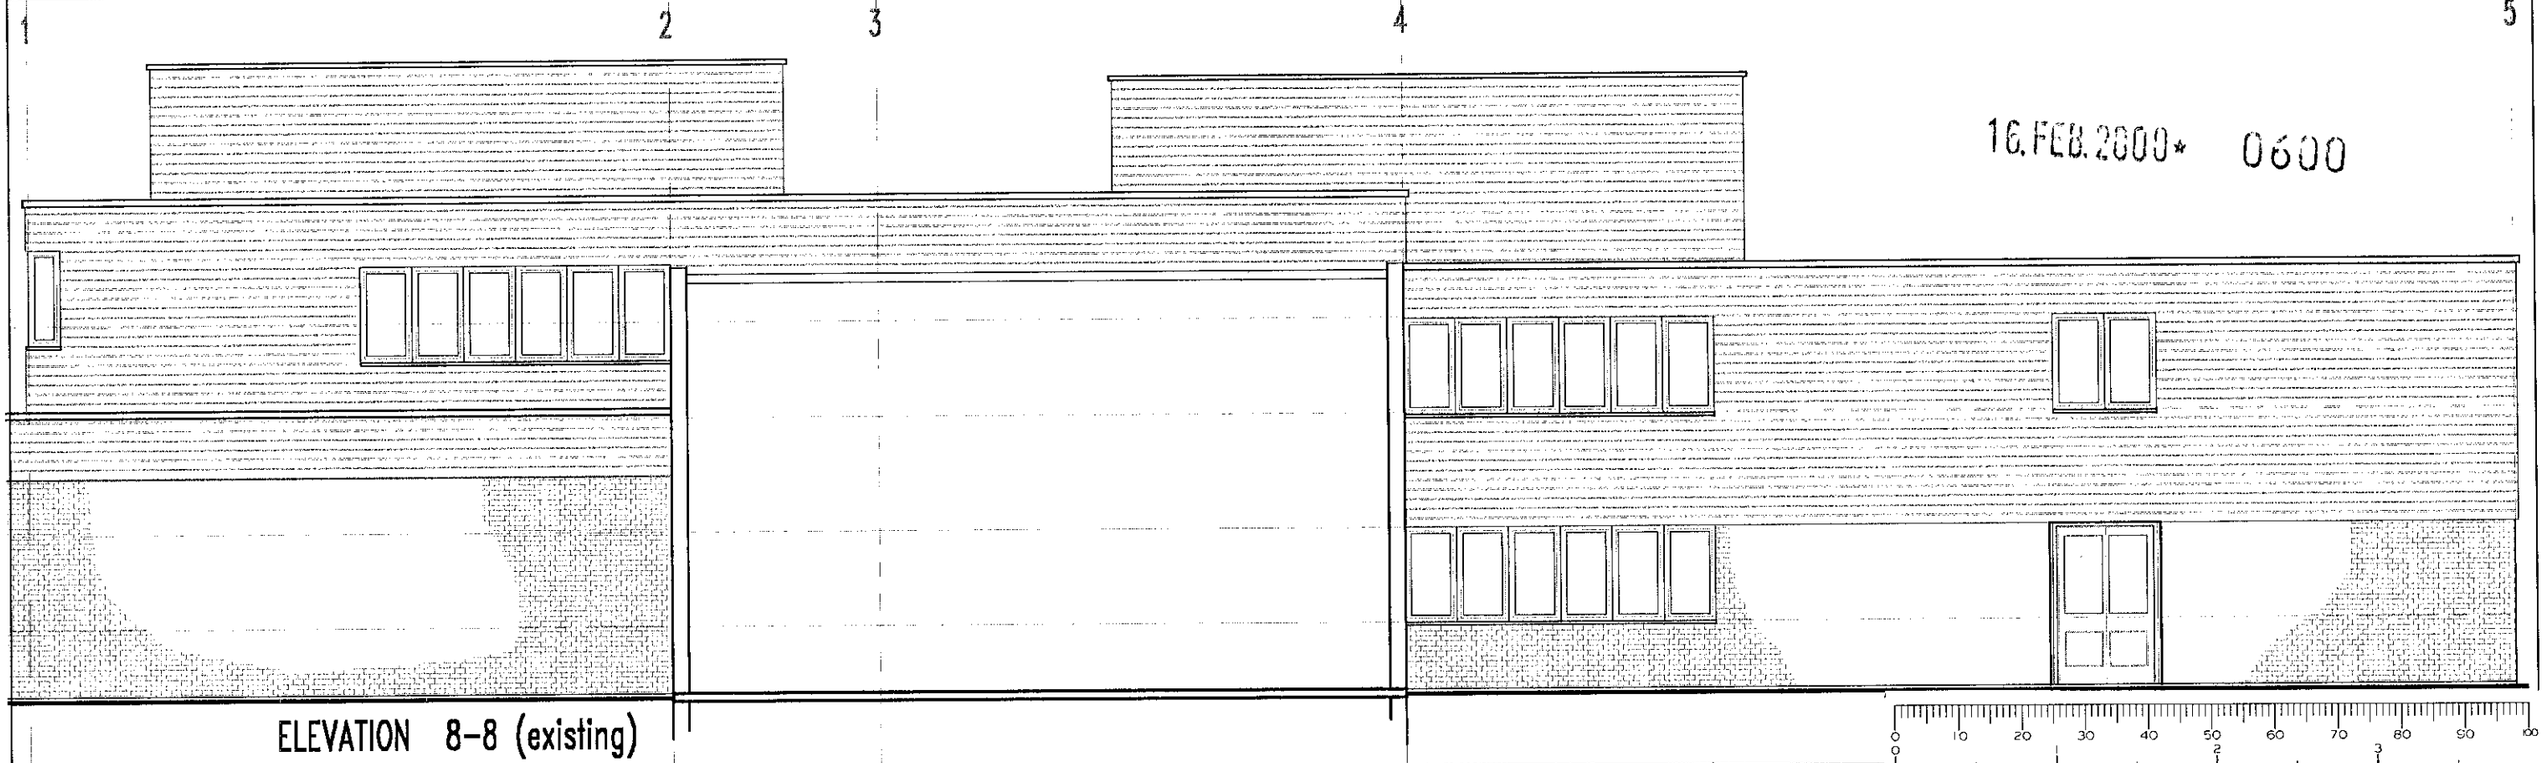

ELEVATION 8-8 (existing)

16.FEB.2000* 0600

0 10 20 30 40 50 60 70 80 90 100
0 2 3

CORNERSTONE DESIGN
Chartered Surveyors
Summit Chambers
Castle Hill Terrace
Maidenhead
Berkshire SL6 4JP
Telephone: 01628 783518
Fax: 01628 773408

Job
RE-ROOFING OF
MAIDEN ERLEGH
SCHOOL
ERLEGH.

Client
WOKINGHAM DISTRICT COUNCIL

Drawing
EXISTING

ELEVATIONS 7-7 & 8-8

Rev.	Date

Scale	drawn	Date
1:100	AYO	FEB 2000
Job No	Dwg	Rev.
WDC 888	303	

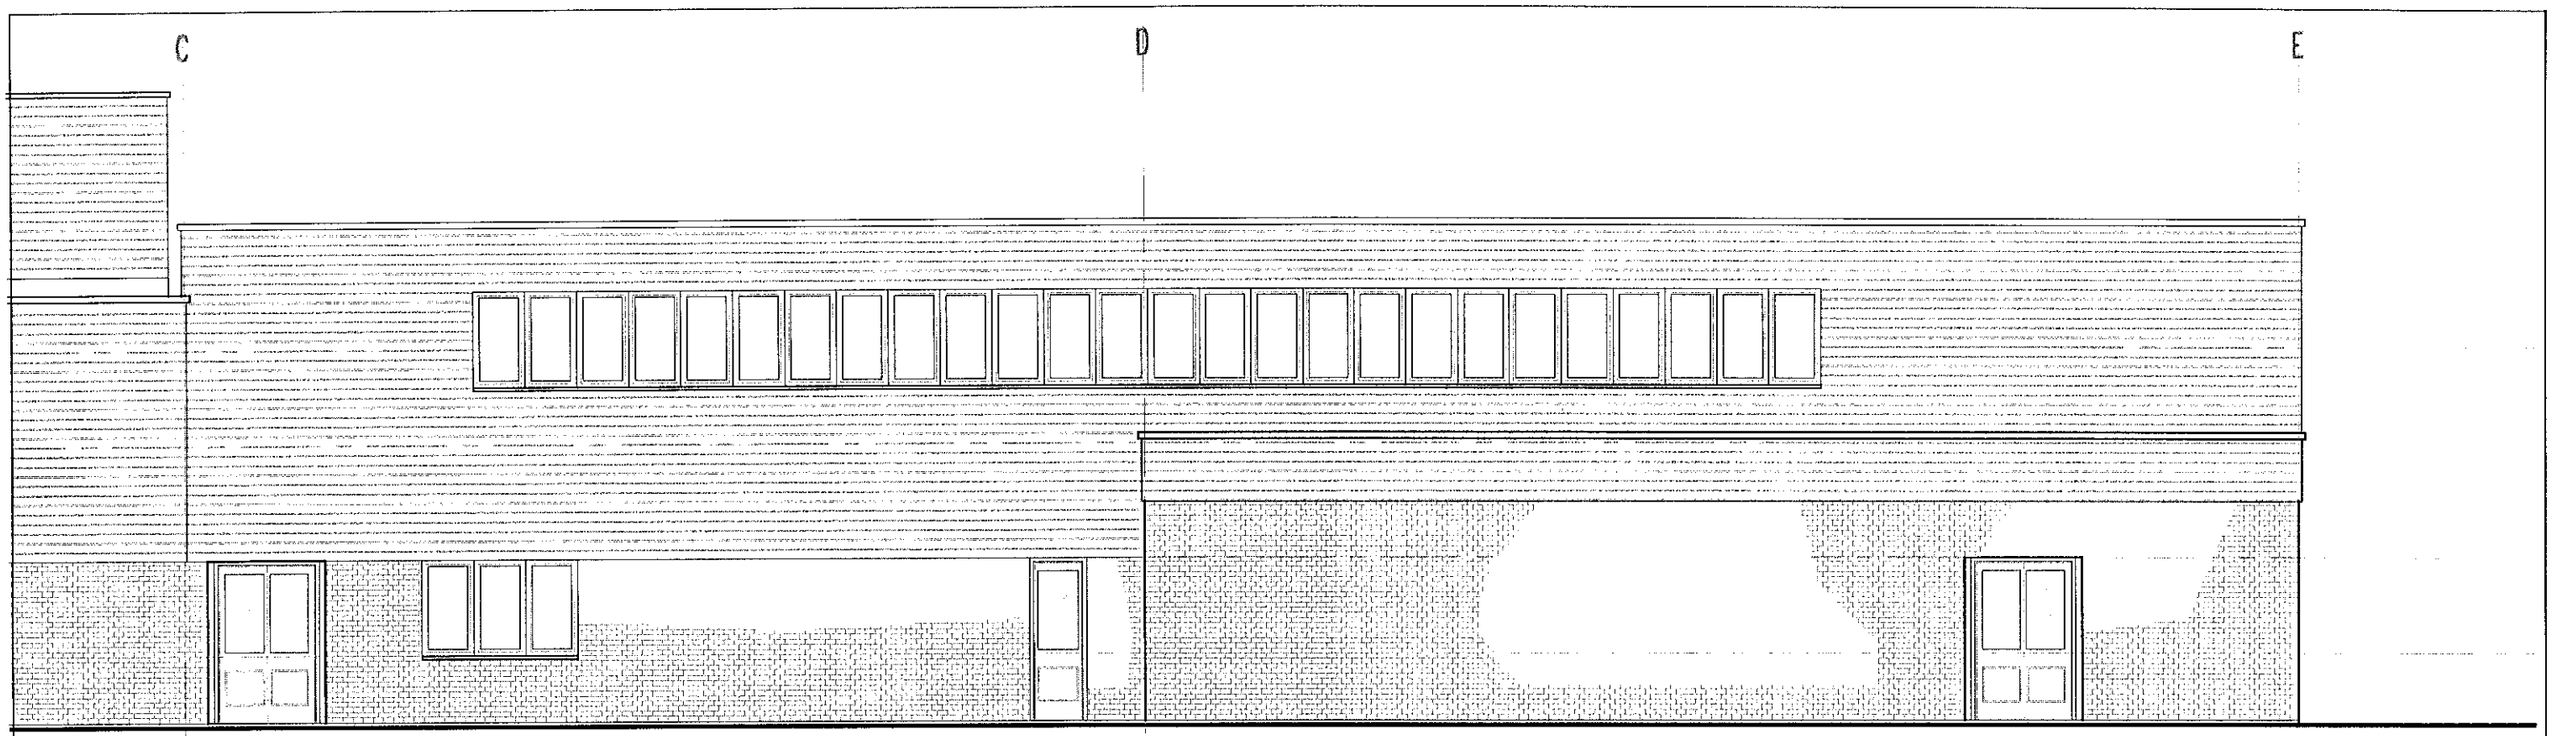

ELEVATION 4-4 (existing)

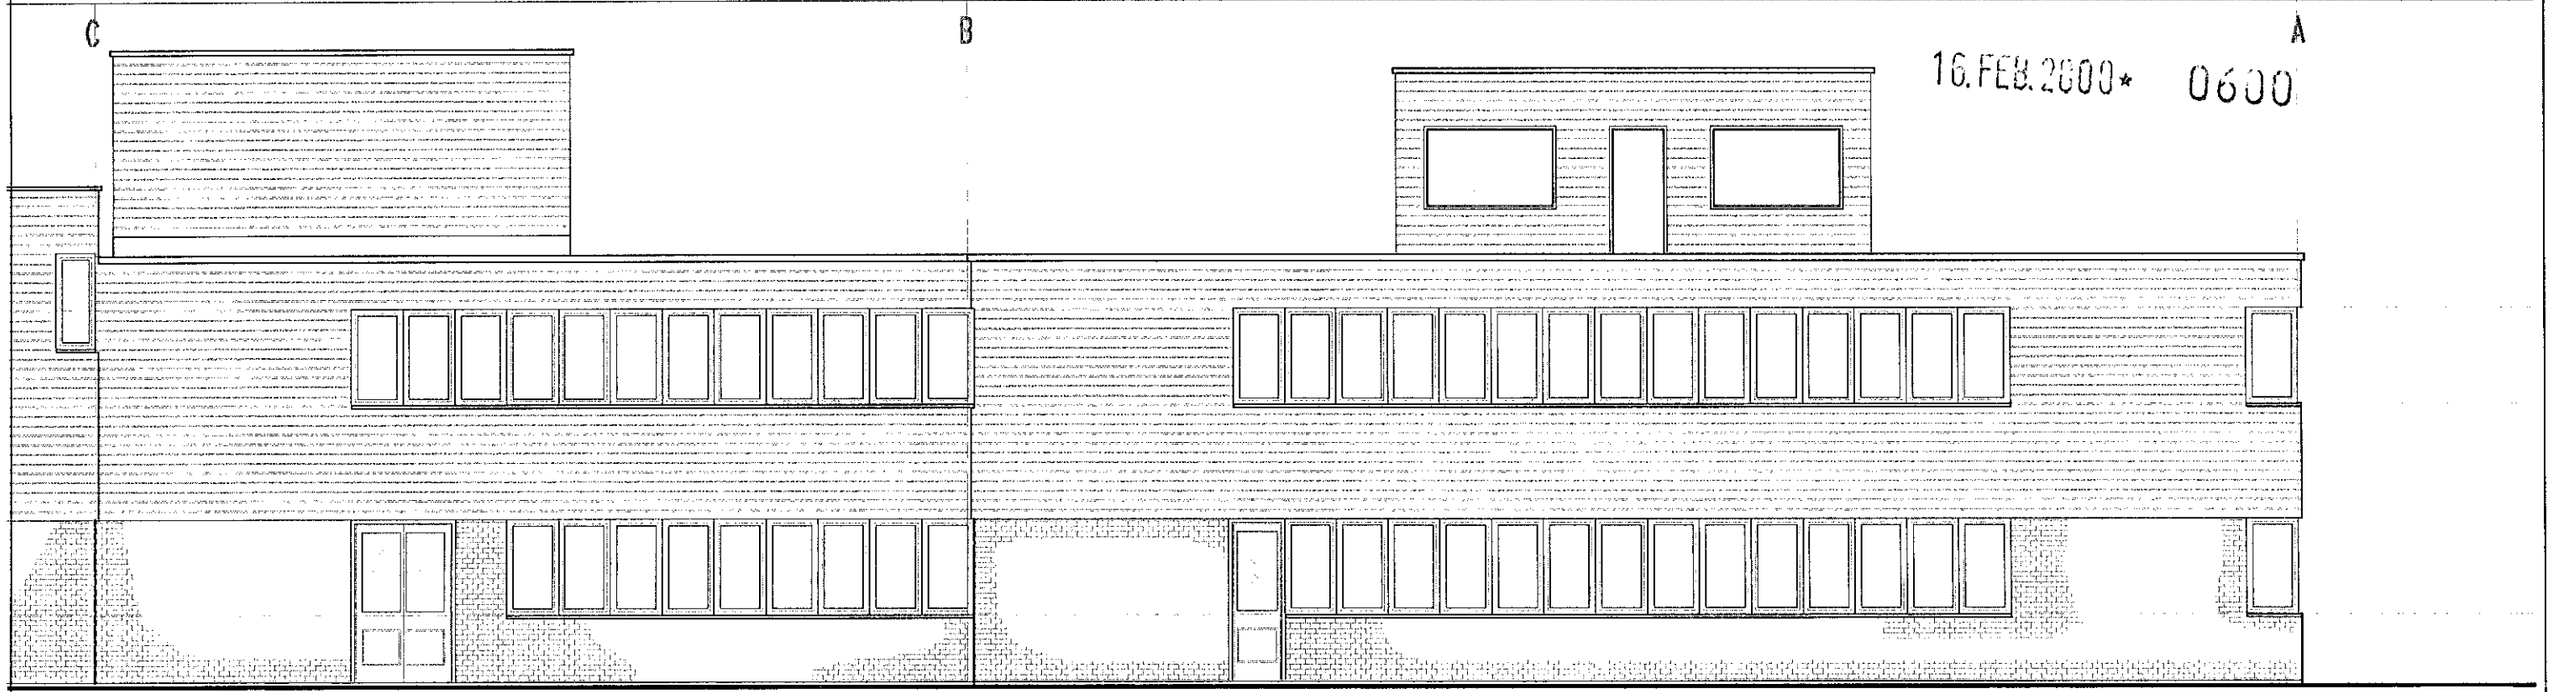

16.FEB.2000* 0600

ELEVATION 6-6 (existing)

CORNERSTONE DESIGN
Chartered Surveyors
Summit Chambers
Castle Hill Terrace
Maidenhead
Berkshire SL6 4JP
Telephone: 01628 783518
Fax: 01628 773408

Job
RE-ROOFING OF
MAIDEN ERLEGH
SCHOOL
ERLEGH.

Client
WOKINGHAM DISTRICT COUNCIL

Drawign
EXISTING

ELEVATIONS 4-4 & 6-6

Rev.	Date

Scale	drawn	Date
1:100	AYO	FEB 2000
Job No	Dwg	Rev.
WDC 888	302	

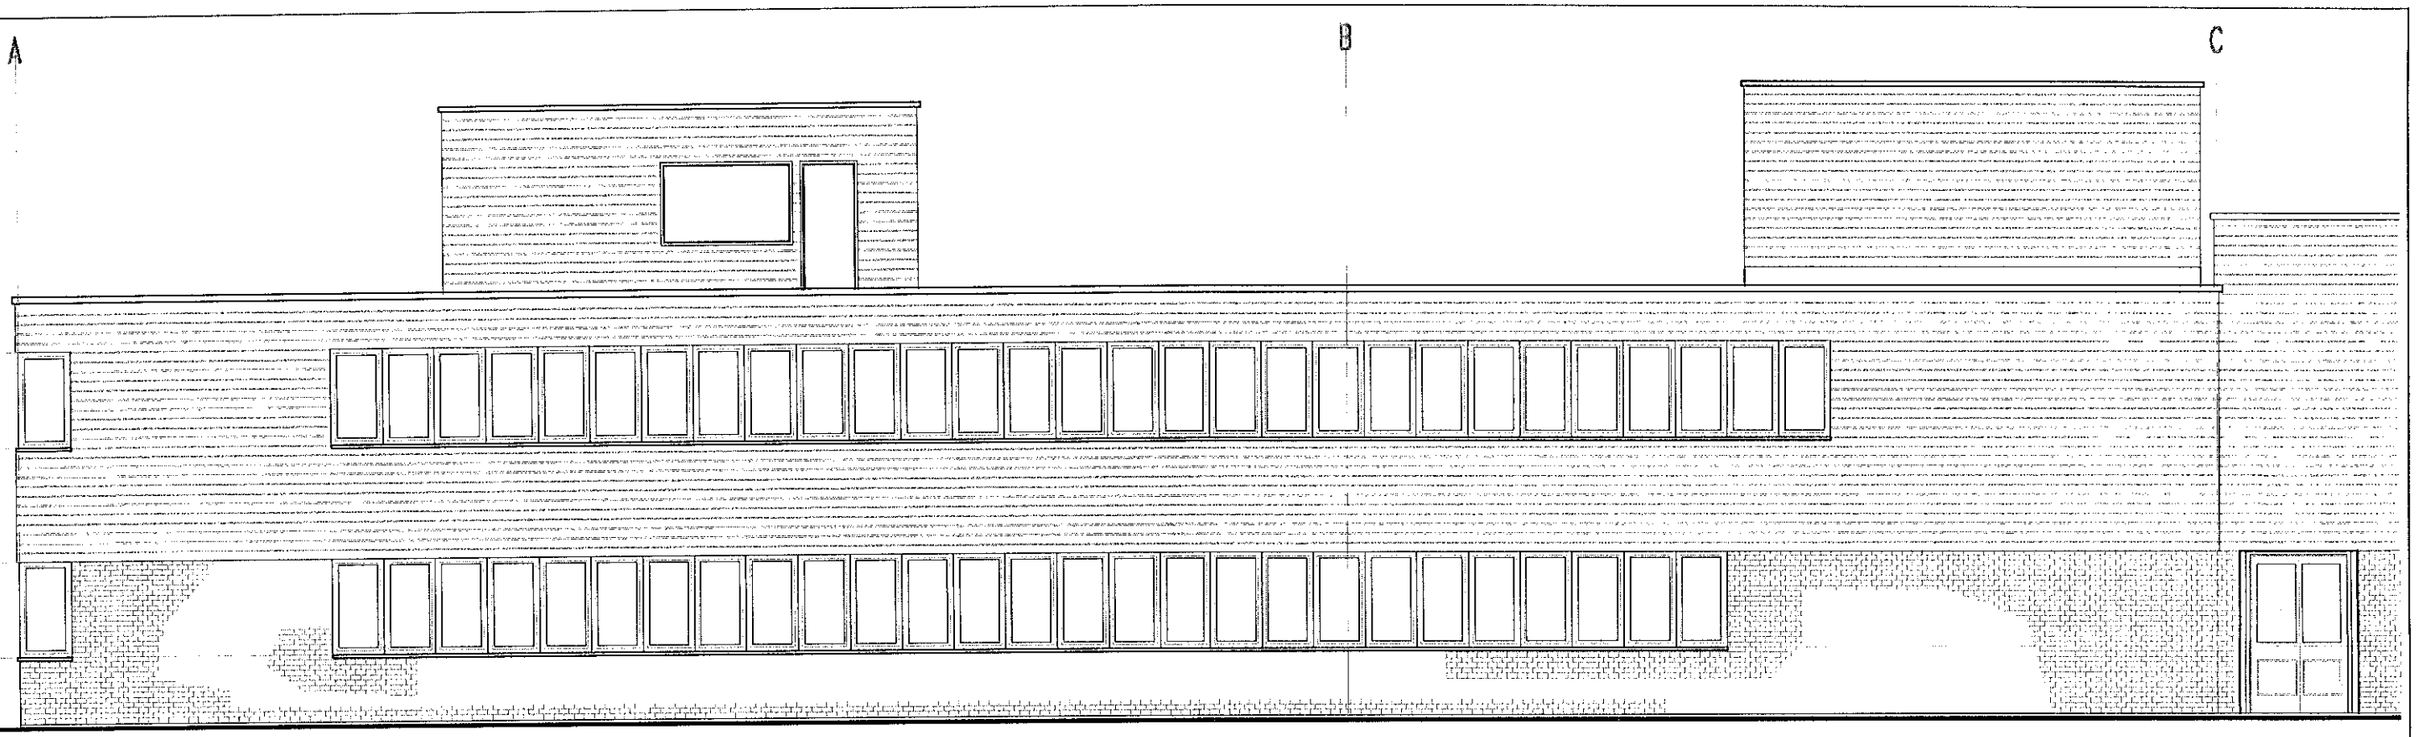

ELEVATION 3-3 (existing)

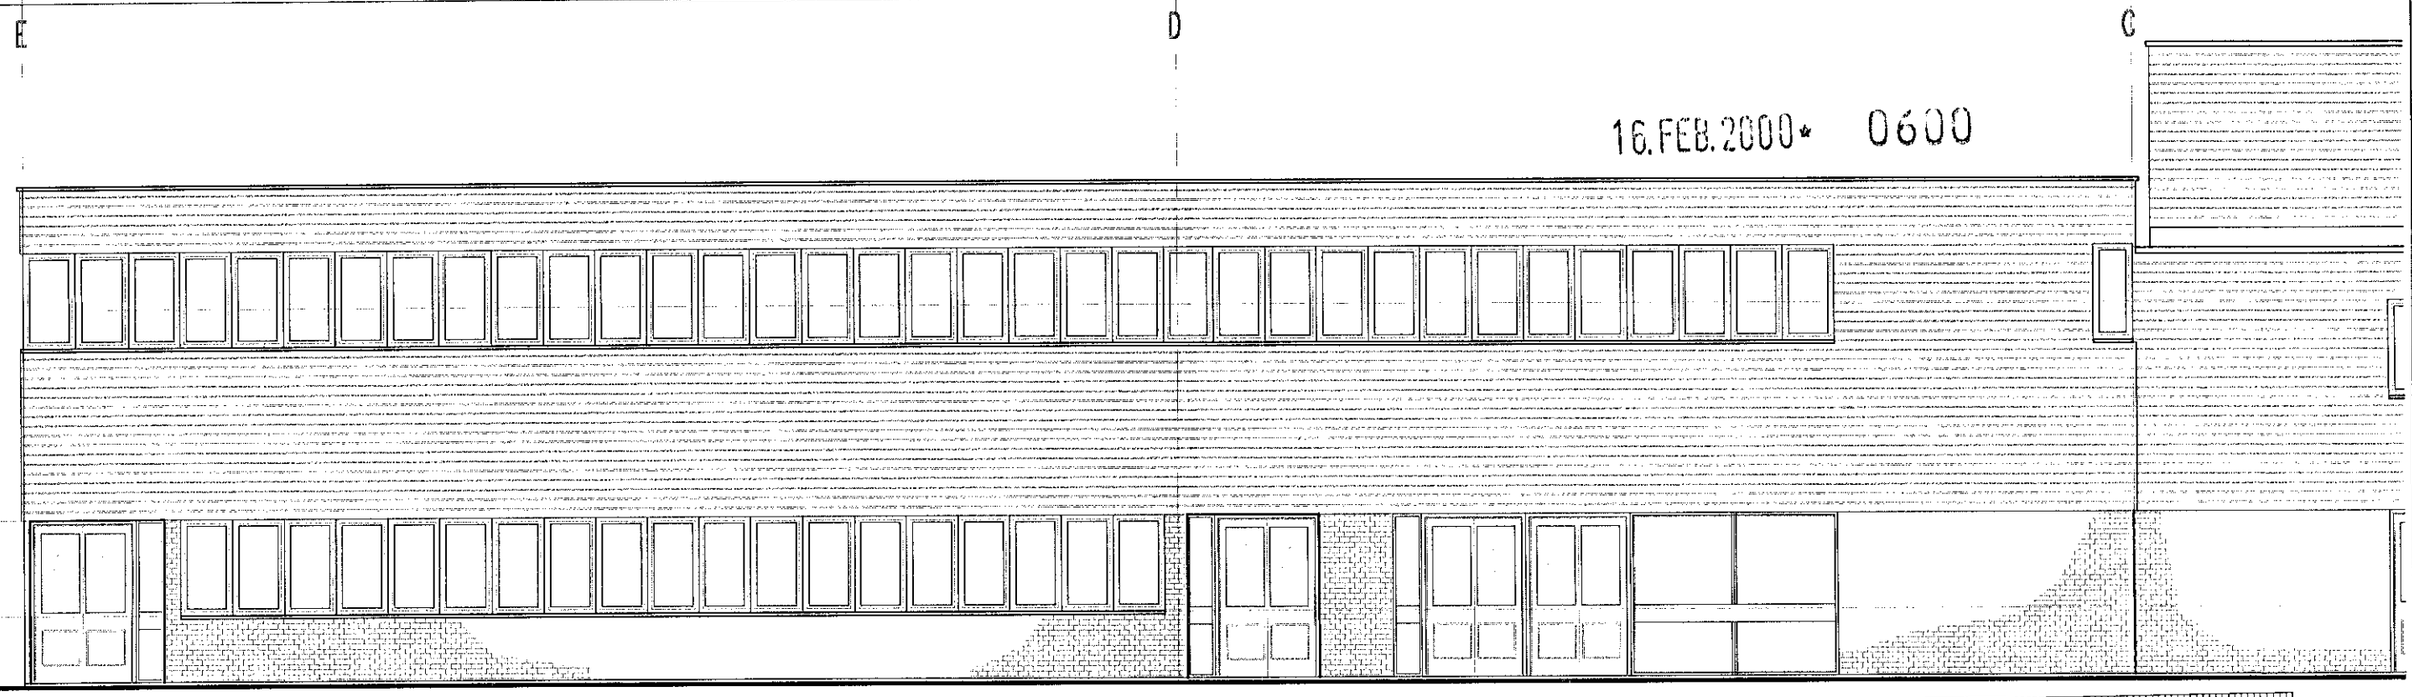

16.FEB.2000* 0600

ELEVATION 5-5 (existing)

CORNERSTONE DESIGN
Chartered Surveyors
Summit Chambers
Castle Hill Terrace
Maidenhead
Berkshire SL6 4JP
Telephone: 01628 783518
Fax: 01628 773408

Job
RE-ROOFING OF
MAIDEN ERLEGH
SCHOOL
ERLEGH.

Client
WOKINGHAM DISTRICT COUNCIL

Drawing
EXISTING
ELEVATIONS 3-3 & 5-5

Rev.	Date

Scale	drawn	Date
1:100	AYO	FEB 2000
Job No	Drwg	Rev.
WDC 888	301	

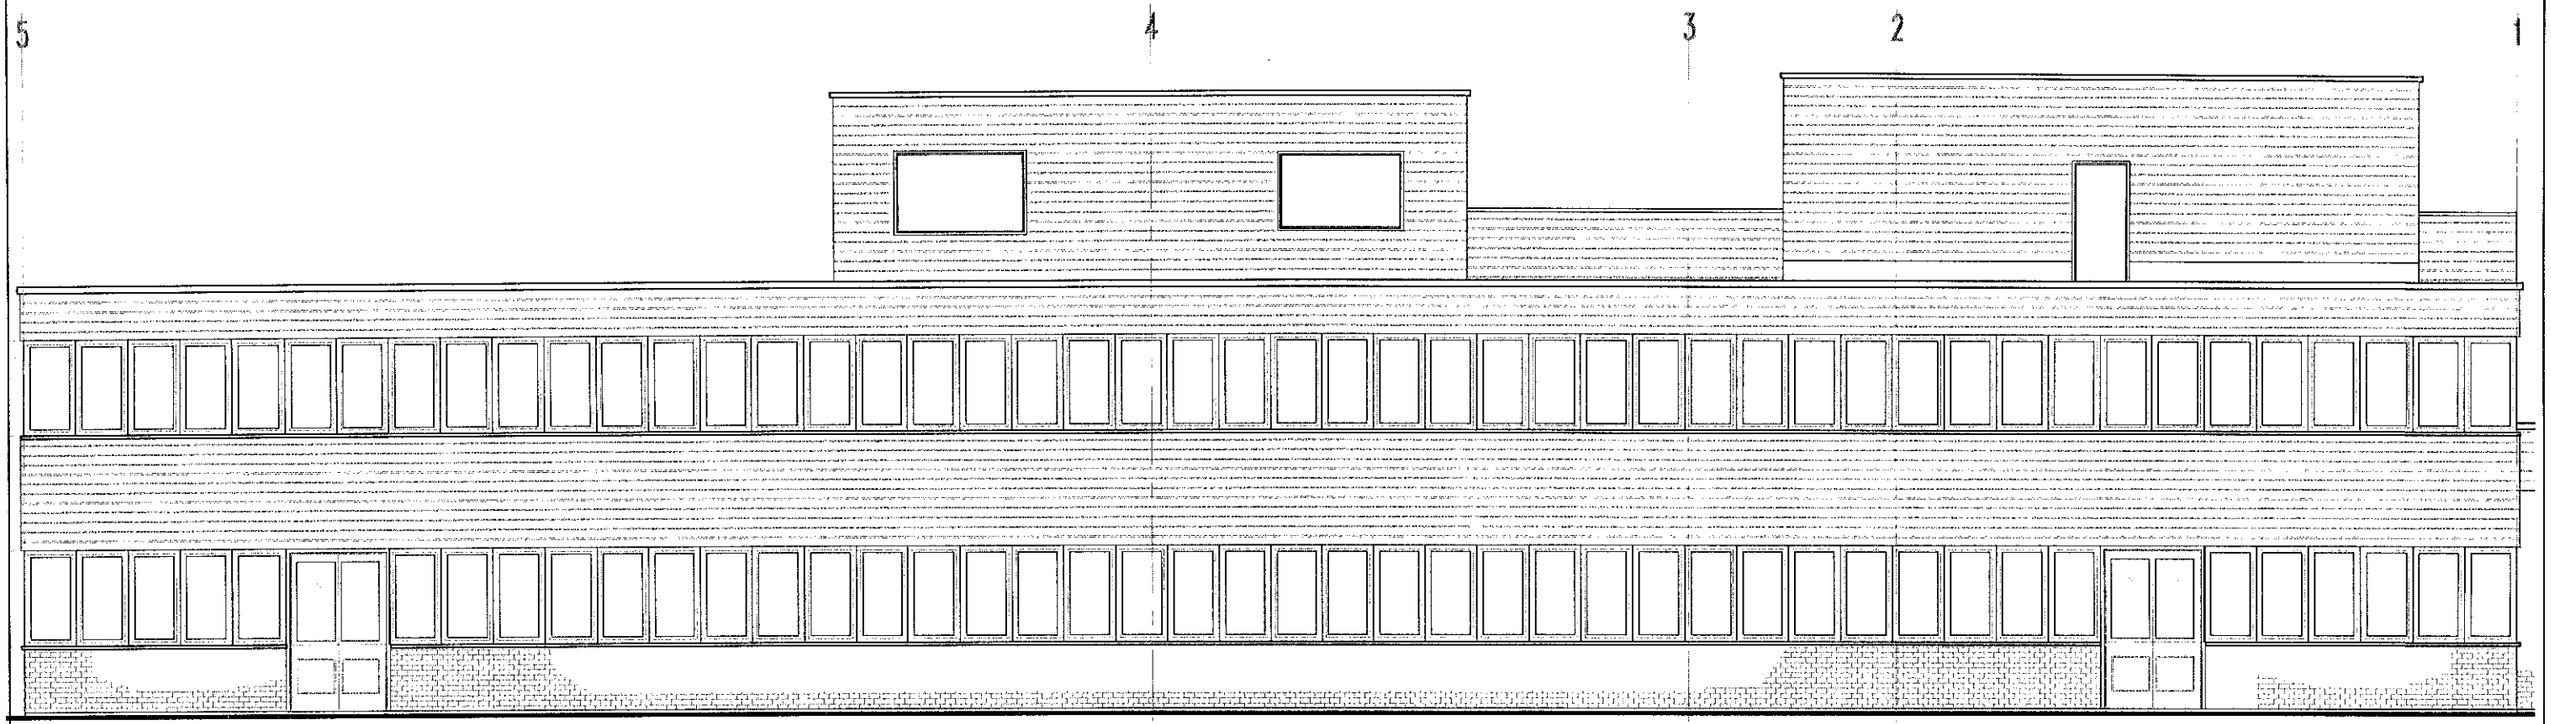

ELEVATION 1-1 (existing)

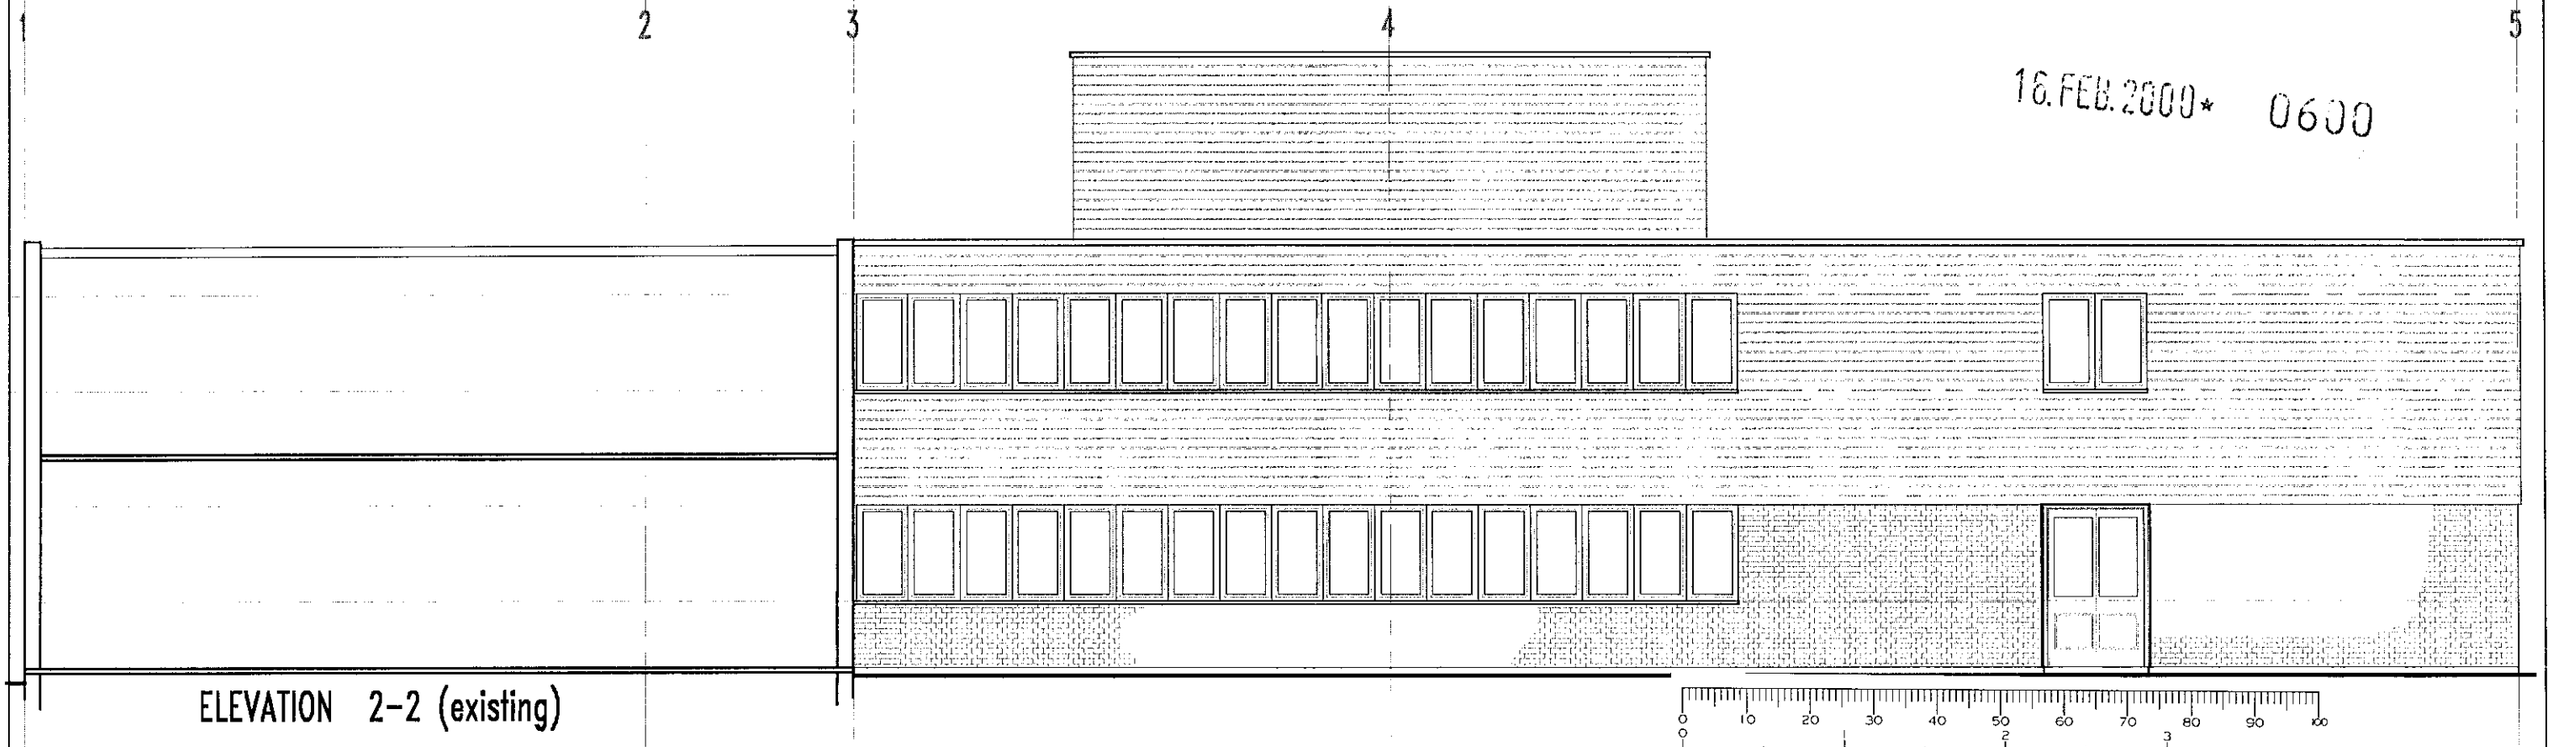

16.FEB.2000* 0600

ELEVATION 2-2 (existing)

CORNERSTONE DESIGN
Chartered Surveyors
Summit Chambers
Castle Hill Terrace
Maidenhead
Berkshire SL6 4JP
Telephone: 01628 783518
Fax: 01628 773408

Job RE-ROOFING OF
MAIDEN ERLEGH
SCHOOL
ERLEGH.

Client
WOKINGHAM DISTRICT COUNCIL

Drawing
EXISTING

ELEVATIONS 1-1 & 2-2

Rev.	Date

Scale	drawn	Date
1:100	AYO	FEB 2000
Job No	Drwg	Rev.
WDC 888	300	