Notes:
All dimensions must be checked on site and not scaled from this drawing.

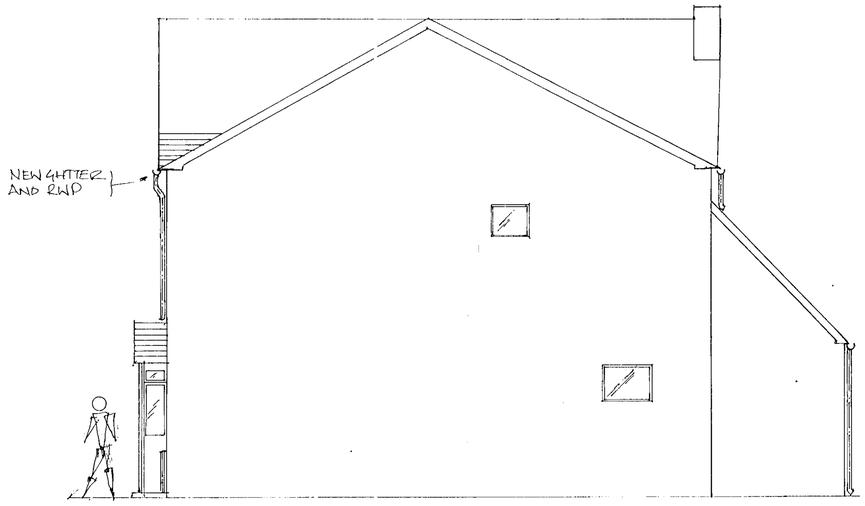

SIDE ELEVATION

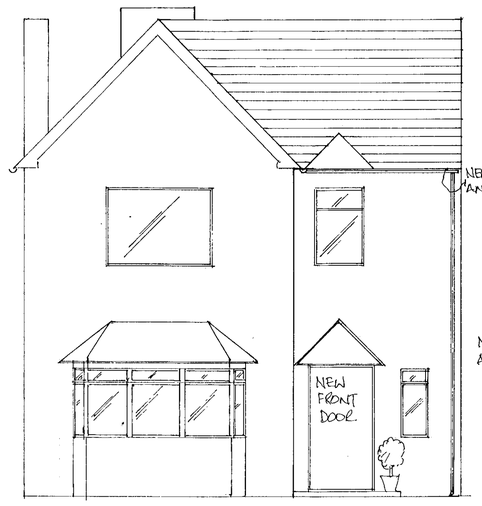

FRONT ELEVATION



REAR ELEVATION.

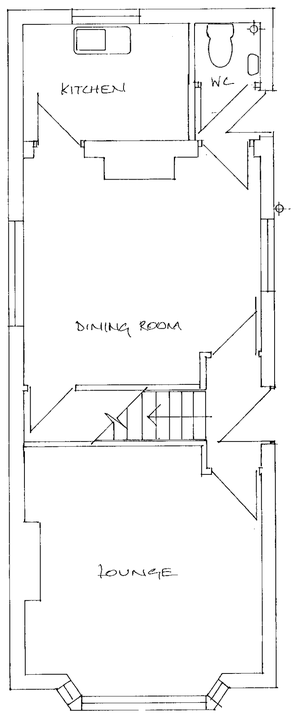

EXISTING GROUND FLOOR.

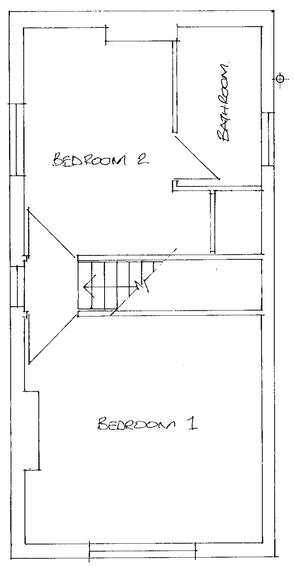

EXISTING FIRST FLOOR.

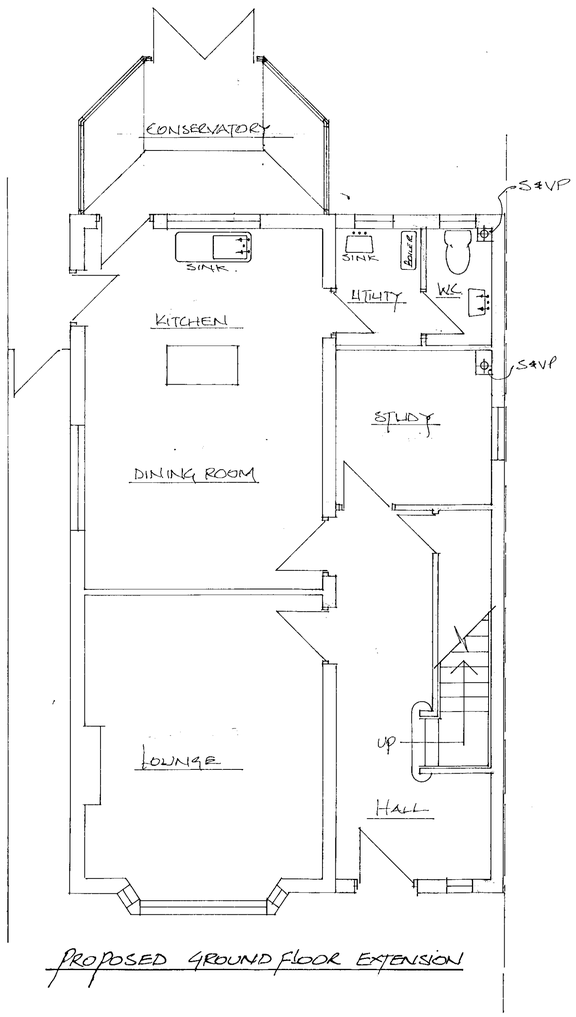

PROPOSED GROUND FLOOR EXTENSION

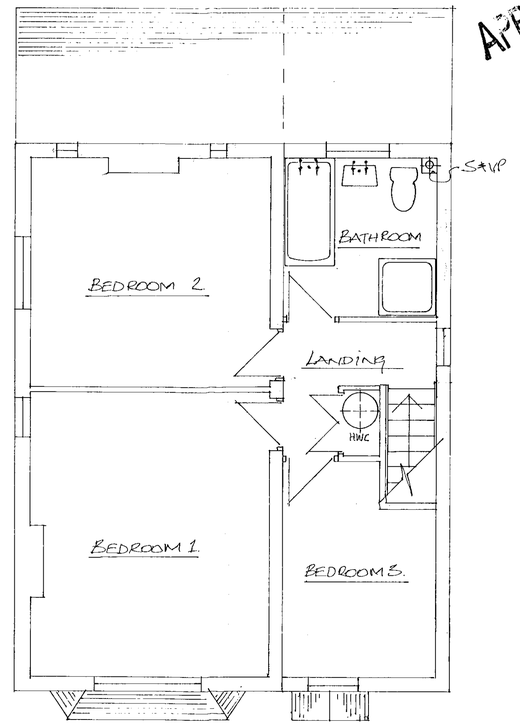

PROPOSED FIRST FLOOR EXTENSION

APPROVED

A	Date	Revisions

© Copyright

16 MAR 2000 * 0970

Client

Job Title
45 WESTERN AVENUE
WOODLEY
READING
BERKSHIRE.
RG5 3BJ

Drawing Title
PROPOSED GROUND AND FIRST FLOOR EXTENSION

Scale 1:50

Date 19-2-00 Drawn by DPA

Drg. No. M&D/BW/01. Rev.

WD REPRO POINT 2409

594 x 841mm A1