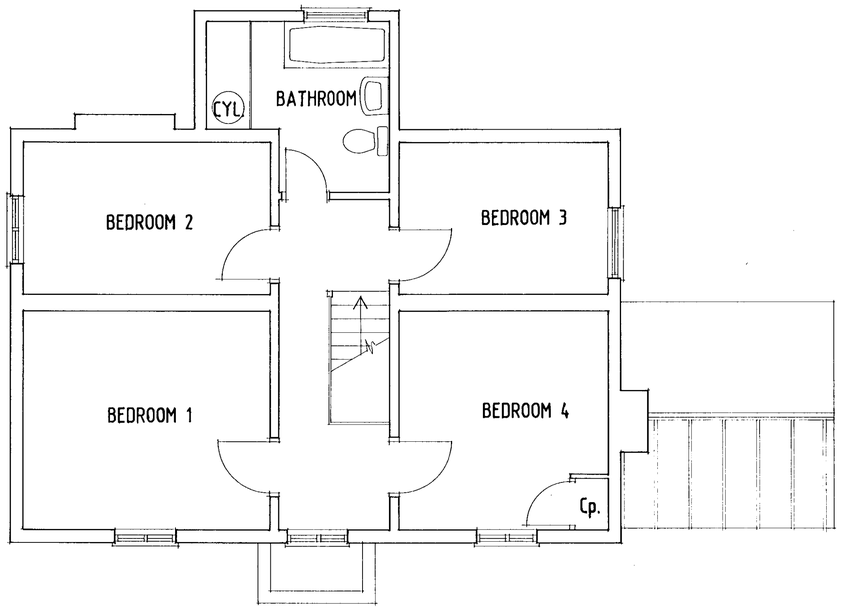

FIRST FLOOR PLAN

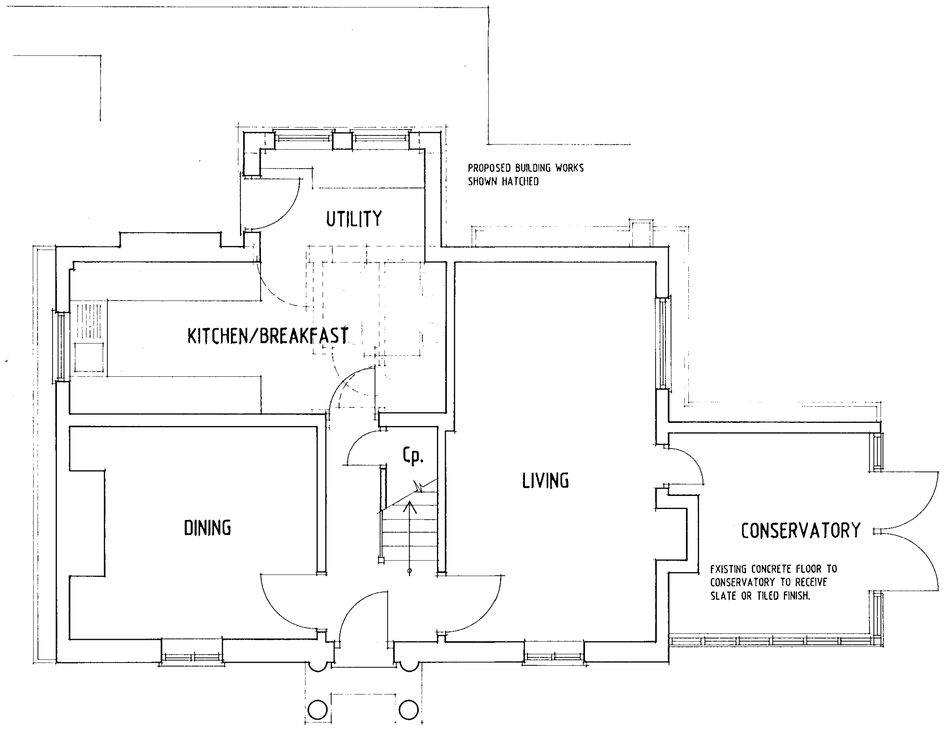

GROUND FLOOR PLAN

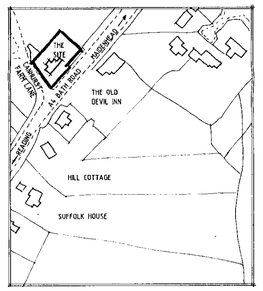

LOCATION PLAN Scale 1:2500

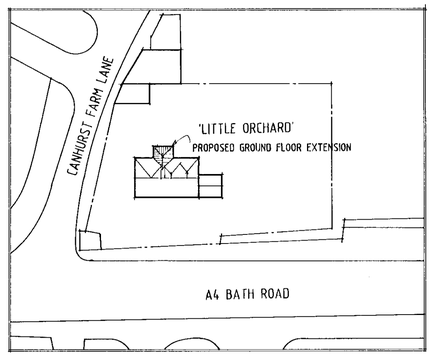

SITE PLAN Scale 1:500

NOTES

1. INSTALL CHEMICALLY INJECTED D.P.C. TO AREAS AS NECCESSARY
2. MAKE GOOD DEFECTIVE AREAS OF PLASTER TO WALLS AND CEILING AS NECCESSARY.
3. REDOCORATE EXTERNALLY MAKING GOOD AS NECCESSARY.
4. ALL WINDOWS & DOORS TO BE REPLACED WITH SW PAINTED DOUBLE GLAZED UNITS WITH ALL TIMBER DETAILS REPLICATING EXISTING

04.DEC.2000* 0287

SUPERSEDED

PROPOSED ALTERATIONS TO
'LITTLE ORCHARD' CANHURST Fm. LANE
KNOWLE HILL BERKSHIRE
FOR Mr. G. FOZARD & Ms. A. NAPIER
Scale 1:50 Dec 99 Drg. No. 01

Site & Floor Plans



FRONT ELEVATION

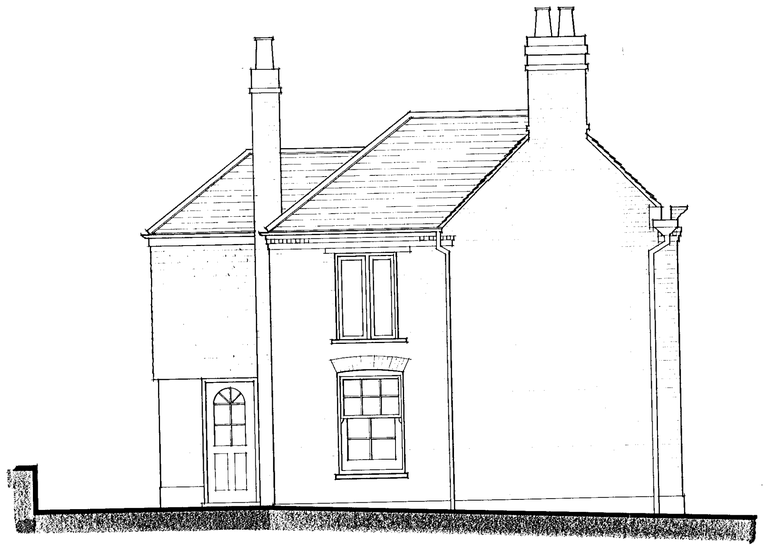

SIDE ELEVATION



REAR ELEVATION



SIDE ELEVATION

04.DEC.2000* 0287

SUPERSEDED

PROPOSED ALTERATIONS TO
'LITTLE ORCHARD' CANHURST Fm. LANE
KNOWLE HILL BERKSHIRE
FOR Mr. G. FOZARD & Ms. A. NAPIER
Scale 1:50 Dec. 99 Drg. No. 02

Proposed Elevations

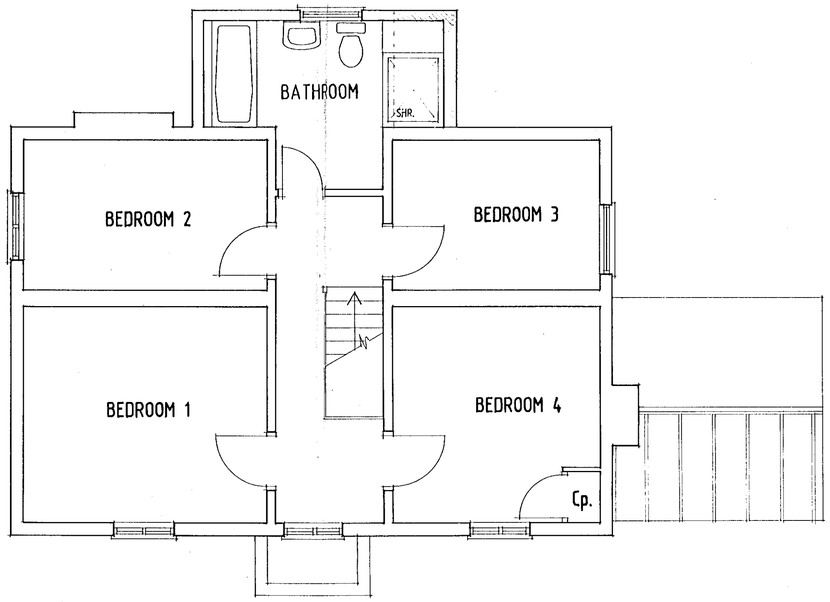

FIRST FLOOR PLAN

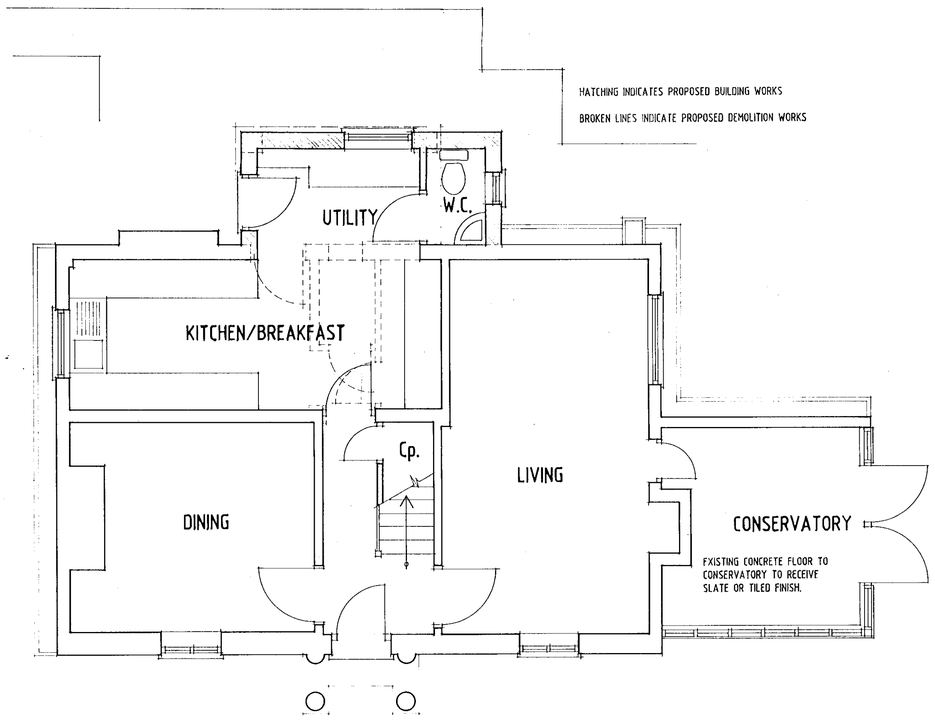

GROUND FLOOR PLAN

NOTES

1. INSTALL CHEMICALLY INJECTED D.P.C. TO AREAS AS NECCESSARY
2. MAKE GOOD DEFECTIVE AREAS OF PLASTER TO WALLS AND CEILING AS NECCESSARY.
3. REDECORATE EXTERNALLY MAKING GOOD AS NECCESSARY.
4. ALL WINDOWS & DOORS TO BE REPLACED WITH SW PAINTED DOUBLE GLAZED UNITS WITH ALL TIMBER DETAILS REPLICATING EXISTING

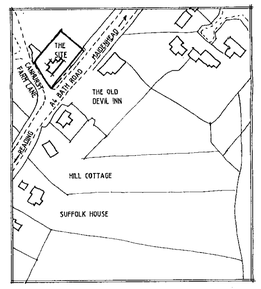

LOCATION PLAN Scale 1:2500

APPROVED

PLANNING SERVICES	MPT
POL	TLS
DC	ENF
APP	
CS	
21 JUN 2000	
COPIES TO:	ACK:
	FILE:

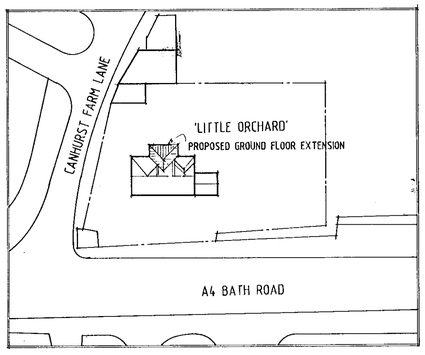

SITE PLAN Scale 1:500

REVISED PLAN

0416 J

0287 J

REV C	MINOR AMENDMENTS TO EXTENSION	10:06:00
REV B	FIRST FLOOR EXTENSION REMOVED	MAR 00
REV A	EXTENSION REVISED	31:01:00

PROPOSED ALTERATIONS TO
'LITTLE ORCHARD' CANHURST Fm. LANE
KNOWLE HILL BERKSHIRE
FOR Mr. G. FOZARD & Ms. A. NAPIER
Scale 1:50 Dec 99 Drg. No. 01 C

Site & Floor Plans

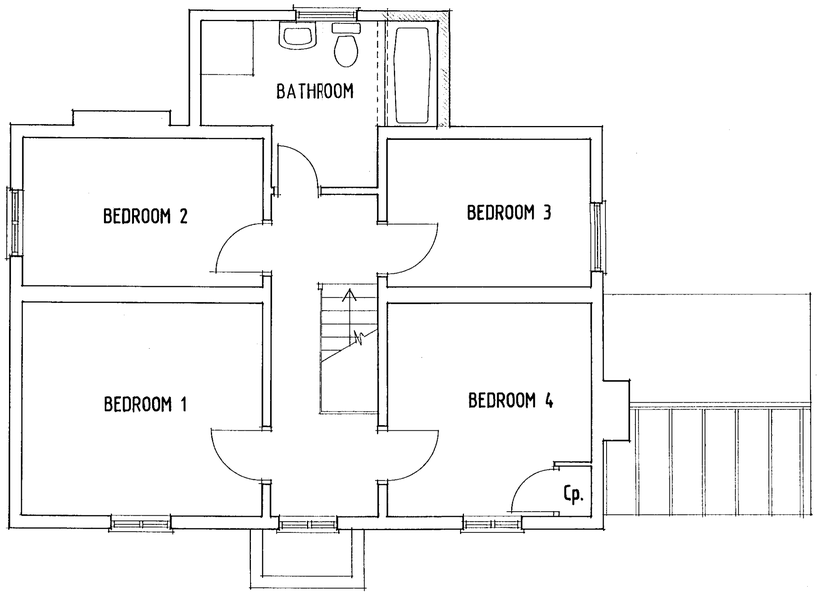

FIRST FLOOR PLAN

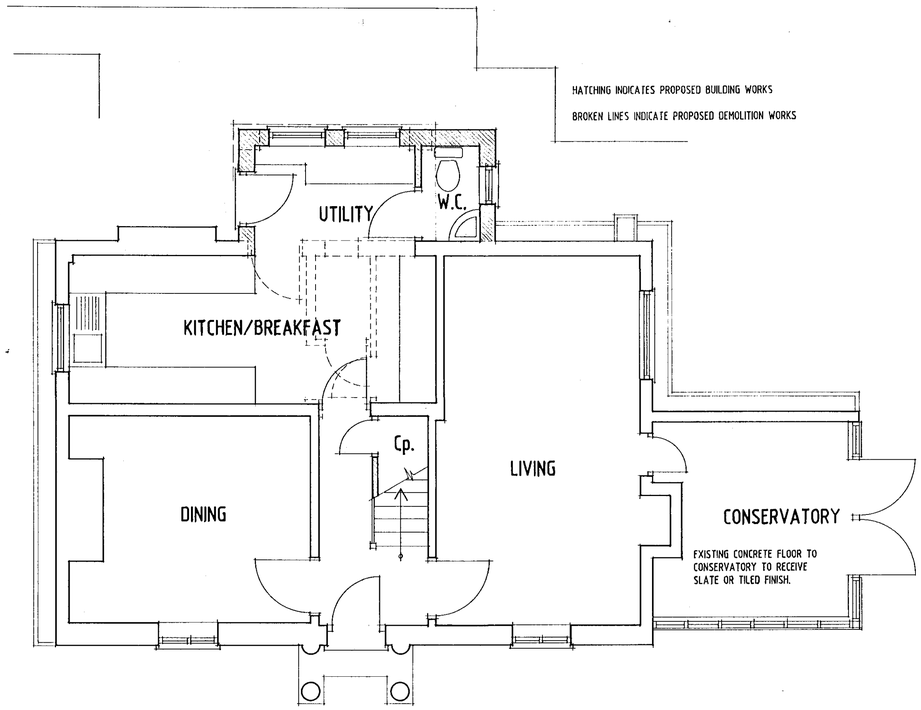

GROUND FLOOR PLAN

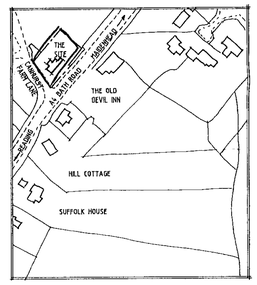

LOCATION PLAN Scale 1:2500

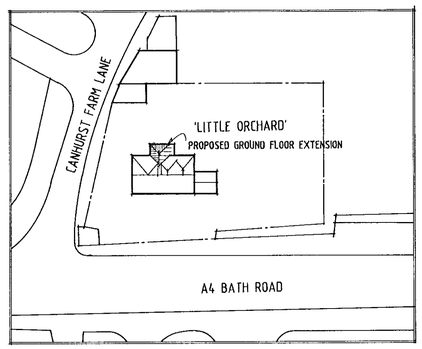

SITE PLAN Scale 1:500

NOTES

1. INSTALL CHEMICALLY INJECTED D.P.C. TO AREAS AS NECCESSARY
2. MAKE GOOD DEFECTIVE AREAS OF PLASTER TO WALLS AND CEILING AS NECCESSARY.
3. REDOCORATE EXTERNALLY MAKING GOOD AS NECCESSARY.
4. ALL WINDOWS & DOORS TO BE REPLACED WITH SW PAINTED DOUBLE GLAZED UNITS WITH ALL TIMBER DETAILS REPLICATING EXISTING

PLANNING SERVICES	HPT
POL	TLS
DC	ENF
APP	
CS	
14 FEB 2000	
COPIES TO:	

REVISED PLAN
04 16
02 87

SUPERSEDED

REV A EXTENSION REVISED 31-01-00

PROPOSED ALTERATIONS TO
'LITTLE ORCHARD' CANHURST Fm. LANE
KNOWLE HILL BERKSHIRE
FOR Mr. G. FOZARD & Ms. A. NAPIER
Scale 1:50 Dec 99 Drg. No. 01A

Site & Floor Plans



FRONT ELEVATION



SIDE ELEVATION



REAR ELEVATION



SIDE ELEVATION

PLANNING SERVICES	HPT
POL	TLS
DC	ENF
APP	
CS	

14 FEB 2000

COPIES TO:

SUPERSEDED REVISED PLAN 0287 J 0416 Y

REV A EXTENSION REVISED 31.01.00

PROPOSED ALTERATIONS TO
'LITTLE ORCHARD' CANHURST Fm. LANE
KNOWLE HILL BERKSHIRE
FOR Mr. G. FOZARD & Ms. A. NAPIER
Scale 1:50 Dec. 99 Drg. No. 02 A

Proposed Elevations

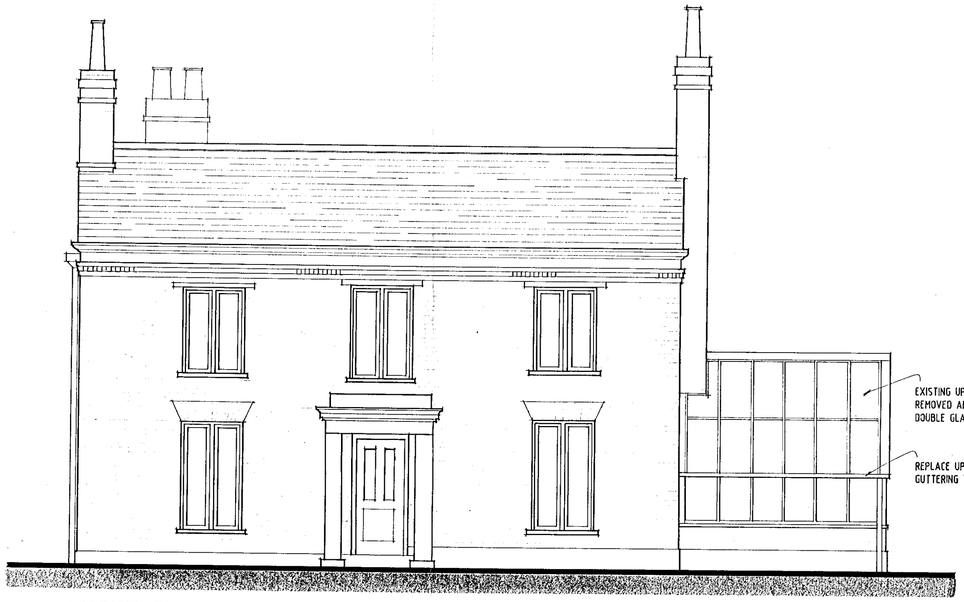

FRONT ELEVATION



SIDE ELEVATION



REAR ELEVATION



SIDE ELEVATION

APPROVED

PLANNING	
POL	
DC	
APP	
CS	
21 JUN 2000	
COPIES TO:	ACK:
	FILE:

REVISED PLAN

0416 J

0287 A

REV C	MINOR AMENDMENTS TO EXTENSION	10:06:00
REV B	FIRST FLOOR LEAN TO REMOVED	MAR 00
REV A	EXTENSION REVISED	31:01:00

PROPOSED ALTERATIONS TO
'LITTLE ORCHARD' CANHURST Fm. LANE
KNOWLE HILL BERKSHIRE
FOR Mr. G. FOZARD & Ms. A. NAPIER
Scale 1:50 Dec. 99 Drg. No. 02c

Proposed Elevations



FRONT ELEVATION



SIDE ELEVATION



REAR ELEVATION



SIDE ELEVATION

04.DEC. [illegible] 287

SUPERSEDED

PROPOSED ALTERATIONS TO
'LITTLE ORCHARD' CANHURST Fm. LANE
KNOWLE HILL BERKSHIRE
FOR Mr. G. FOZARD & Ms. A. NAPIER
Scale 1:50 Dec. 99 Drg. No. 03

Existing Elevations