Notes

All dimensions and levels on site are to be checked prior to commencement of work.

This drawing is the copyright of The Edwards Irish Partnership.

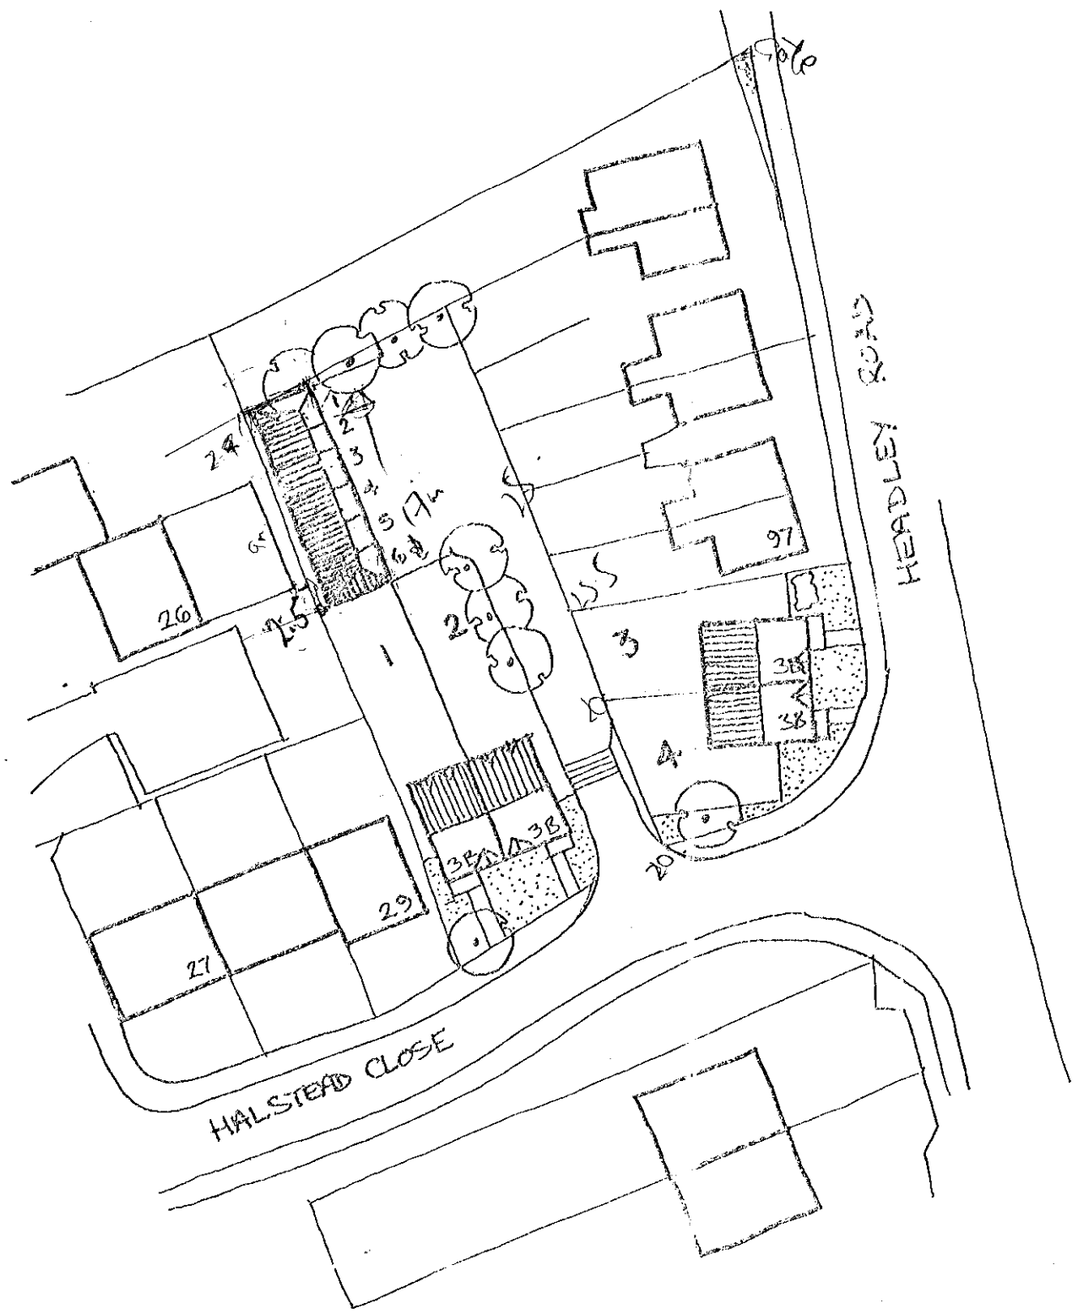

SITE PLAN 1:500

FRONT

SIDE 1

SIDE 2

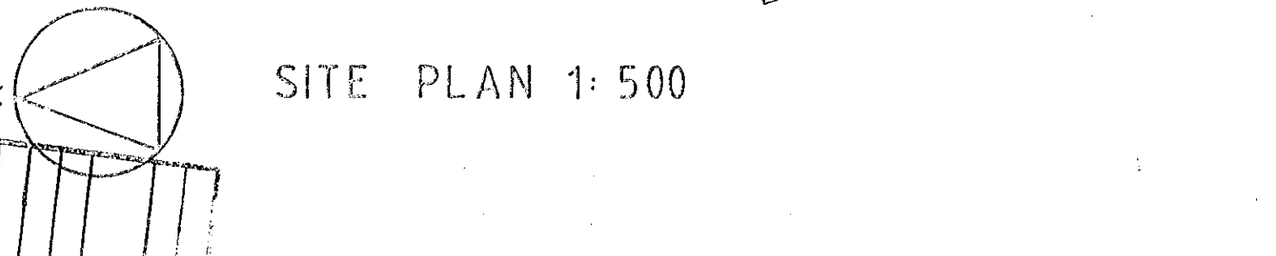

REAR

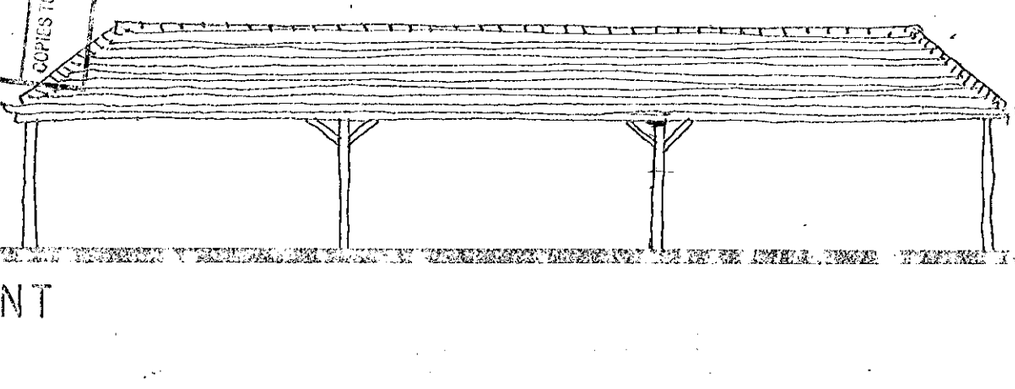

CAR PORT PLAN 1:100

APPROVED

702001

REVISED PLAN

REV A. CAR PORT ROOF DECREASED IN PITCH 15/11/99

Project

THE BAKEHOUSE SITE
HEADLEY ROAD
WOODLEY
BERKS

Client

HICKS DEVELOPMENTS

Drawing

SITE PLAN AND CAR PORTS

Scale 1:500 1:100

Date 21/06/99

The Edwards Irish Partnership
Architects & Surveyors
Ground Floor Offices, 19 Milton Road, Wokingham, Berks. RG40 1DE
Tel: (0118) 9894403 Fax: (0118) 9894383

Job 1284 Dwg. 02A

Rapidograph S (UK) 93610

C 4/00

174344

Car ports Rear of

31 & 33

Halstead Close

Woodley.

Notes

DELEGATED

All dimensions and levels on site are to be checked prior to commencement of work.

This drawing is the copyright of The Edwards Irish Partnership.

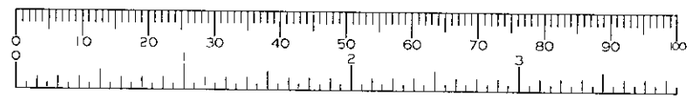

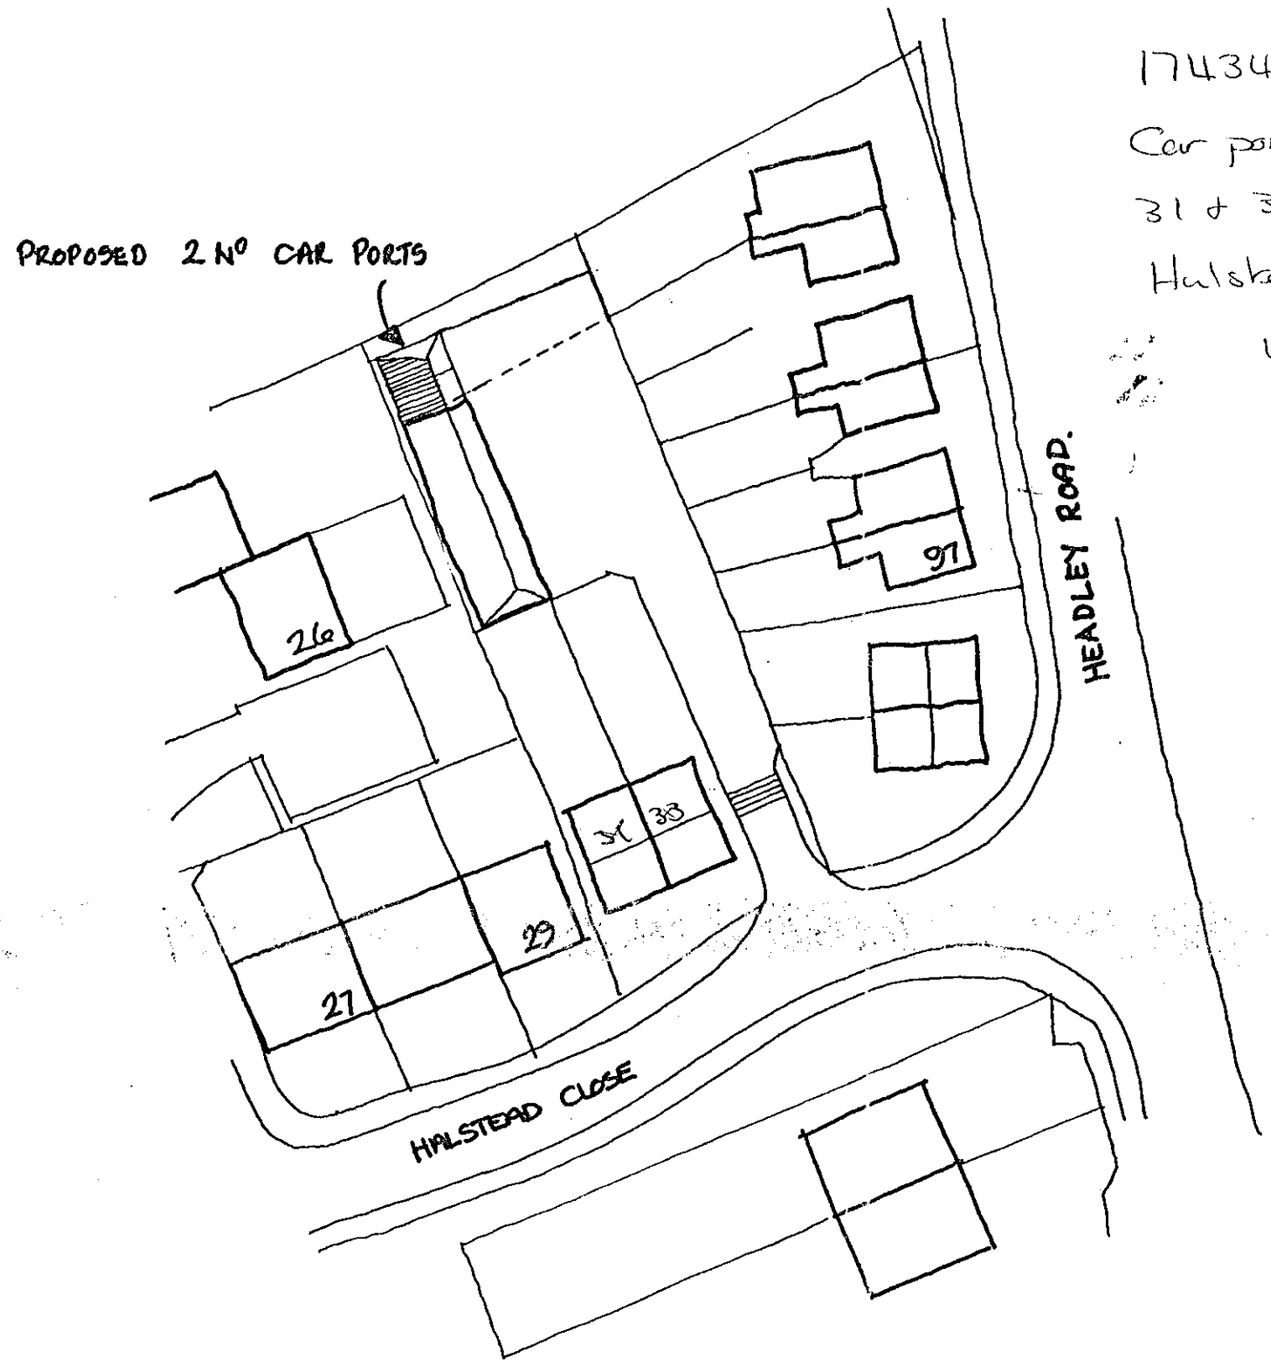

SITE PLAN 1:500

N

APPROVED

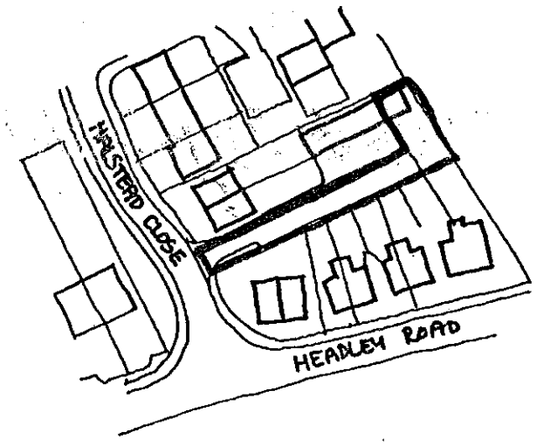

LOCATION PLAN 1:1250

13 JUN 2008* 17433

Notes

All dimensions and levels on site are to be checked prior to commencement of work.

This drawing is the copyright of The Edwards Irish Partnership.

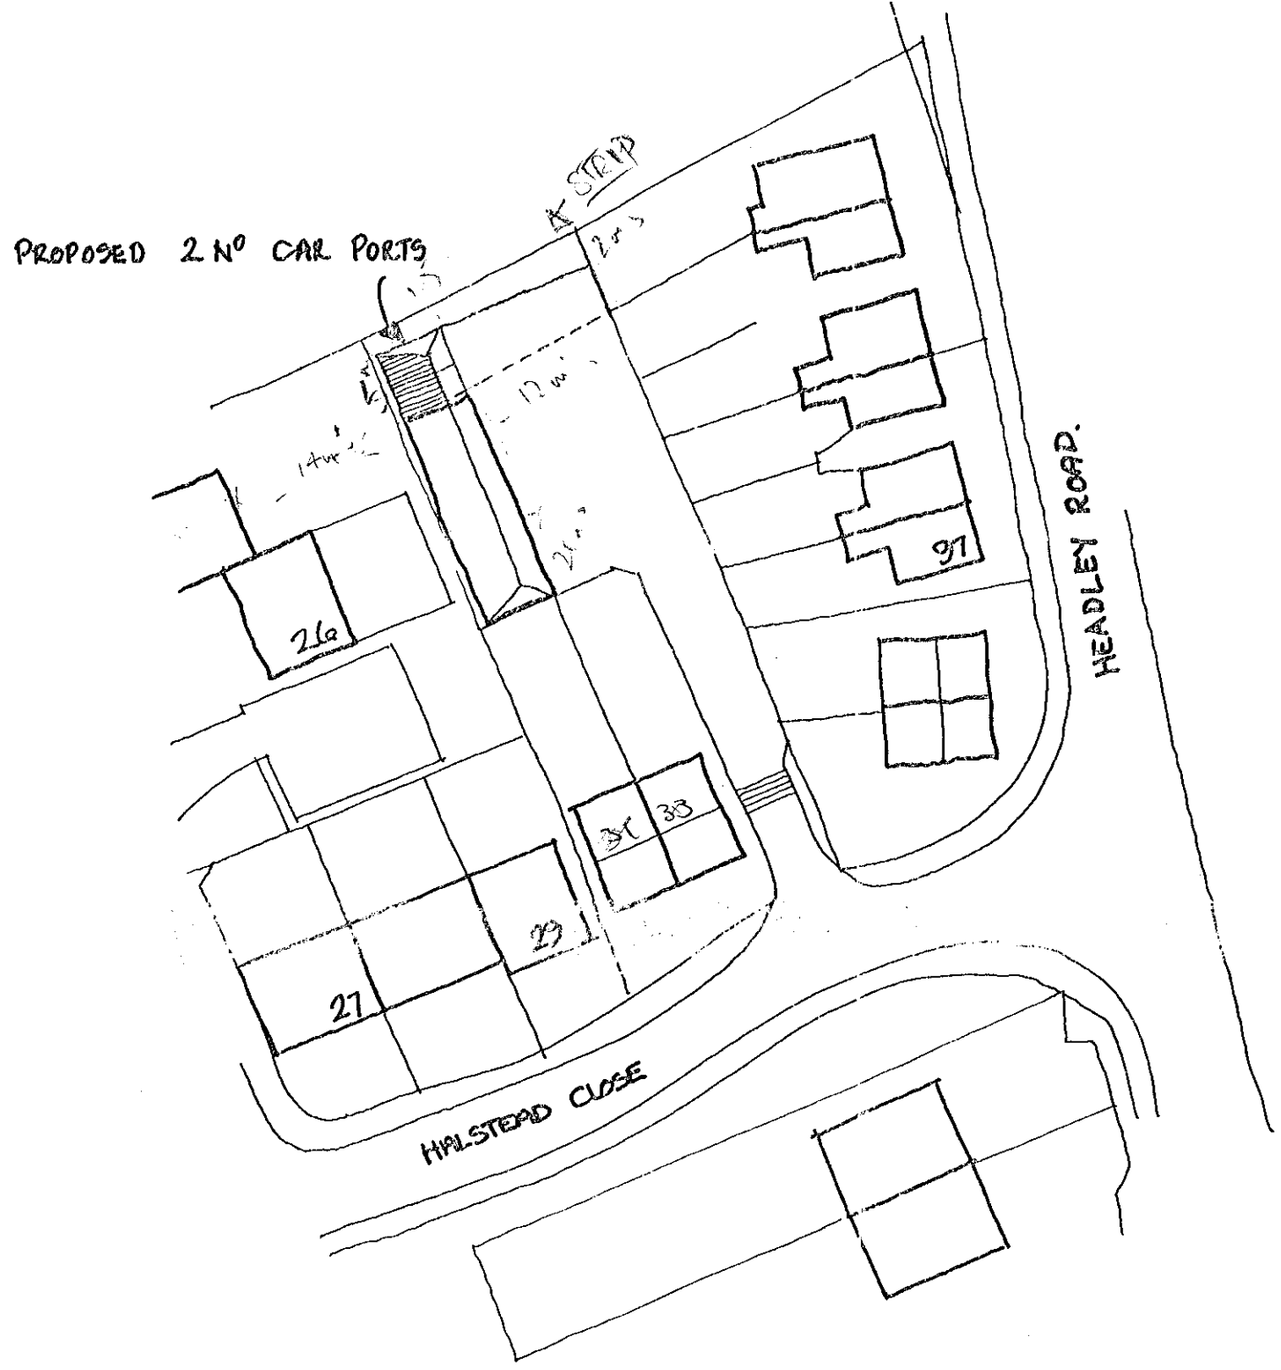

SITE PLAN 1:500

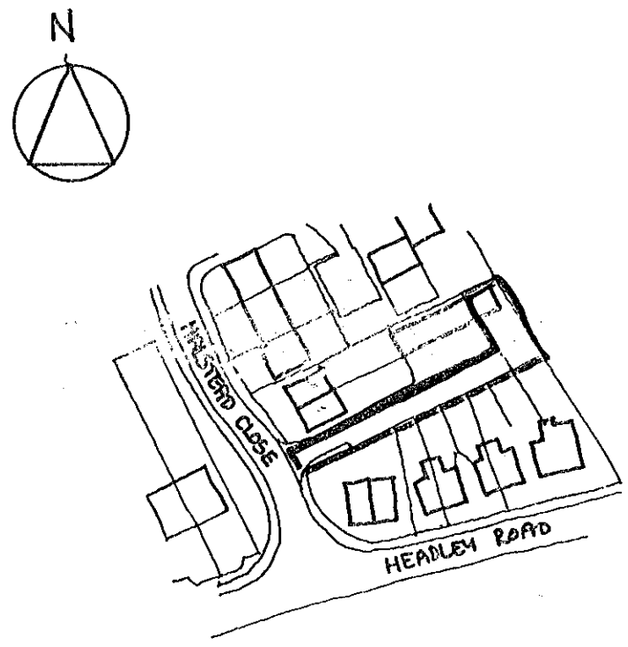

LOCATION PLAN 1:1250

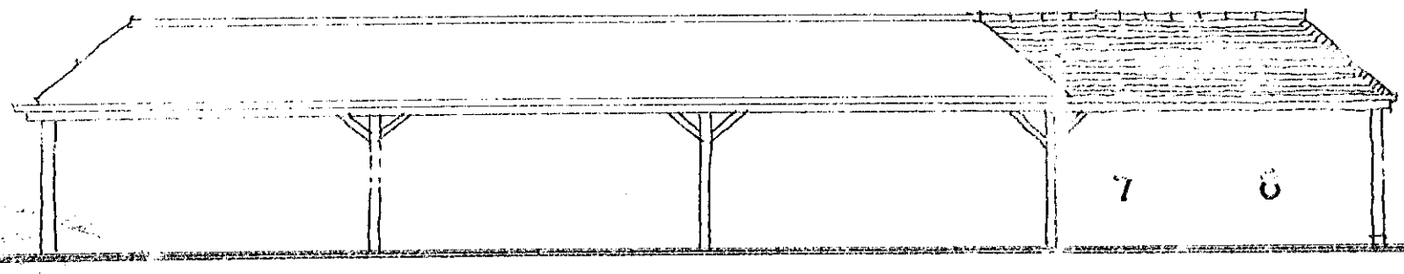

FRONT ELEVATION 1:100

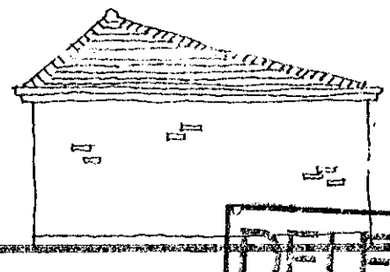

SIDE ELEVATION 1:100

DELEGATED

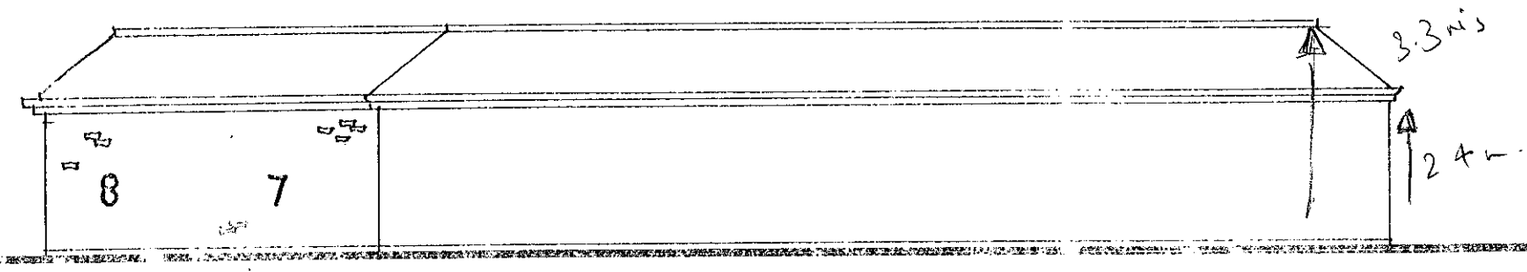

REAR ELEVATION 1:100

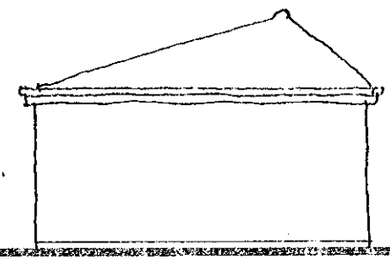

SIDE ELEVATION 1:100

APPROVED
13 JUN 2000 1733

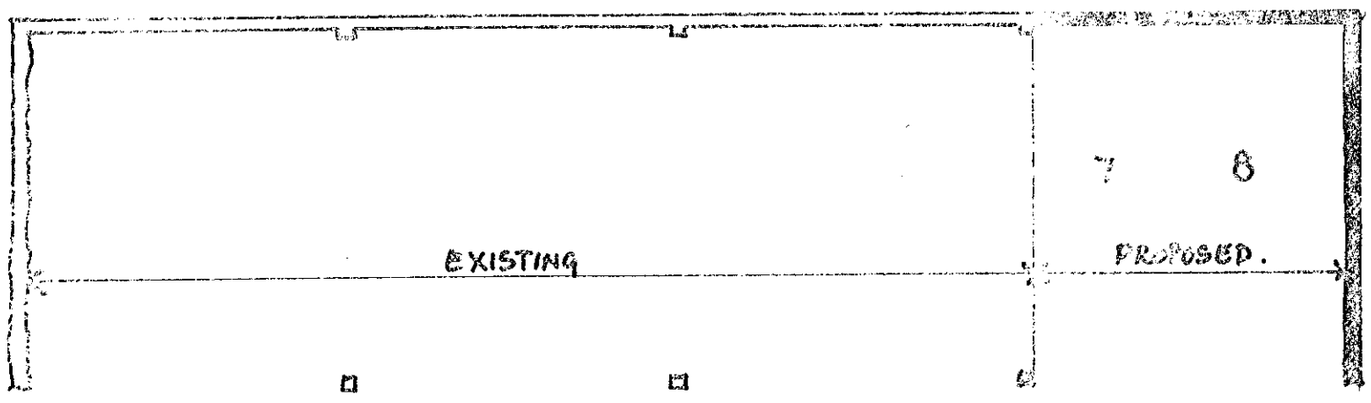

CAR PORT PLAN

Project

LAND TO REAR OF
97 HEADLEY ROAD
WOODLEY

Client

HICKS DEVELOPMENTS

Drawing

PROPOSED CAR PORTS

Scale 1:100 1:500 1:1250

Date 06/00

The Edwards Irish Partnership
Architects & Surveyors
36 Langborough Road, Wokingham, Berks RG40 2BT
Tel: 0118-989-4403 Fax: 0118-989-4383 E-mail: the.eip@virgin.net

Job 1284 Dwg. 1000

Rapidos DS (UK) 99811