DELEGATED

12 JUN 2000 1738

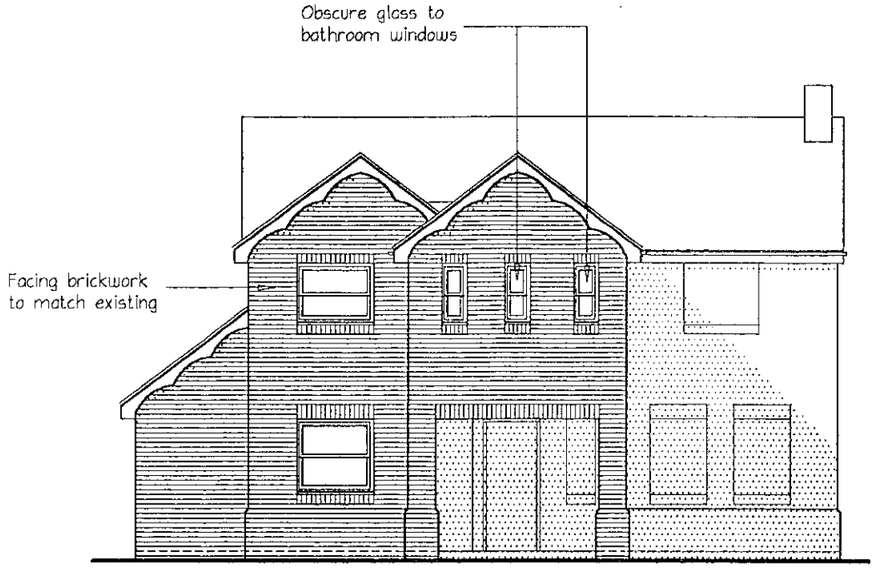


Front Elevation

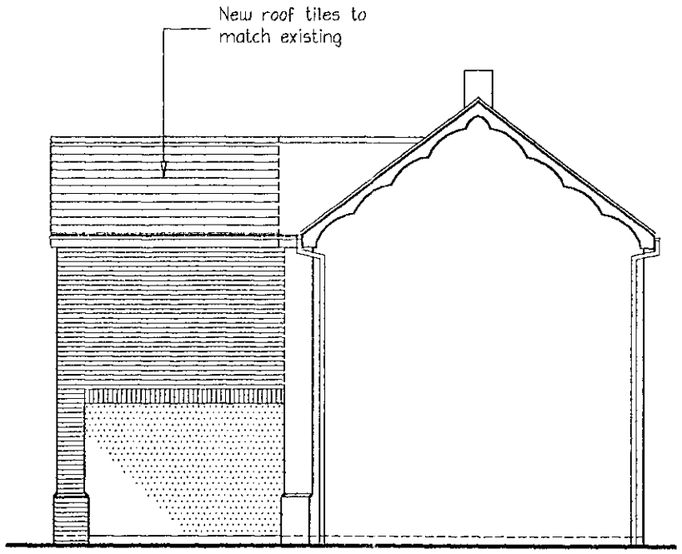


Side Elevation

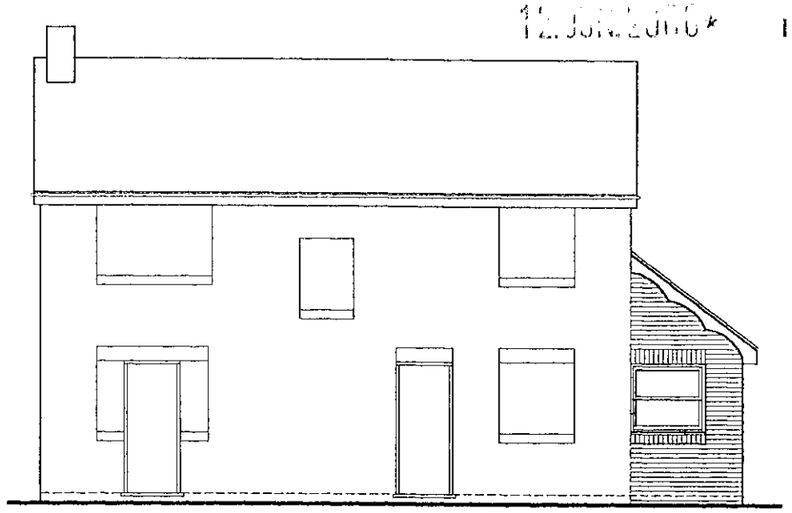

Rear Elevation

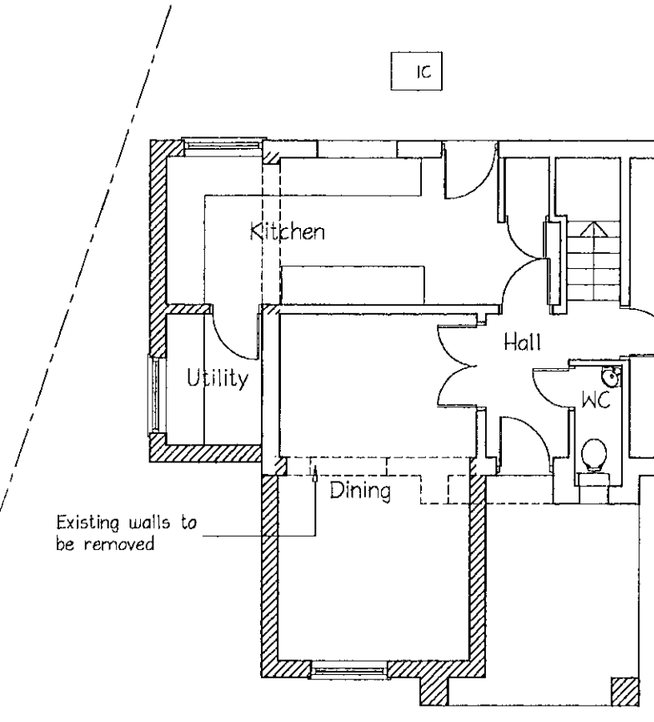


Ground Floor Plan

APPROVED

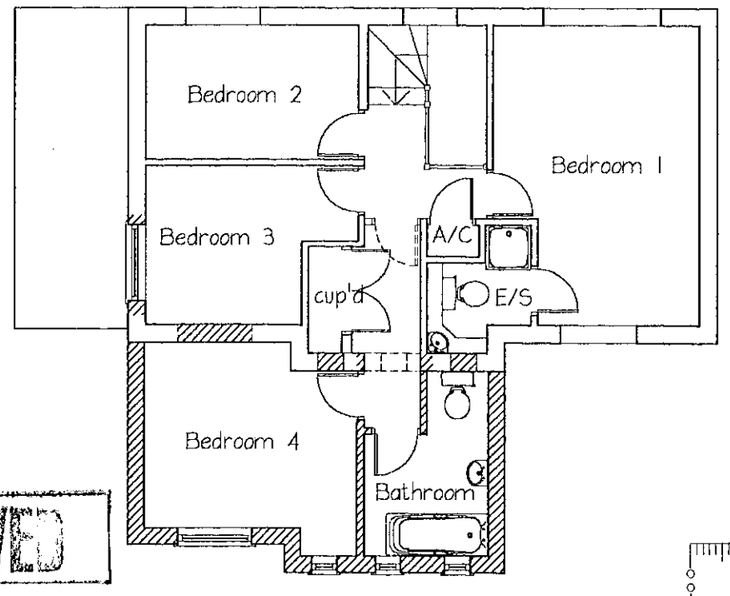


First Floor Plan

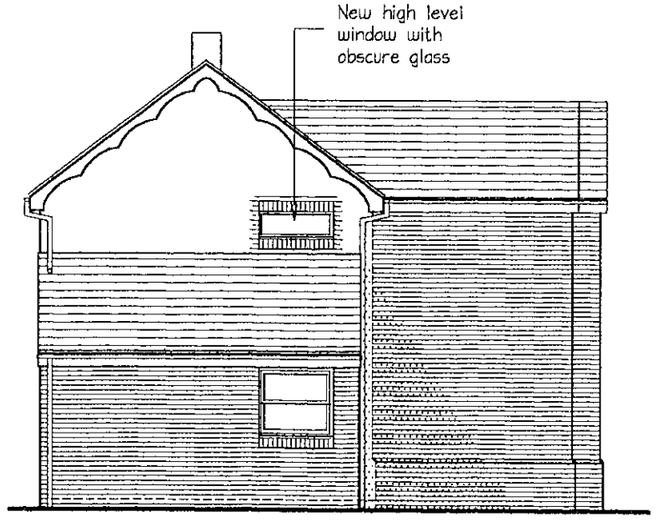


Side Elevation




cd 17/10/00

| | | | |
|---|---|---|---|
| Job: 9 Irvine Way, Lower Earley, Reading<br>Drawing Title: Proposed Extensions, Proposed Plans & Elevations | Date: June 00<br>Scale: 1:100<br>Drawn by: PS | Building contractor to verify all dimensions prior to setting out, commencing works or detailing shop drawings. Any discrepancies are to be reported to the supervising officer immediately. Do not scale from this drawing. © Copyright<br>Drawing No: 00779/02 Revision | Architectural Services<br>21 Fairway Avenue, Tilehurst, Reading RG30 4QA<br>Tel: Reading (0118) 942 1655<br>Architectural Design–Planning–Appeals–Surveys |

12 JUN 2006* 1738

DELEGATED



Front Elevation

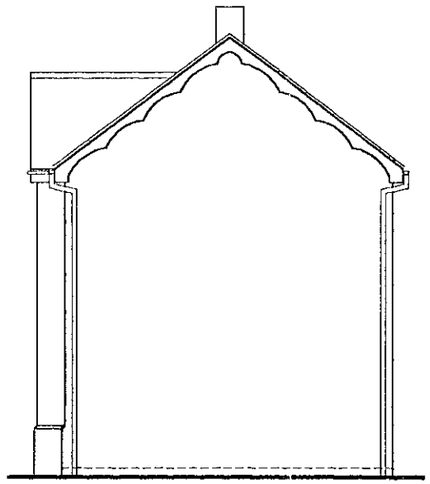

Side Elevation

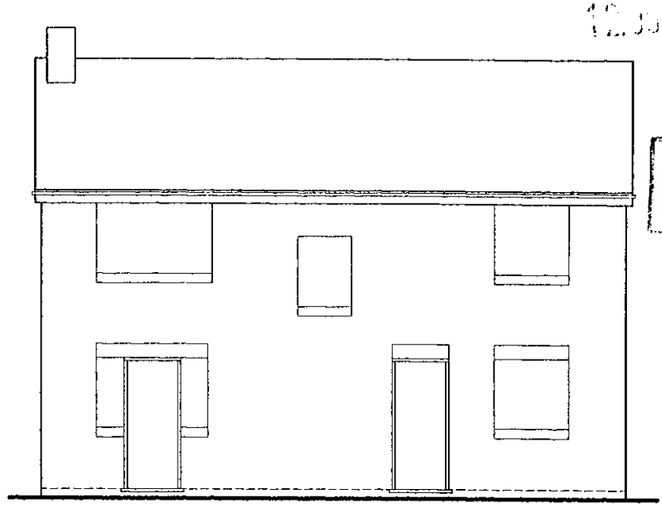

Rear Elevation

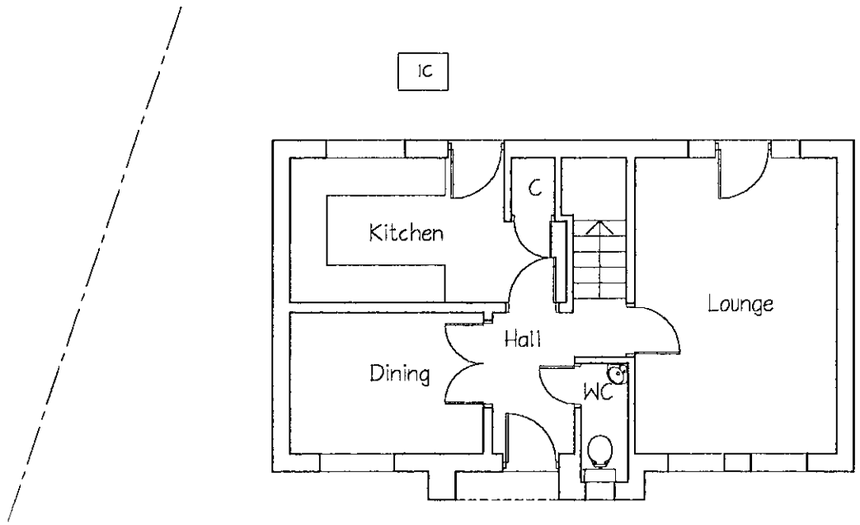


Ground Floor Plan

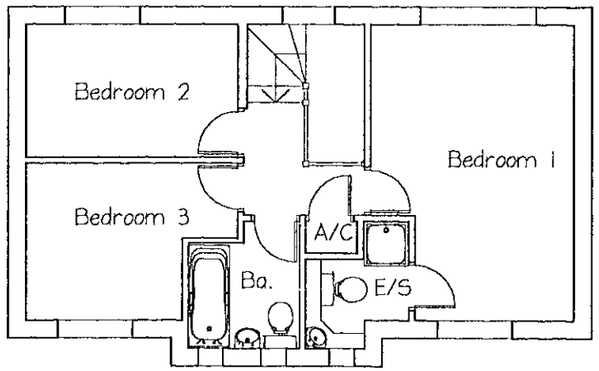


First Floor Plan

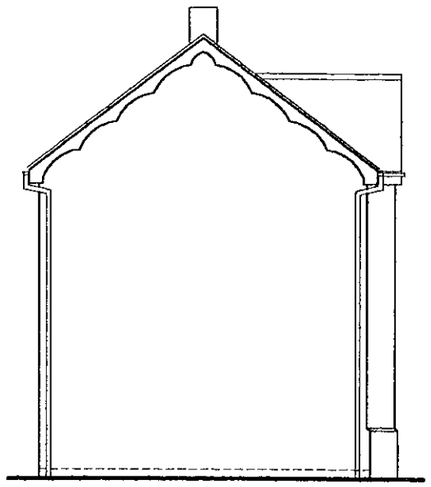

Side Elevation

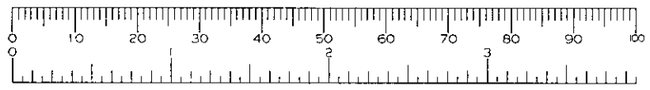


| | | | |
|---|---|---|---|
| Job<br>9 Irvine Way<br>Lower Earley, Reading | Date<br>June 00 | Building contractor to verify all dimensions prior to setting out, commencing works or detailing shop drawings.<br>Any discrepancies are to be reported to the supervising officer immediately.<br>Do not scale from this drawing. © Copyright | Architectural Services<br>21 Fairway Avenue, Tilehurst, Reading RG30 4QA<br>Tel: Reading (0118) 942 1655<br>Architectural Design–Planning–Appeals–Surveys |
| Drawing Title<br>Proposed Extensions<br>Existing Plans & Elevations | Scale<br>1:100 | | |
| | Drawn by<br>PS | Drawing No 00779/01 Revision | |