Site Notes

Site Notes

45° right to light rule:

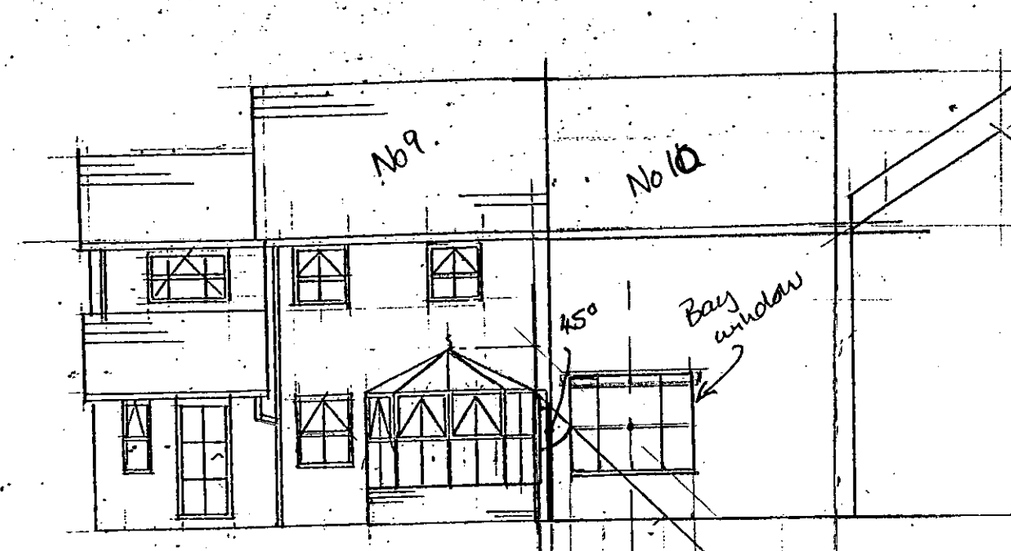

REAR ELEVATION

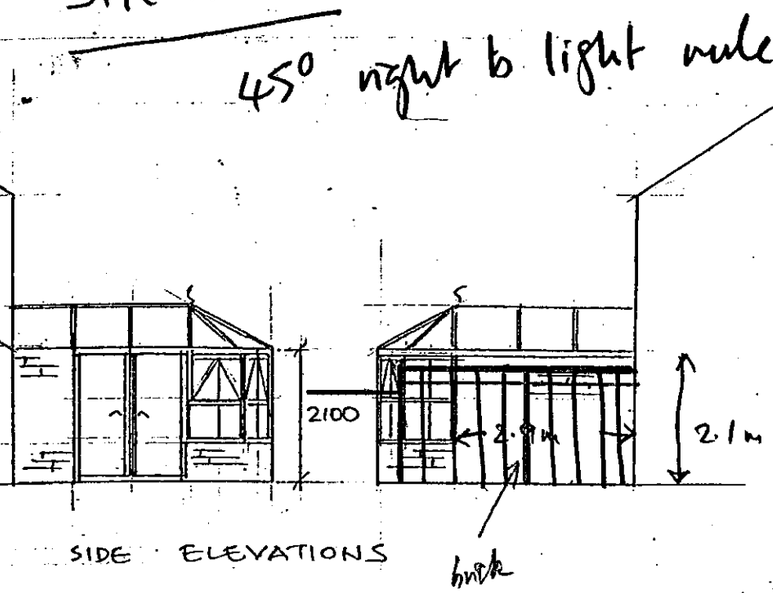

SIDE ELEVATIONS

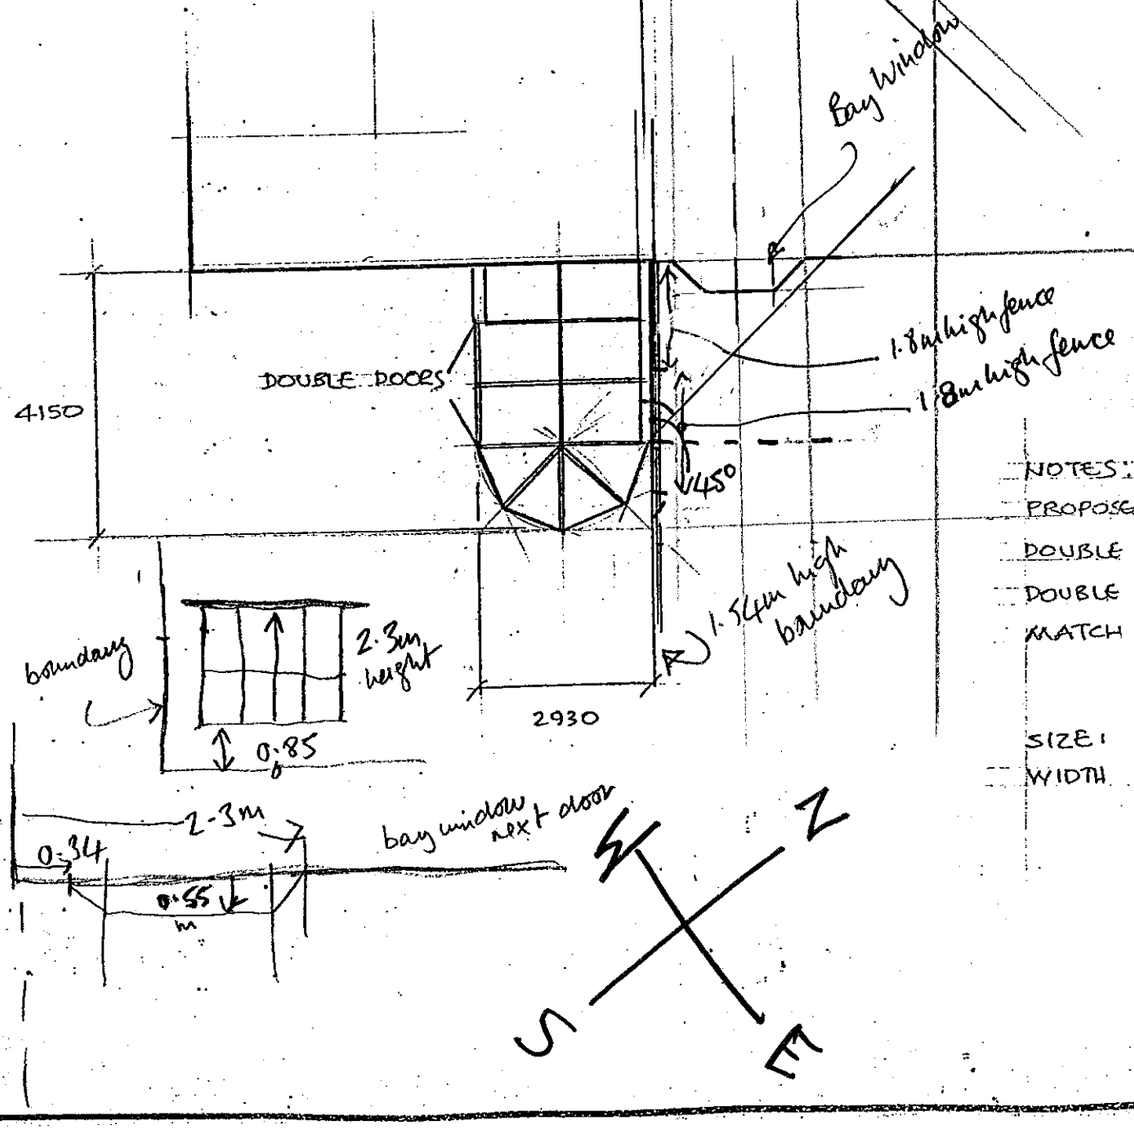

NOTES:

PROPOSED CONSERVATORY IN WHITE PVCu FRAMEWORK: DOUBLE GLAZED PANELS, FANLIGHTS TO MATCH EXISTING: DOUBLE DOORS, POLYCARBONATE ROOF, BRICKWORK TO MATCH EXISTING, R.W.P. TO EXT. SOAKAWAY:

SIZE:

WIDTH 2930 DEPTH 4150 RIDGE 2850

9a.

CAVENDISH HOUSE

Conservatories of Distinction

3 Tower Estate, Warpsgrove Lane, Chalgrove, OXFORD, OX9 7?
Telephone: (0865) 890557 Fax: (0865) 891569

NAME MR & MRS G PARKER

ADDRESS 9, VERBENA CLOSE
WINNERSH
BERKS
RG41, 5ST

Scale. 1 : 100

Date. 31-05-00

Drawn by.

Drawing No: PB 2026

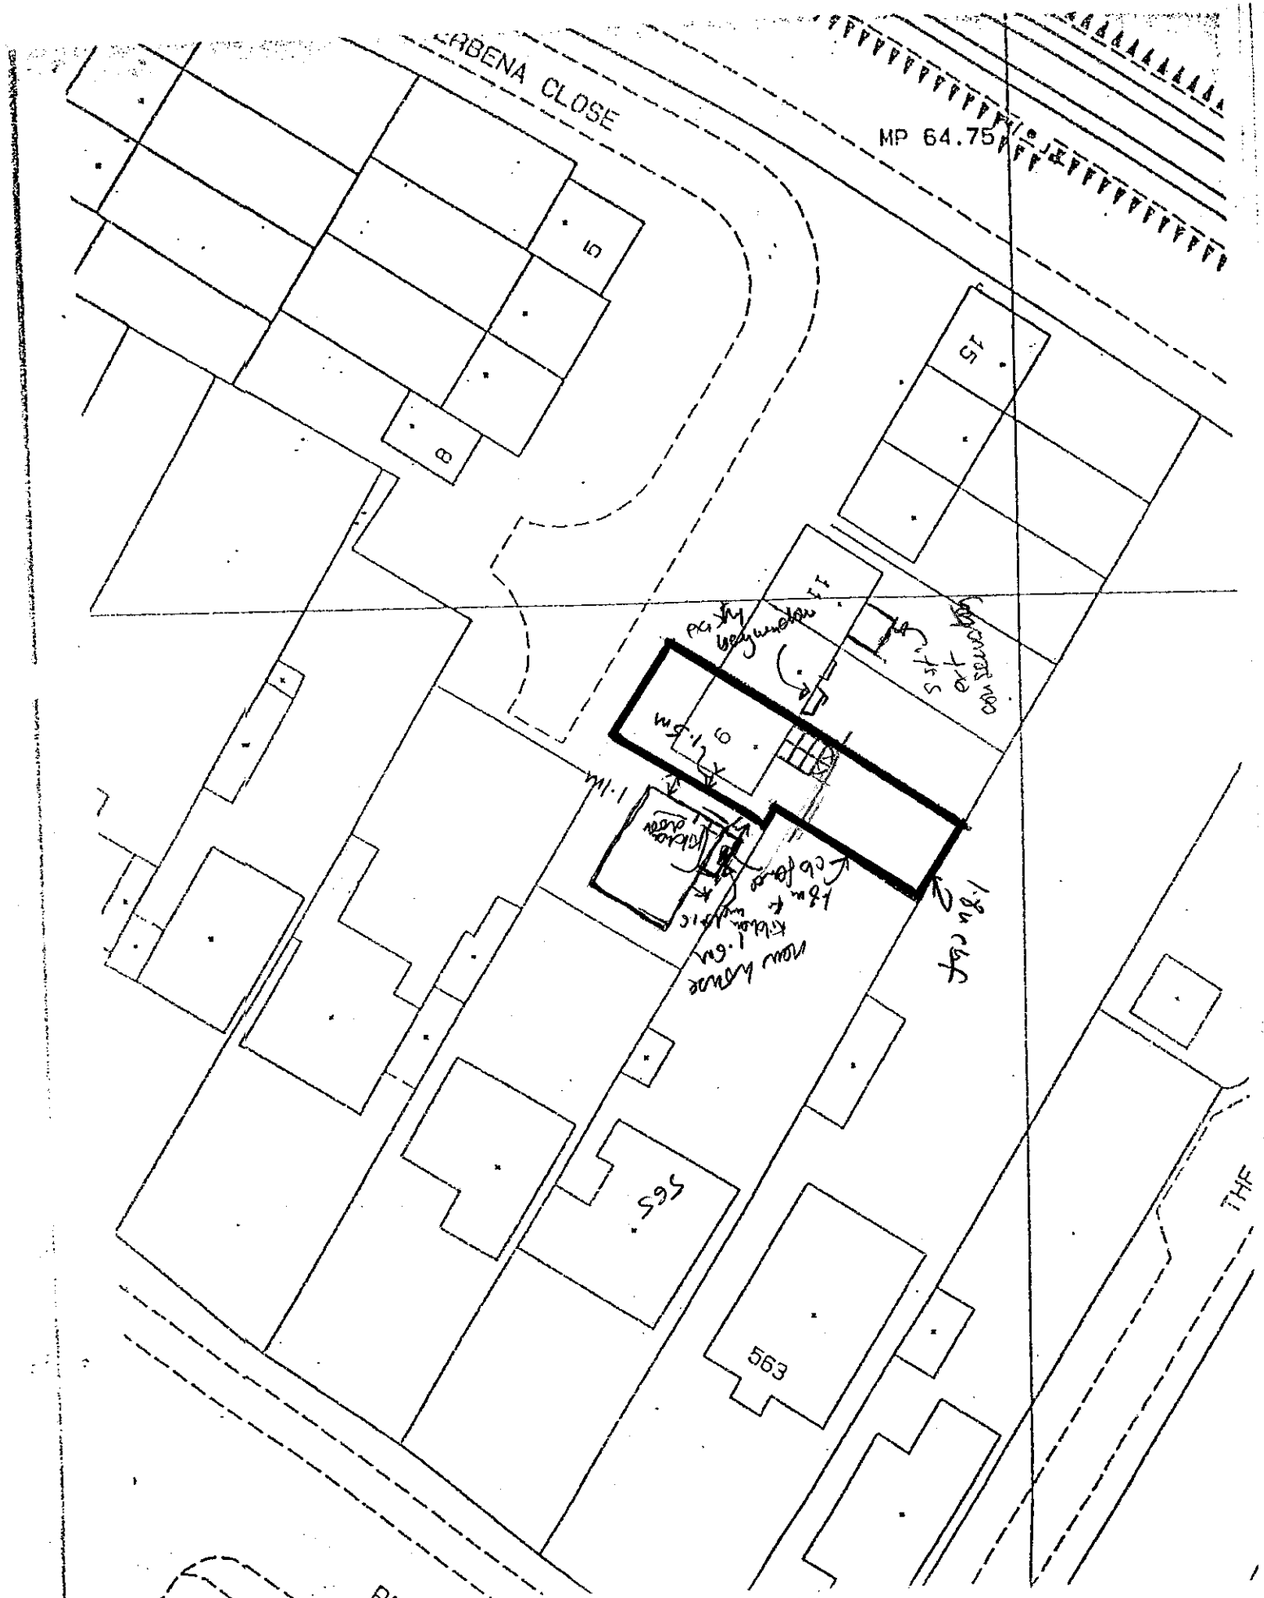
VERBENA CLOSE
MP 64.75
9
15
8
595
563
THF
1.8m ht
1.8m ht
1.8m ht
new fence
new fence
new fence

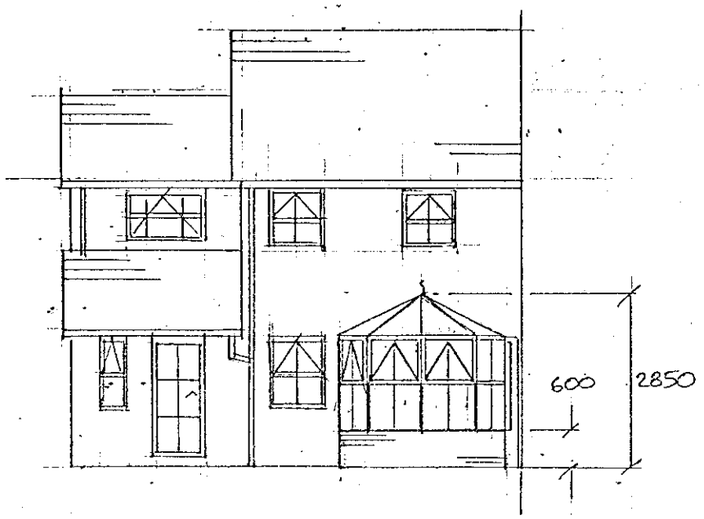

REAR ELEVATION

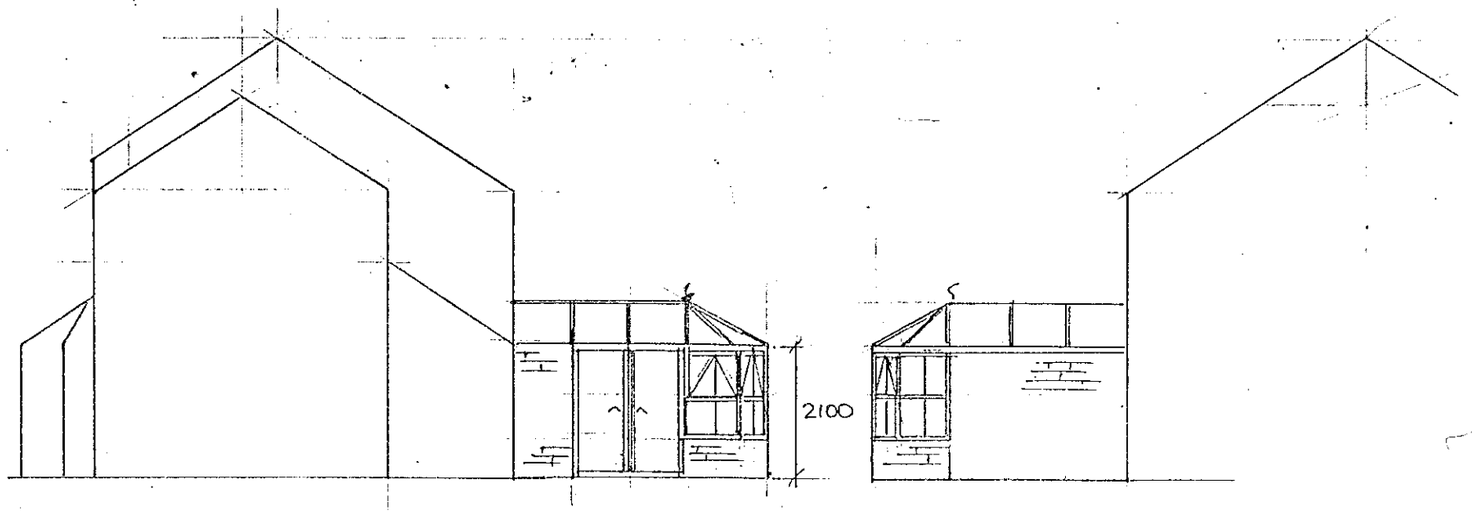

SIDE ELEVATIONS

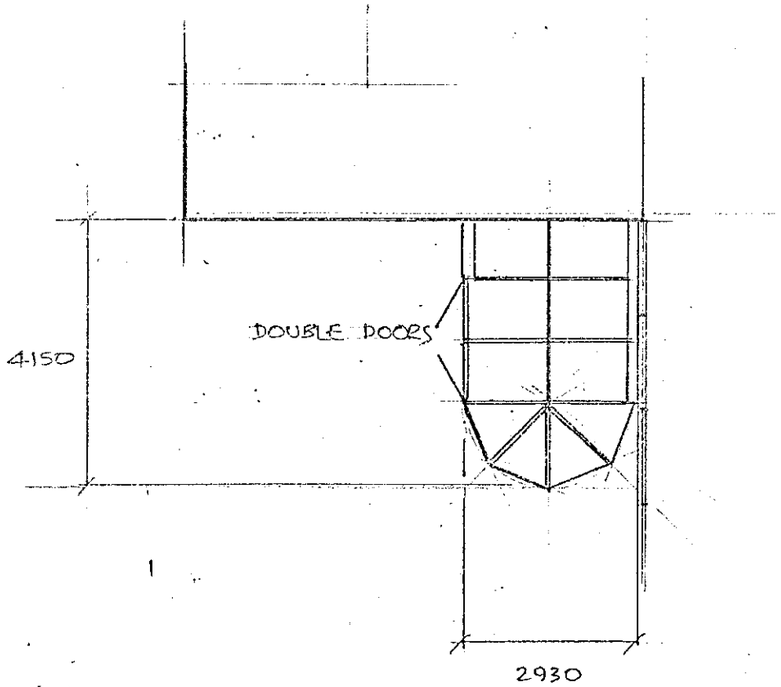

NOTES:

PROPOSED CONSERVATORY IN WHITE PVCu FRAMEWORK: DOUBLE GLAZED PANELS, FANLIGHTS TO MATCH EXISTING: DOUBLE DOORS, POLYCARBONATE ROOF, BRICKWORK TO MATCH EXISTING, R.W.P TO EXT. SOAKAWAY:

SIZE:

WIDTH 2930 DEPTH 4150 RIDGE 2850

APPROVED

CAVENDISH HOUSE

Conservatories of Distinction

3 Tower Estate, Warpsgrove Lane, Chalgrove, OXFORD, OX9 7XF
Telephone: (0865) 890557 Fax: (0865) 891569

NAME MR & MRS G. PARKER

ADDRESS

9, VERBENA CLOSE
WINNERSH
BERKS
RG41, 5ST

Scale. 1 : 100

Date. 31-05-00

Drawn by.

Drawing No: PB 2026