17.MAR2000 1007

APPROVED



elevation to north SCALE 1:100

Hatch Gate Farmhouse · Lines Road · HURST · RG 10 0 SP

addendum to drg no MM.07

NOTES:

All dimensions must be checked on site and not scaled from this drawing.

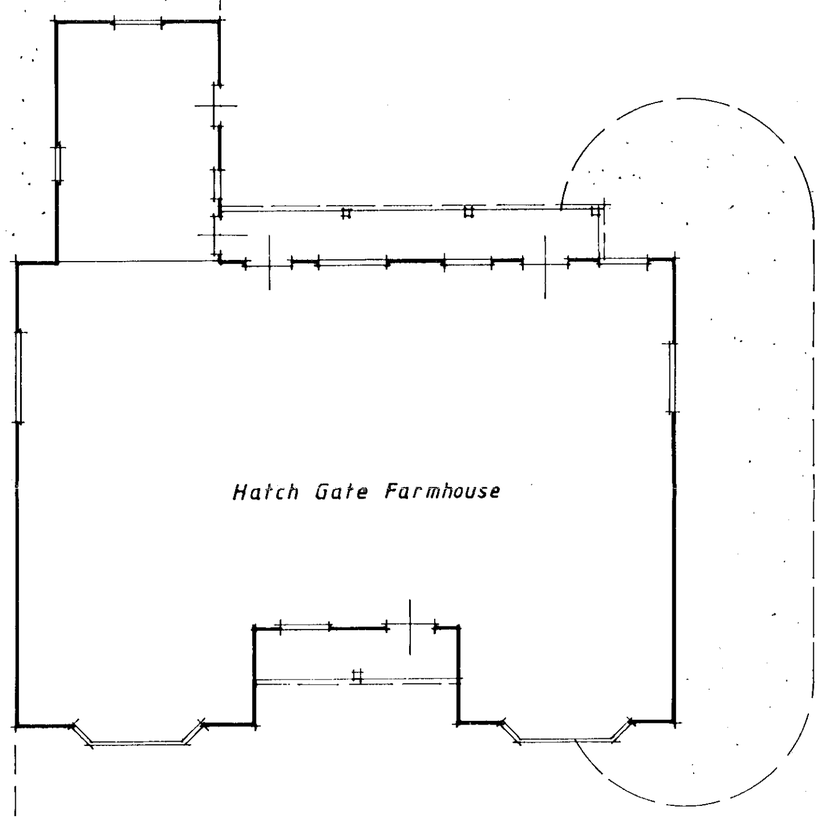

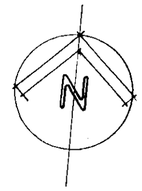

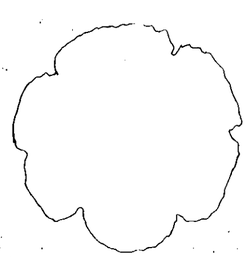

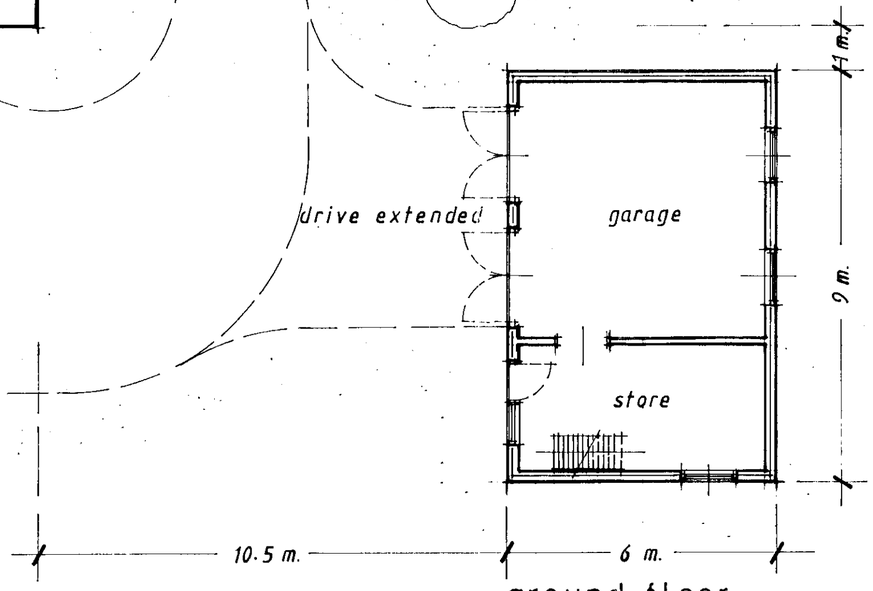

ground floor

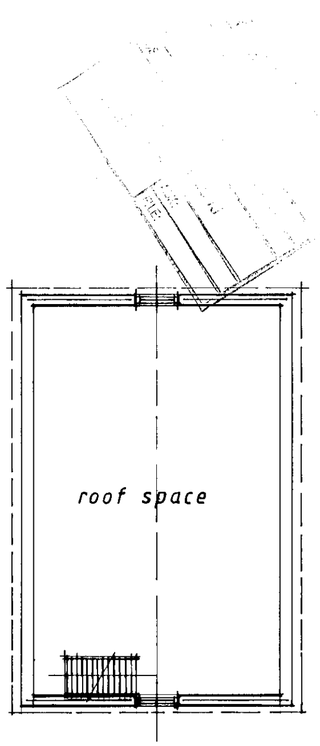

roof space

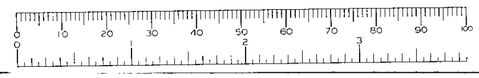

a	may 00	windows repositioned
	Date	Revisions

Client

Mr & Mrs C. EDWARDS

Job Title

Hatch Gate Farmhouse
Lines Road
HURST Berks
RG 10 0SP

Drawing Title

proposed garage and store

Scale 1 : 100

Date 16 MAR 00 | Drawn by (m)

Drg No.	Rev.
MM.06	a

A2

AMERSHAM BUSINESS SERVICE ARCHITECTS A2 SHEET 1187

923/600.

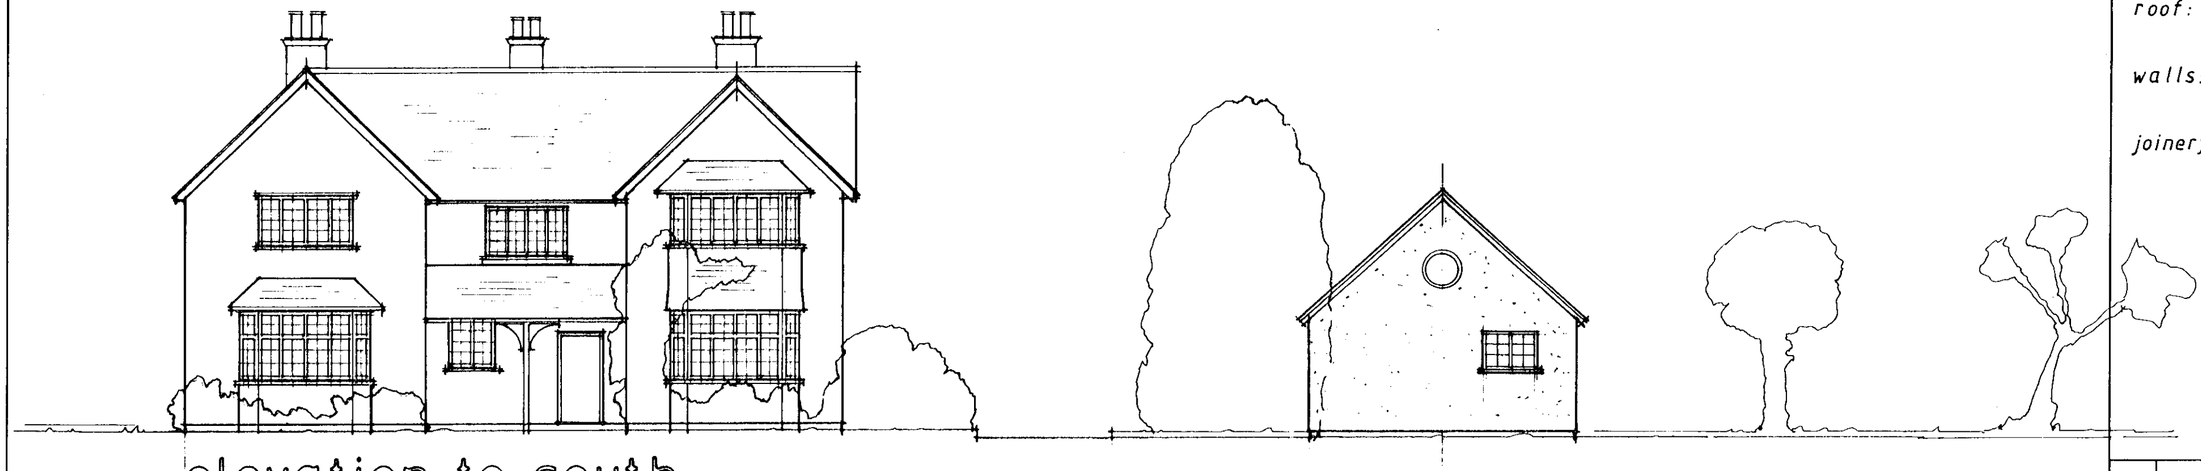

elevation to south

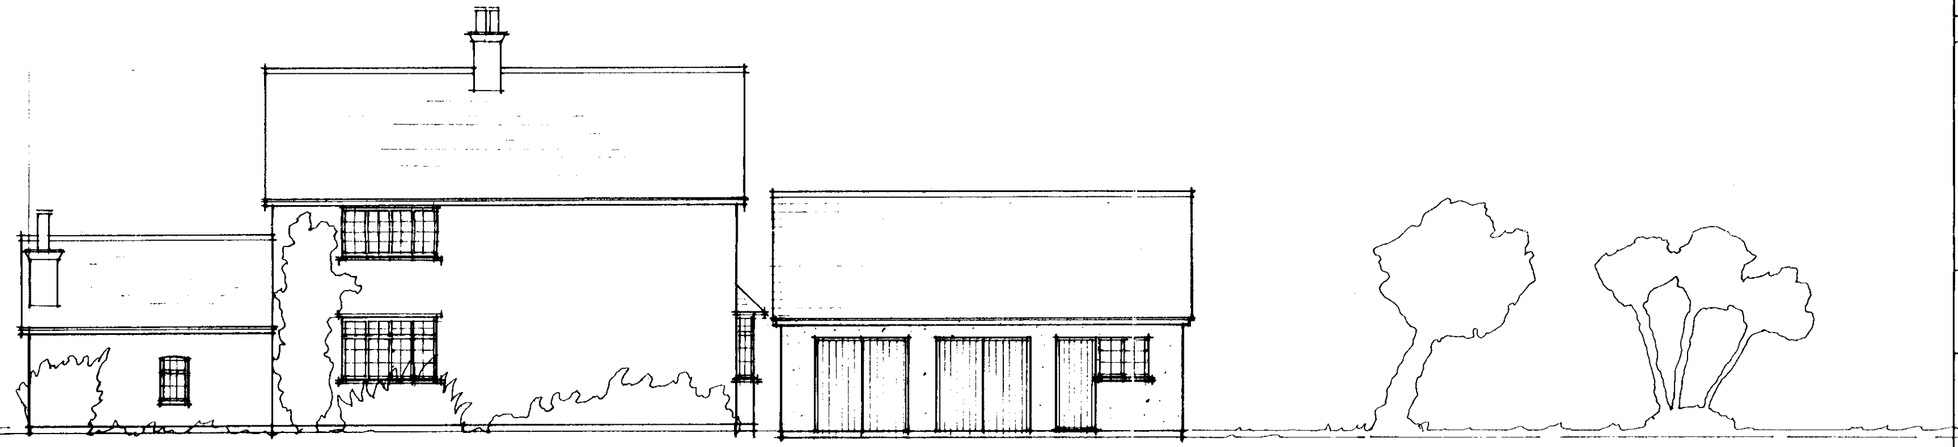

elevation to west

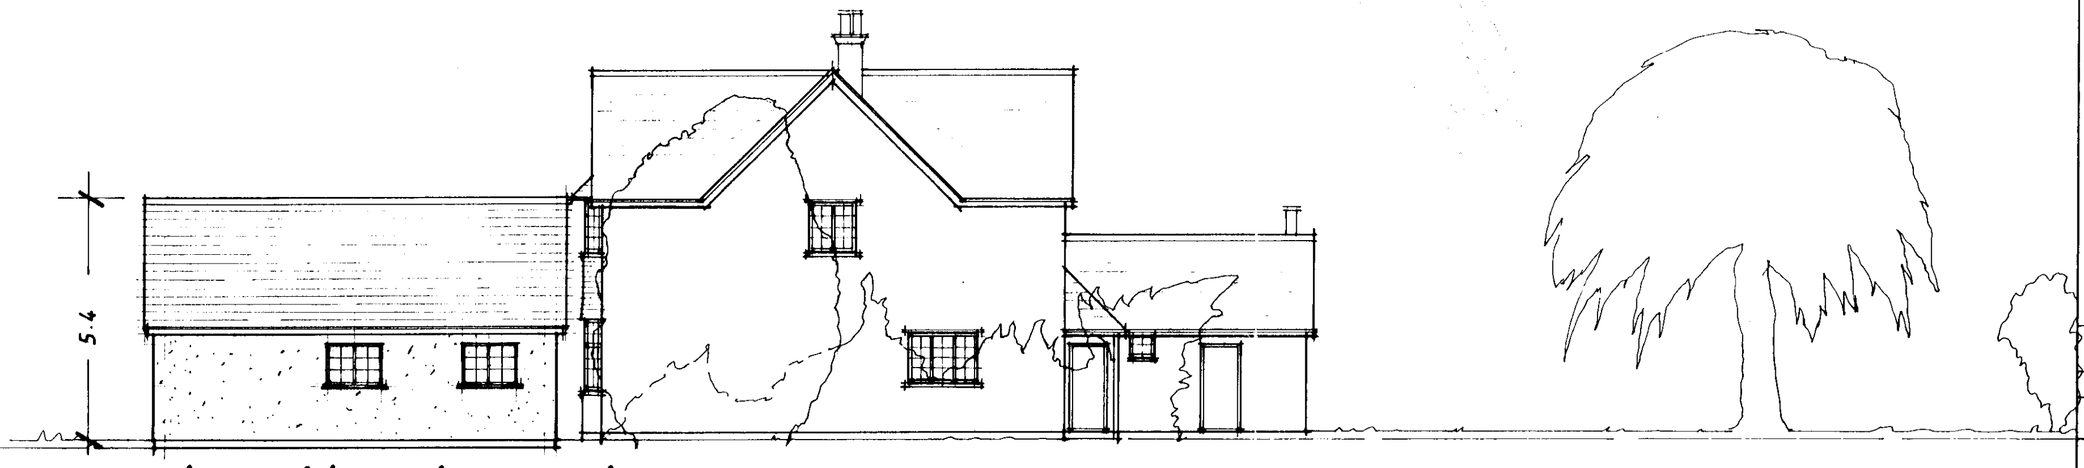

elevation to east

NOTES:

All dimensions must be checked on site and not scaled from this drawing.

roof: red clay tiles (to match farmhouse roof).

walls: render and dash finish (to match farmhouse walls).

joinery: black stained barges and fascias; white painted windows and frames; green painted doors.

a	may 00	windows repositioned
	Date	Revisions

Client

Mr & Mrs C. EDWARDS

Job Title

Hatch Gate Farmhouse
Lines Road
HURST Berks
RG 10 0SP

Drawing Title

elevations of
proposed garage + store

Scale SCALE 1:100

Date 16 MAR 00 | Drawn by (m)

Drg No. MM.07 | Rev. a

AMERSHAM BUSINESS SERVICE ARCHITECTS A2 SHEET 1187

CD 23/6/00

A2



elevation to north SCALE 1:100

Hatch Gate Farmhouse · Lines Road · HURST · RG 10 0 SP

addendum to drg no MM·07 revision a - window omitted - May 00

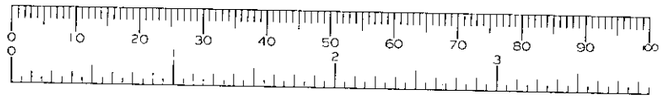

100 concrete floor slab on 1000 g. d.p. membrane over blinded hardcore sub-base: 22 chipboard flooring in roof-space, ROCKWOOL insulation between floor joists and 2 x 9.5 plasterboard ceiling below: eaves vent strips over s.w. fascias with plywood soffits fixed to rafter feet: 30 x 5 galv. straps to secure roof and floor to walls at 1.5 m. spacings: softwood joinery doors and windows: alternating tread stairs with handrails each side and balustrade around stairwell.

concrete strip foundations 675 x 500 min. subject to ground conditions and L.A. approval: fairfaced cavity blockwork walls 265 thick with ROCKWOOL insulation batts and render and dash finish: insulated steel lintols at openings and insulated cavity closers: 75 x 100 wall plates skew-fixed to blockwork (HELIFIX): central steel beam to Engineer's details: 125 x 50 SC 4 floor joists at 400 c/c: patent stressed skin roof panels to maker's details: clay plain-tiling on battens and felt and ventilated ridge: upvc. rainwater goods.

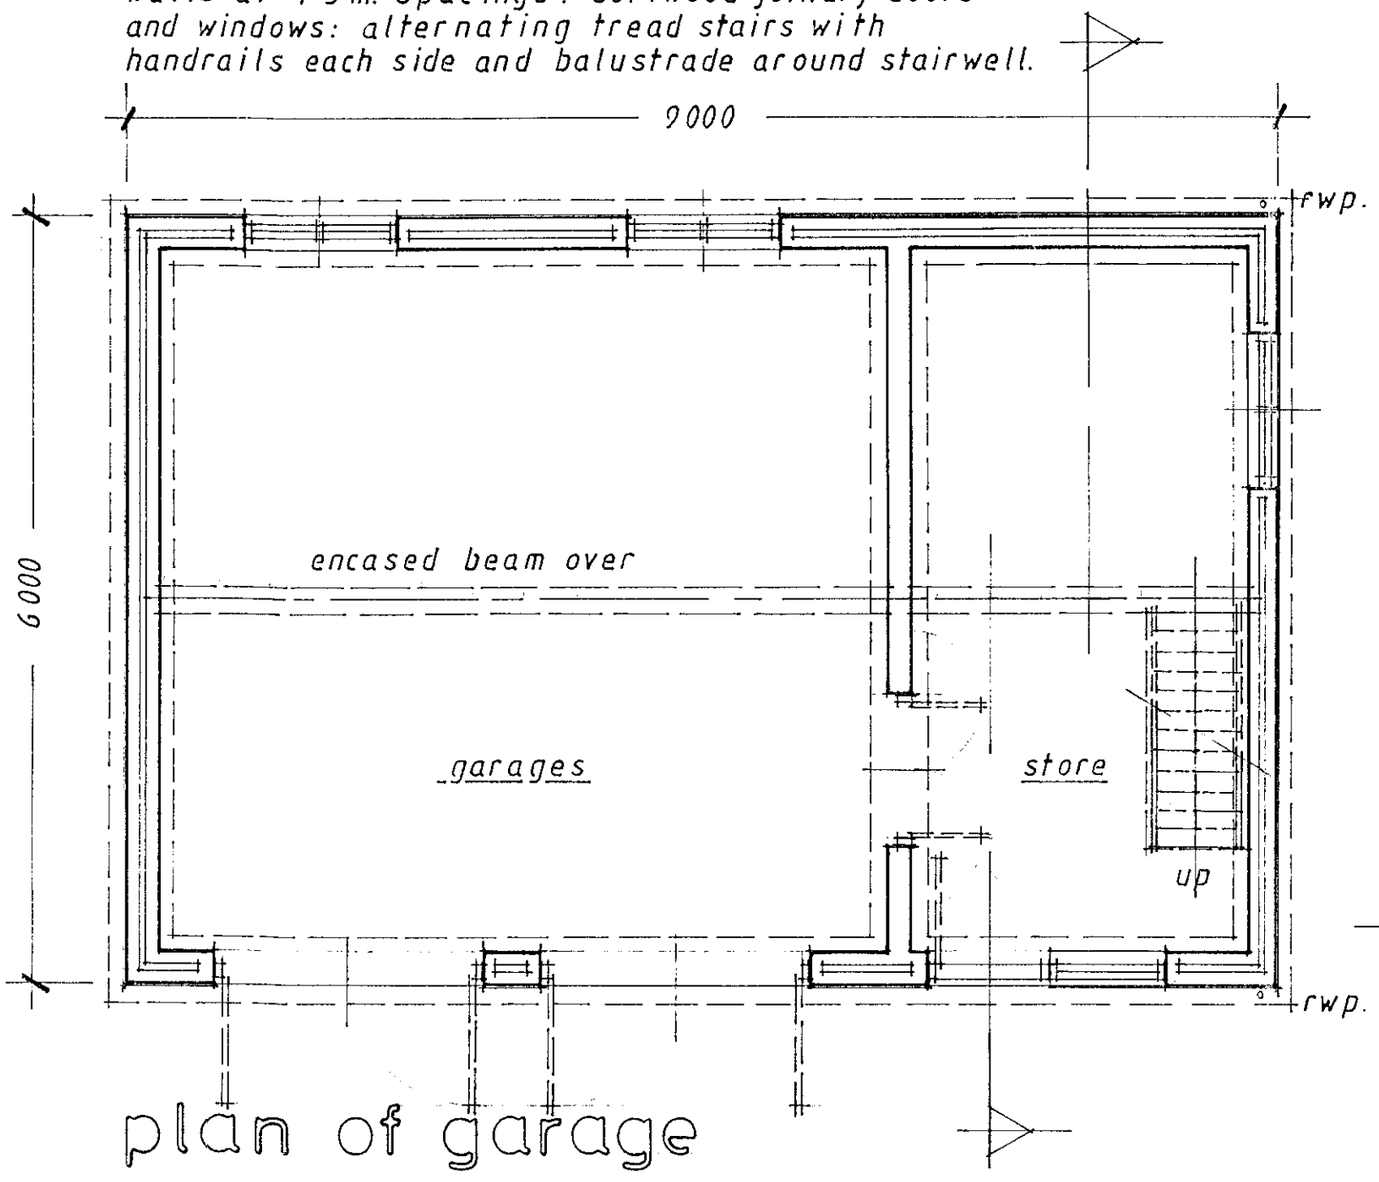

plan of garage

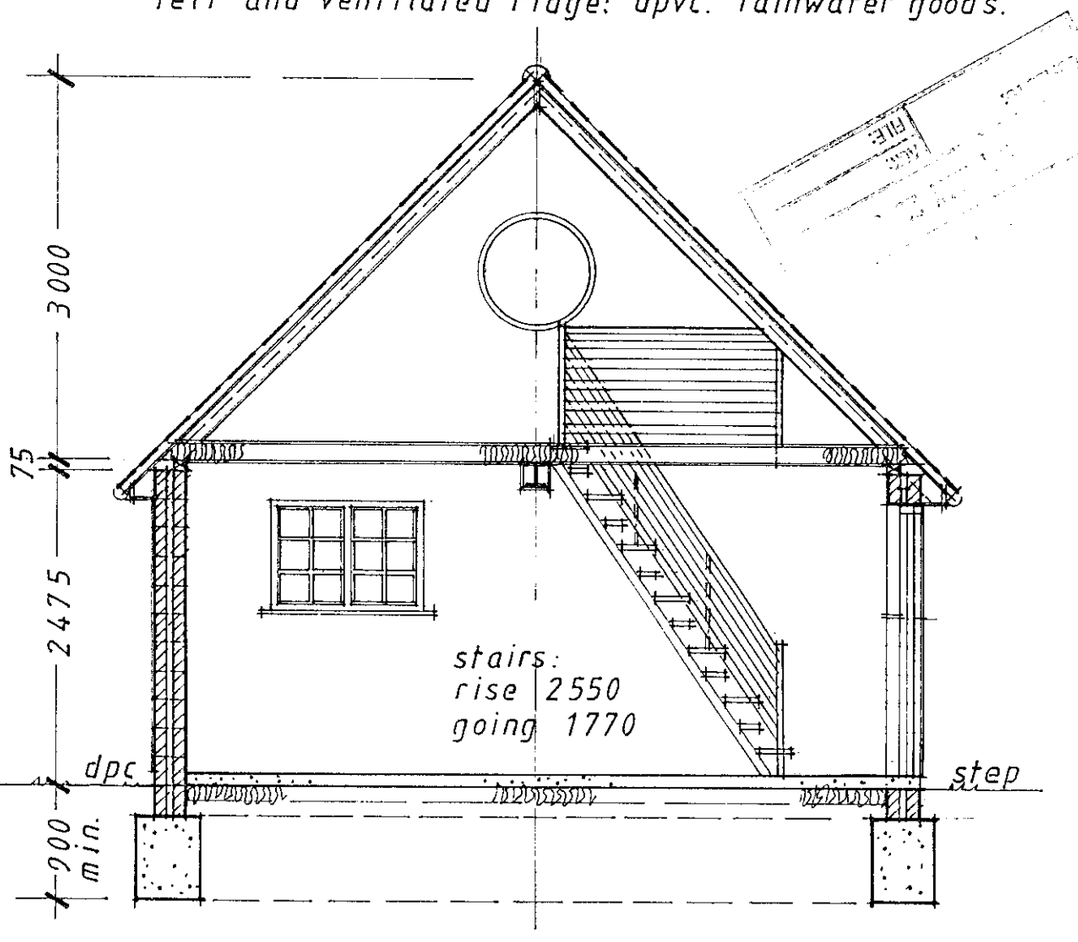

cross section

Hatch Gate Farmhouse · Lines Road · Hurst · Berkshire

RG 10 0 SP

SCALE 1 : 50

23/6/00

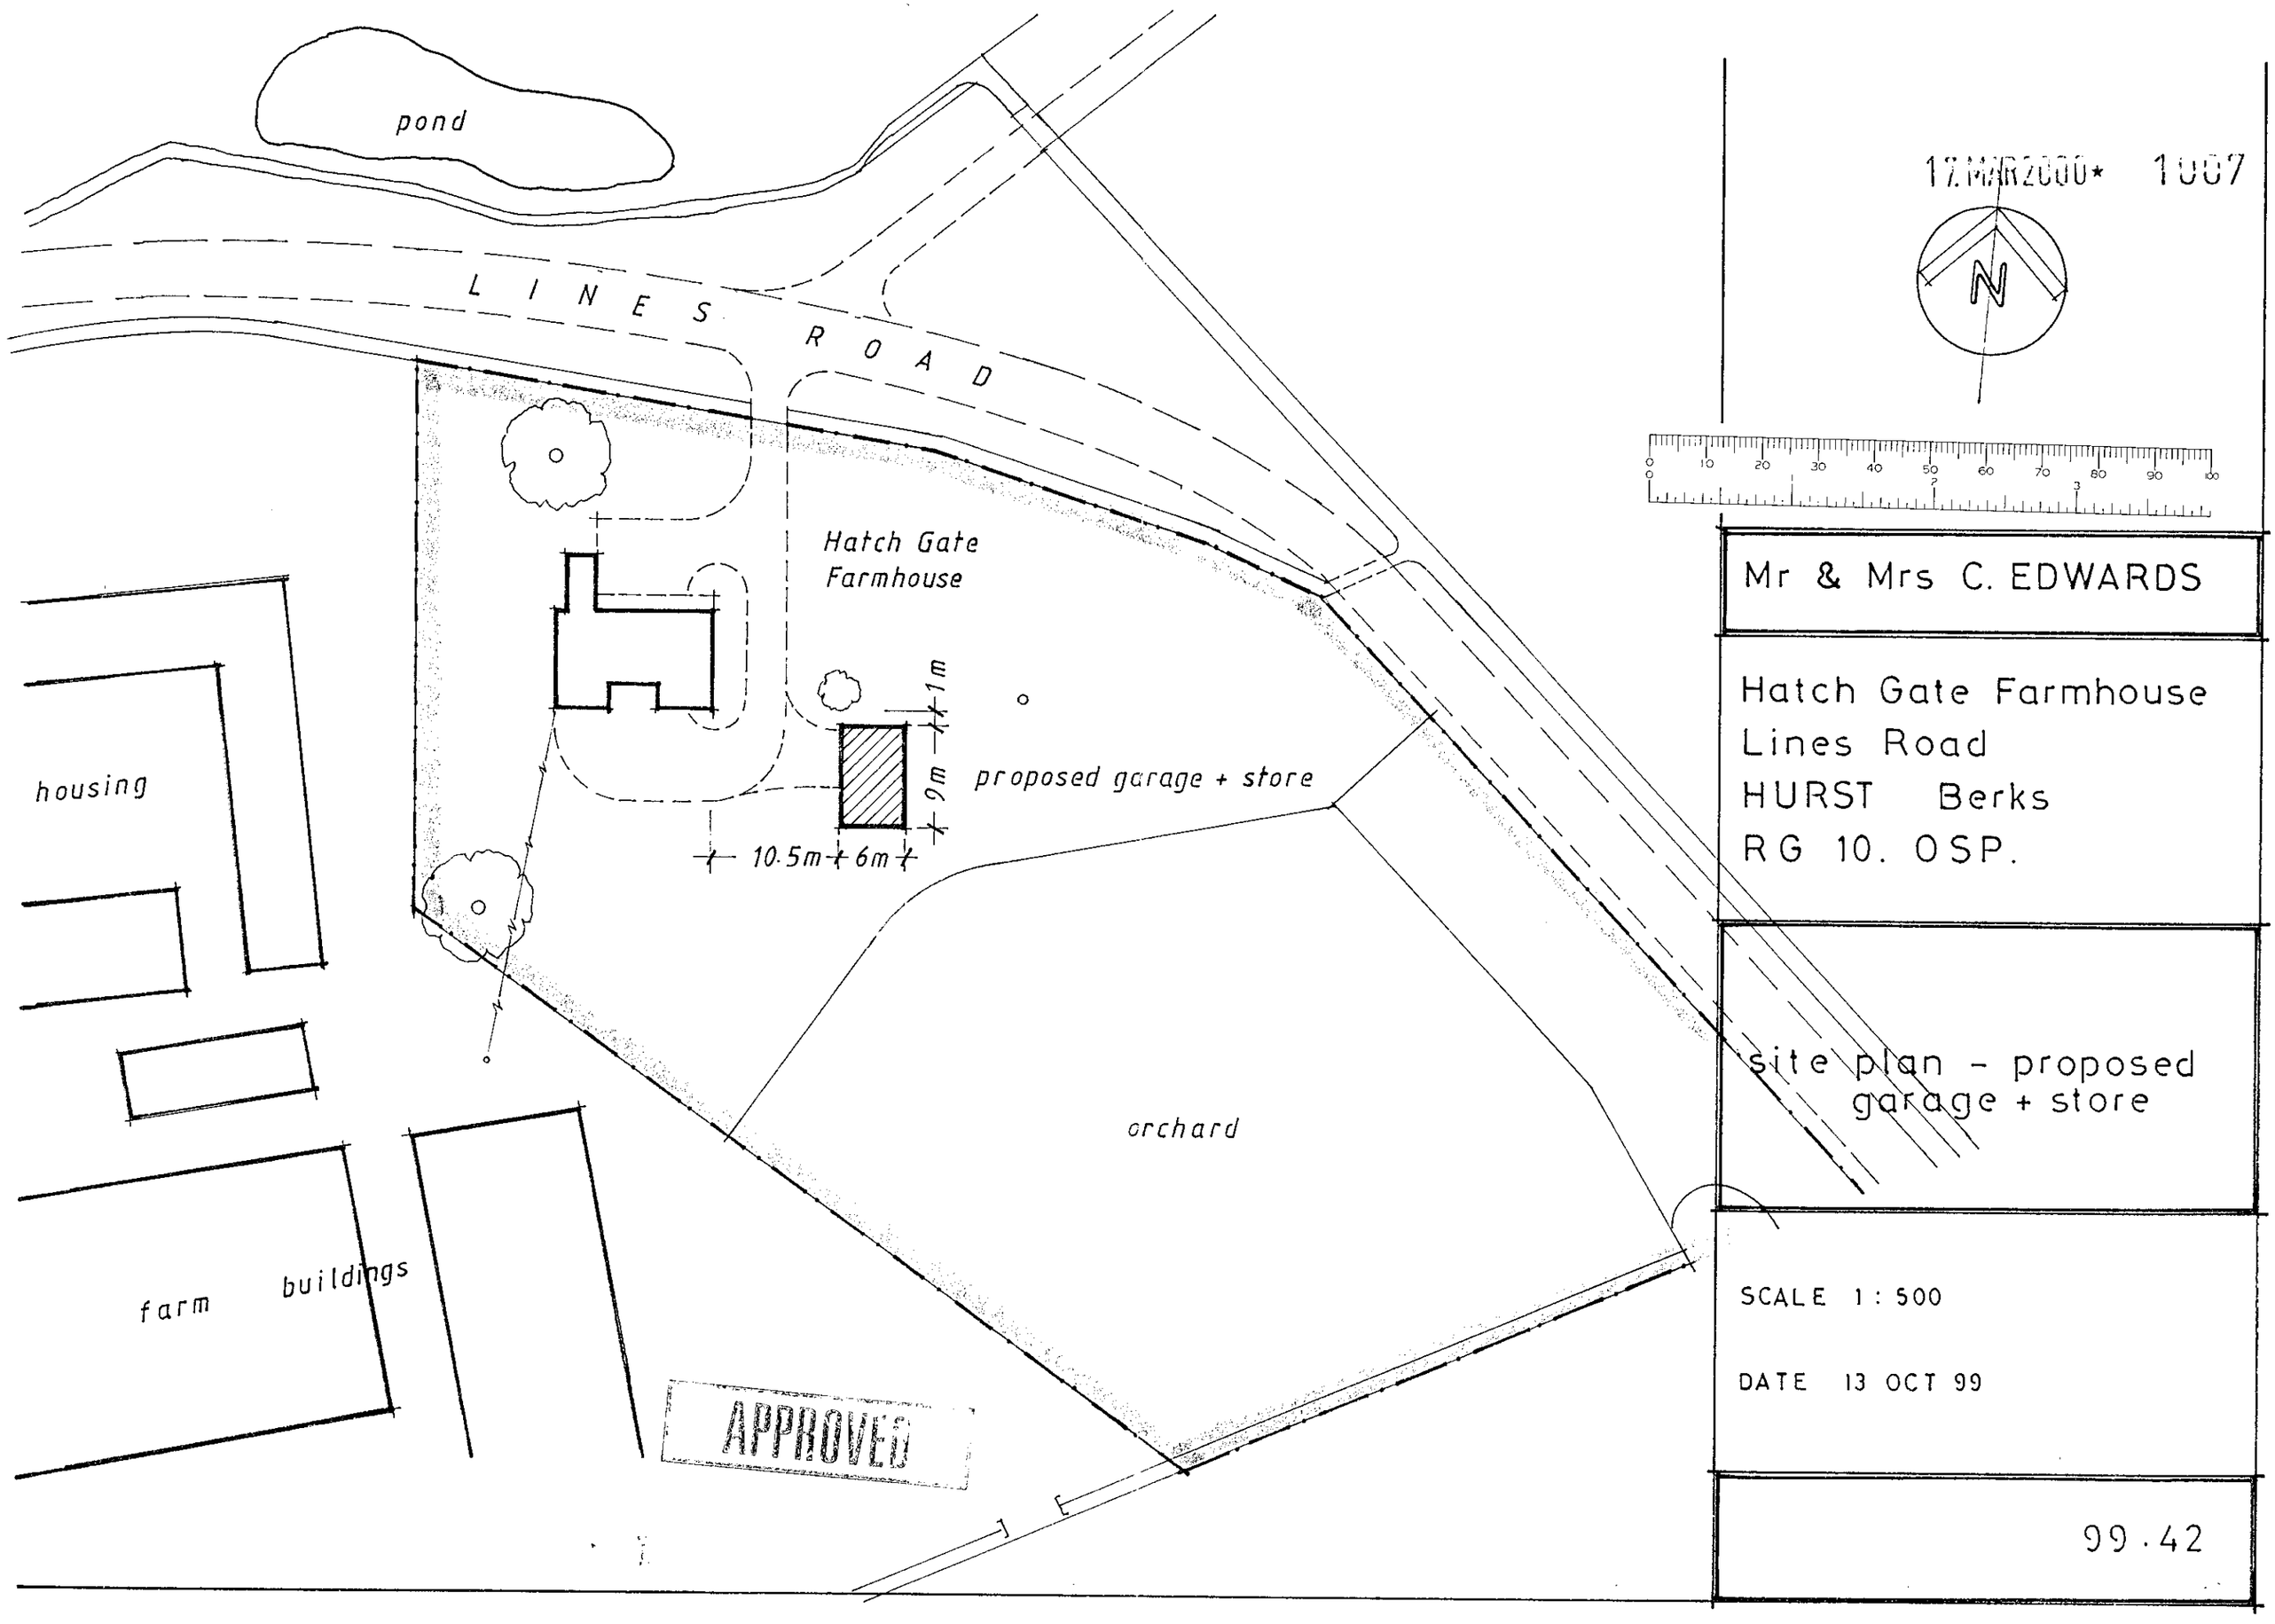
pond
LINES ROAD
Hatch Gate Farmhouse
1m
9m
10.5m
6m
proposed garage + store
housing
orchard
farm buildings
APPROVED
17 MAR 2000* 1007
N
Mr & Mrs C. EDWARDS
Hatch Gate Farmhouse
Lines Road
HURST Berks
RG 10. OSP.
site plan - proposed garage + store
SCALE 1 : 500
DATE 13 OCT 99
99.42



elevation to south

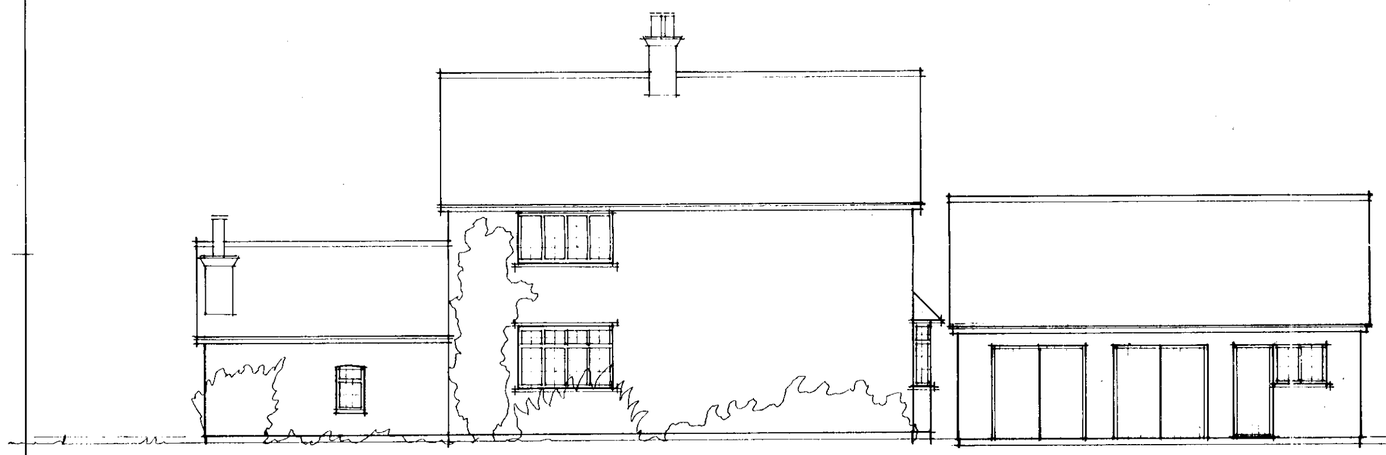

elevation to west

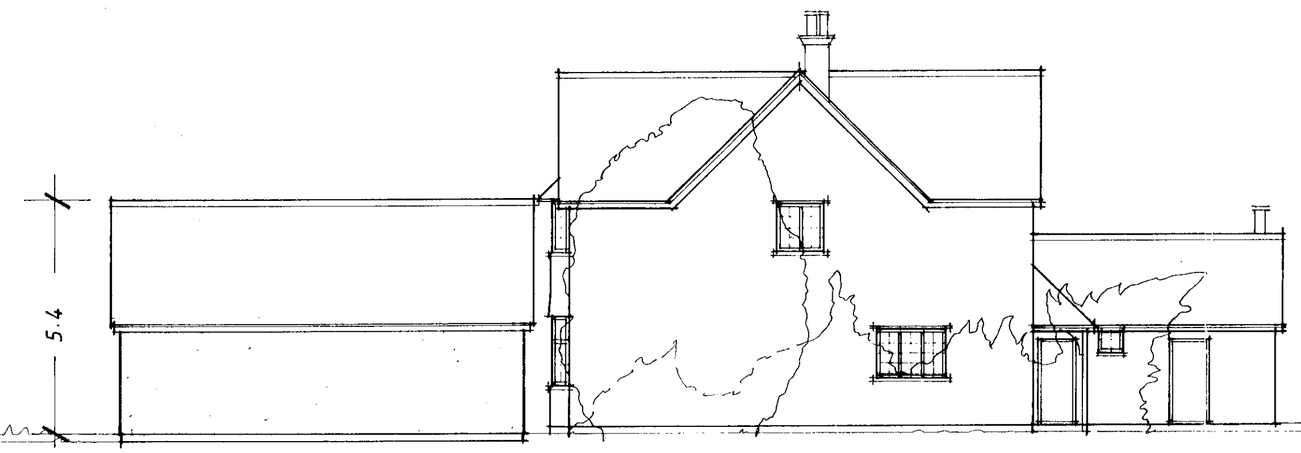

elevation to east

APPROVED

17 MAR 2000* 1007

NOTES:

All dimensions must be checked on site and not scaled from this drawing.

roof: red clay tiles (to match farmhouse roof).

walls: render and dash finish (to match farmhouse walls).

joinery: black stained barges and fascias; white painted windows and frames; green painted doors.

	Date	Revisions

Client

Mr & Mrs C. EDWARDS

Job Title

Hatch Gate Farmhouse
Lines Road
HURST Berks
RG 10 0SP

Drawing Title

elevations of proposed garage + store

Scale SCALE 1 : 100

Date 16 MAR 00 | Drawn by (m)

Drg No. MM.07 | Rev.

NOTES:

All dimensions must be checked on site and not scaled from this drawing.

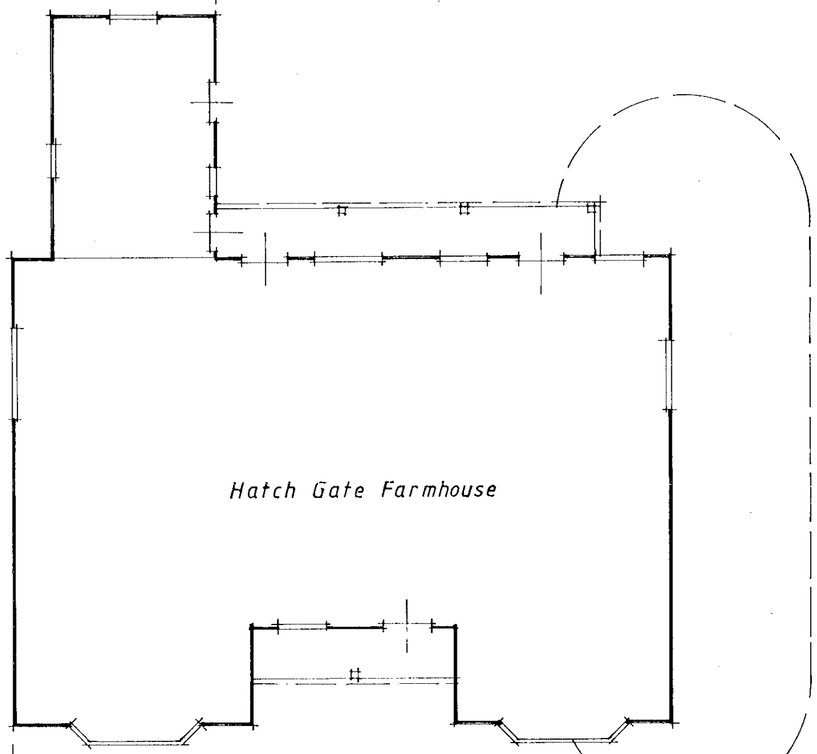

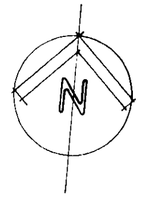

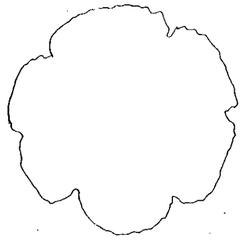

APPROVED

existing gravel drive

drive extended

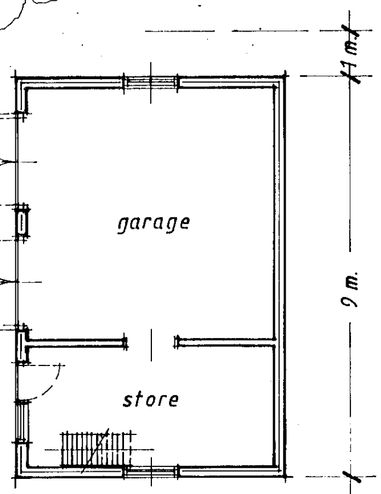

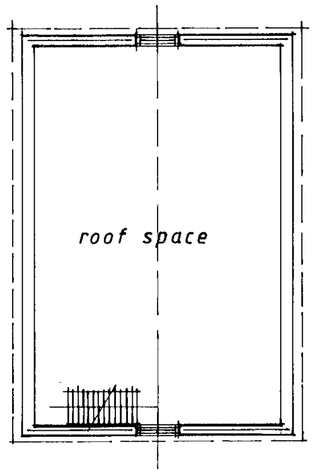

ground floor

roof space

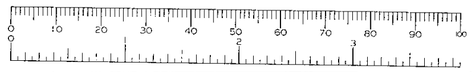

	Date	Revisions

Client

Mr & Mrs C. EDWARDS

Job Title

Hatch Gate Farmhouse
Lines Road
HURST Berks
RG 10 0SP

Drawing Title

proposed garage and store

Scale 1 : 100

Date 16 MAR 00 | Drawn by (m)

Drg No. MM.06 | Rev.