Notes

All dimensions and levels on site are to be checked prior to commencement of work.

This drawing is the copyright of The Edwards Irish Partnership.

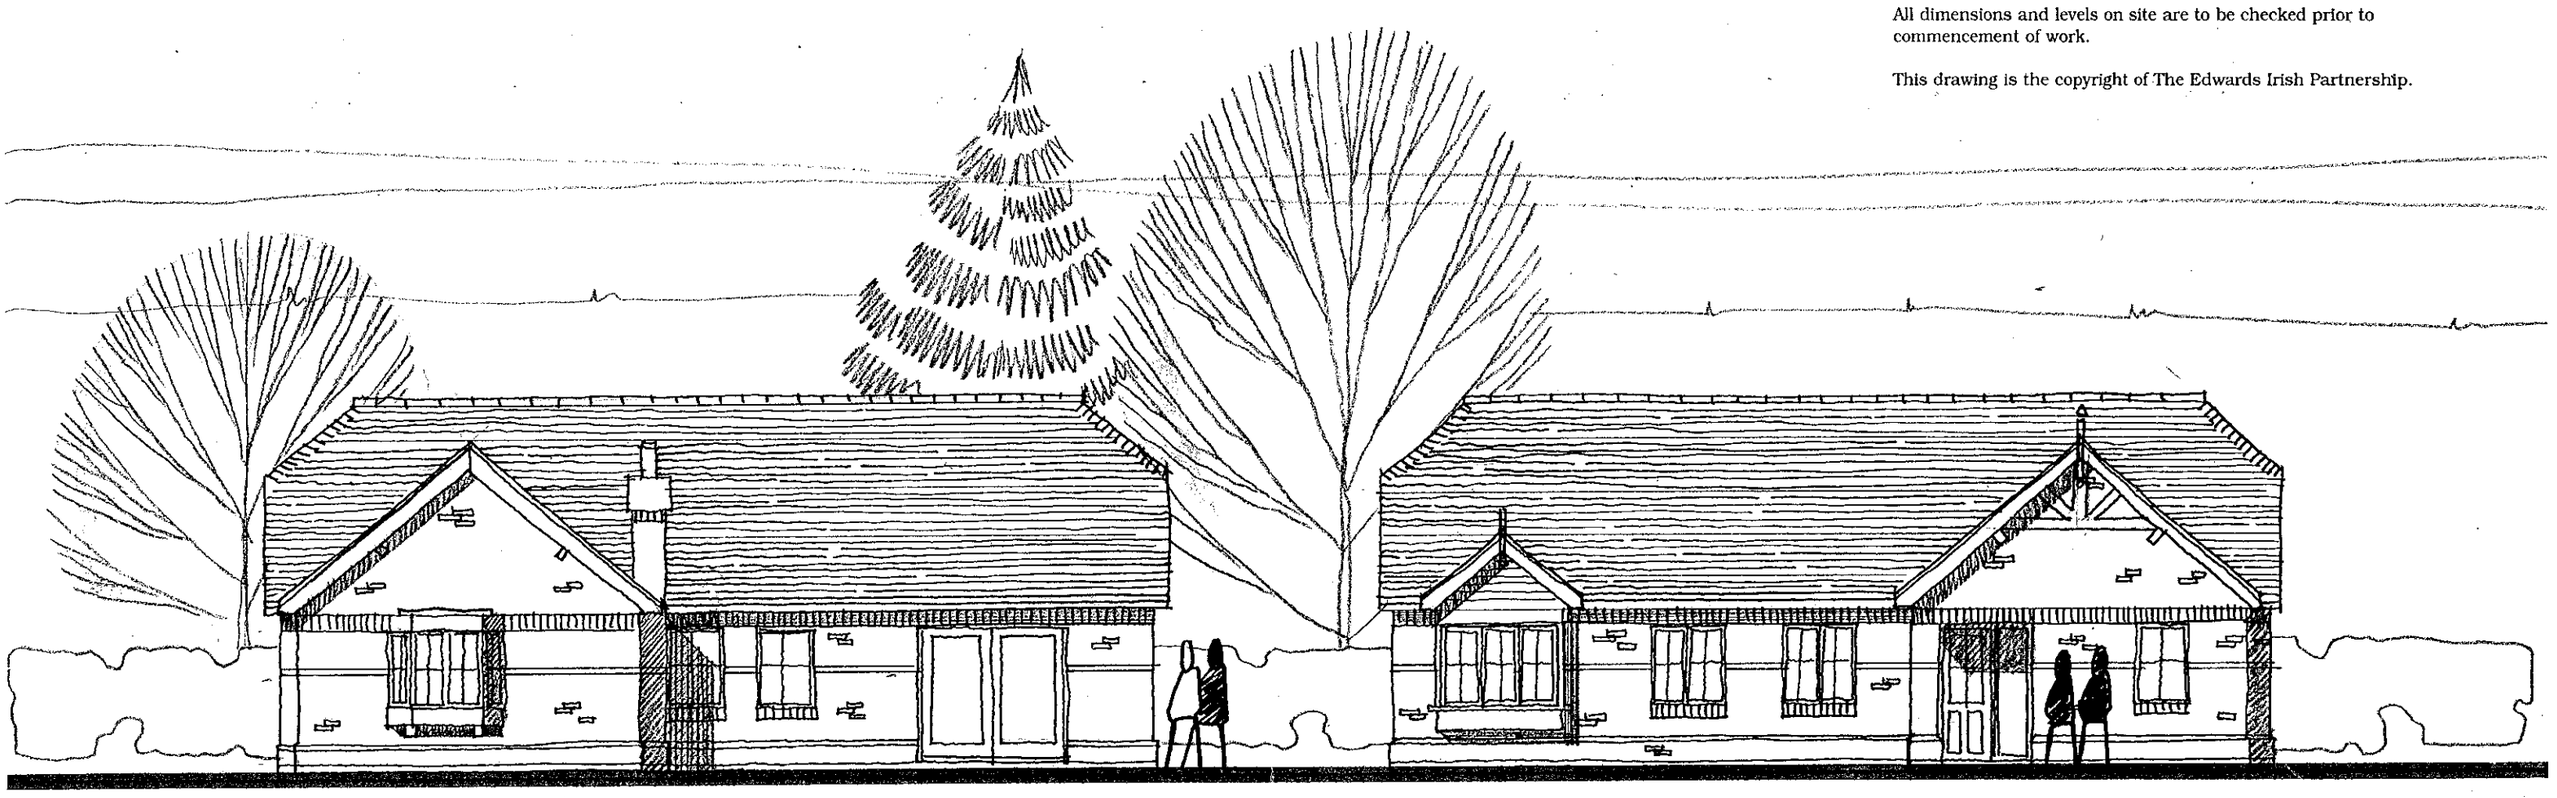

REAR ELEVATION 1:100

FRONT ELEVATION

10 JAN 2000

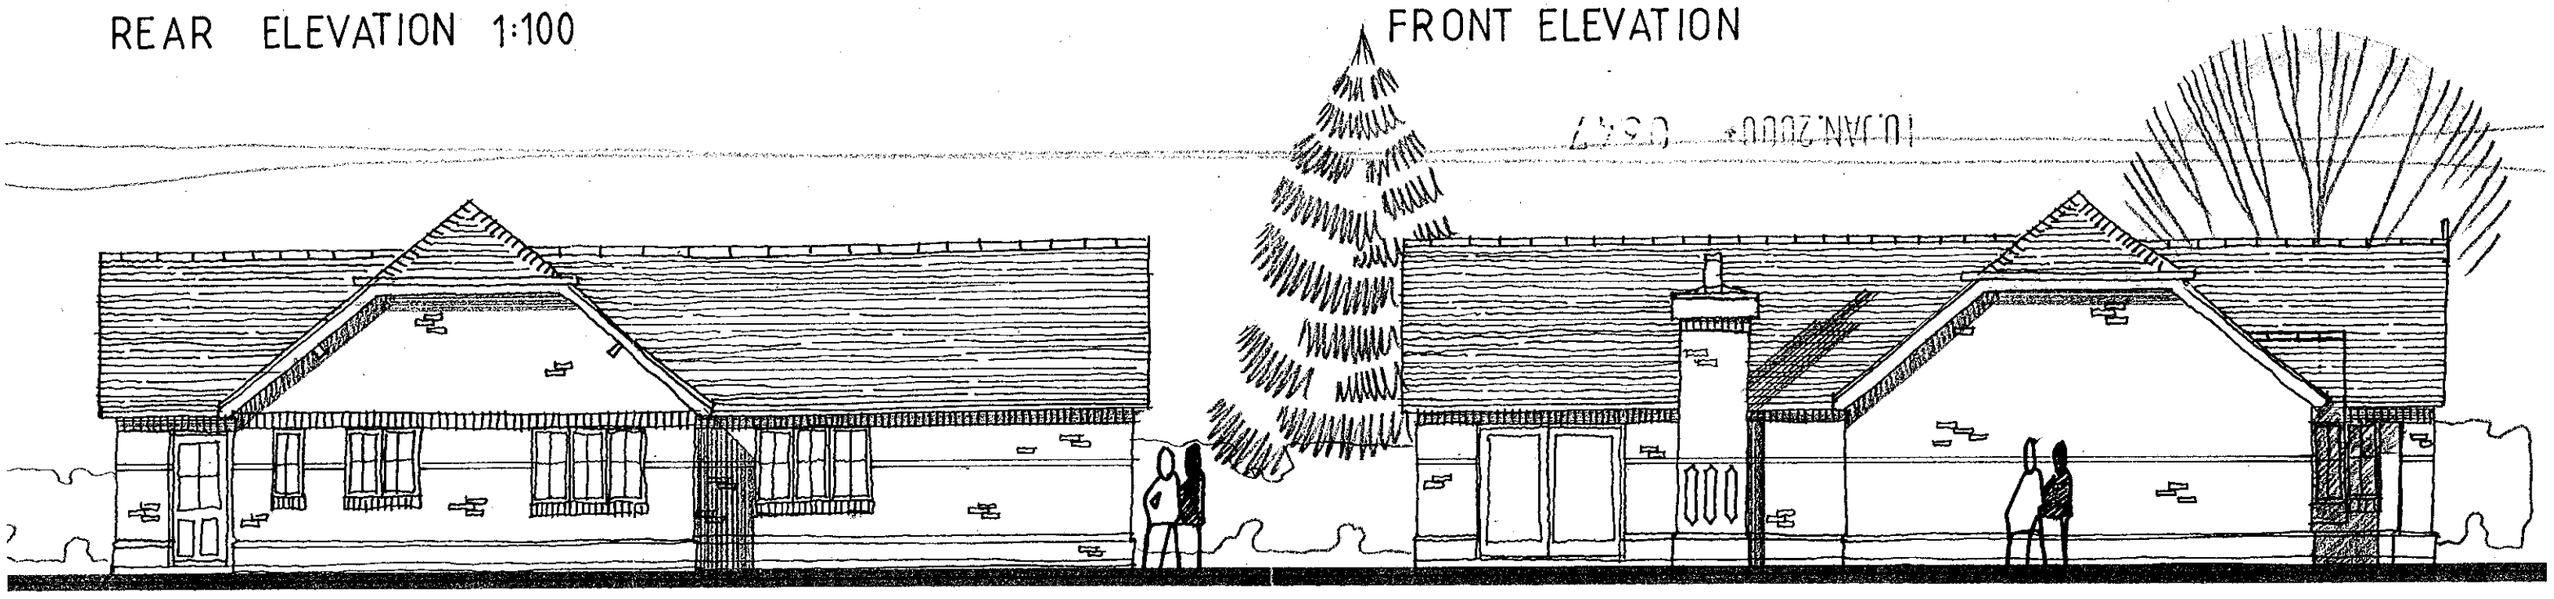

SIDE ELEVATION

SIDE ELEVATION

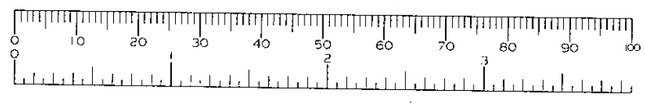

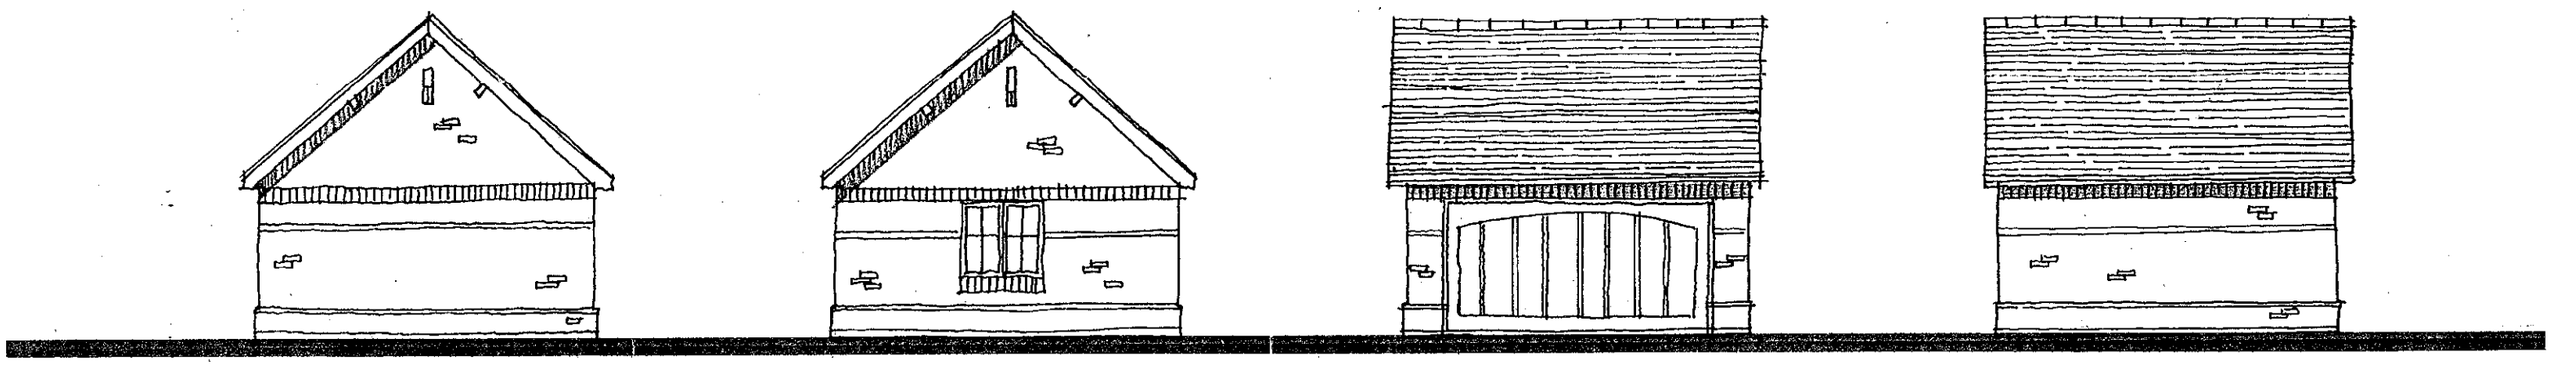

GARAGE SIDE 1:100

SIDE

FRONT

REAR

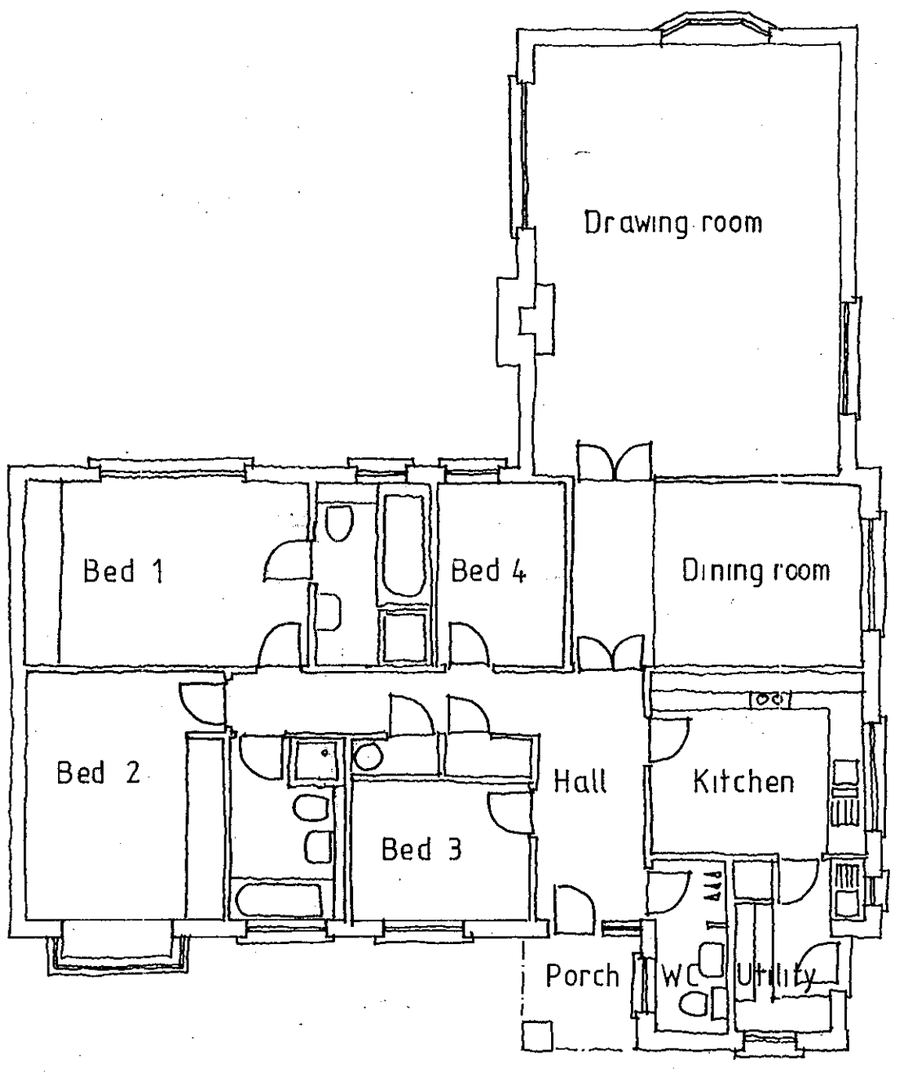

BUNGALOW PLAN 1:100

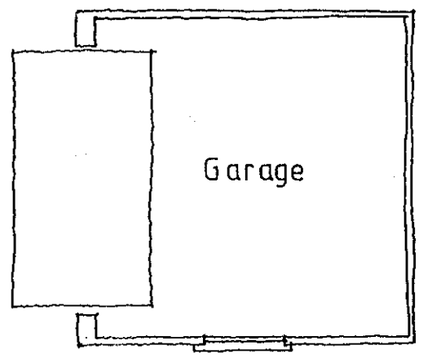

GARAGE PLAN

Project

LAND TO REAR OF
68-70 WARGRAVE ROAD
TWYFORD

Client

R RIDOUT AND A TUNALI

Drawing

PLOT 3 HOUSE

Scale 1:100

Date 12/99

The Edwards Irish Partnership
Architects & Surveyors
36 Langborough Road, Wokingham, Berks. RG40 2BT
Tel: 0118-989-4403 Fax: 0118-989-4383 E-mail: the.eip@virgin.net

Job 1278 Dwg. 10

Rapidos DS (UK) 99811

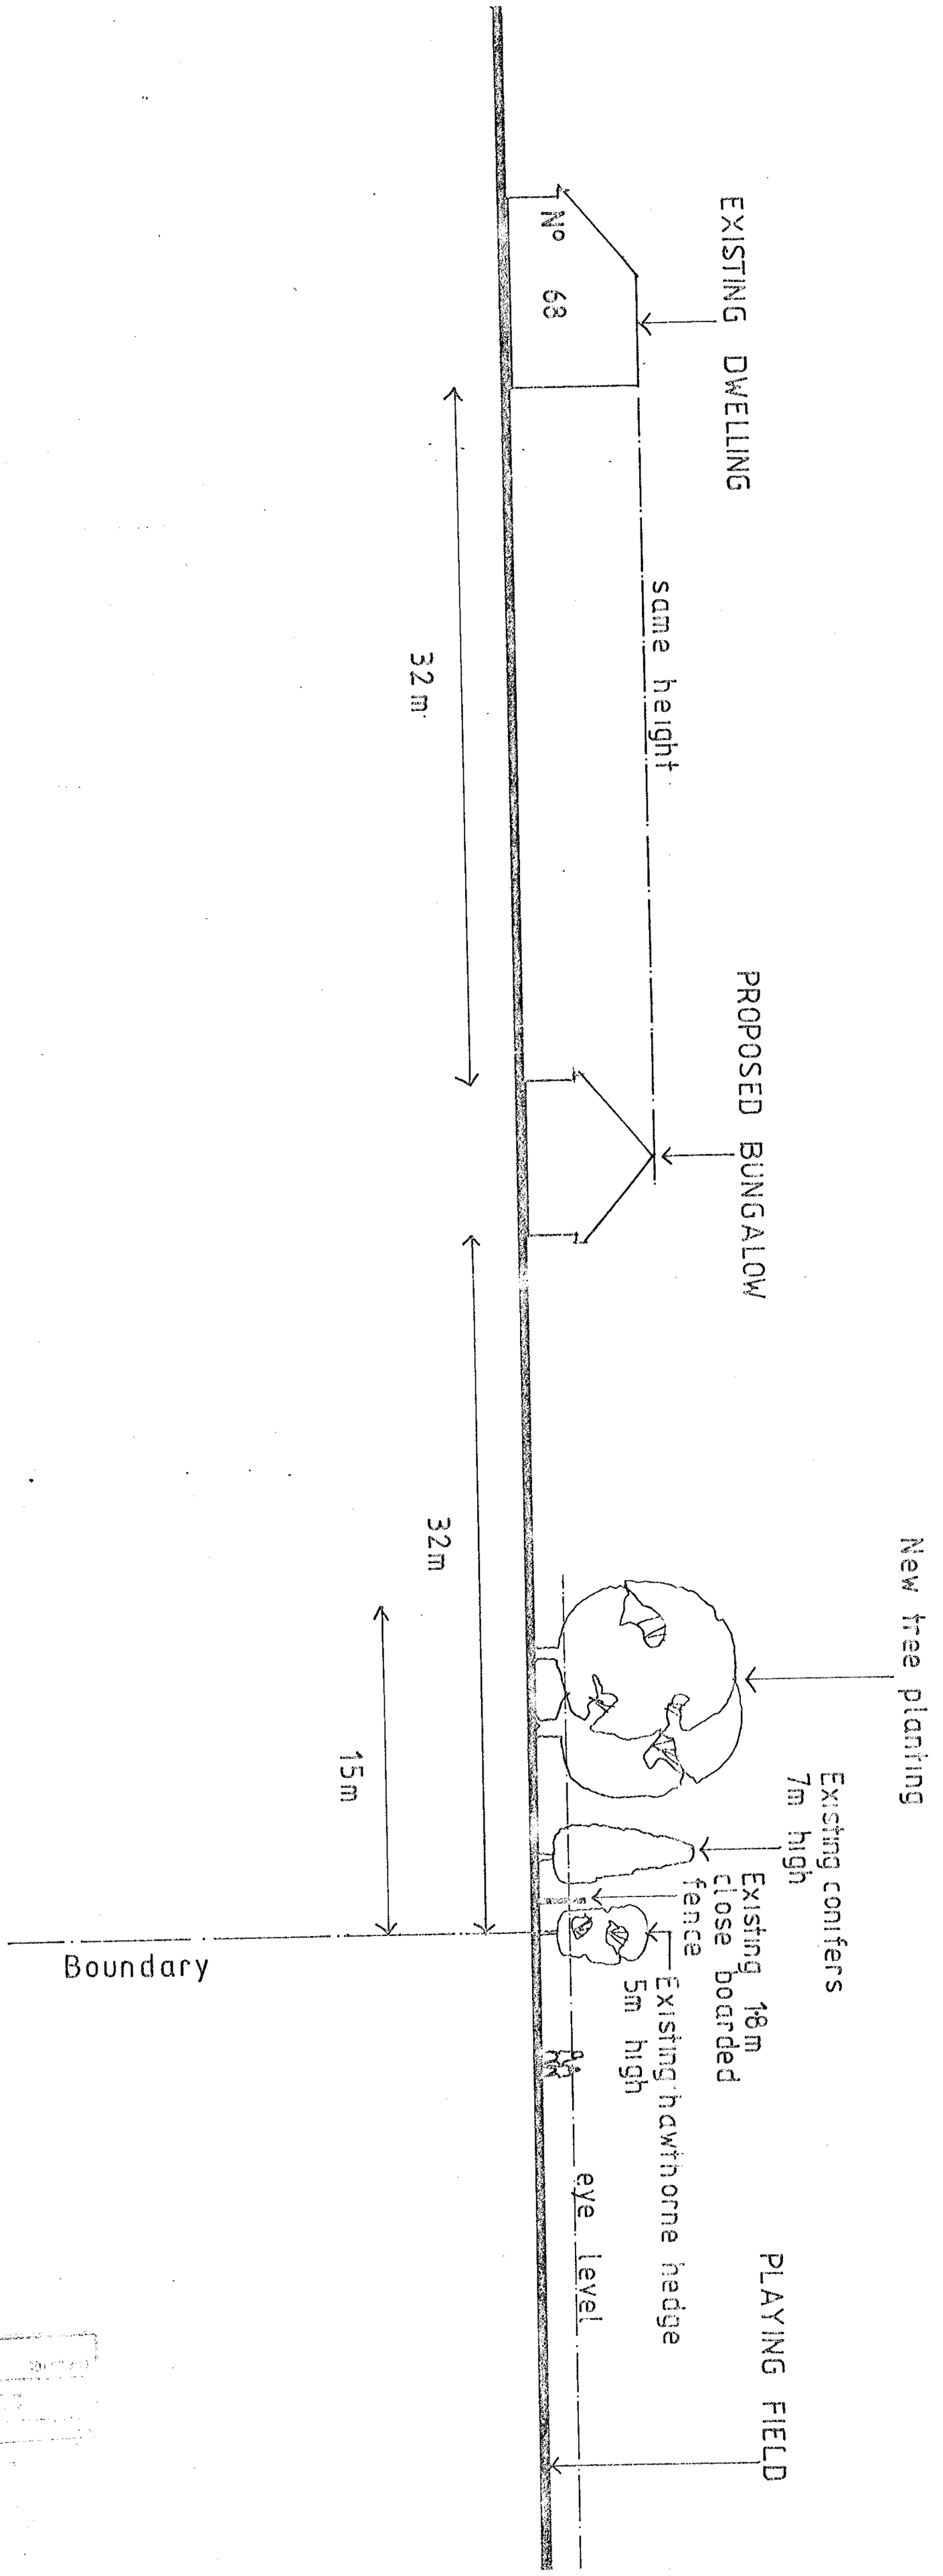

Notes

All dimensions and levels on site are to be checked prior to commencement of work.

This drawing is the copyright of The Edwards Irish Partnership.

Project

LAND TO REAR OF
68-70 WARGRAVE ROAD
TWYFORD

Client

R RIDOUT AND A TUNALI

Drawing

SECTION THROUGH SITE

Scale	Date
1 200	21/02/00

The Edwards Irish Partnership
Architects & Surveyors
36 Langborough Road, Wokingham, Berks. RG40 2BT
Tel: 0118-989-4403 Fax: 0118-989-4383 E-mail: the.eip@virgin.net

Job 1278 Dwg. 20

Rapidos DS (UK) 99811

Notes

All dimensions and levels on site are to be checked prior to commencement of work.

This drawing is the copyright of The Edwards Irish Partnership.



FRONT ELEVATION 1:100

REAR ELEVATION

SIDE ELEVATION

SIDE ELEVATION

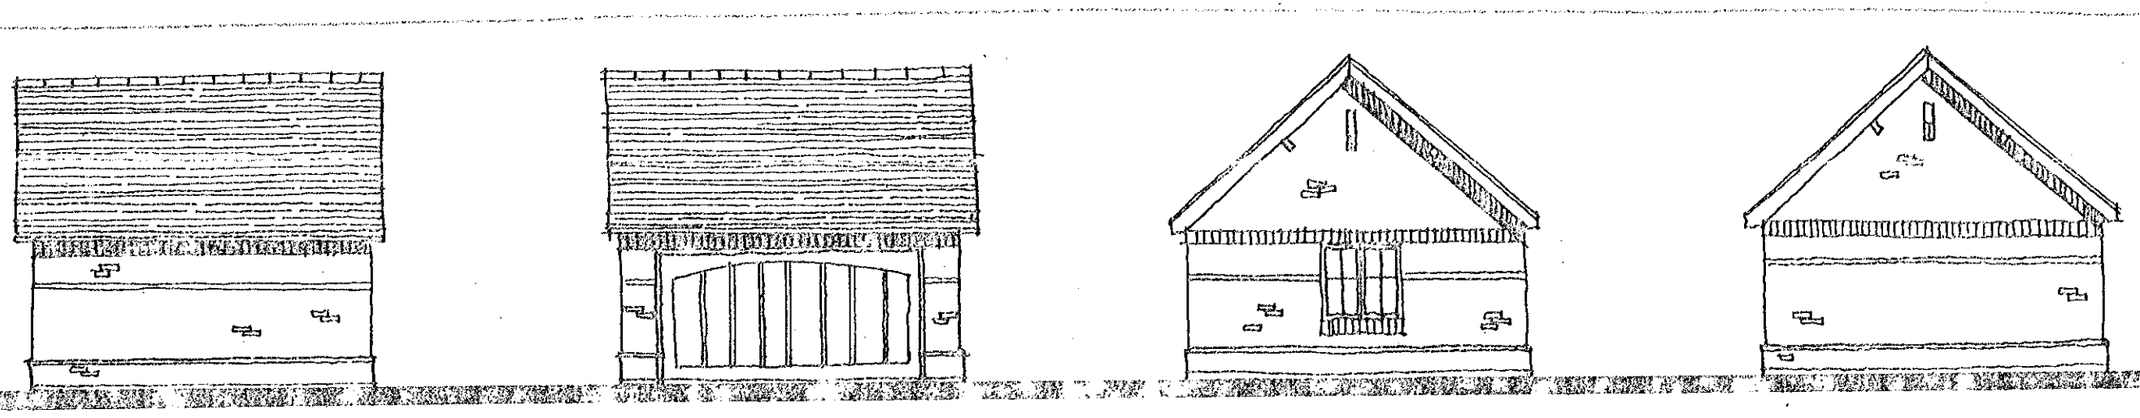

GARAGE REAR ELEVATION

FRONT

SIDE

SIDE

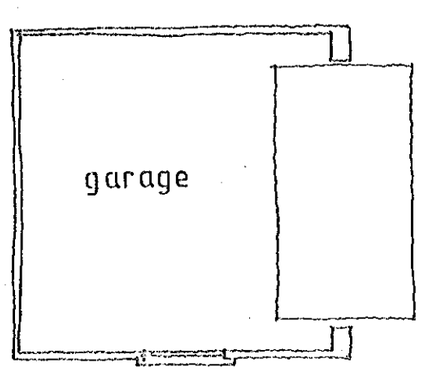

GARAGE PLAN

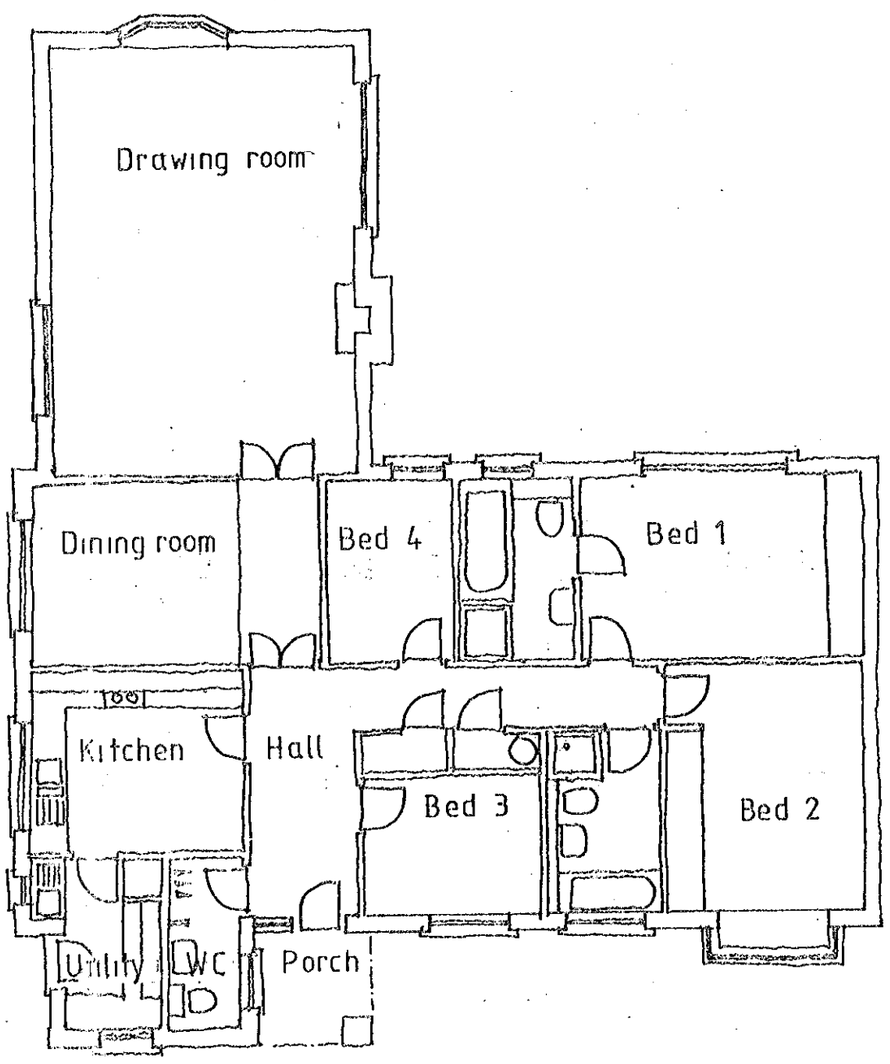

BUNGALOW PLAN 1:100

16 JAN 2000* U547

Project

LAND TO REAR OF
68-70 WARGRAVE ROAD
TWYFORD

Client

R RIDOUT AND A TUNALI

Drawing

PLOT 2 HOUSE

Scale	Date
1:100	12/99

The Edwards Irish Partnership
Architects & Surveyors
36 Langborough Road, Wokingham, Berks. RG40 2BT
Tel: 0118-989-4403 Fax: 0118-989-4383 E-mail: the.eip@virgin.net

Job 1278 Dwg. 14

Rapidos DS (UK) 99811

Notes

All dimensions and levels on site are to be checked prior to commencement of work.

This drawing is the copyright of The Edwards Irish Partnership.

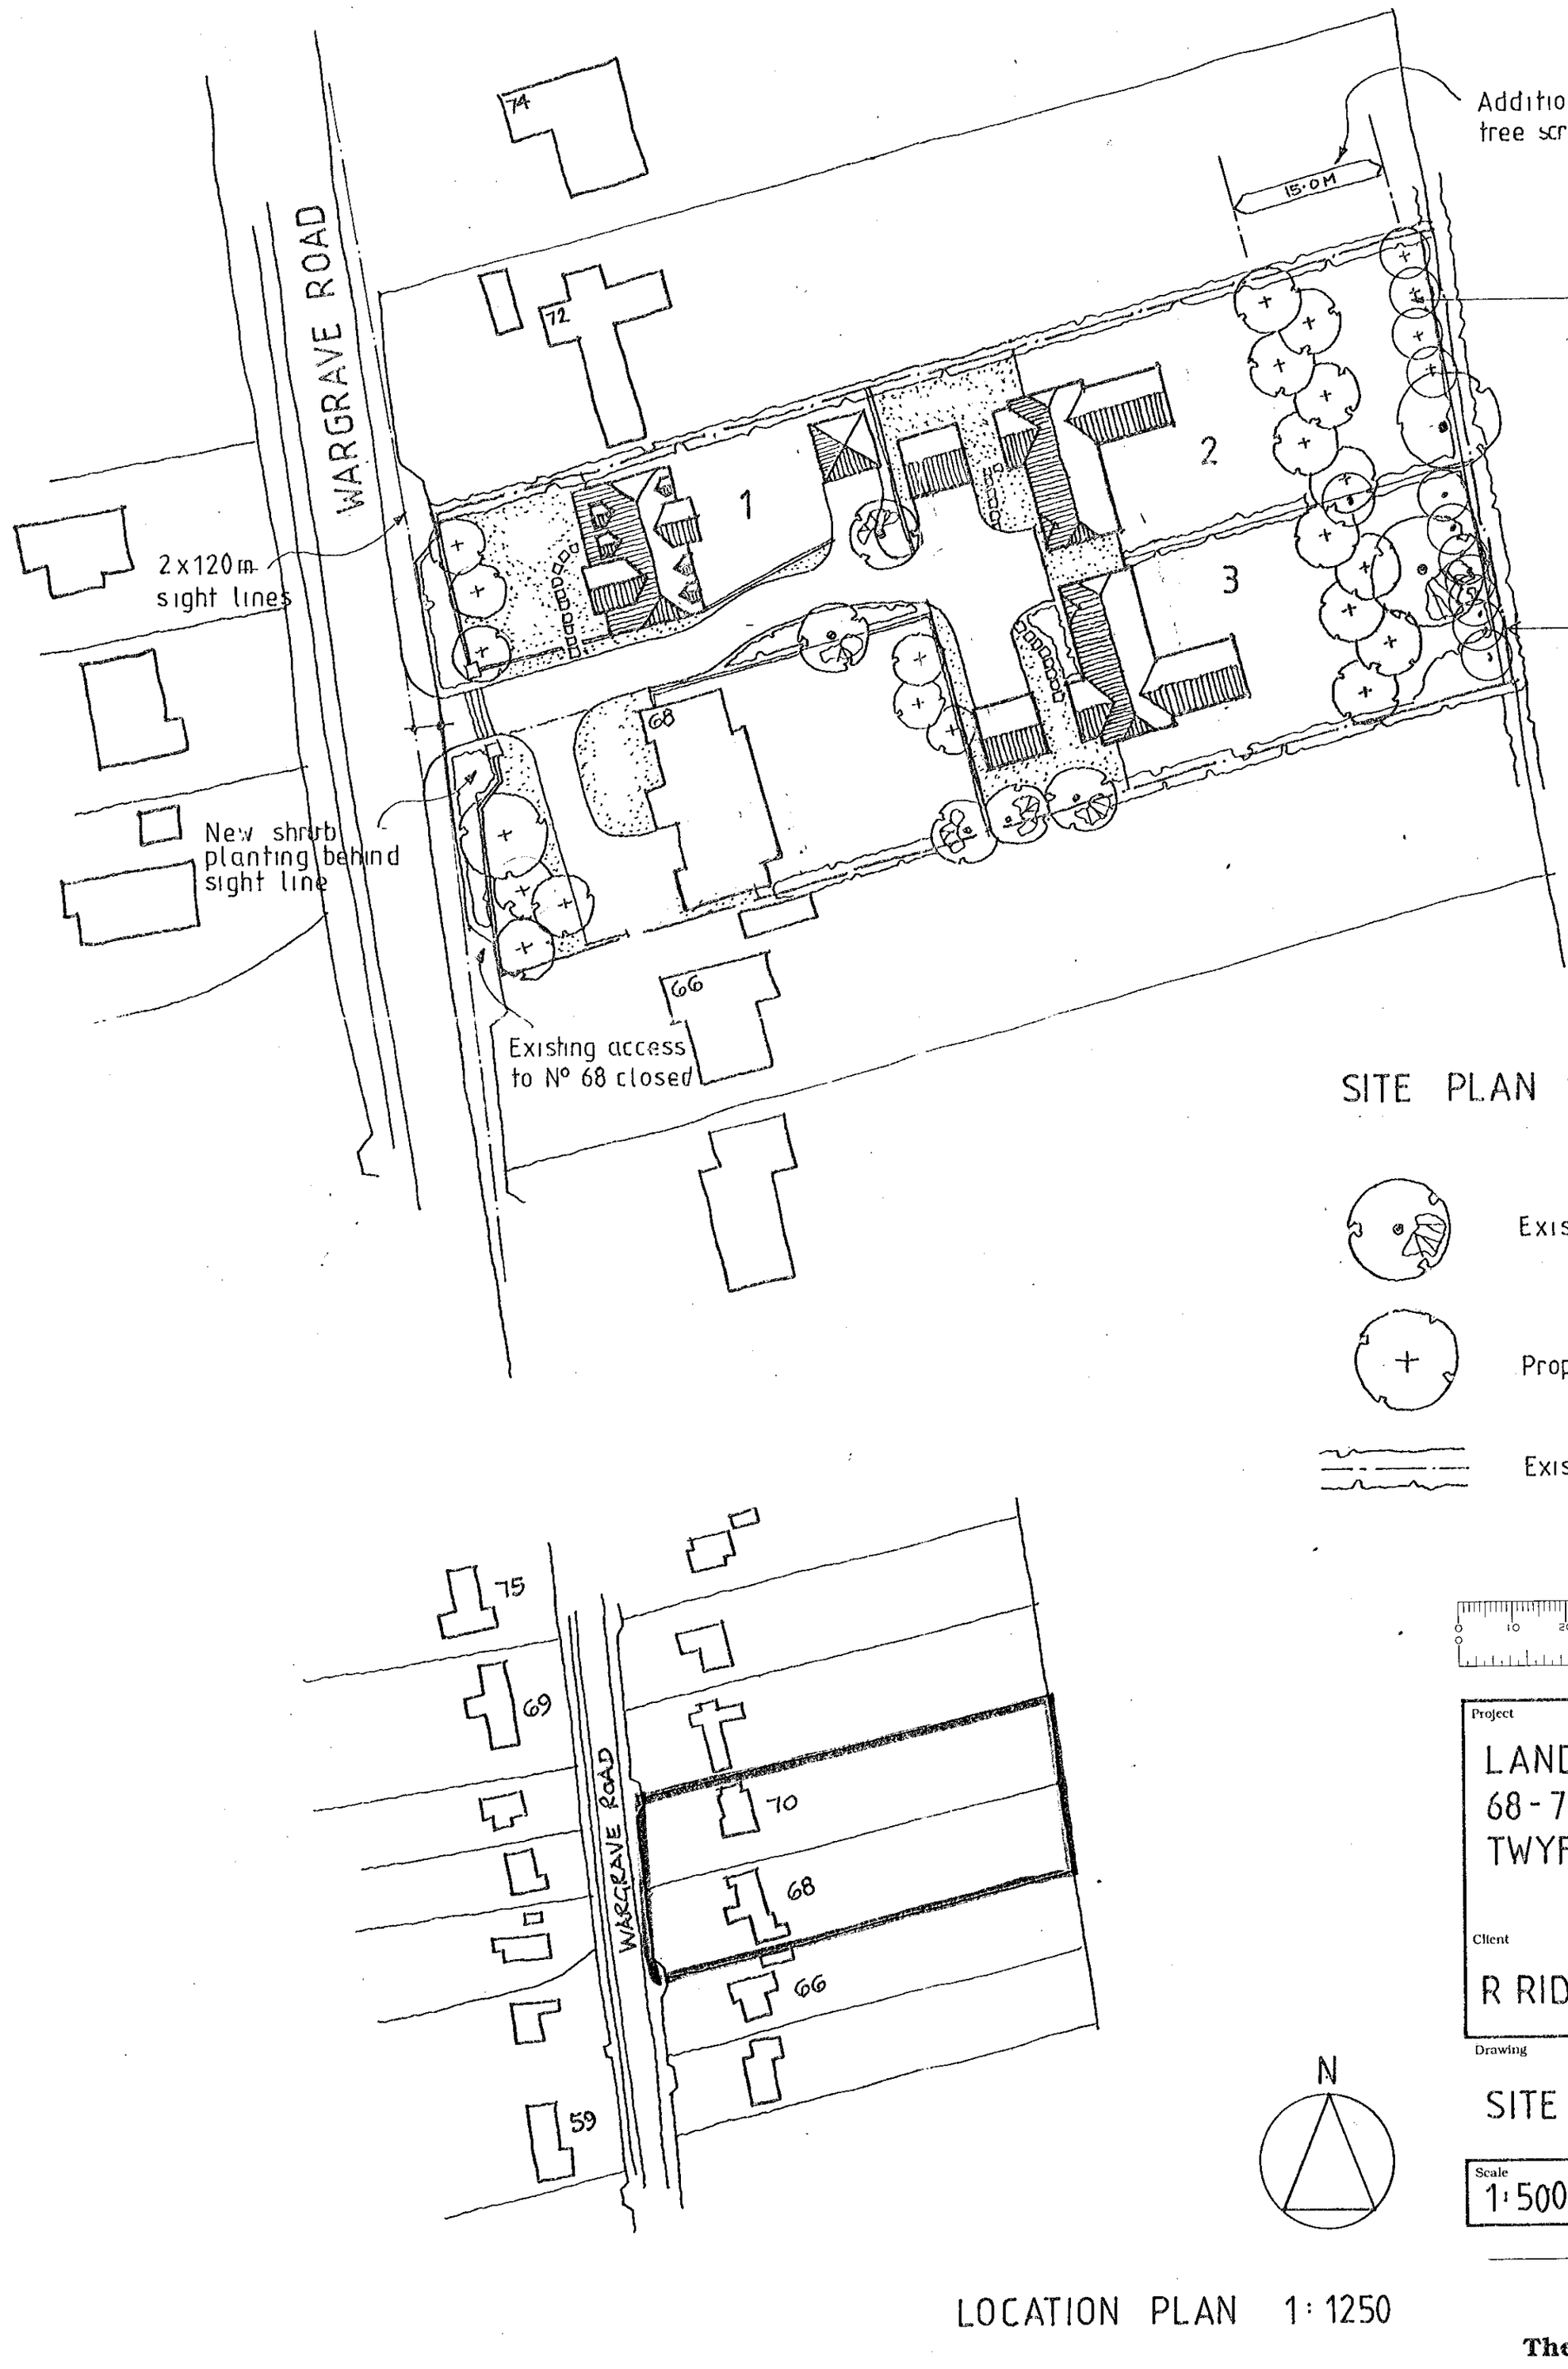

SITE PLAN 1:500

10.JAN.2000* 0547

Existing tree retained

Proposed new tree

Existing hedge retained

LOCATION PLAN 1:1250

Project

LAND TO REAR OF
68-70 WARGRAVE ROAD
TWYFORD

Client

R RIDOUT AND A TUNALI

Drawing

SITE PLAN

Scale 1:500

Date 12/99

The Edwards Irish Partnership
Architects & Surveyors
36 Langborough Road, Wokingham, Berks. RG40 2BT
Tel: 0118-989-4403 Fax: 0118-989-4383 E-mail: the.eip@virgin.net

Job 1278 Dwg. 11

Rapidos DS (UK) 99811

Notes

All dimensions and levels on site are to be checked prior to commencement of work.

This drawing is the copyright of The Edwards Irish Partnership.

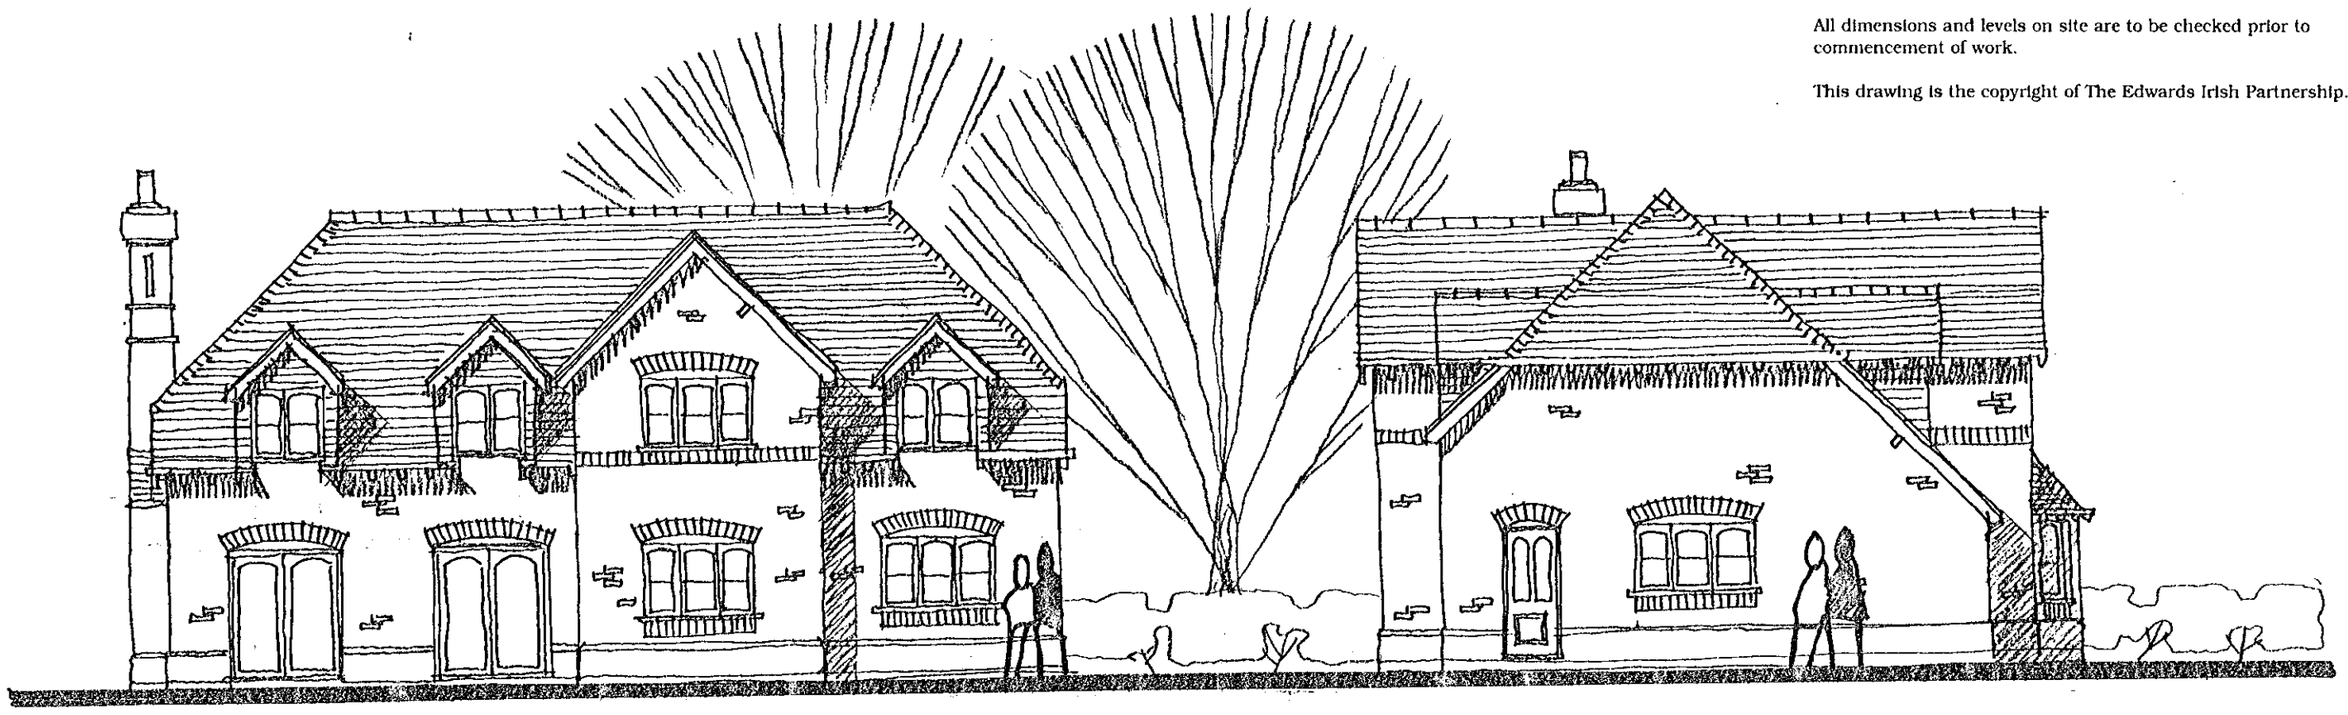

REAR ELEVATION

SIDE ELEVATION

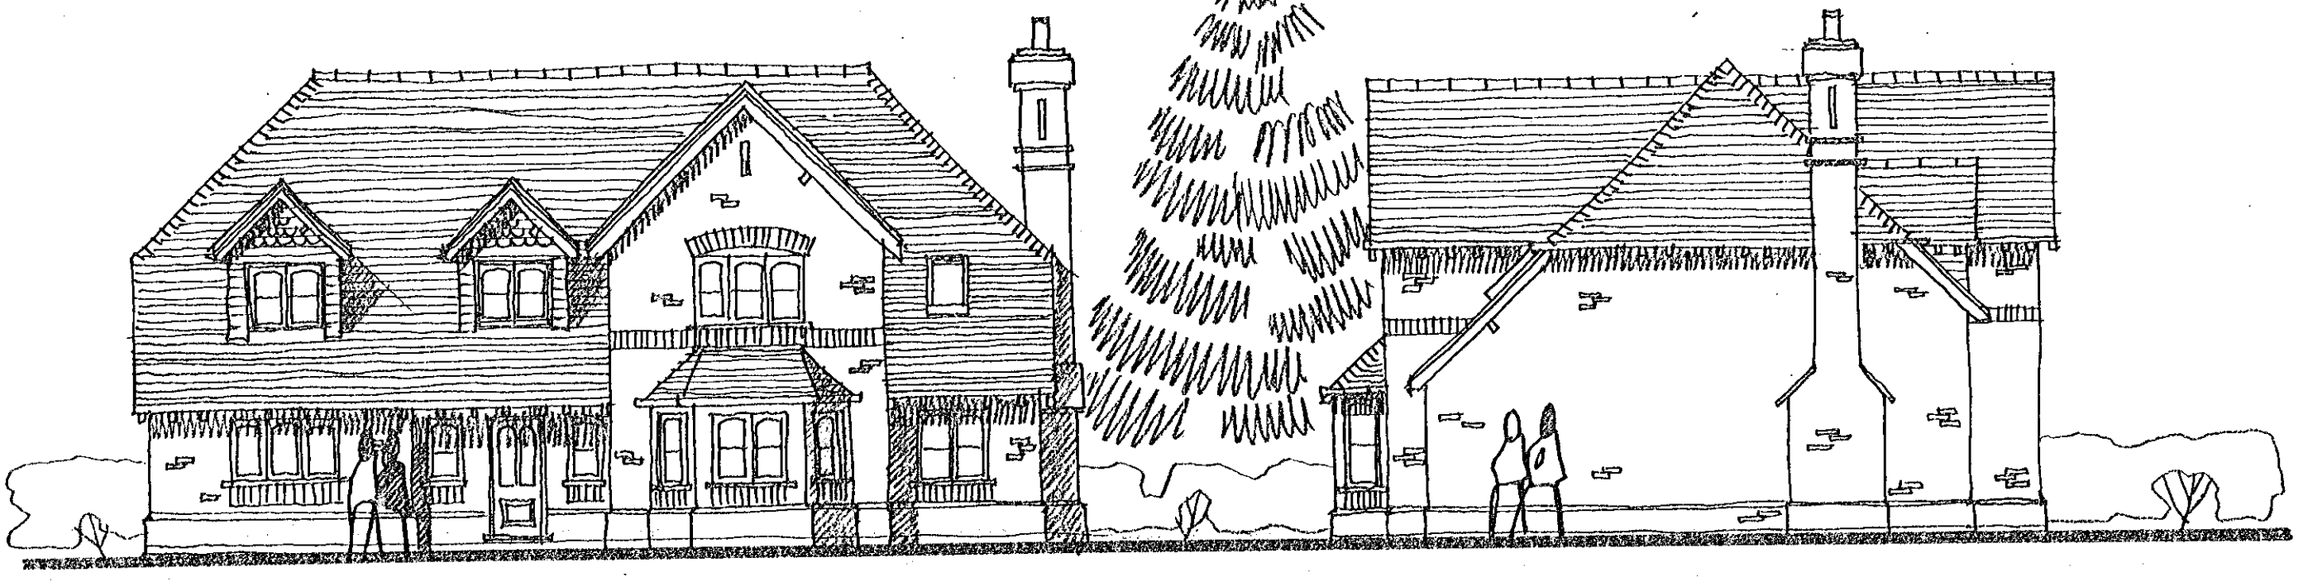

FRONT ELEVATION

SIDE ELEVATION

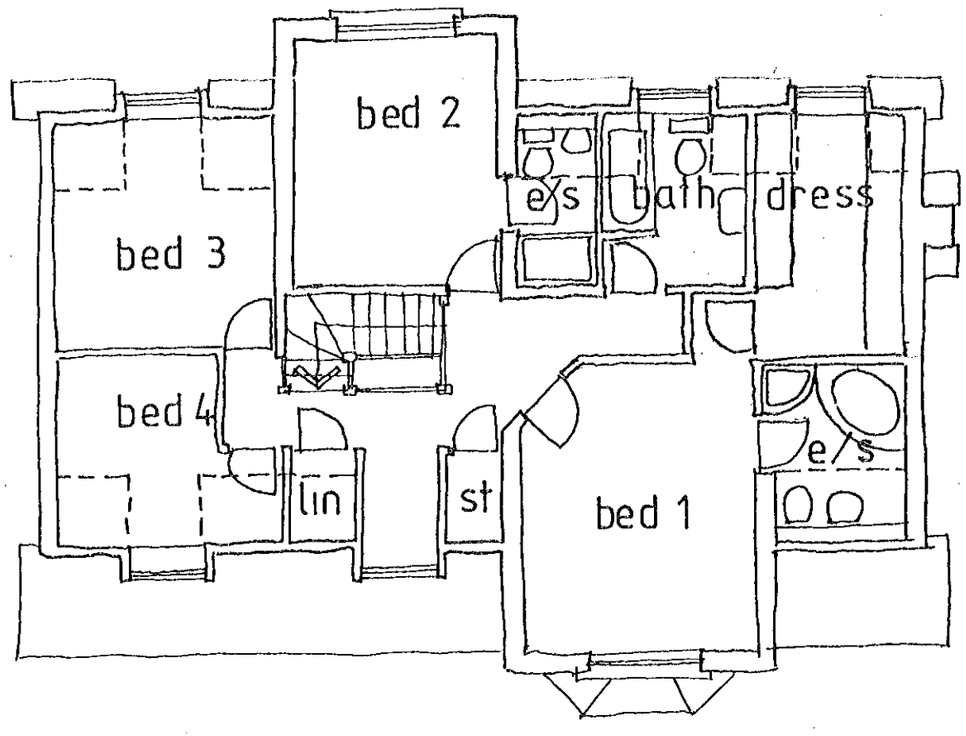

FIRST FLOOR PLAN 1:100

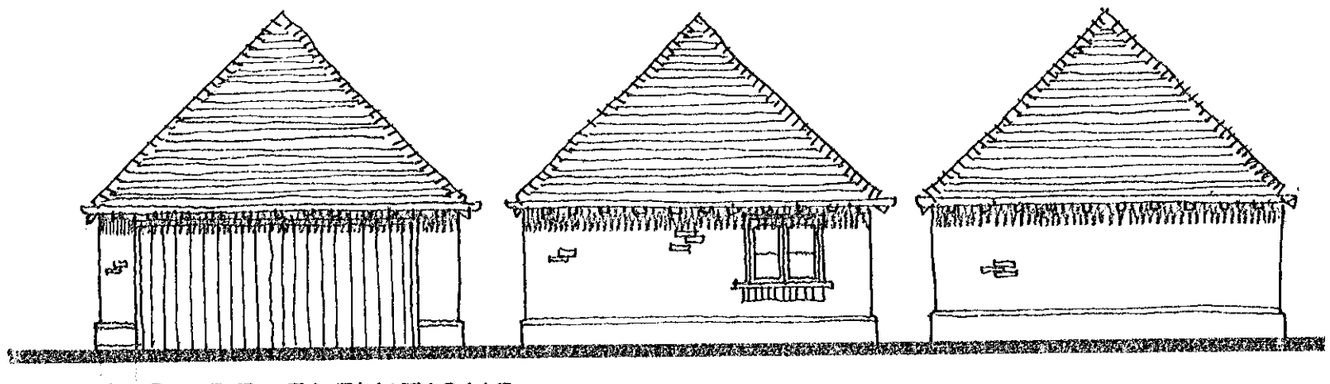

GARAGE ELEVATIONS
front side side and rear

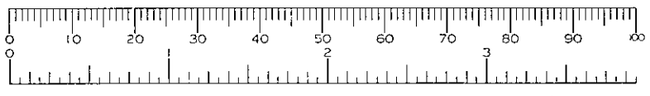

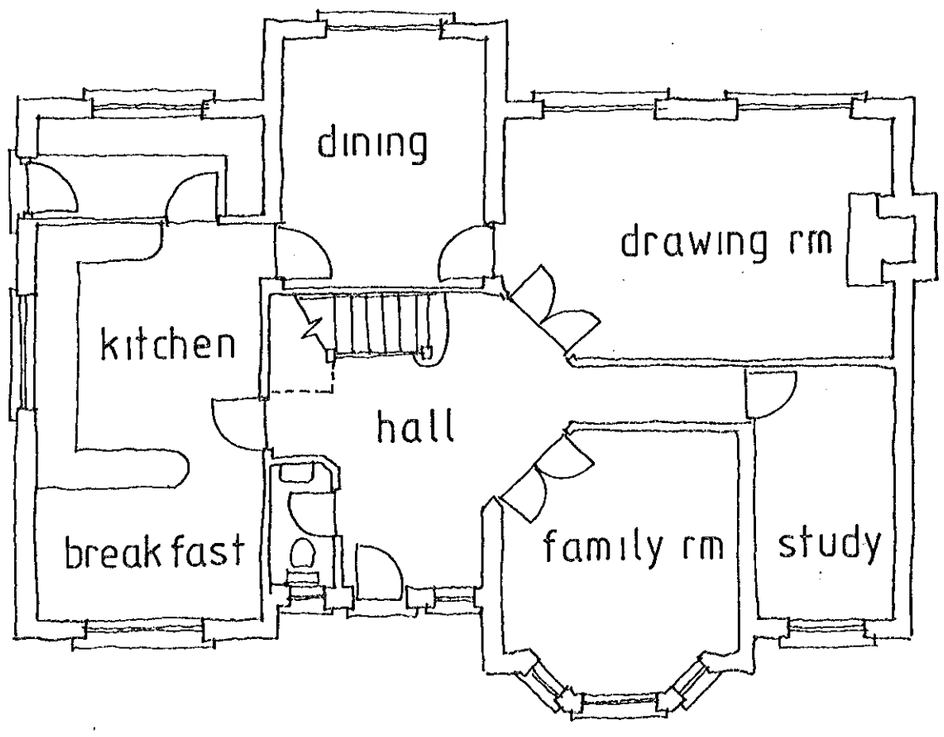

GROUND FLOOR PLAN 1:100

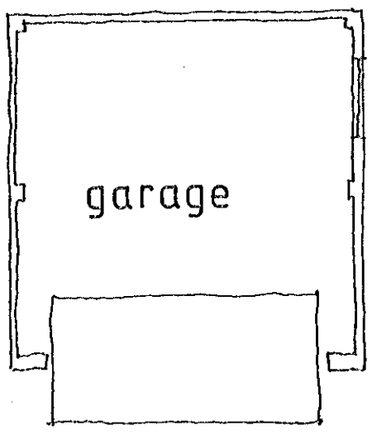

GARAGE PLAN

Project
LAND TO REAR OF
68-70 WARGRAVE ROAD
TWYFORD

Client
R RIDOUT & A TUNALI

Drawing
PLOT 1

Scale 1:100

Date 2/99

The Edwards Irish Partnership
Architects & Surveyors
Ground Floor Offices, 19 Milton Road, Wokingham, Berks. RG40 1DE
Tel: (0118) 9894403 Fax: (0118) 9894383

Job 1278 Dwg. 12

Rapidos D.S. (UK) 98610