NOTES :-

- Brickwork to chimney stack above roof line to be rebuilt matching in garaged mortar.

- Works to install duct to be undertaken from ground floor & roof levels to minimise disruption to first floor occupants.

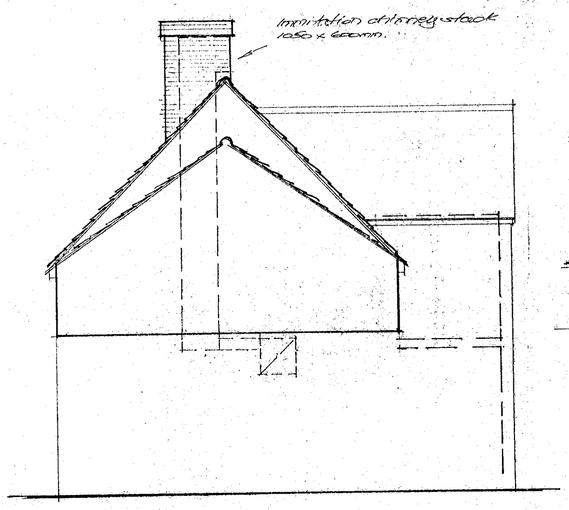

SIDE ELEVATION

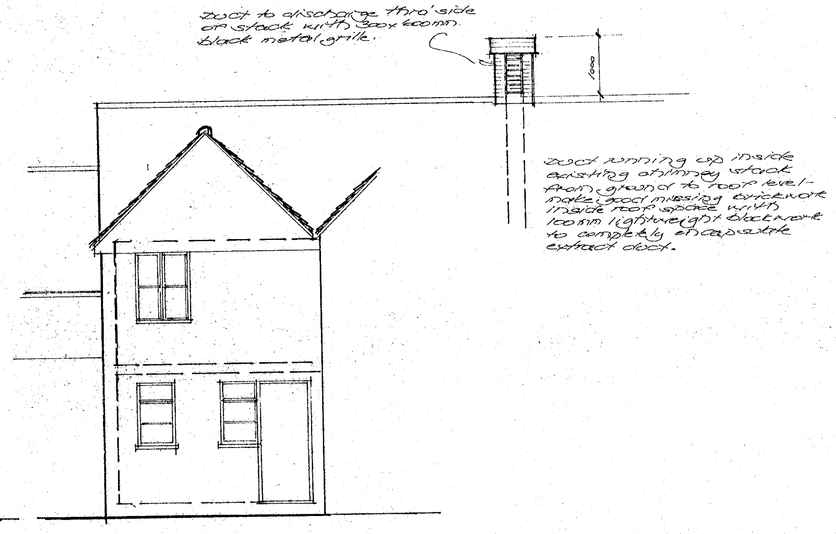

REAR ELEVATION

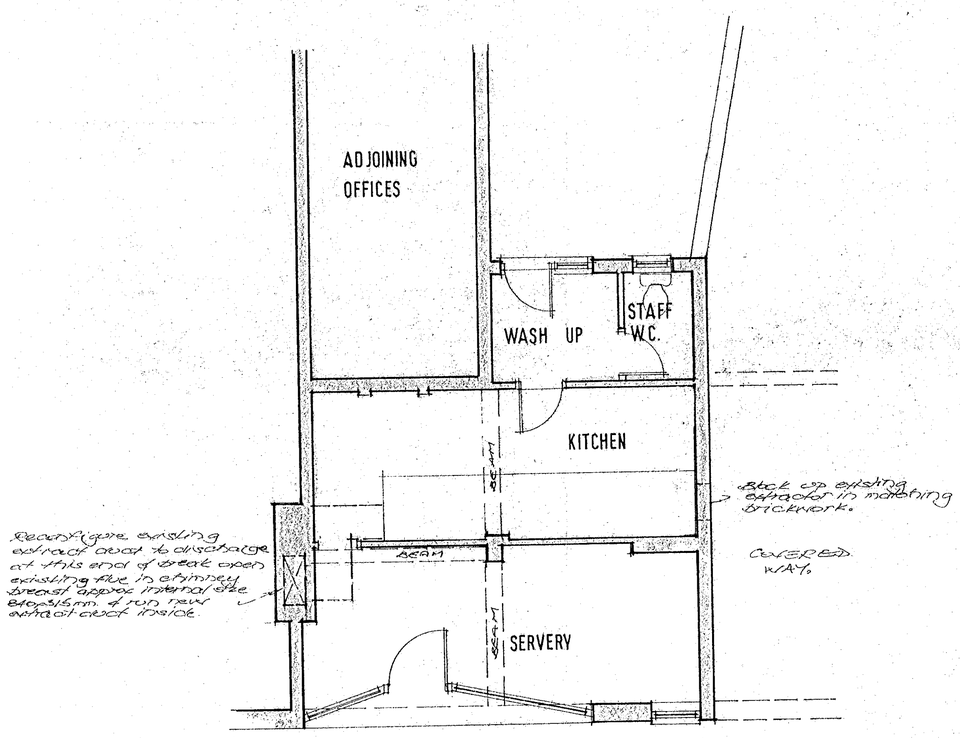

GROUND FLOOR PLAN

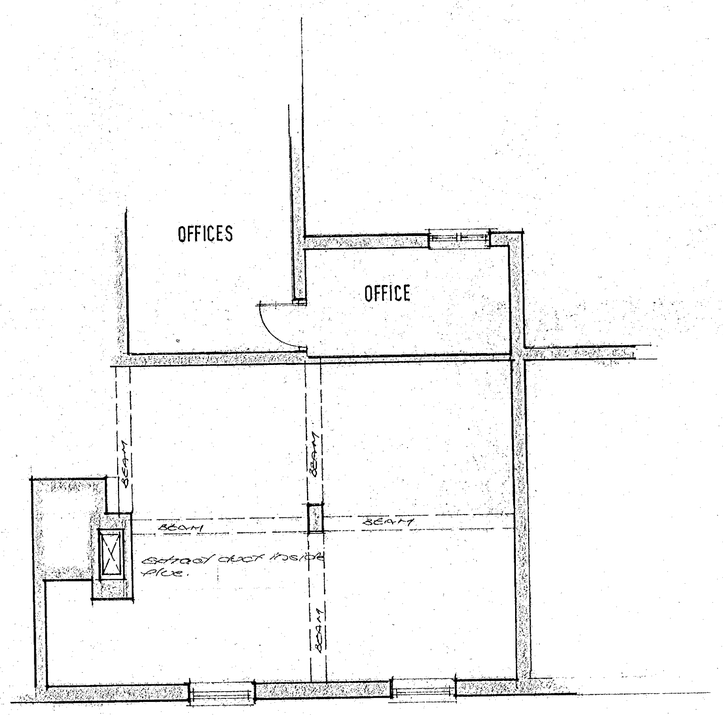

FIRST FLOOR PLAN

APPROVED

D		
C		
B		
A		
	Date	Revisions

Note : All dimensions to be checked on site and not scaled from this drawing.

© copyright.

McCLOSKEY & BINGHAM
Architectural & Town Planning Consultants
Broomhall Lodge, Chobham Road, Woking, Surrey. GU21 4AL.
Tel. 01483 770642 Fax. 01483 770642

Client MR KAHN

Job Title

28 DENMARK STREET
WOKINGHAM

22.FEB.2000* 0638

Drawing Title

PROPOSED EXTRACT FLUE

Scale 1:50

Date SEPT '99 | Drawn

Drg. No. DS: 855 : 02 | Rev.

OZALID (UK) 1199

NOTES :-

- Brickwork to chimney stack above roof line to be restained matching in coloured mortar.
- Works to install duct to be undertaken from ground floor of roof levels to minimise disruption to first floor occupants.

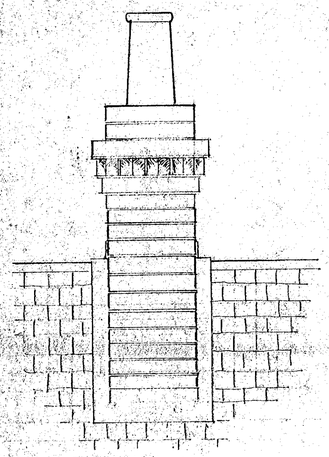

FRONT ELEVATION

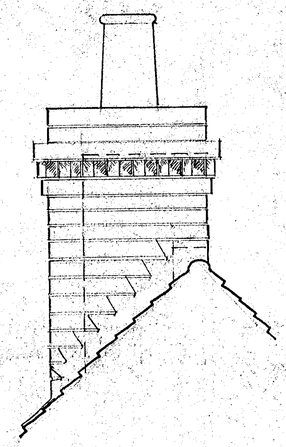

SIDE ELEVATION

CHIMNEY STACK 1:20 scale

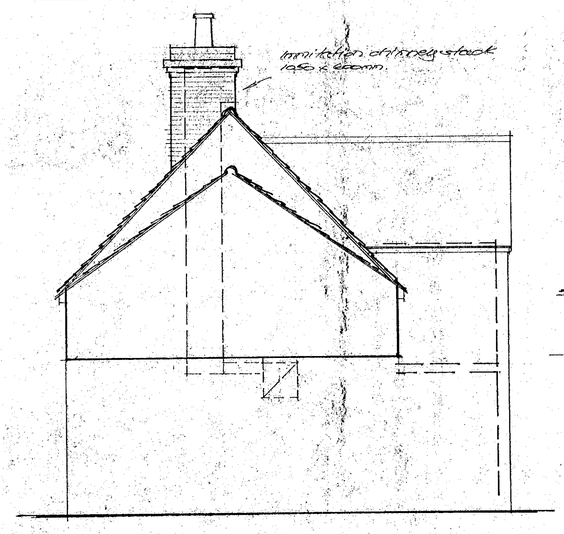

SIDE ELEVATION



REAR ELEVATION

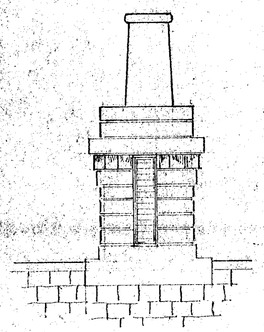

REAR ELEVATION

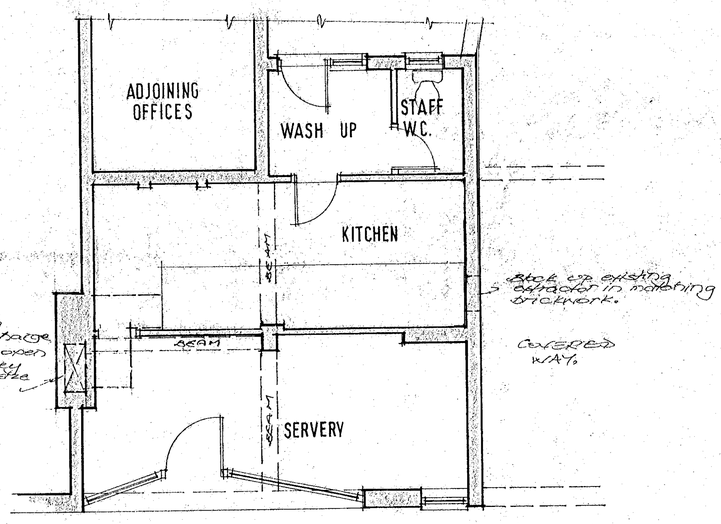

GROUND FLOOR PLAN

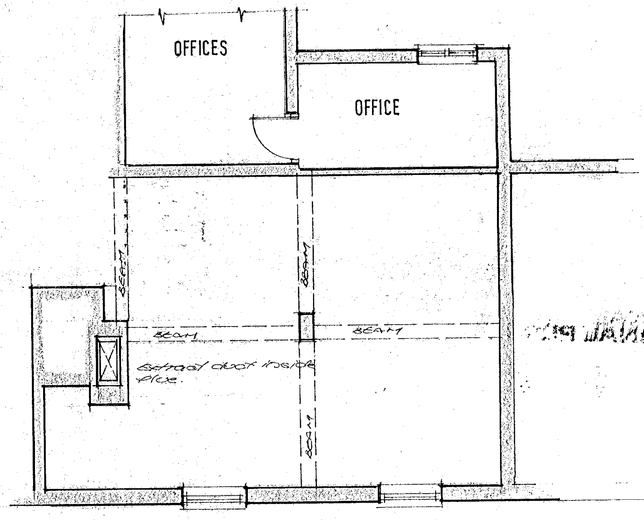

FIRST FLOOR PLAN

04 JUL

COPIES TO: | ACK: | FILE:

0638 1

ADDITIONAL PLAN

APPROVED

D		
C		
B		
A	JUN 00	CHIMNEY STACK @ 1:20 ADDED.
	Date	Revisions

Note : All dimensions to be checked on site and not scaled from this drawing.

© copyright.

McCLOSKEY & BINGHAM
Architectural & Town Planning Consultants
Broomhall Lodge, Chobham Road,
Woking, Surrey. GU21 4AL.
Tel. 01483 770642 Fax. 01483 770642

Client MR KAHN

Job Title

28 DENMARK STREET
WOKINGHAM

Drawing Title

PROPOSED EXTRACT FLUE

Scale 1:50

Date SEPT '99 | Drawn

Drg. No. DS:855:02 | Rev. A

OZALID (UK) 1199