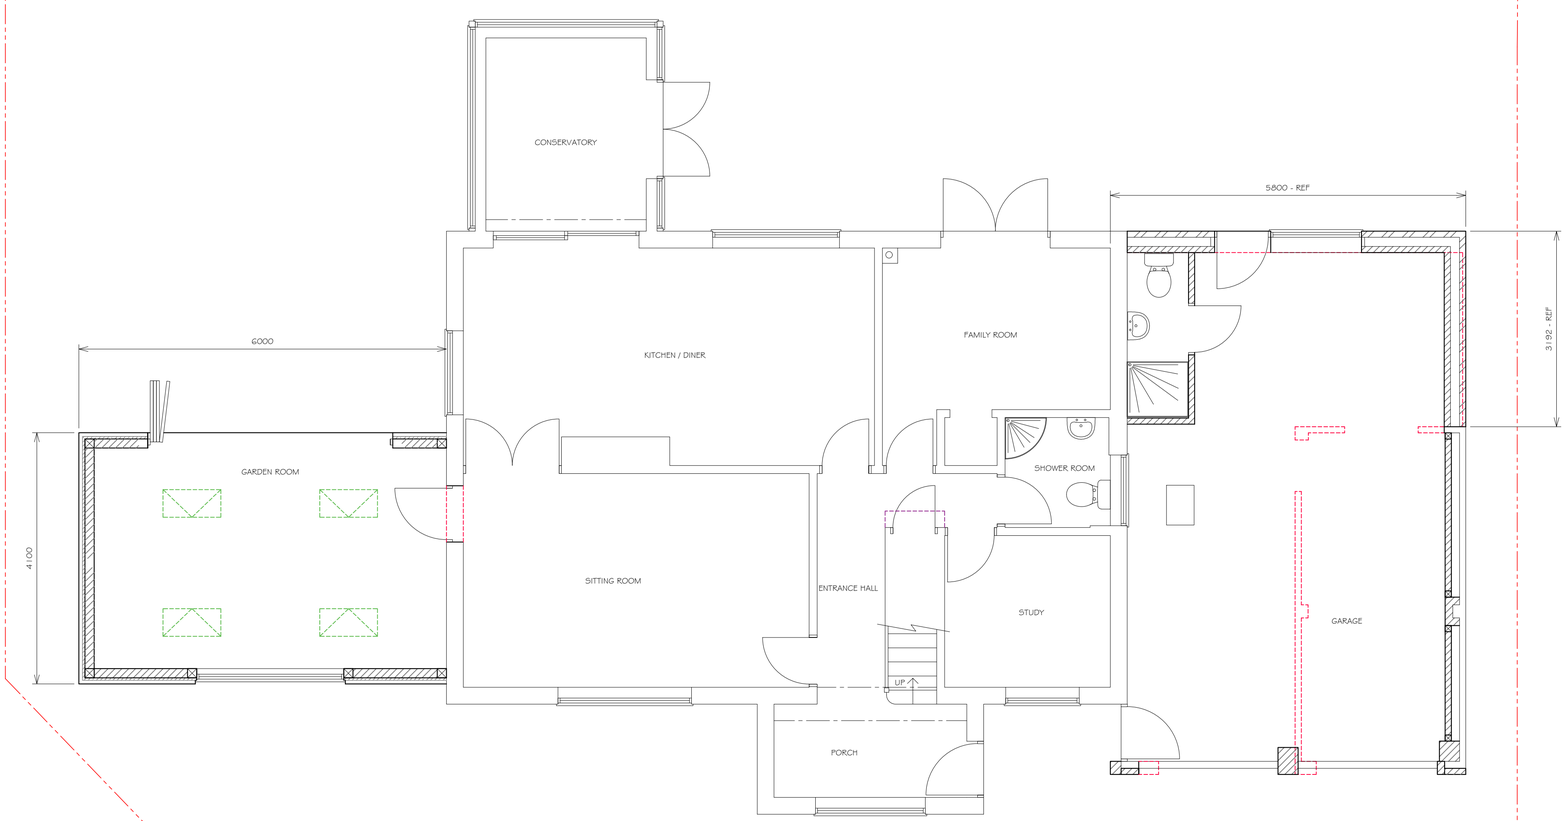

PROPOSED GROUND FLOOR PLAN

0 0.5 1m 0.5 2m 3m 4m 5m

SCALE 1:50

EXISTING STRUCTURE
PROPOSED STRUCTURE
REMOVED STRUCTURE
POSSIBLE STEEL BEAMS
POSSIBLE KITCHEN PLAN

PROJECT

PROPOSED SIDE EXTENSIONS & NEW DORMERS AT:
18 RUSSLEY GREEN
WOKINGHAM
RG40 3HT

TITLE

PROPOSED GROUND FLOOR PLAN

Cranford Design Ltd
Architectural Services,
CAD Design & Draughting

Tel 01252 872657
Mob 07525 064570
E-mail: info@cranforddesign.co.uk
Website: www.cranforddesign.co.uk
Centaur House
Ancells Business Park, Ancells Road
Fleet GU51 2UJ

DATE
AUGUST 2026

SCALE
SEE DRAWING

DRAWING NUMBER

D3268-02

A

A1 PAPER SIZE

These plans must not be acted upon until the appropriate planning and building regulation approvals have been granted. Should the works be undertaken prior to the above approvals being in place it is done so entirely at the clients own risk.