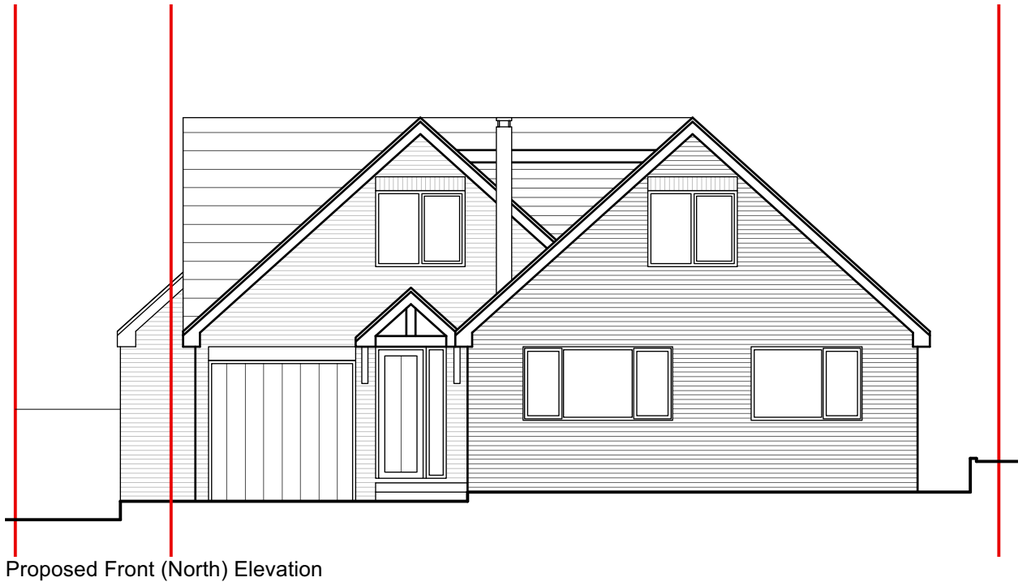

Proposed Front (North) Elevation

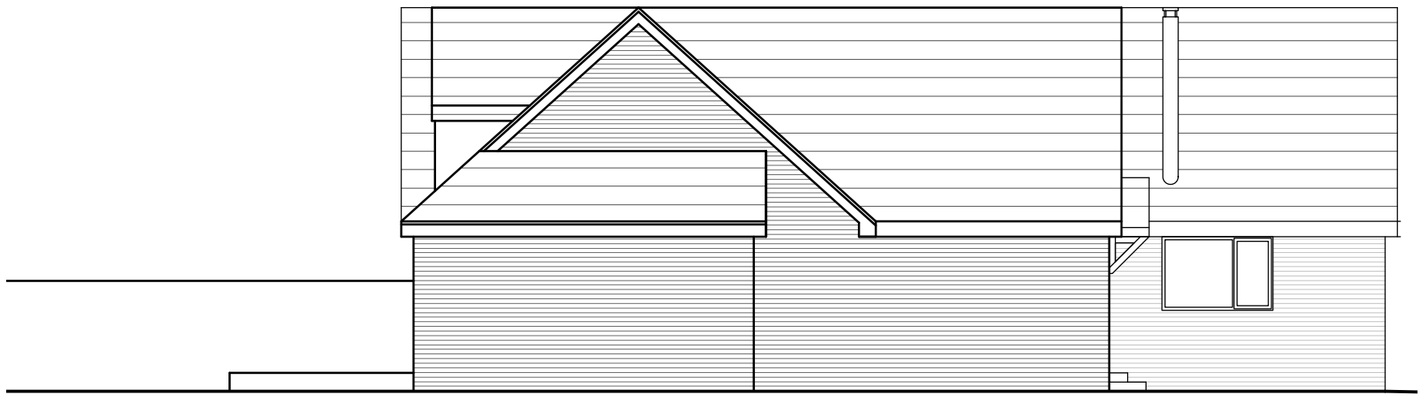

Proposed Side 1 (East) Elevation



Proposed Rear (South) Elevation

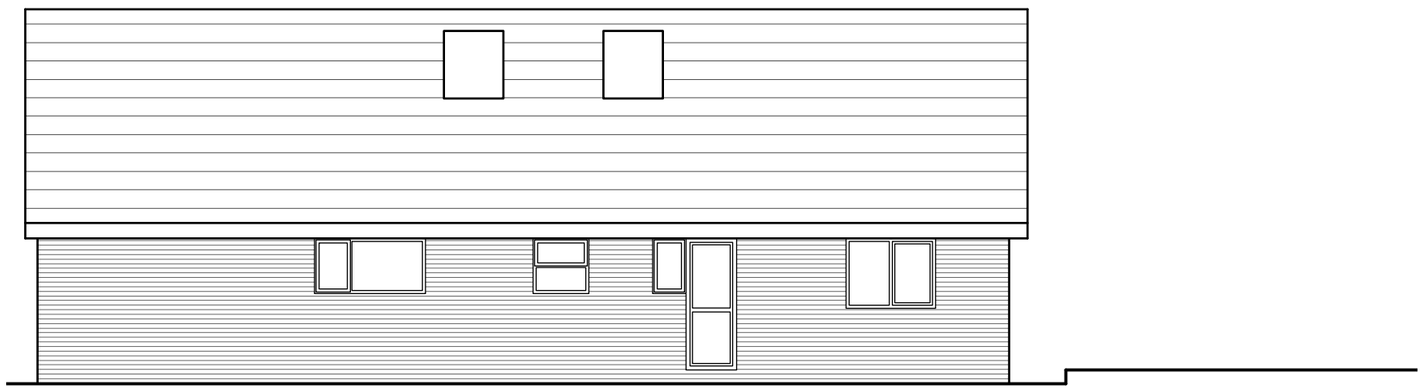

Proposed Side 2 (West) Elevation

All dimensions are to be checked on site before work commences.
Figured dimensions to be taken in preference to scaled dimensions.
If in doubt please ask.

Site boundary shown as described by the client. Site surroundings based upon the site survey and OS Map.

All to be read in conjunction with all other relevant information produced by Holtham+Newman Architects.

© Copyright reserved 2026.

0m 1m 2m 3m 4m 5m 6m

1:100 Scale Bar

HOLTHAM+NEWMAN
ARCHITECTS
The Design Studio, Lockey Farm,
Sindlesham Road, Arborfield,
Reading, Berkshire RG2 9JH
T: 07971 316497
E: hello@hnarchitects.co.uk

Project:
5A Cricket Hill
Finchampstead
RG40 3TN

Client
Mr and Mrs Lockhart

Drawing Title:
Proposed Elevations

Scale: 1:100 @A3	Dwg. No.: 2603 - P200	Rev.: P3	
Drawn by: LN			
Date: Aug 2026			

Rev	Notes	Date	Initial
P3	Roof line adjusted	21/10/26	LN
P2	Eastern boundary wall adjusted	16/10/26	LN
P1	Issued for planning	07/08/26	LN

Status
Planning