Rev.	Date	Revisions

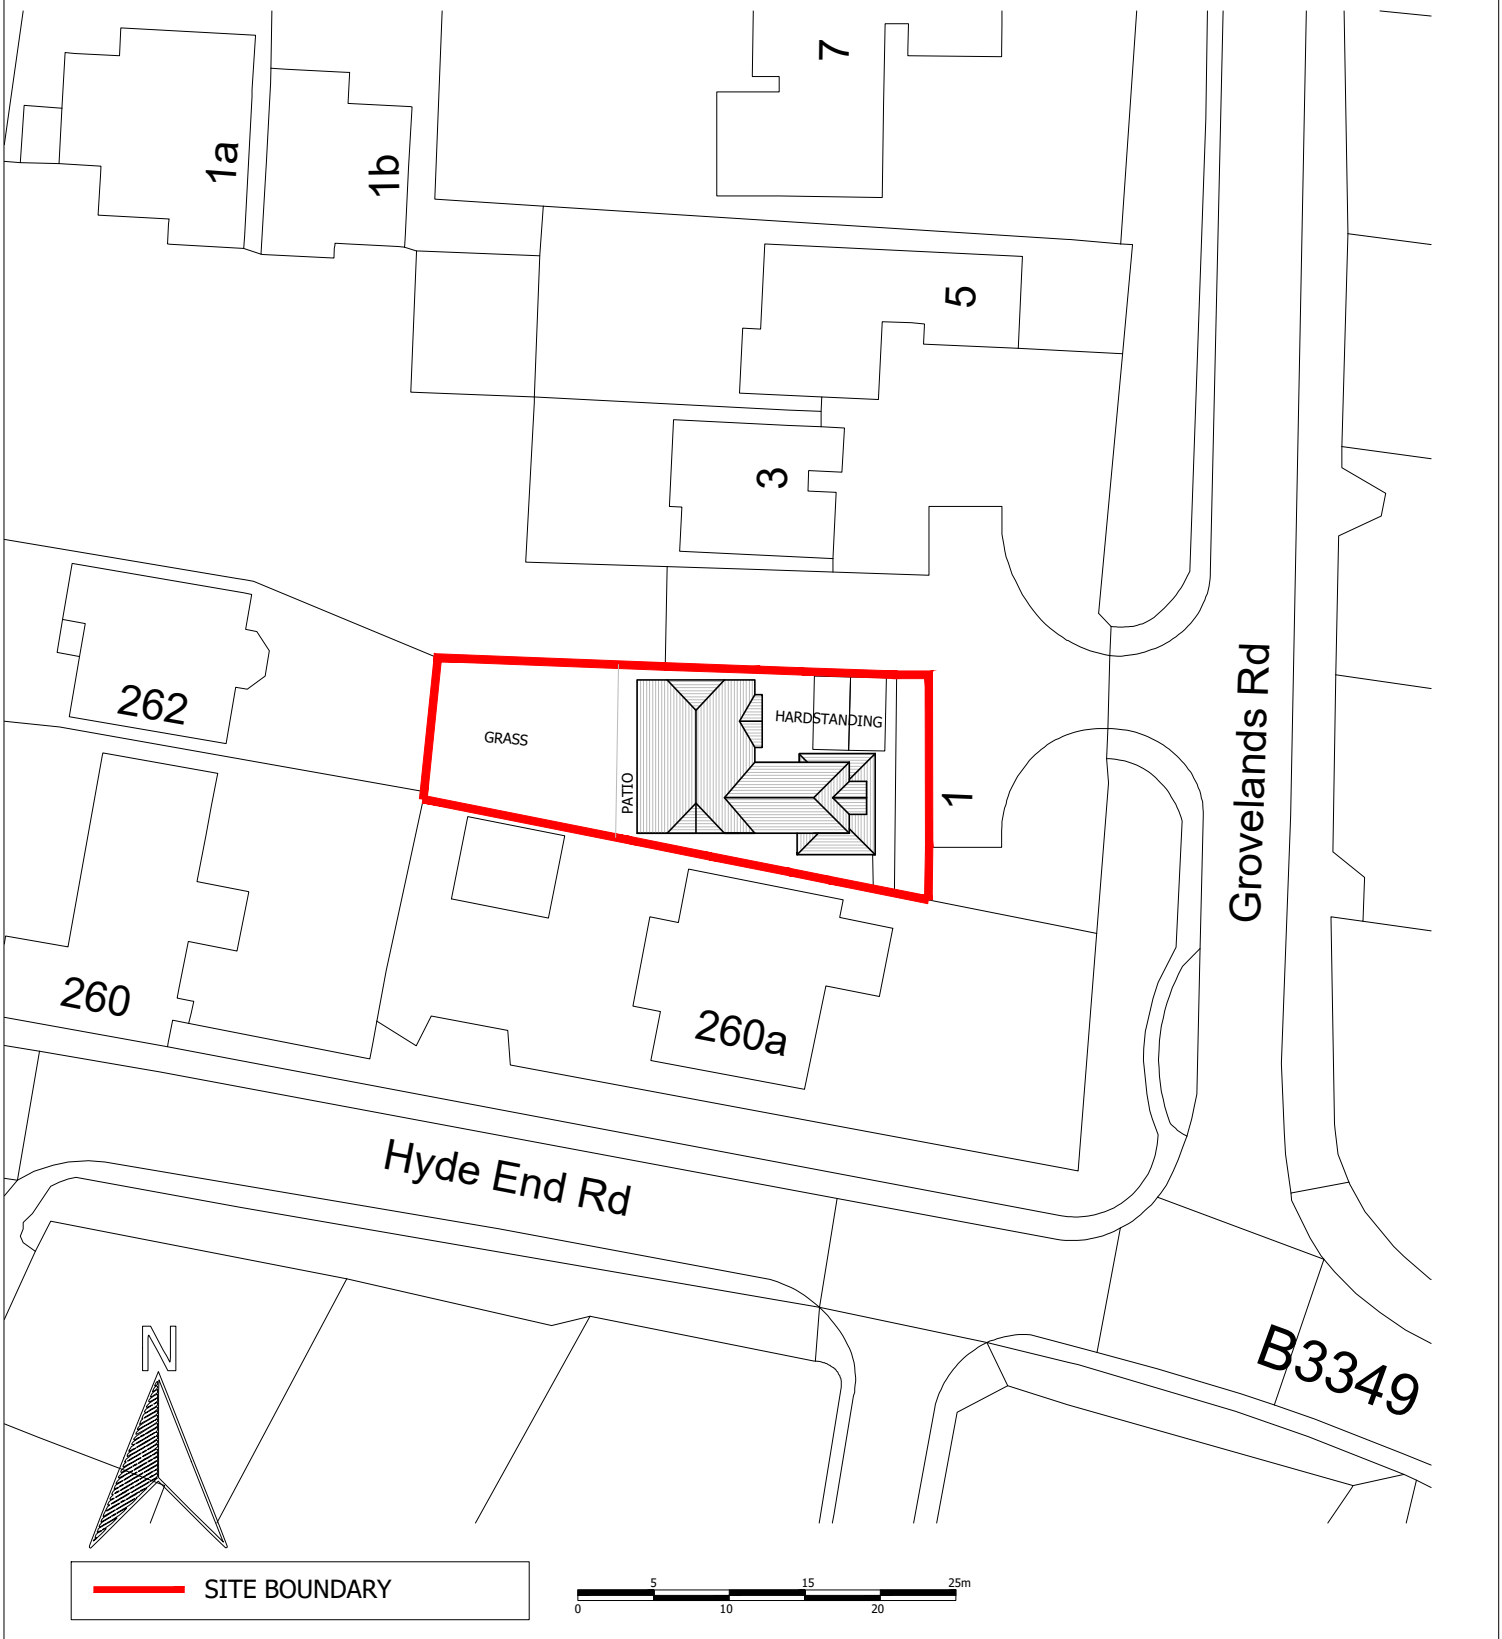

Client
MRS DIANE OWEN

Job Title
1 GROVELANDS ROAD
SPENCERS WOOD
RG7 1DP

Scale	Date	Drawn
1:500	NOV 26	JT

Plot Date: NOV 26

Drawing Title
EXISTING BLOCK PLAN

Drawing No.
A4/503/10

Rev.

JET ARCH DESIGN
100 Berkshire Place
Winnersh Triangle
Wokingham, Berkshire
RG41 5RD
Tel: 07787296792
email: info@jetarchdesign.co.uk