

PART SIDE ELEVATION
SCALE 1:100

REAR ELEVATION
SCALE 1:100

PART SIDE ELEVATION
SCALE 1:100

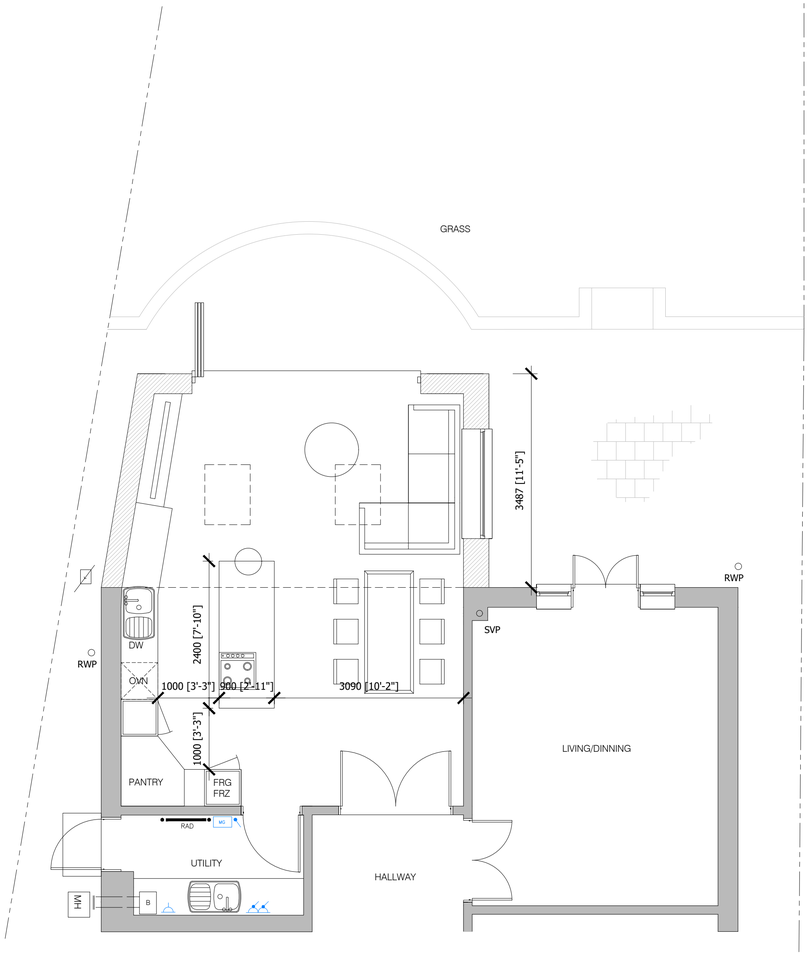

PROPOSED PART GROUND FLOOR PLAN
SCALE 1:50

1:50
0 0.5 1 1.5 2 2.5 3 3.5 4 4.5 5 5.5 6 6.5 7 7.5 8
(metres)

NOTES:

1. THIS DRAWING IS TO BE READ IN CONJUNCTION WITH ALL RELEVANT ARCHITECTS, SUB-CONTRACTORS AND ARCHITECTURAL DRAWINGS.
2. THIS DRAWINGS REMAINS THE COPYRIGHT OF JETARCH DESIGN LTD AND MAY NOT BE SHARED OR REPRODUCED WITHOUT THEIR KNOWLEDGE

JET ARCH DESIGN

100 Berkshire Place
Winnersh Triangle
Wokingham, Berkshire RG41 5RD
Tel: 07787296792

email: info@jetarchdesign.co.uk

Client

MRS OWEN

Property:

1 GROVELANDS ROAD
SPENCERS WOOD
RG7 1DP

Drawing Title:

DETAILS OF PROPOSED
FLOOR PLANS
AND ELEVATIONS

Rev.	Date	Revisions

Drawing No. A1/503/02

Rev.

Plot Date: NOV 26

Scale 1:50 @ A1

Date AUG 26

Drawn JT