

PROPOSED ELEVATIONS @1:50




FRONT(North)




SIDE (East)



REAR (South)

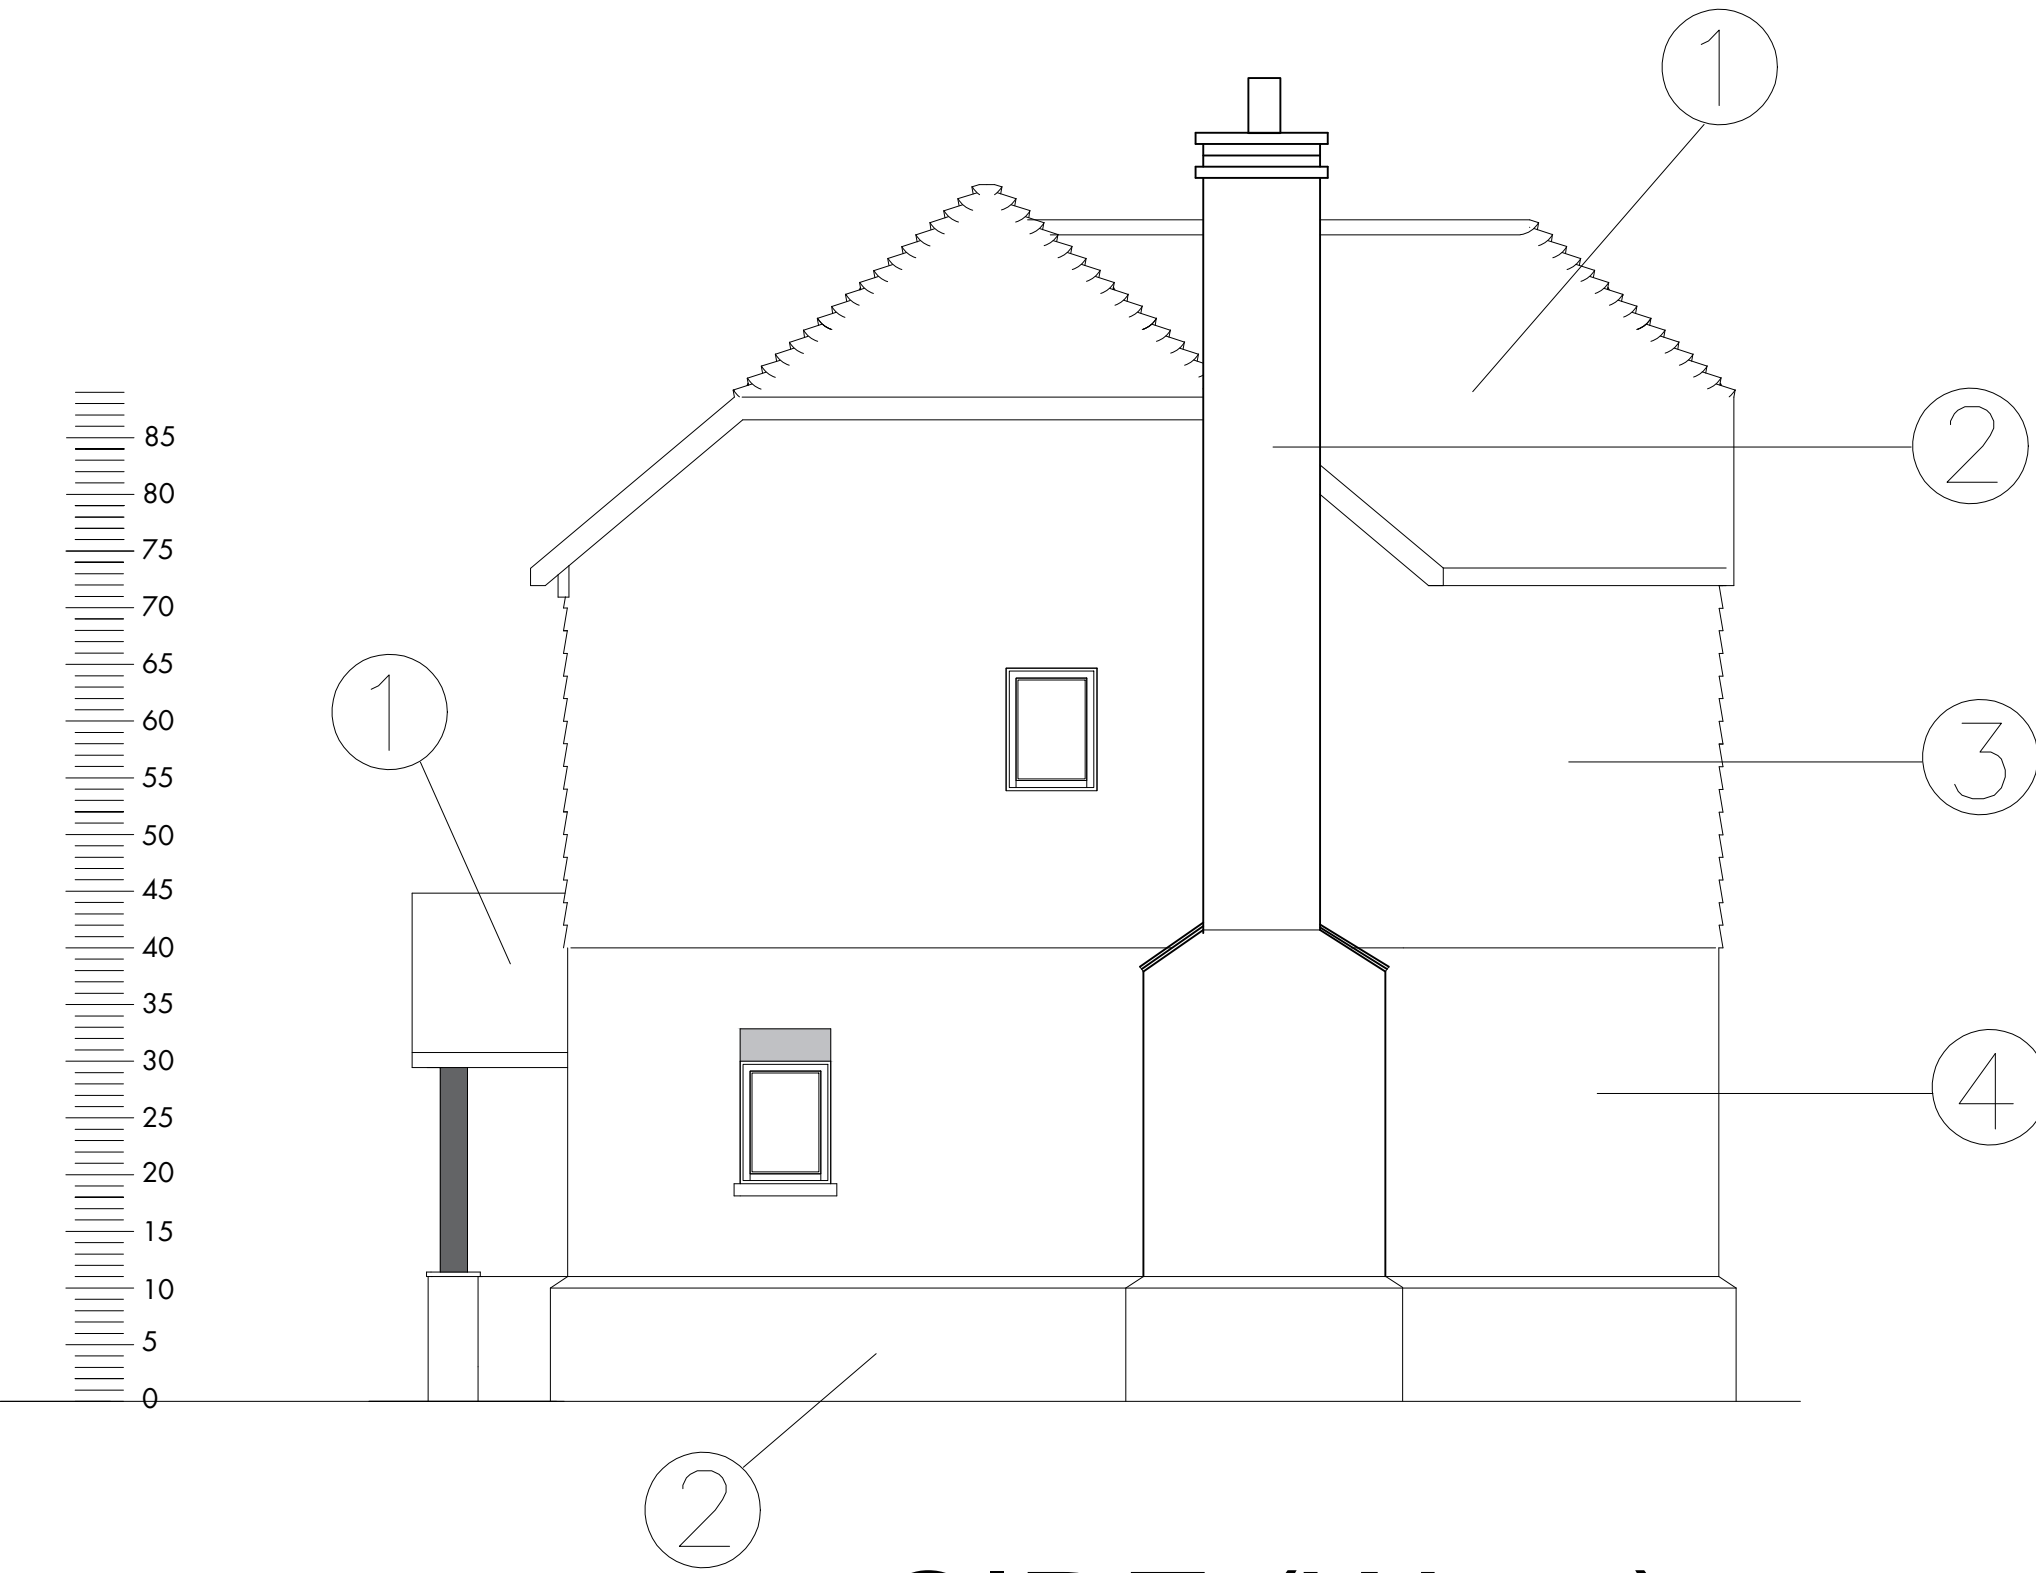

SIDE (West)

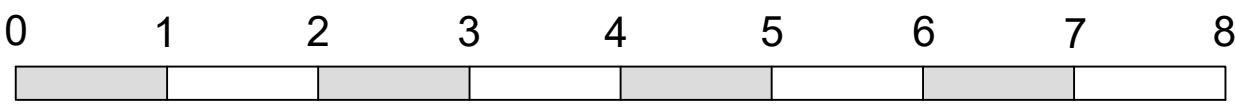

1



wienerberger sandtoft
plain tile
style – Sandown

2




wienerberger
Heritage Blend brick
plinth

3



oak boarding
natural finish

4

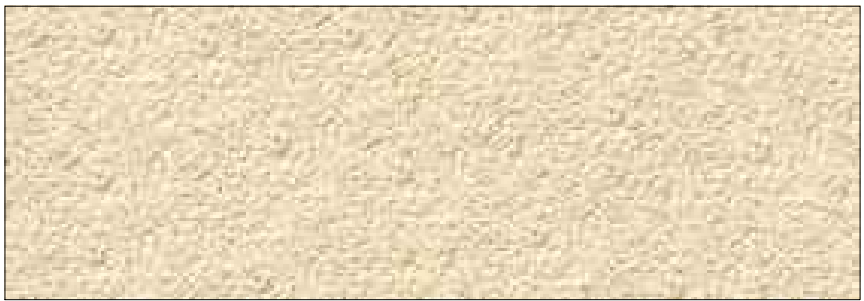

render finish
colour Arran

Drawing title	Materials plan	
Project	Proposed three bed detached house	
Address	Land at Bramble Cottage Hyde End Road, Wokingham	
Client		
Scales	1:50	
Date	August 2025	
Drawing Number:	GP/05/25	Rev
Architectural elements Imageon Designs Ltd La Cannerie, Morimville Jouvéaux, Normandie, France, 27260 Tel: office 0207 1831165 mobile 0774 11 022139 email: imageondesigns@live.co.uk Registration: Company no. 711 067 3609 Address: Suite 2, Holme, 185, Linslade Road, Linslade, Leics LE25 4DY © 2025 Imageon Designs Ltd. All rights reserved.		