


NOTES

Design dimensions only are to be used from this drawing.
If any doubt exists the contractor must ask for clarification.
Do not exceed the contractor's scale off the drawing.
Dimensions and sub-contractors must check and agree all dimensions before preparing working drawings or commencing work on site.
Contractors are responsible for obtaining copies of any documents discussed in the drawing, or otherwise, for ensuring any other related documents issued in respect of the work.
This drawing and the copyright and patents herein are the property of MDP and may be used in perpetuity only.
All work must be carried out in accordance with the current Building Regulations, Codes of Practice and other documents.
If any doubt exists the contractor must ask for clarification.
The contractor must use Management Regulations 2015.
It is the responsibility of the client to instruct the appointed contractor to comply with any special requests in the carrying out of the construction work and prepare a Health & Safety Plan and provide the relevant information to the Health & Safety Executive.
Martin Peacock Architectural Services Ltd Copyright © 2025

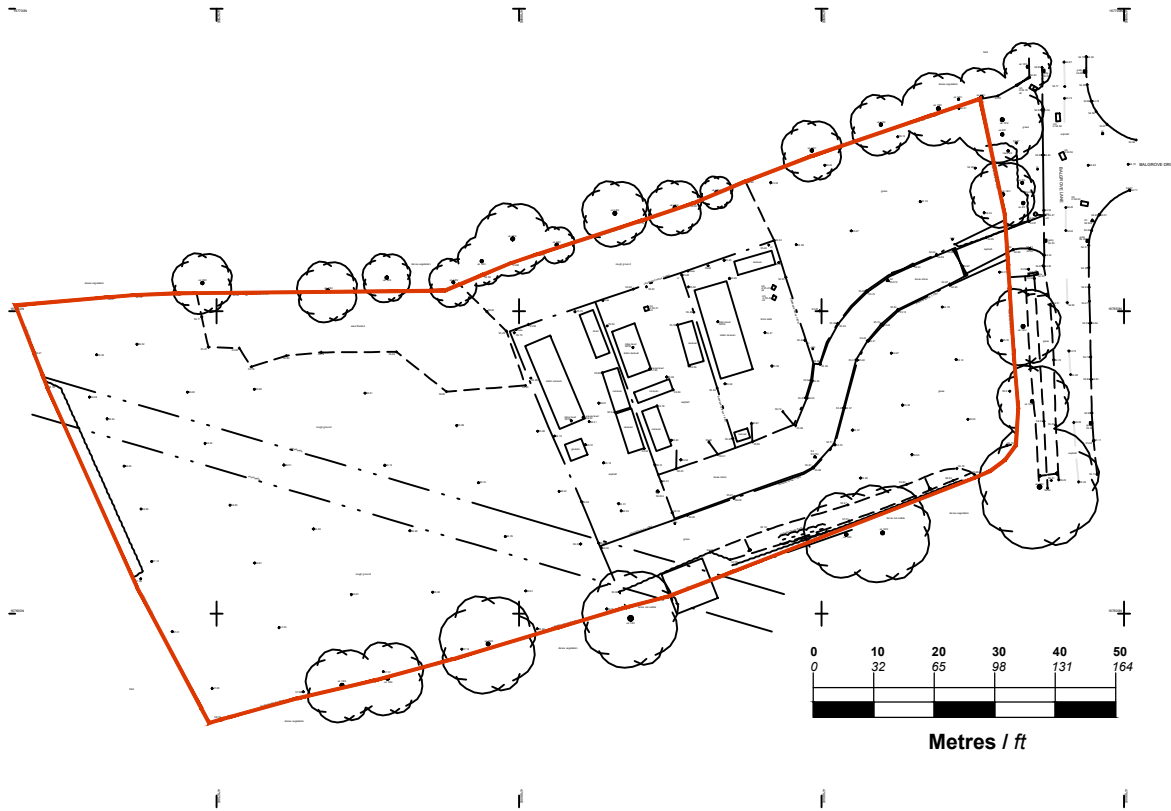

Location Plan
Scale 1:1250

B Minor Amendment		13-02-2026
A N/A		14-01-2026
Contract		Proposed Alterations At Woodside Park, Blagrove Lane, Wokingham. RG41 4BA
Client		ET Planning Thames Valley - 200 Dukes Ride. Crowthorne. RG45 6DS
Drawing		Location Plan
Drawn		MDP
Scale		1:1250 @A2
Date		25-07-2025
Job No		2025-44
Drawing No		400
Revision		B