



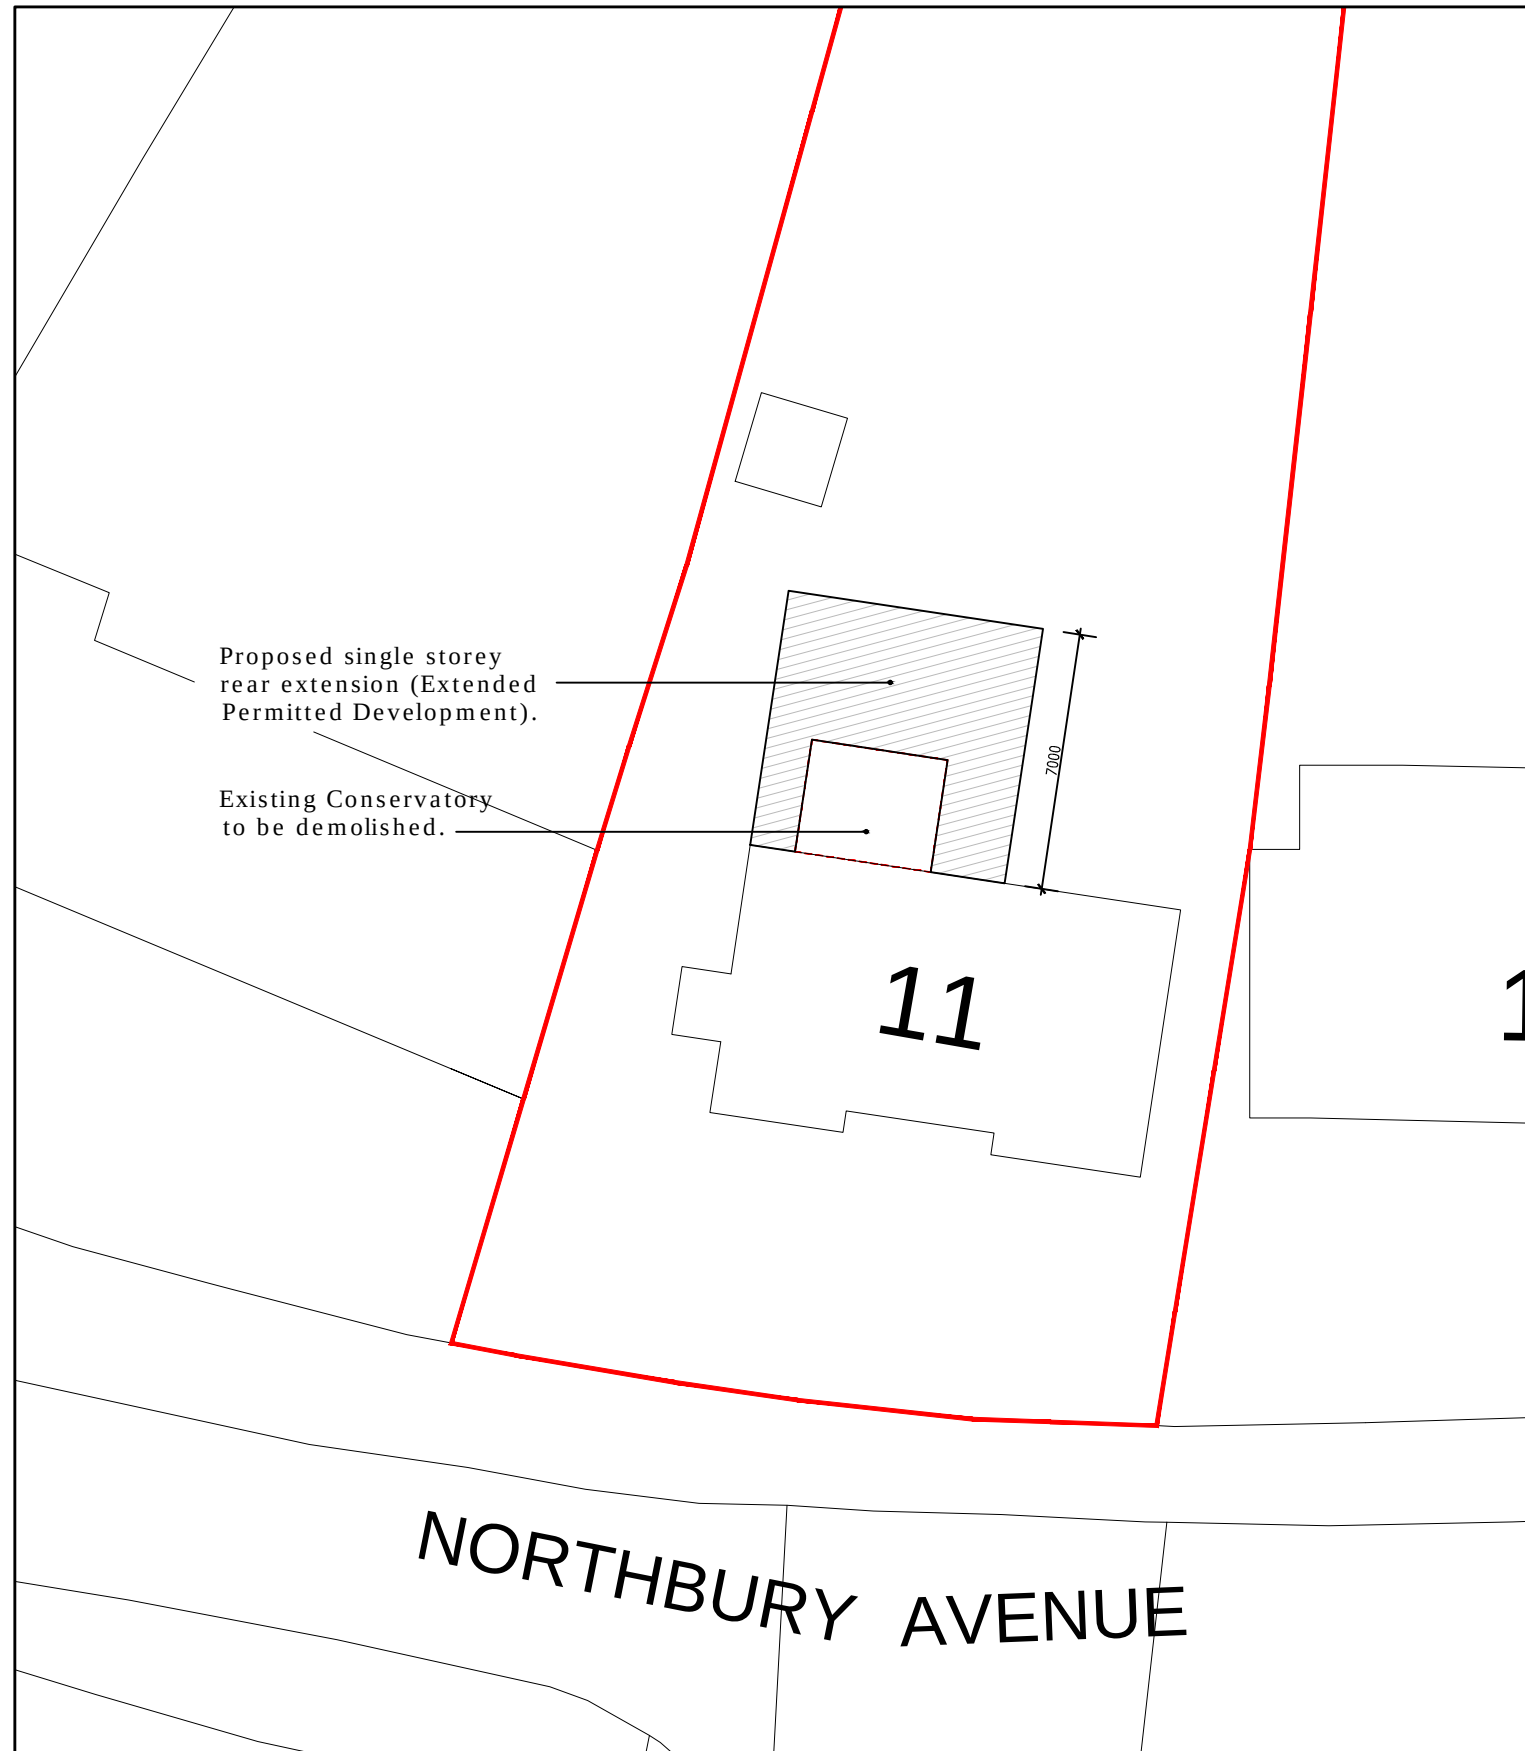

Block Plan (1:200)

0 2 4 6 8 10 Metres


Scale Bar - 1:200

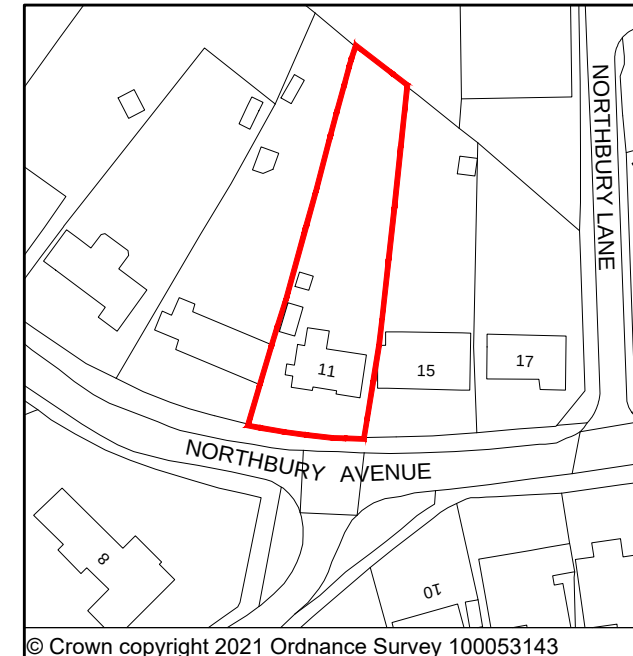

Location Plan (1:1250)

0 10 20 30 40


Scale Bar - 1:1250

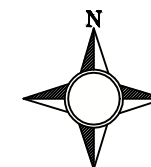

Legend



Extent of proposed development

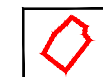

Plot boundary

11 Northbury Avenue
Ruscombe, Twyford
RG10 9LH

Location & Block Plans

As Shown @ A3 September 24

Drawn: 05