


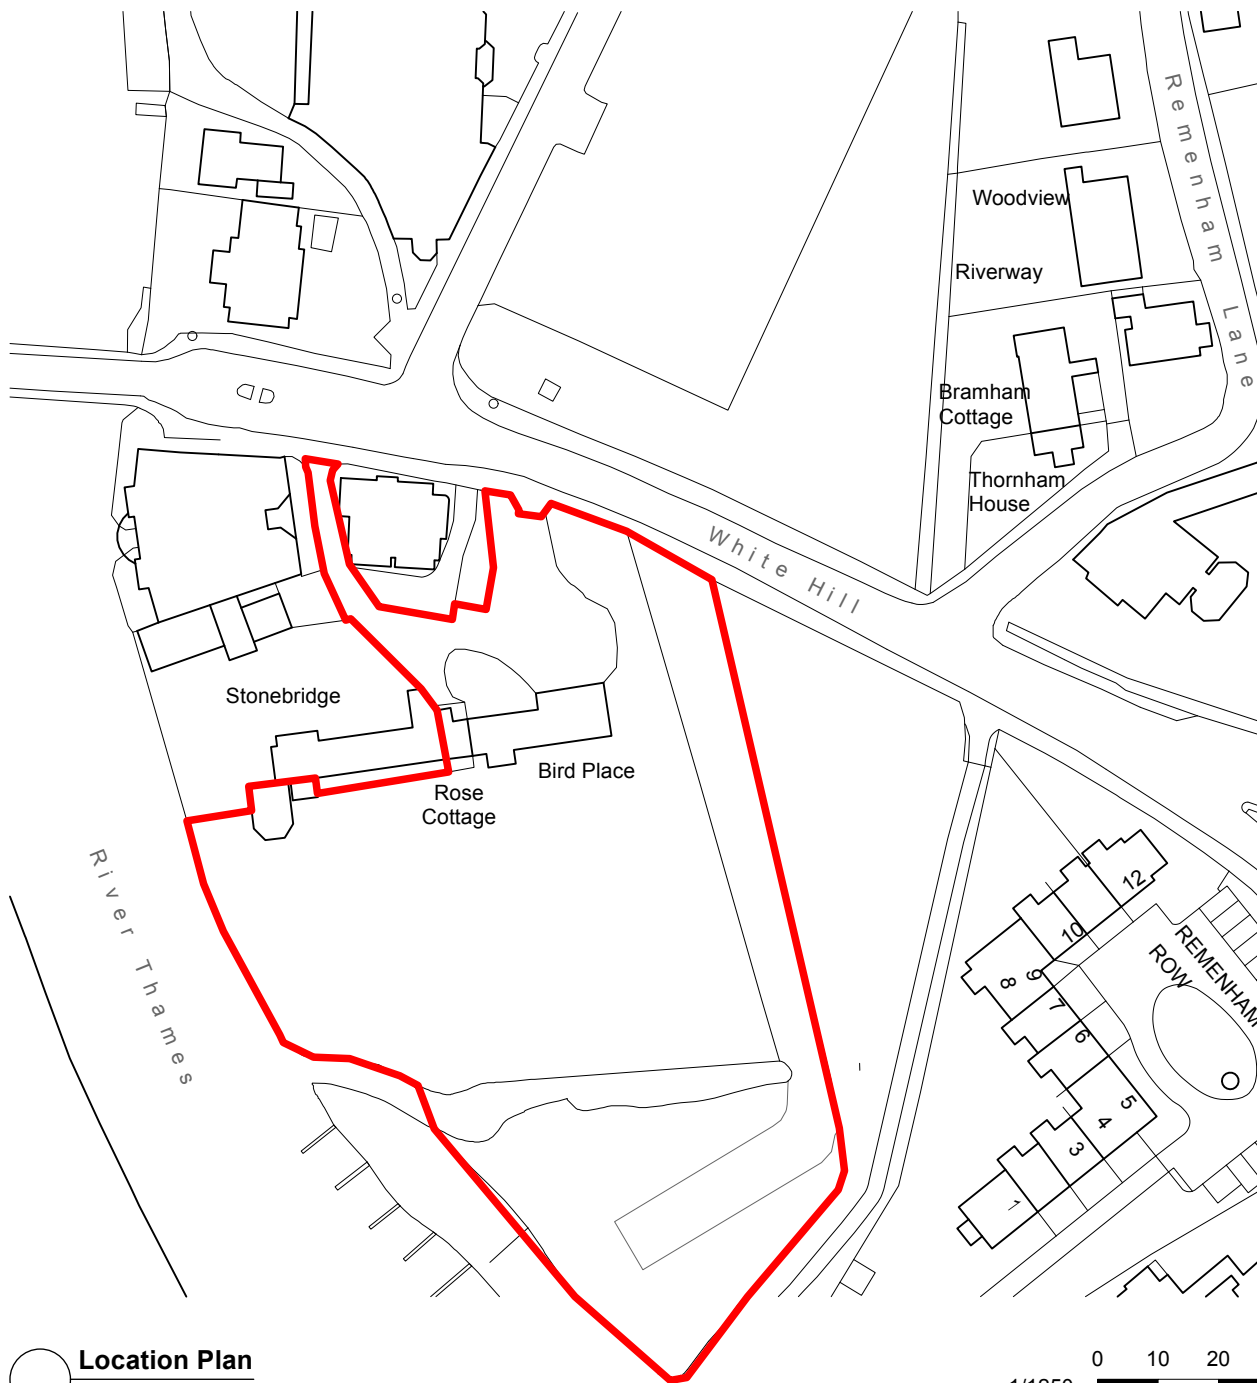

Location Plan
Scale 1:1250

1/1250 0 10 20 30 40 50 m



PL1 25/09/2025 Planning Application issue

Rev	Date	Note
Client Mr & Mrs Fawsitt Project Title Bird Place Project Address Henley Bridge, Henley-On-Thames RG9 2LN		
Drawing No.	Rev. No.	
PA-01	PL1	
Drawing Title	Location Plan	
Scale	1:1250 @ A4	
Drawn by: GG	Checked by: PS	Project ID: SC013
Shack Group Ltd West Witheridge Fourth House, Penn Road, Knotty Green HP9 2TW +44 (0) 1494 258 181 hello@shackgroup.com www.shackgroup.com		