



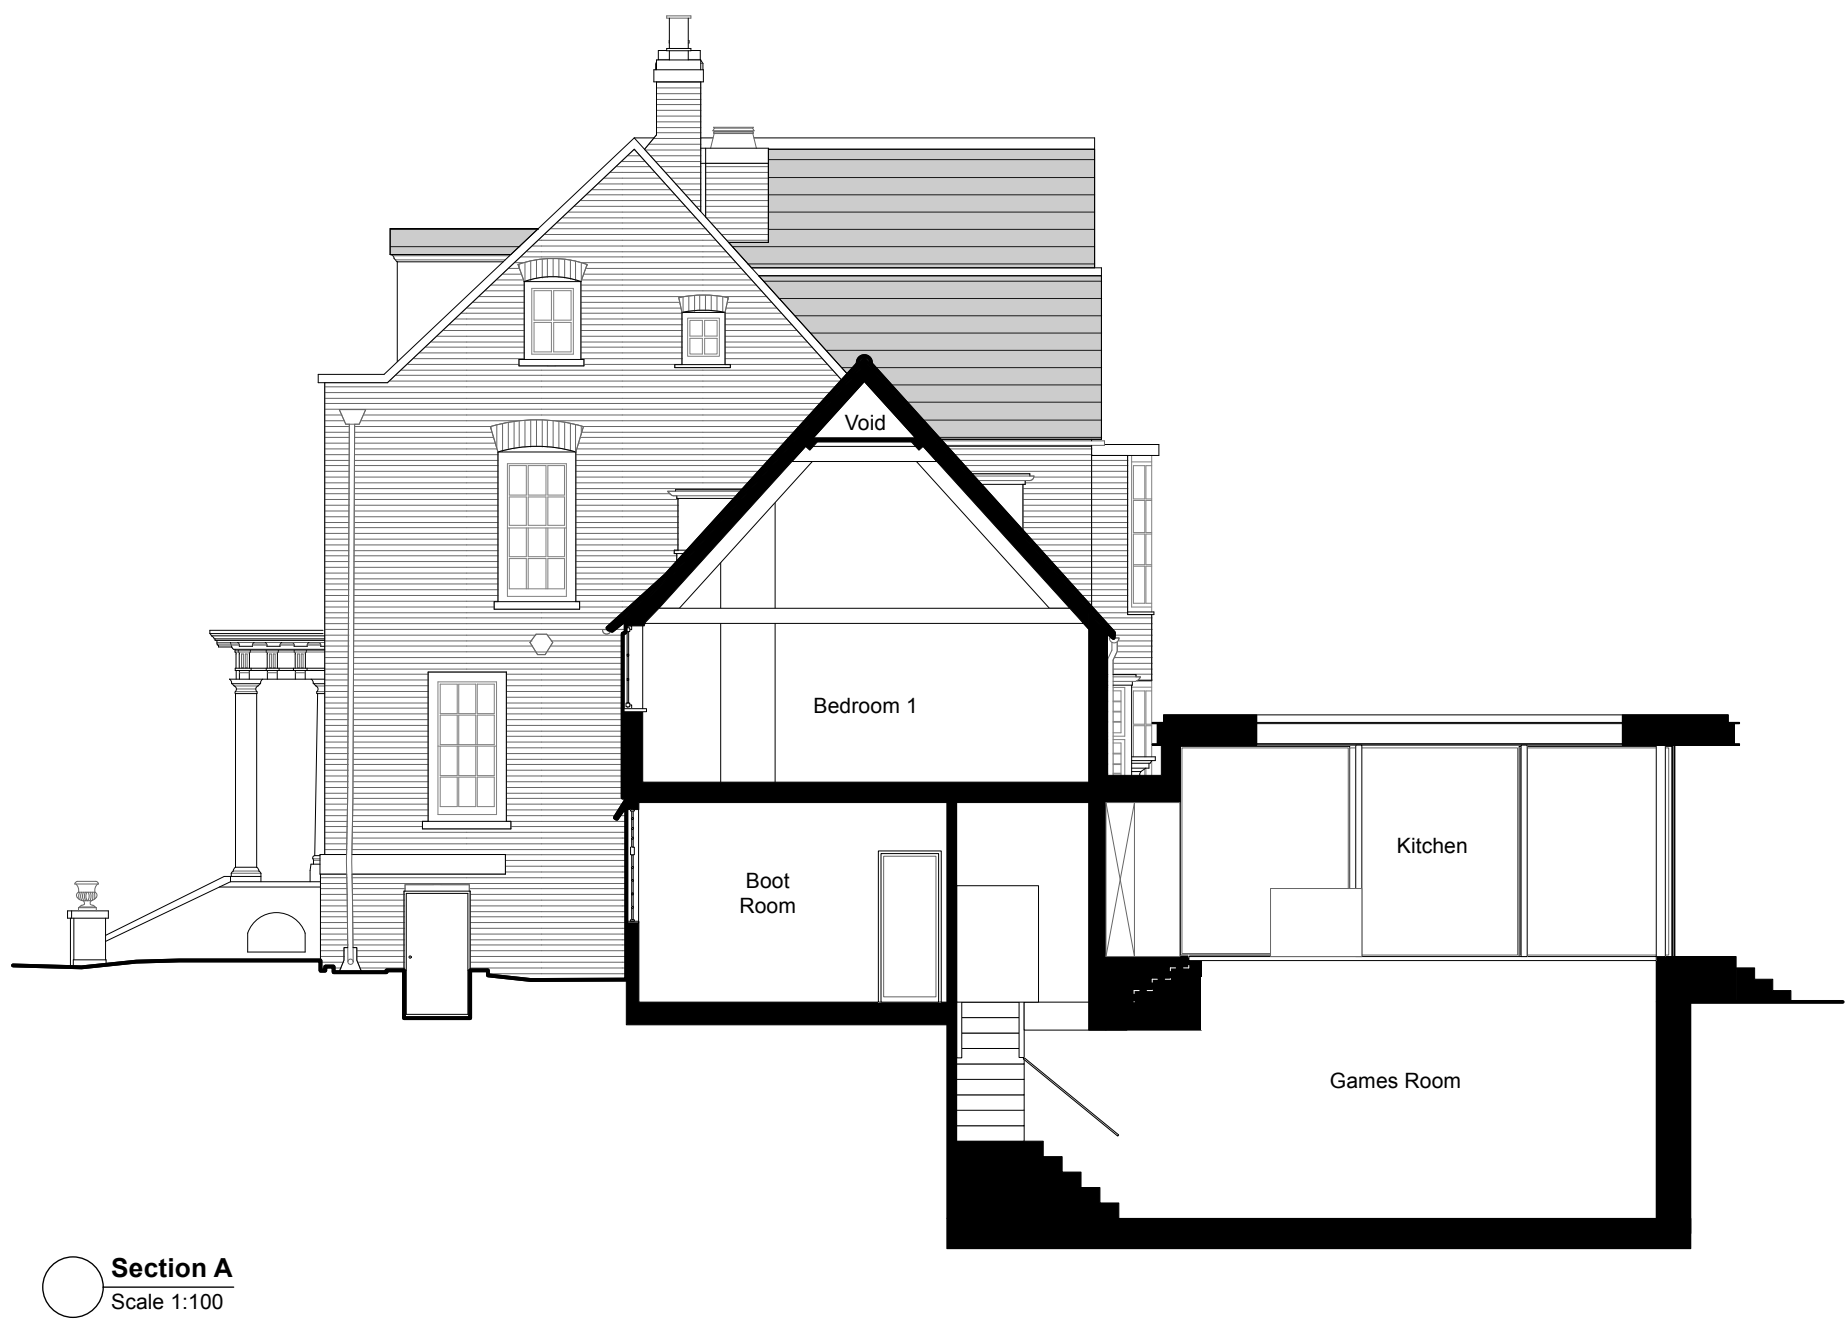

Section A
Scale 1:100




Section B
Scale 1:100

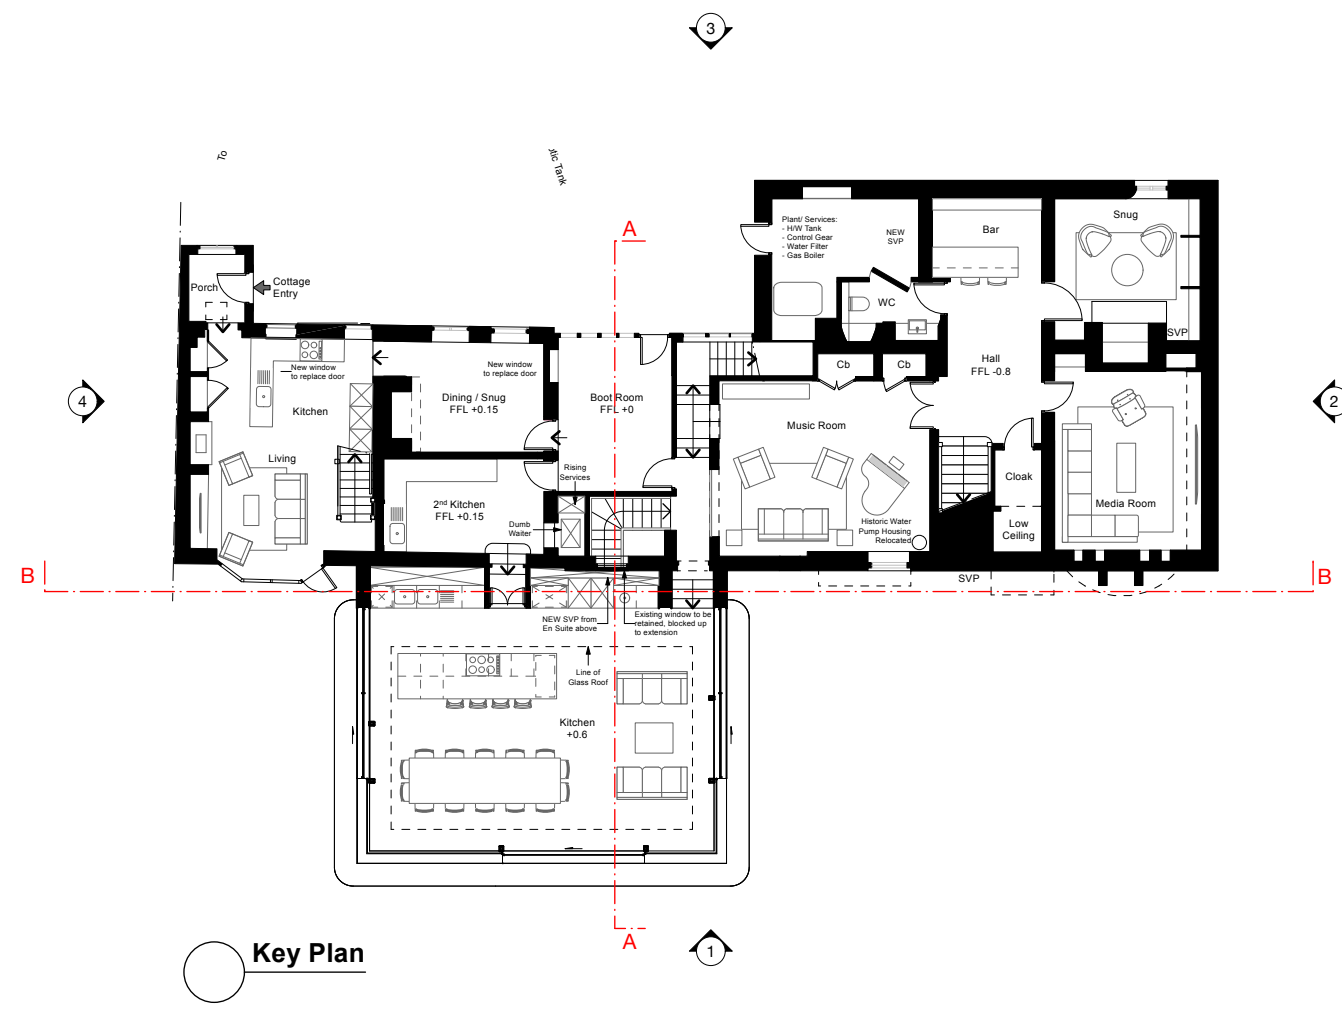

Key Plan

LEGEND

- 1 Brickwork
- 2 Plain Roof Tiles
- 3 Slate Roof Tiles
- 4 Render
- 5 Timber Framed Window & Door
- 6 Metal Framed Window & Door
- 7 Metal Cladding

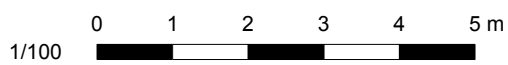

PL1 - 25/09/2025 Planning Application Issue

Rev	Date	Note	Rev. No.
Client Mr & Mrs Fawcitt			PL1
Project Title Bird Place			
Project Address Henley Bridge, Henley-On-Thames RG9 2LN			
Drawing No. PA-10		Drawing Title Proposed Sections	
Scale 1:100 @ A1			
Drawn by: GG		Checked by: PS	Project ID: SC013
Shack Group Ltd West Villbridge Fourth House, Penn Road, Kinty Green HP9 2TW +44 (0) 1494 258 181 hello@shackgroup.com www.shackgroup.com		