


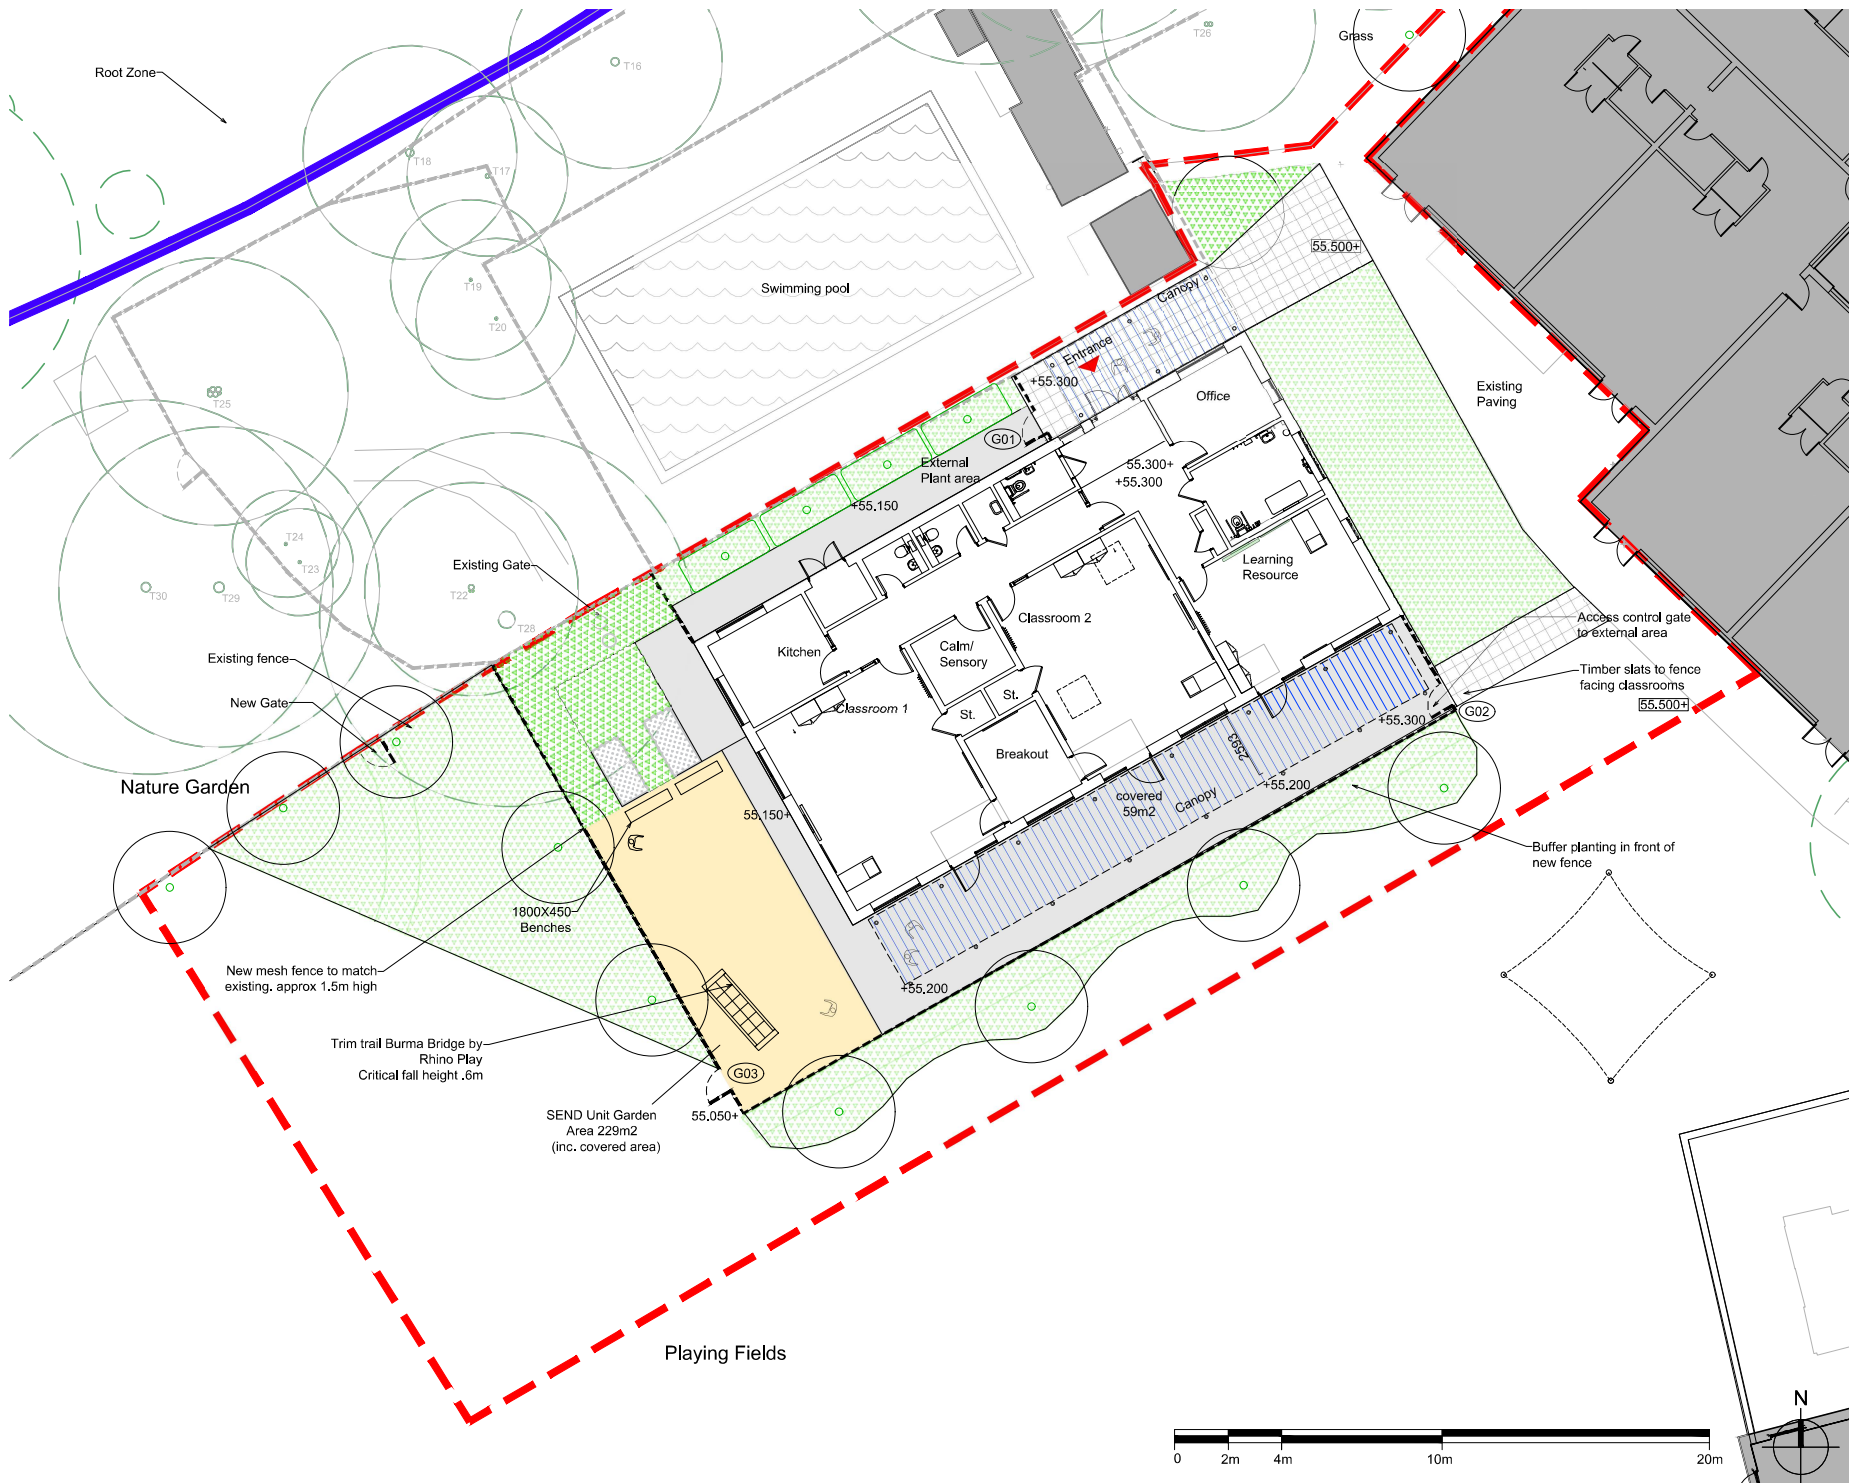

DRAWING NOTES

1. filename: 1129 Proposed GF Plan St. Paul.dwg
2. Do not scale from this drawing in either paper or digital form. Use figured dimensions only. Detailed site survey to be carried out to establish tolerances. Figured dimensions are in mm. All dimensions shall be verified on site before proceeding with the work. The architect shall be notified of any discrepancies.
3. This drawing has been produced for sole use on this project and is not intended for use by any other person or for any other purpose. © Copyright RSS (U.K.)
4. All printed copies should be made at 100% of the original page size. Use scale bars, where included, to check that the drawing has been printed to the intended scale as identified in the drawing title block.
5. This drawing is not intended for construction unless specifically described as such.

REVISIONS

REV	DATE	STATUS
PL2	16.07.26	For Planning

Changes since last issue:
Layer showing tarmac and paving shown, growing garden updated

Legend

- New planting
- New Tarmac
- Rubber crumb soft surface
- Canopy
- Retaining Wall
- Pedestrian route
- Gate number

Refer to Landscape Architects drawing
WKR-MEL-ZZ-XX-DR-L-0200_Softworks
for soft landscaping details

rvingtonstreetstudio
28 NAVIGATION ROAD LONDON E3 3TG
T: 020 7739 8945
E: rss@rssa.co.uk
www.rvingtonstreetstudio.co.uk

Job title: Wokingham SEND Resource
St. Paul's Junior School ASD
drawing title: Proposed External Works Plan

scale	1:200@A3		
drawn by	job no.	suitability	revision
JY/RT	1129	S3	PL2

PROJECT	ORIGIN	VOLUME	LEVEL	TYPE	ROLE	NUMBER
WKR	RSS	02	00	DR	A	1212