



SECTION A

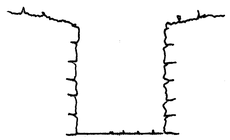

SECTION B

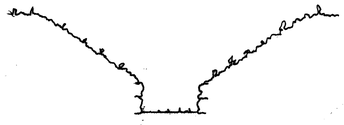

SECTION C




SECTION D.


SCALE 1:25.

PROPOSED DITCH REMEDIALS
LAND AT MOLE ROAD. SINDLESHAM.


EXISTING DITCH PROFILE.

SCALE 1:50

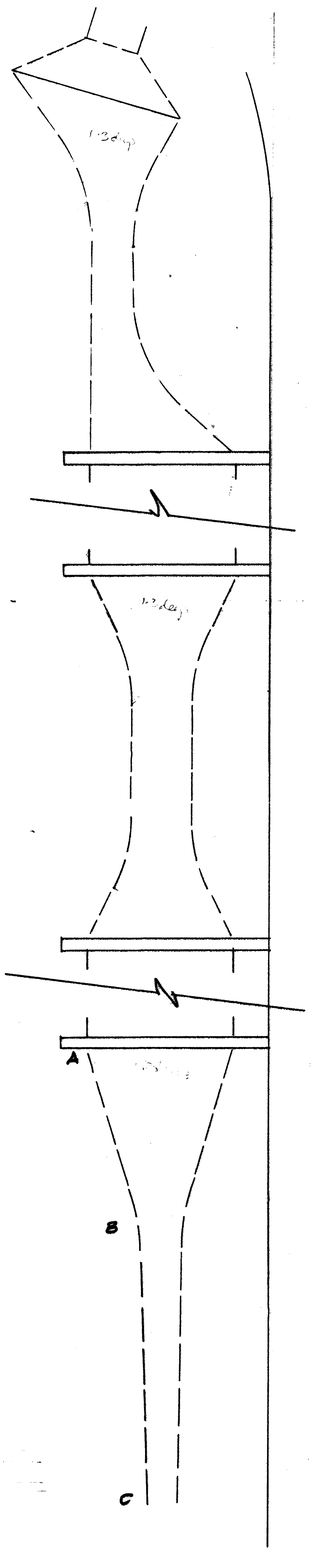


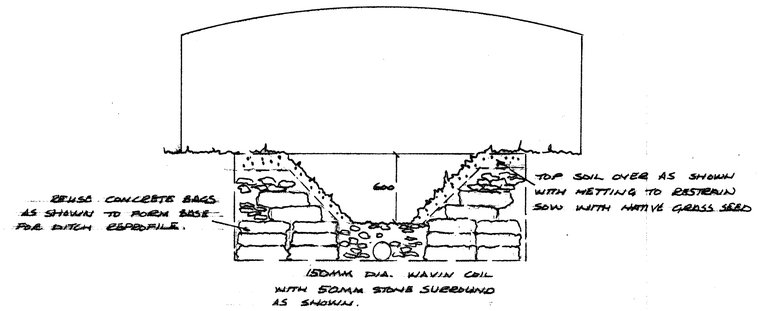


PROPOSED SECTION A.

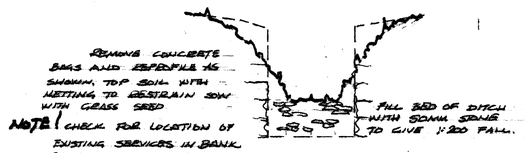

PROPOSED SECTION B.

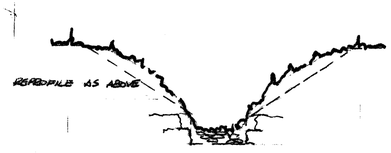


PROPOSED SECTION C.

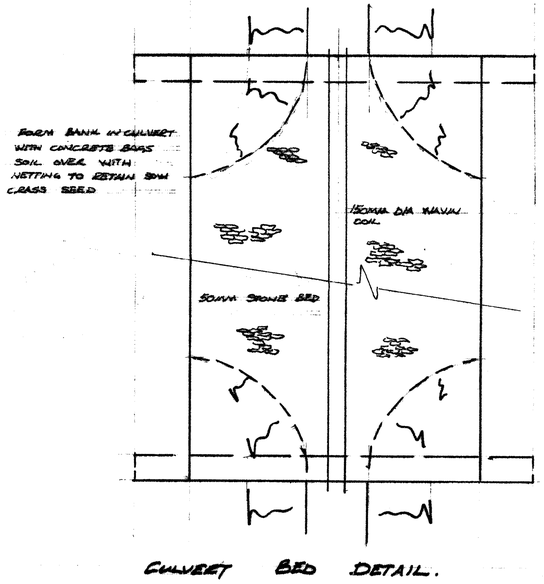

CULVERT BED DETAIL.

PROPOSED DITCH PROFILE.

SCALE 1:50

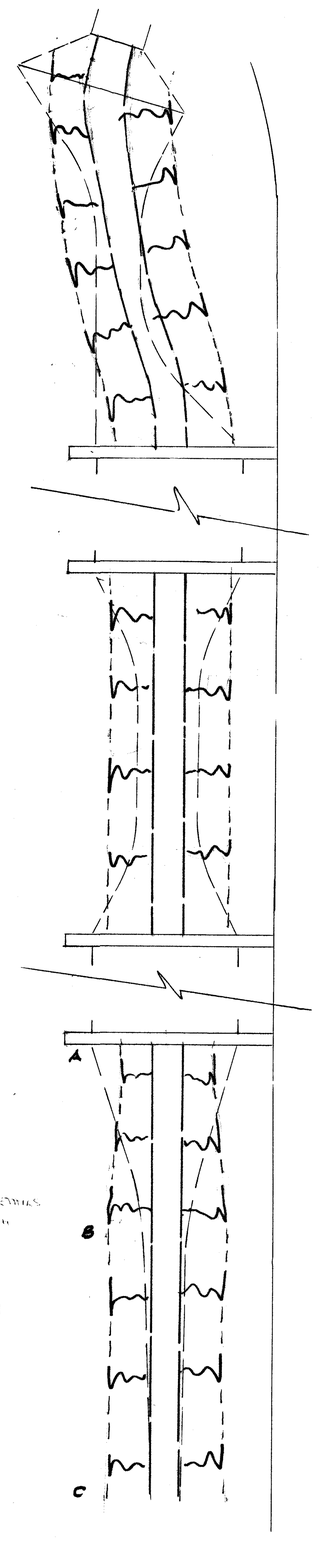

REVISIONS TO DETAILS TO COMPLY WITH CONDITIONS

96/0595/CD

W-3129