



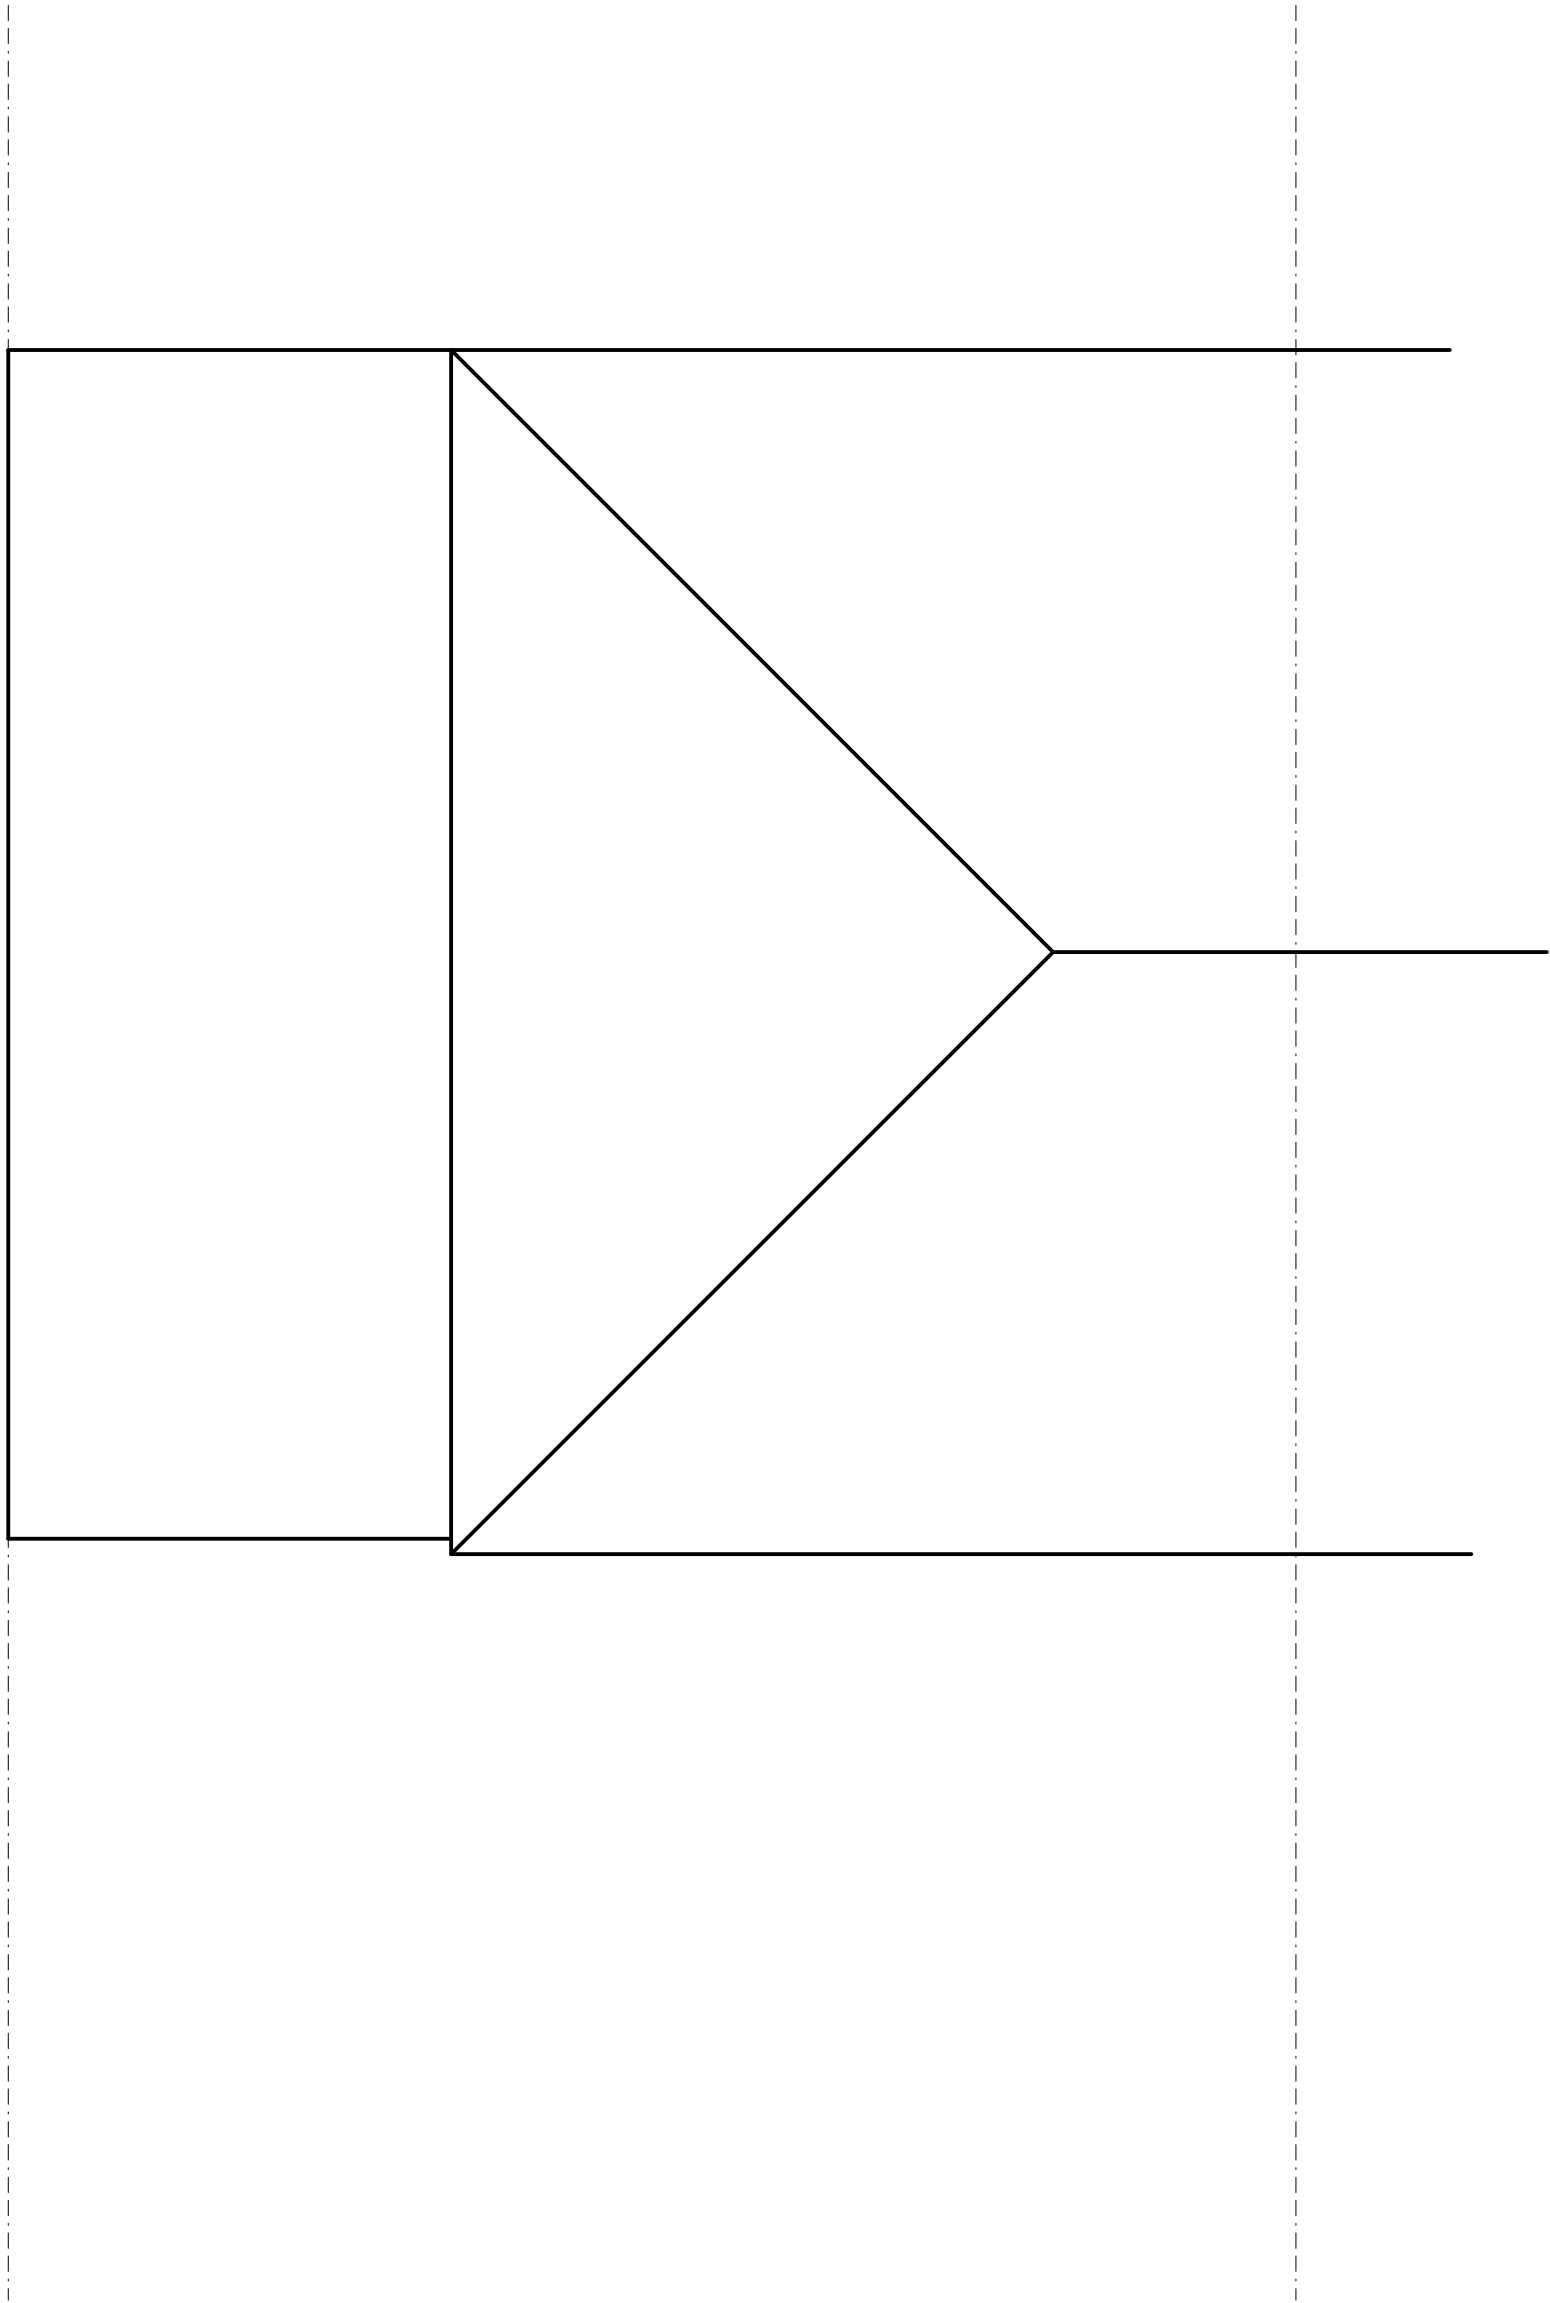

EXISTING ROOF PLAN

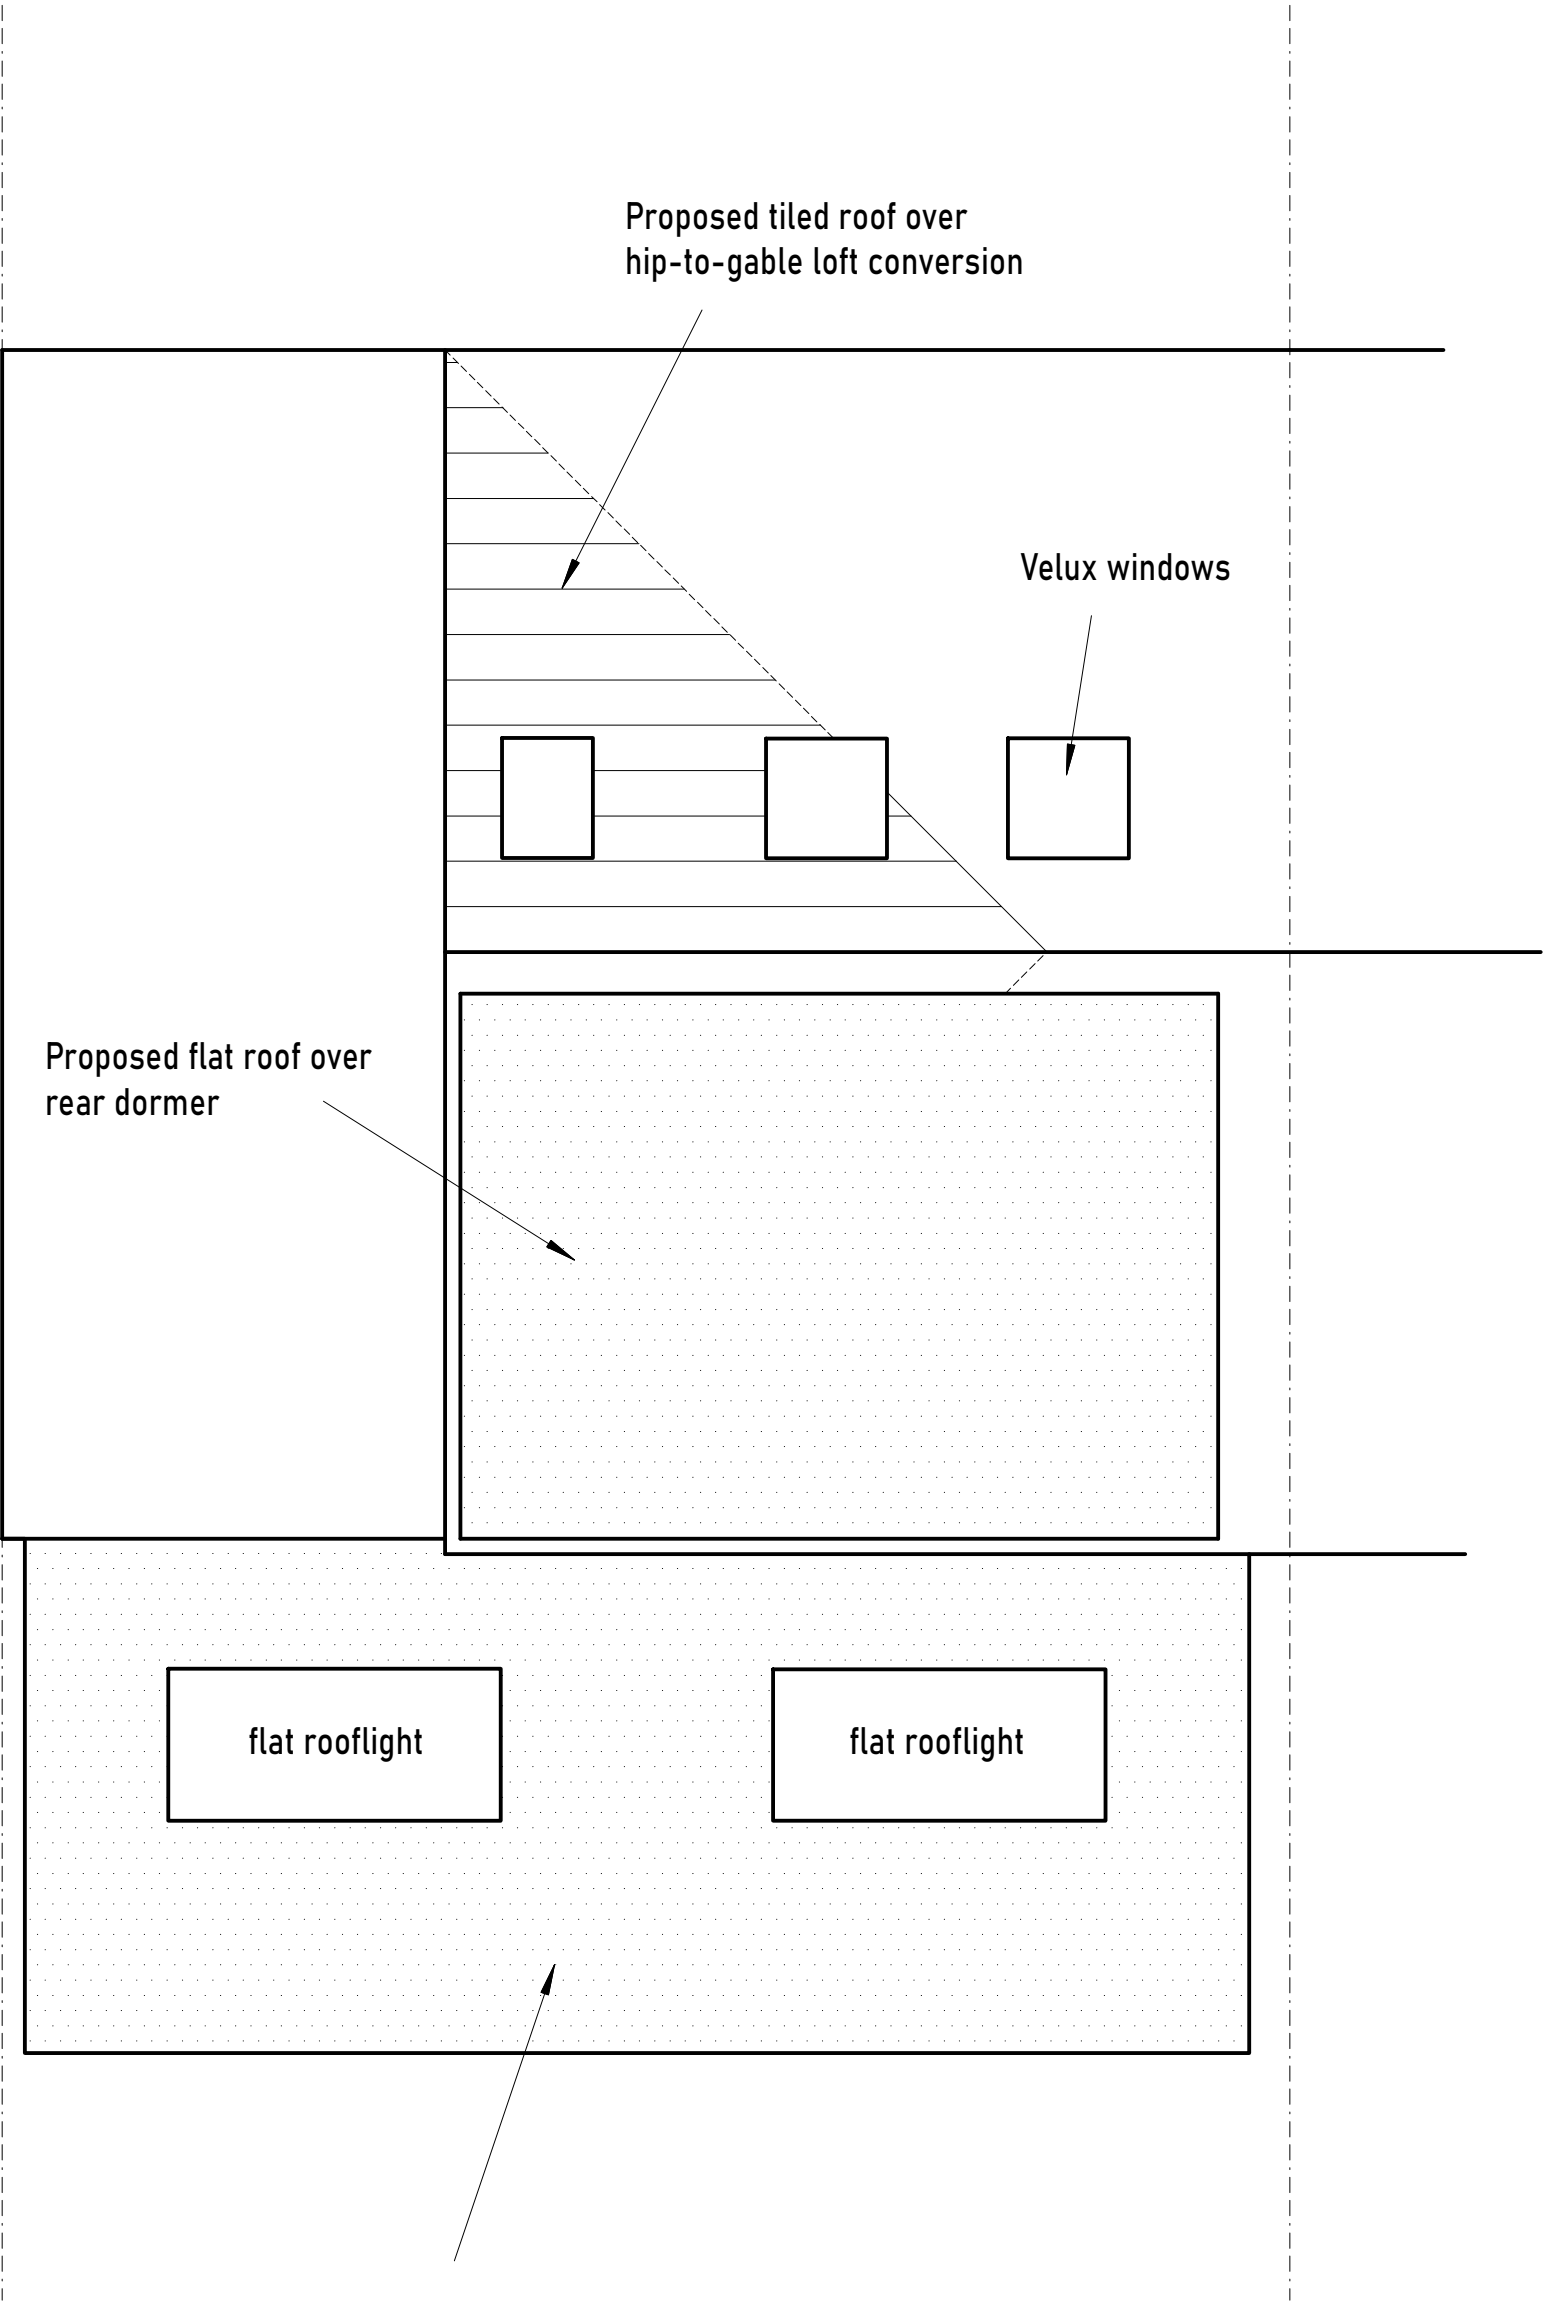

PROPOSED ROOF PLAN

Revision			

S STEPHEN BIDDLE BSc CEng FICE Email: stephen@sbiddle.co.uk Mob: 07864 122 313 Web: www.sbiddle.co.uk			
Client	Mr A. Burbridge		
Address	70 Sutcliffe Avenue, Earley, Reading RG6 7JN		
Drwg No	BURBRIDGE-1024-08		Scale: (A2) 1:50
Title	ROOF PLANS		
1m 2m 3m 4m			