



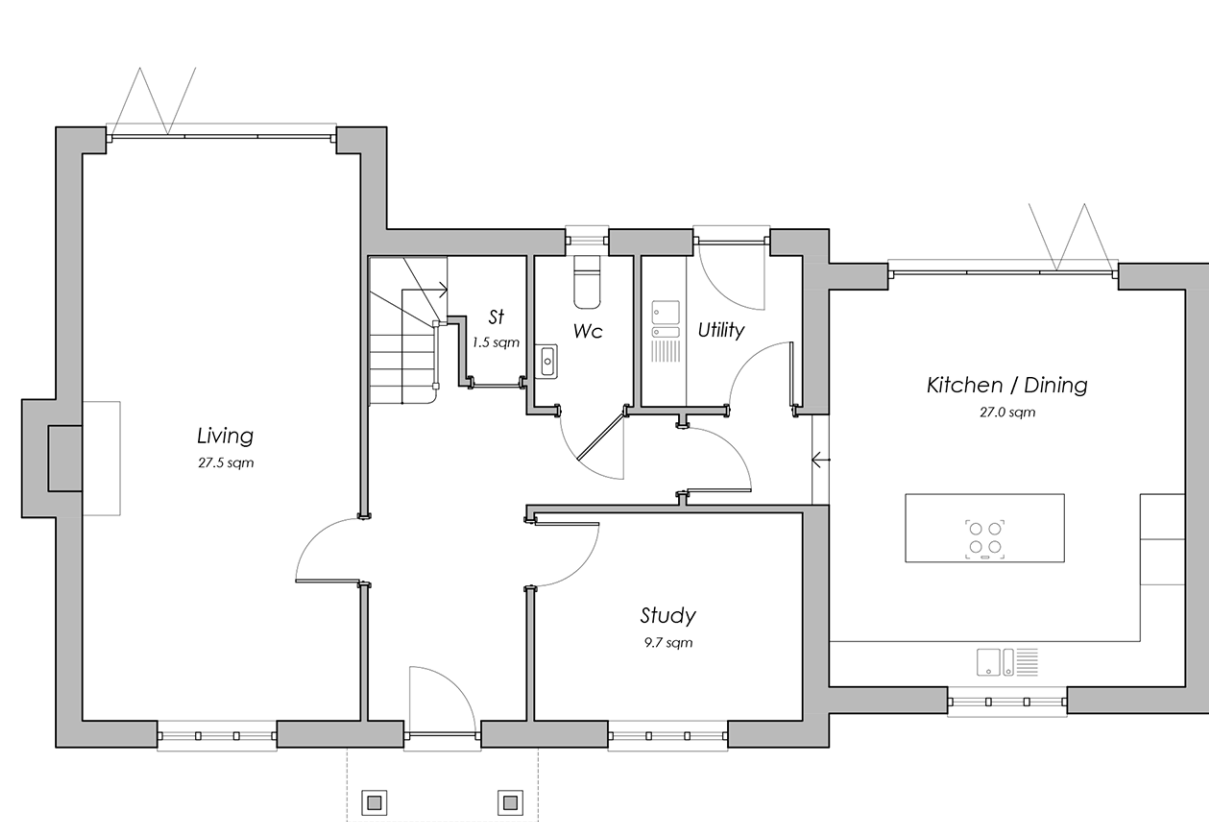


Ground Floor

Accommodation (Gross Internal Floor Area):
Ground = 90.1 sqm
First = 77.8 sqm
Total = 167.9 sqm / 1807 sqft

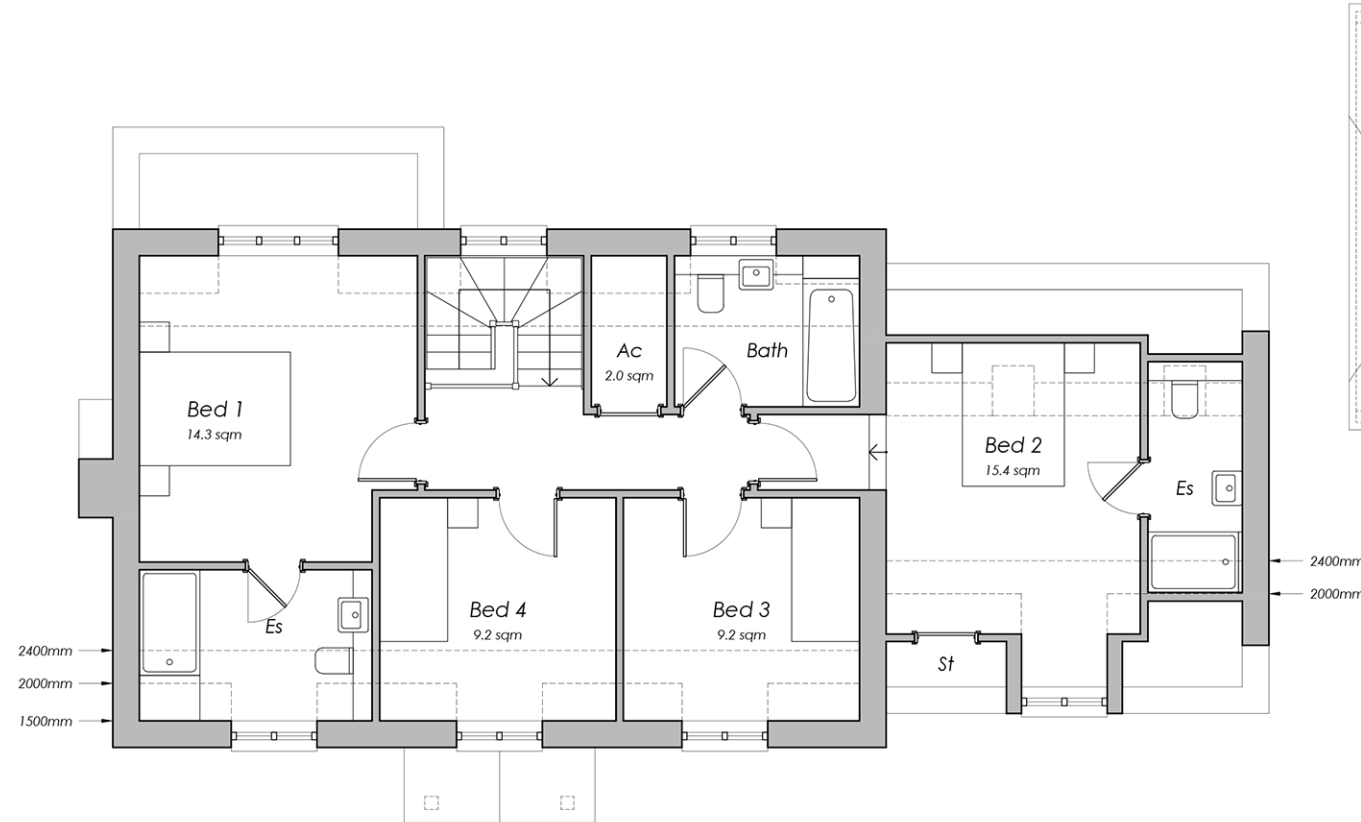

First Floor

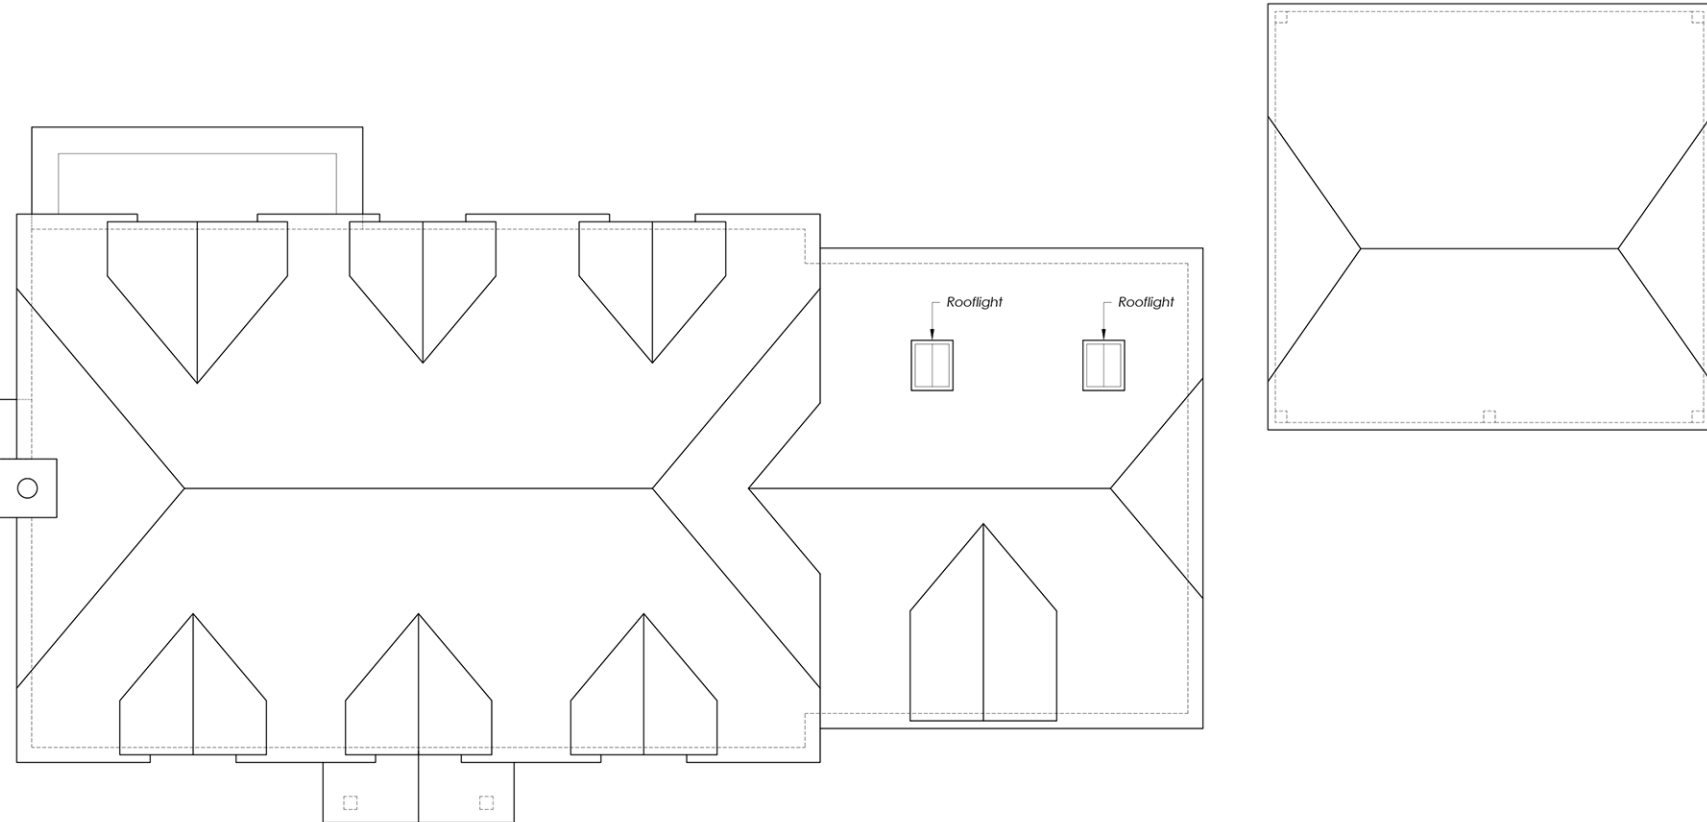

Roof Plan



Datum 63.000

Side Elevation - West



Datum 63.000


Side Elevation - East



Datum 63.000


Rear Elevation - North

* Obscure Glass

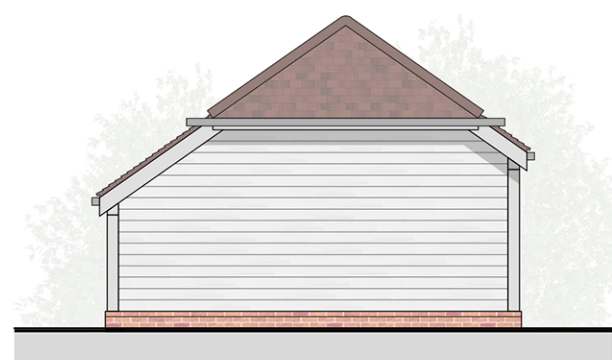


Datum 63.000

Side Elevation - West

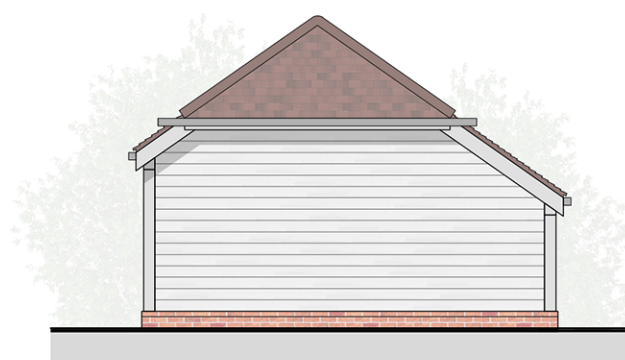

Datum 63.000


Side Elevation - East

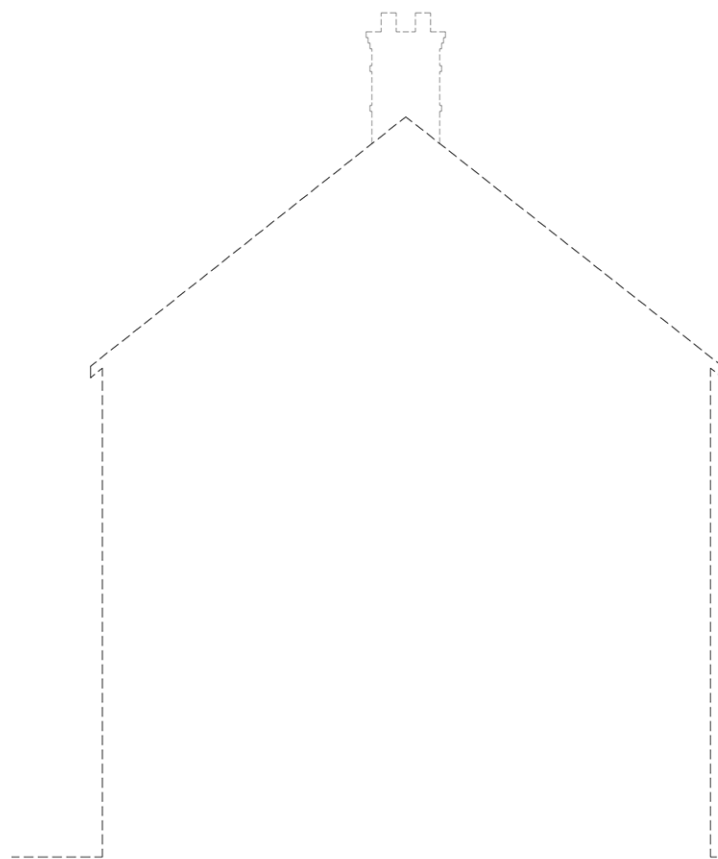

Datum 63.000

Front / Street Elevation - South

* Obscure Glass

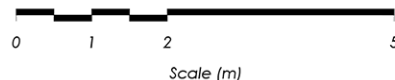

Revisions

Client
Balforton Developments Ltd.

Project
Residential Development
1 Norton Road
Riseley
RG7 1SH

Status
Planning

Date
22.01.2026

Scale
1:100

Title
Proposed Plans & Elevations

Number
23.24-153

Revisions
-

Spires Architects
9 Monks Way | Reading | RG30 3DP
Tel: 07495 529905

This drawing is copyright and may not be reproduced in whole or part without written authority.