
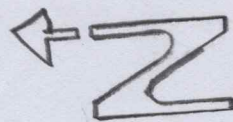
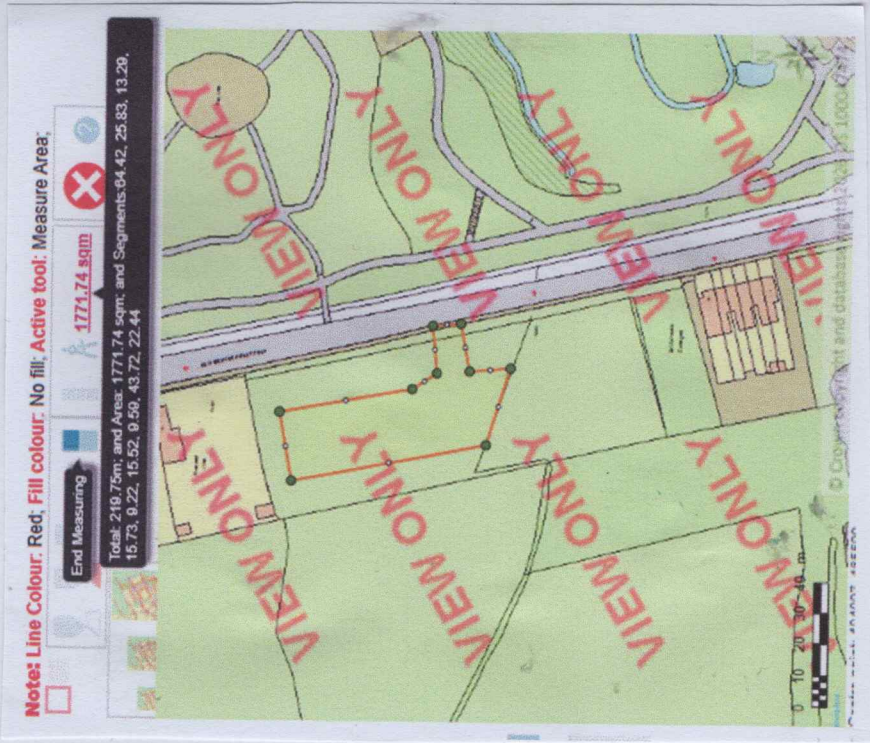


Land north of 6 St. Michaels Cottages, Old Wokingham Road,
Wokingham, RG40 3DU

Erection of up to 2 self-build dwellings

Plot 1

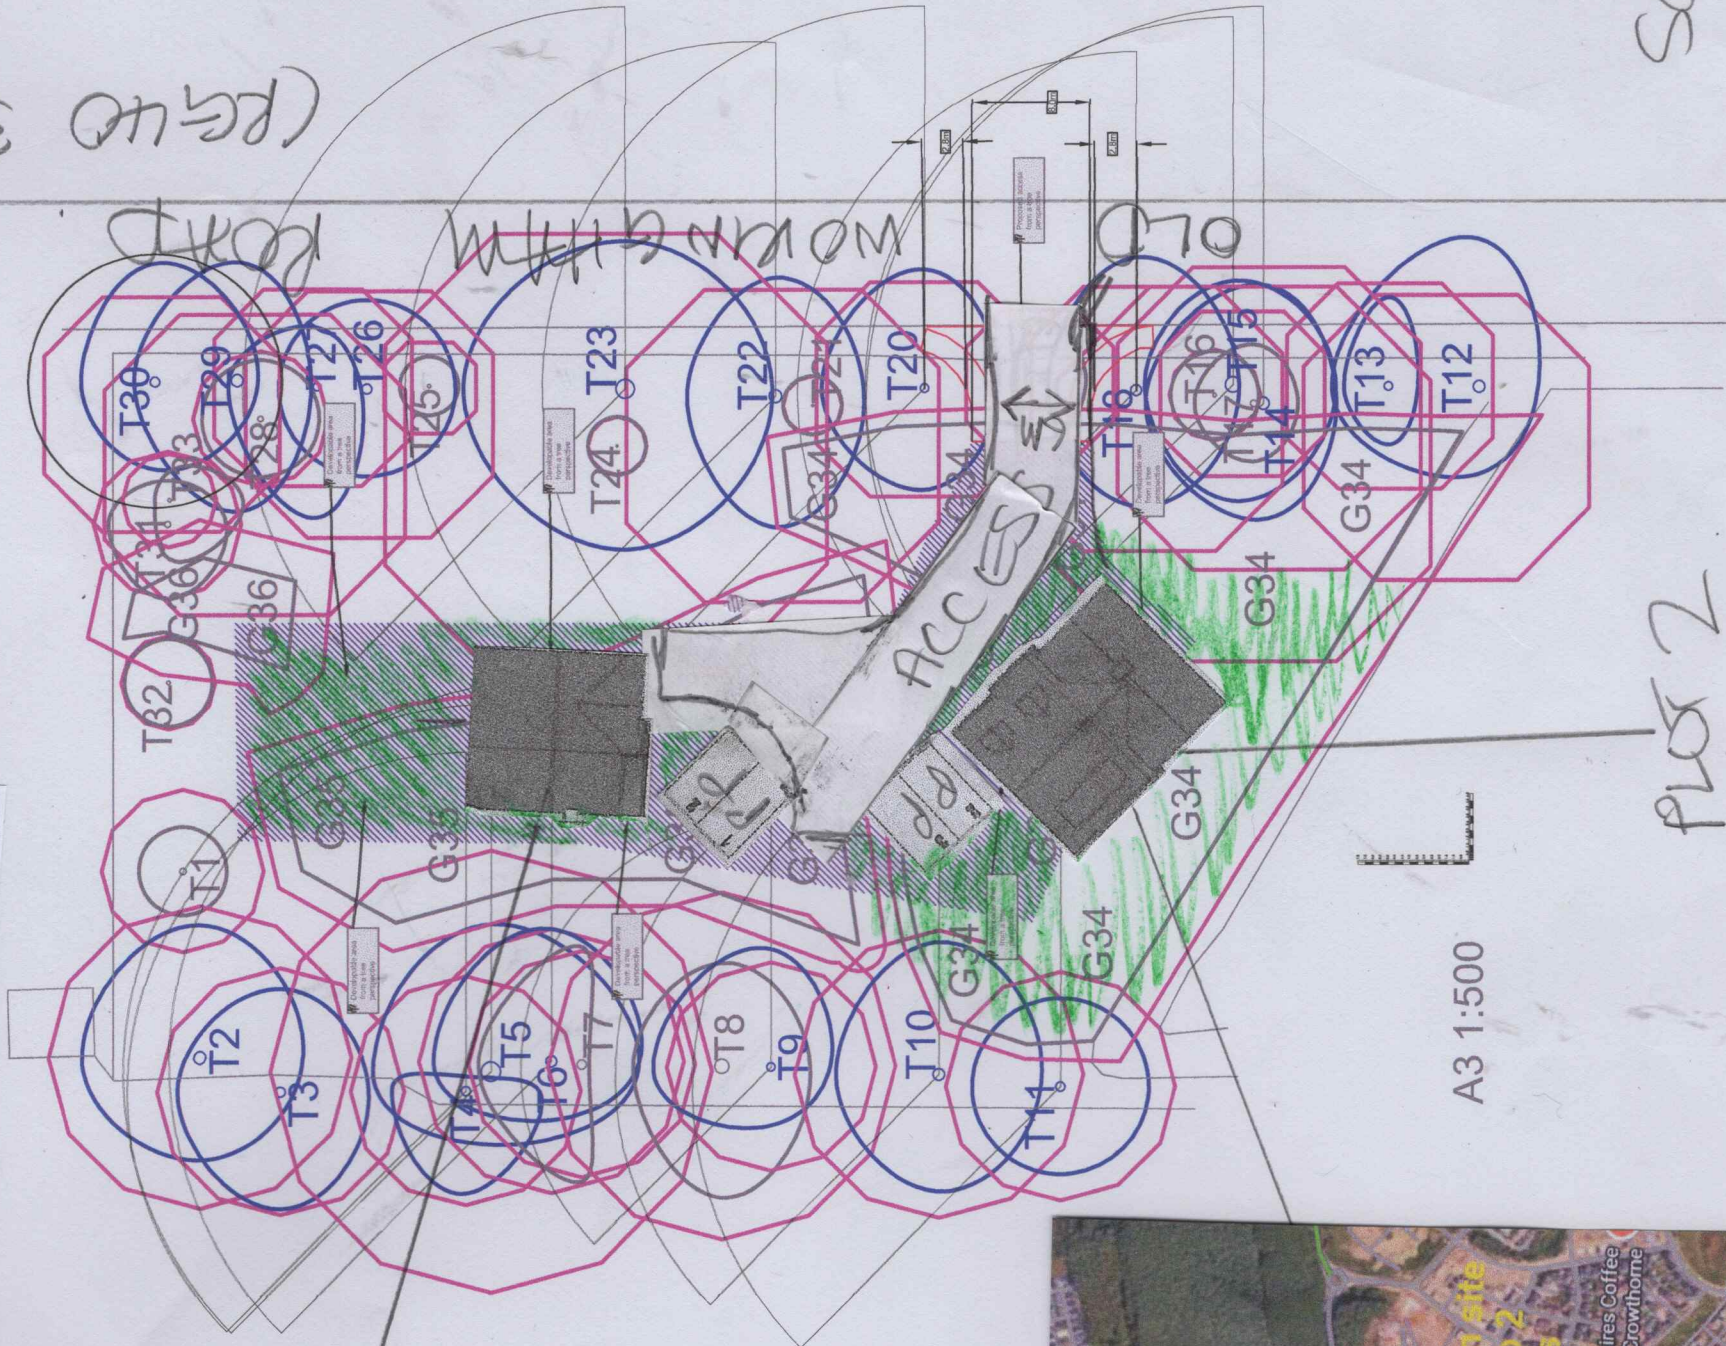

0 5 10 15 20 25m

Scale 1:500 @ A3