
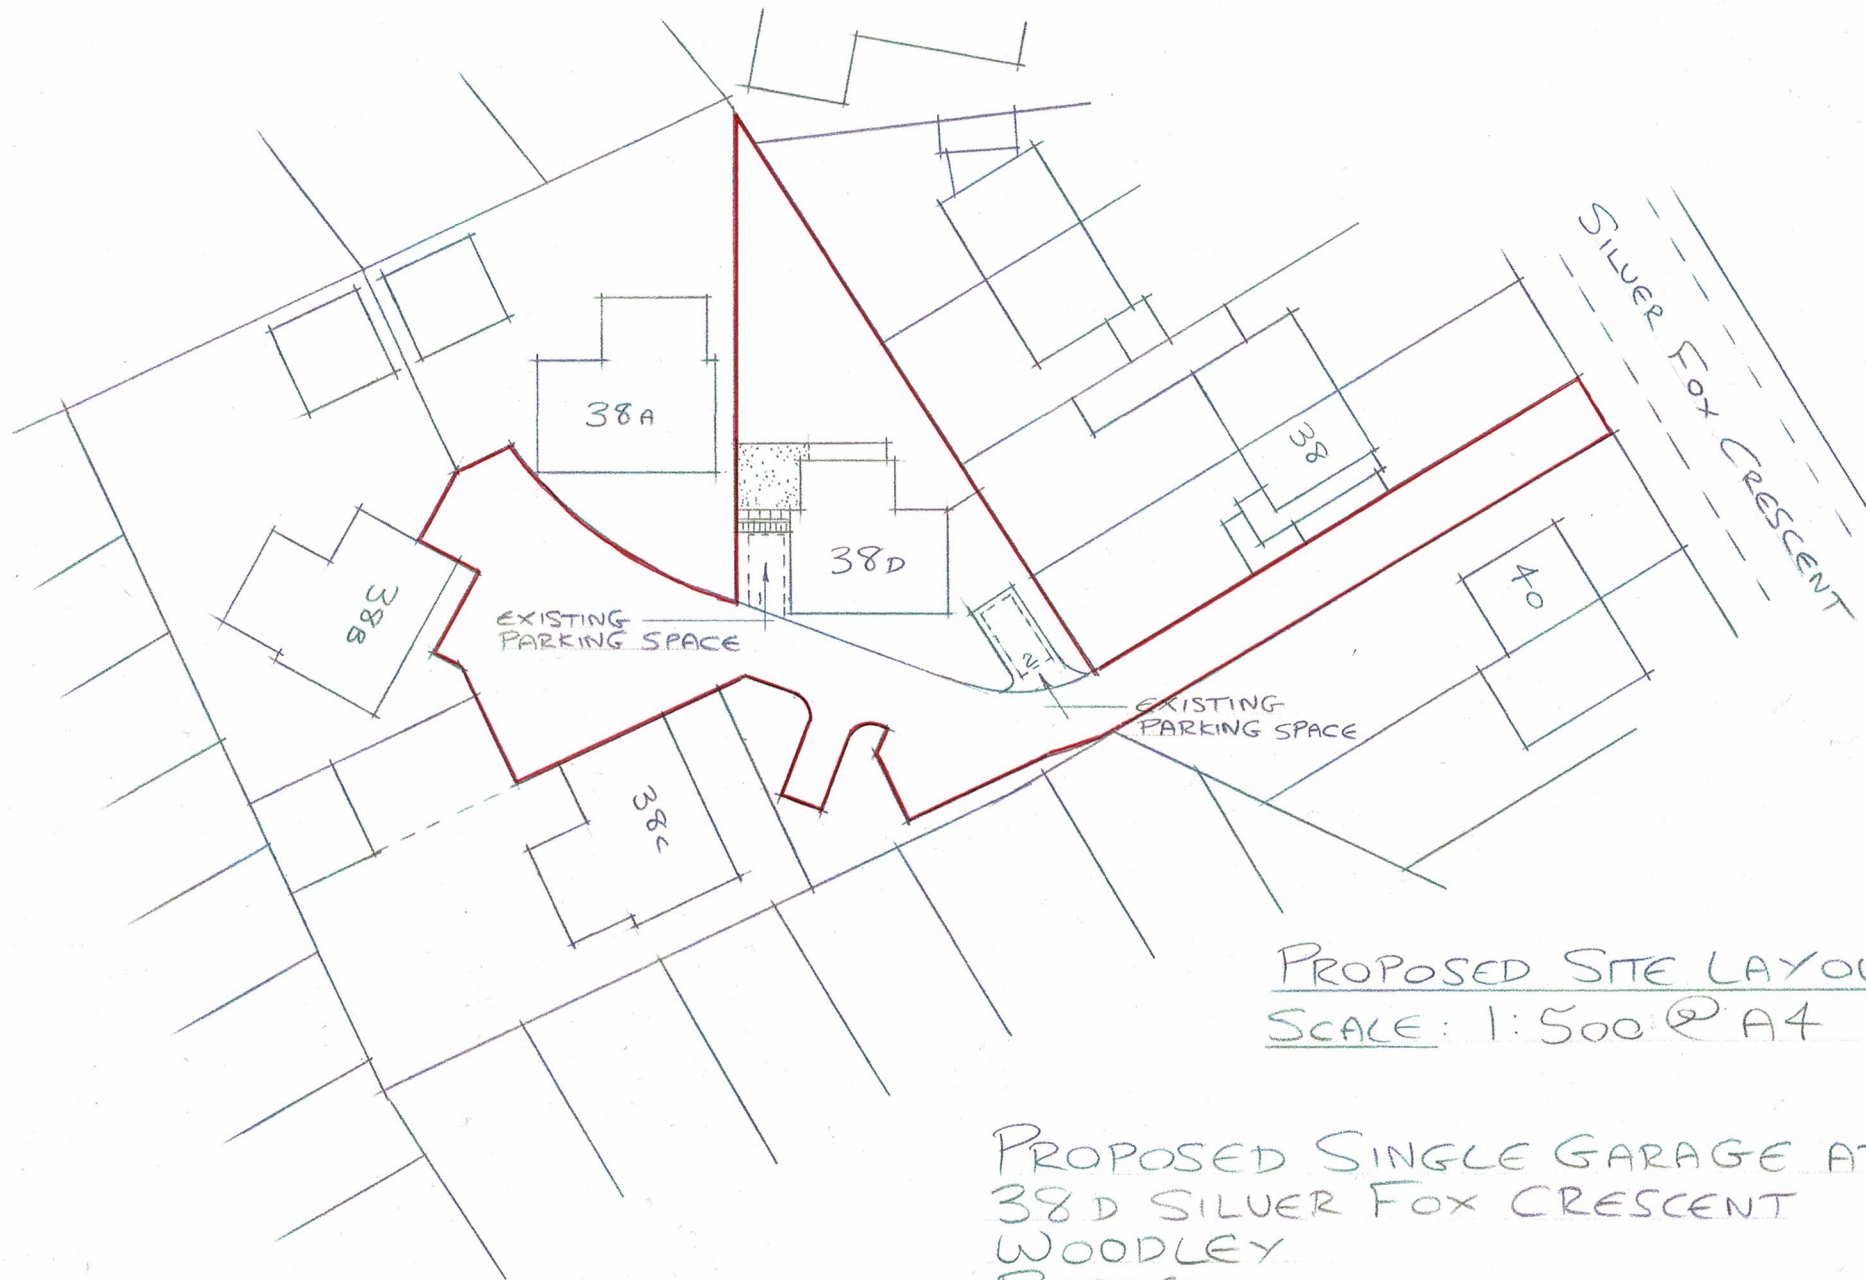


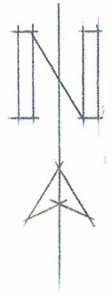

PROPOSED SITE LAYOUT PLAN
SCALE: 1:500 @ A4

PROPOSED SINGLE GARAGE AT:
38 D SILVER FOX CRESCENT
WOODLEY
BERKS
RGS 3JA