



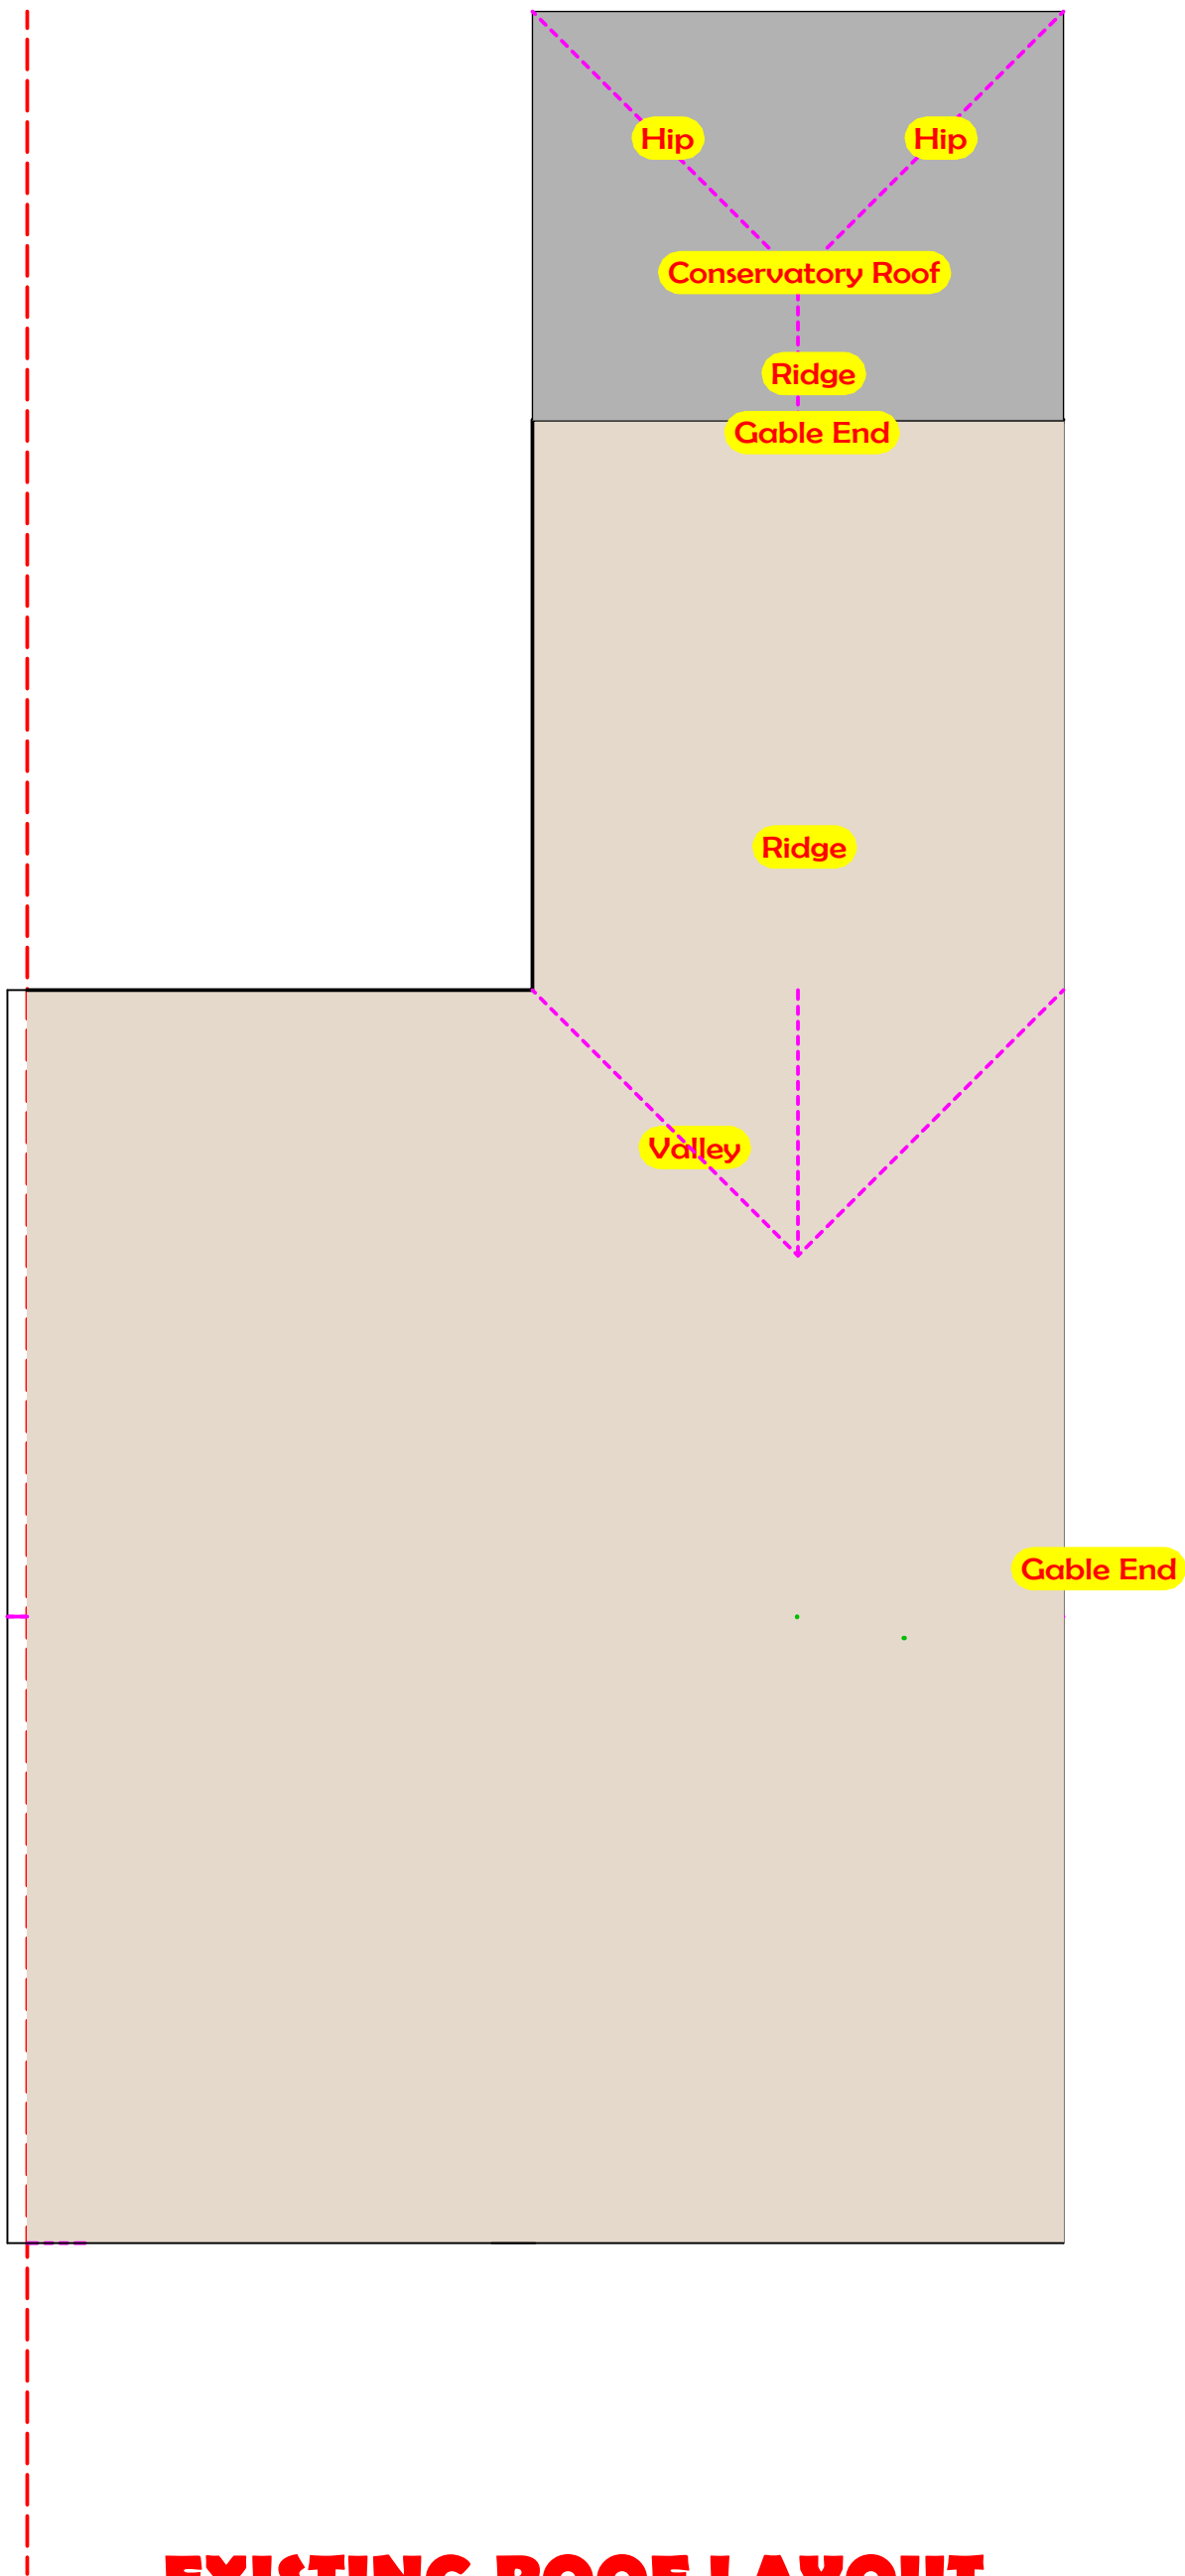

EXISTING ROOF LAYOUT

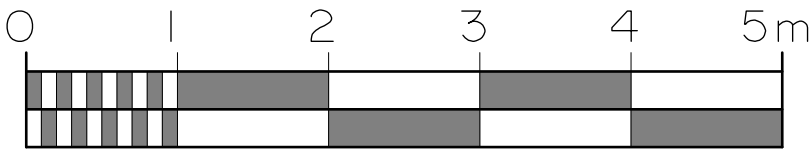

6 Tilstone Close,
Eton Wick,
Windsor,
Berkshire,
SL4 6NG

Tel: 01753 859 650
Mobile: 07725 026 244
E Mail: steve.geldetzer@hotmail.com

CLIENT	MR & MRS AIRA 40 STURGES ROAD WOKINGHAM BERKSHIRE RG40 2HE		
PROJECT	SINGLE STOREY SIDE AND REAR EXTENSION LOFT CONVERSION INCLUDING REAR DORMER.		
DRAWING	EXISTING ROOF LAYOUT		
DRG. No	DMED 4-25(7)		REVISION
SCALE	1:50 @ A2	DATE	7 April 2025