





SITE LOCATION 1:1250

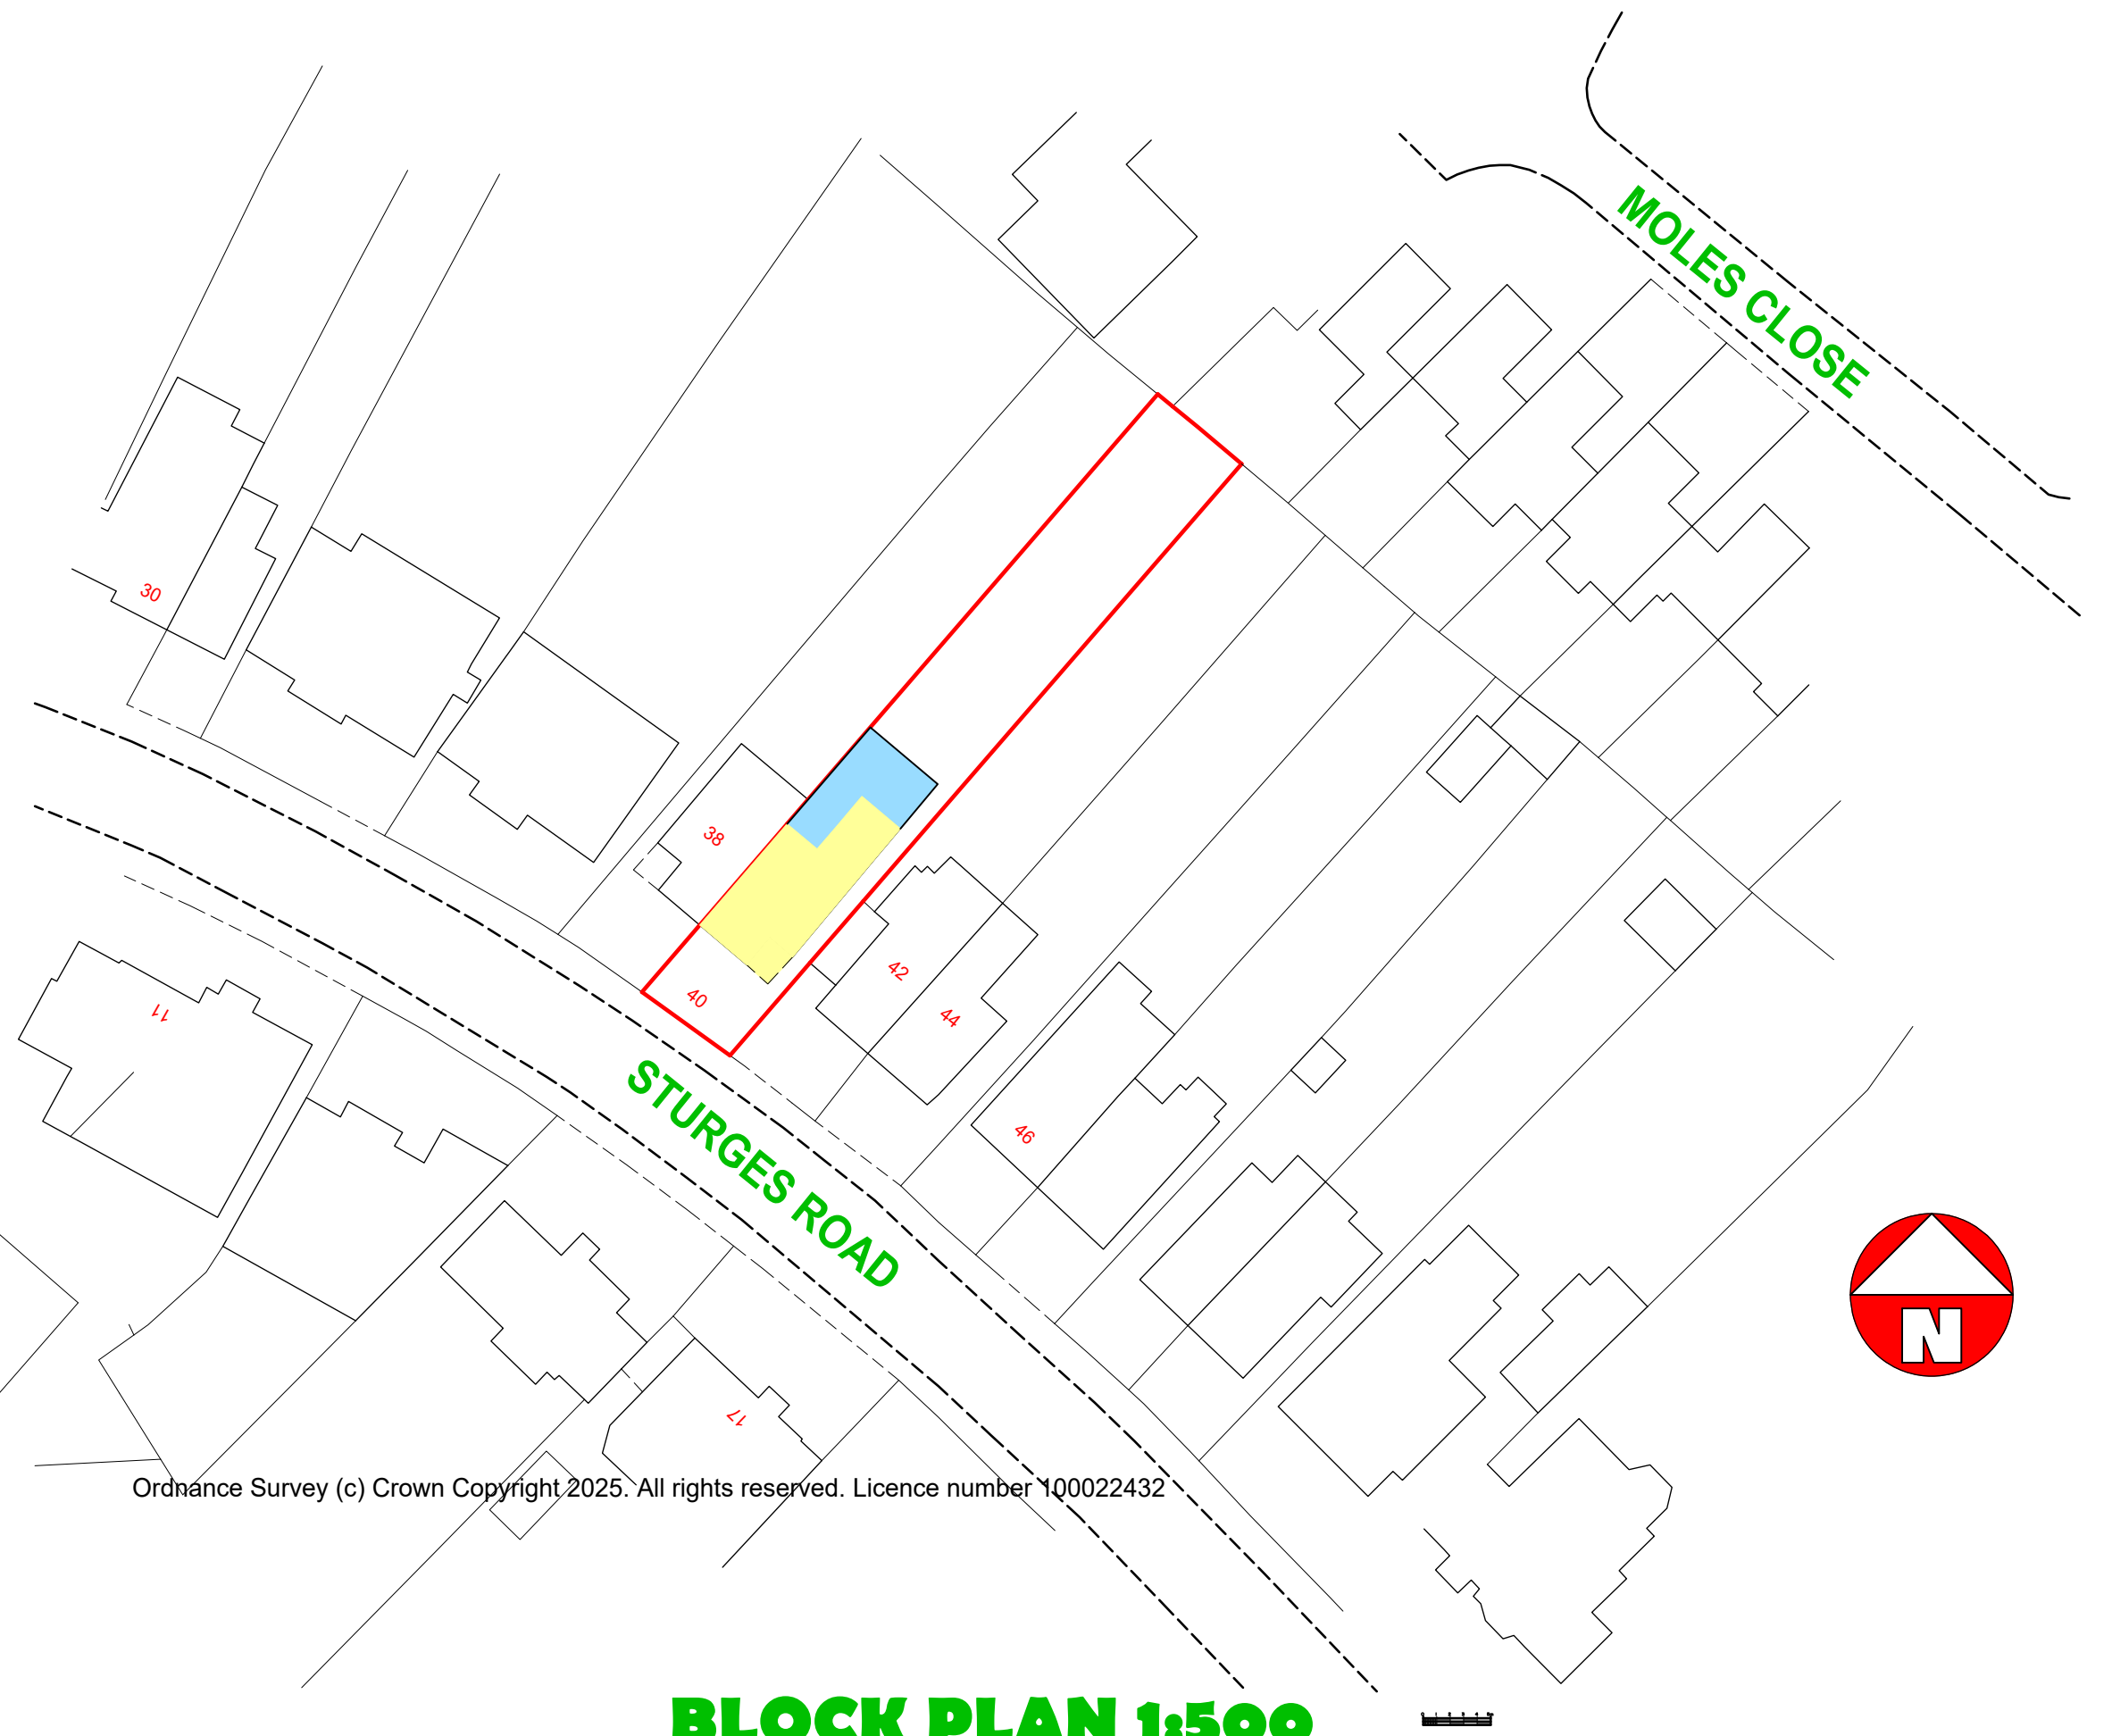

BLOCK PLAN 1:500

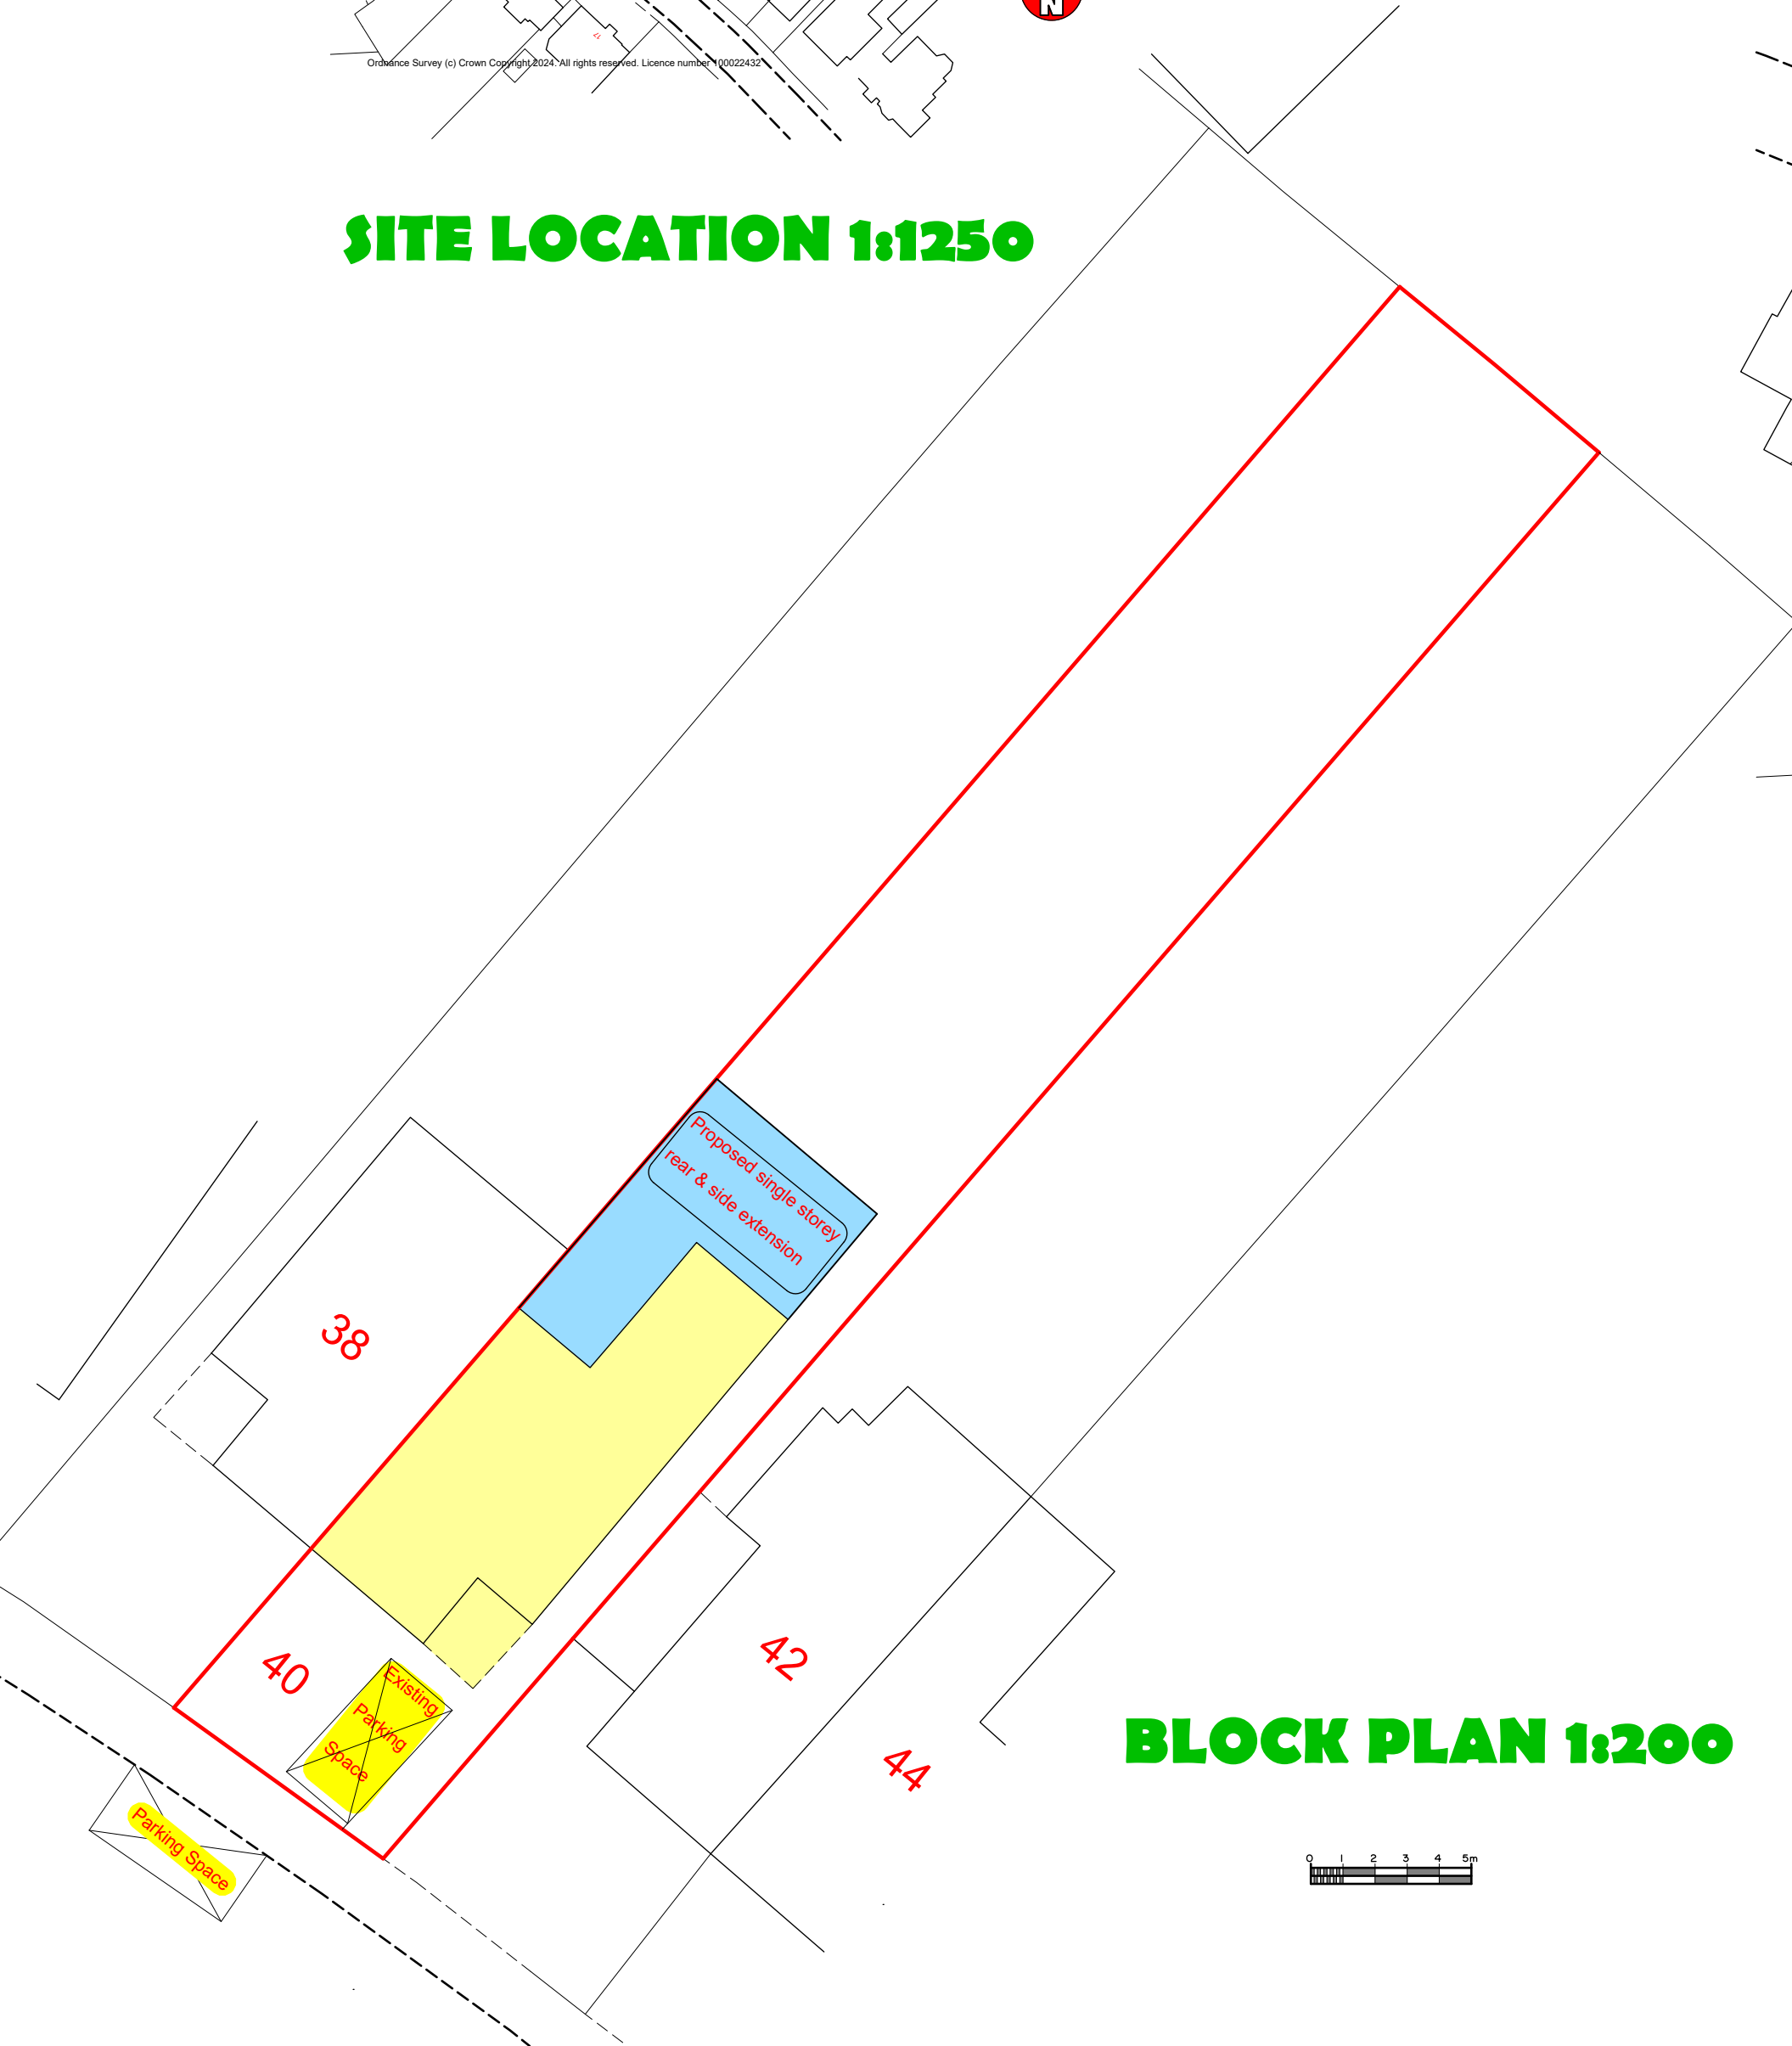

BLOCK PLAN 1:200

BOUNDARY

The position of the boundary is to be accurately determined by reference to the Deeds and consulting with the adjoining owner as necessary.

BOUNDARY WALL

The boundary wall is to be positioned as close to the boundary as practical minimum 100mm away and there will be no encroachment over the boundary.

PARTY WALL ACT

Notification will be required under the Party Wall Act 1996 a minimum 28 days before works commence on site and written agreement is to be given by the adjoining owners before works commence on site.

ACCESS FOR CONSTRUCTION

The owner is to obtain written permission from the adjoining owner for any access for construction of the extension.

DME DESIGNS

6 Tilstone Close,
Eton Wick,
Windsor,
Berkshire,
SL4 6NG
Tel: 01753 859 650
Mobile: 07725 026 244
E Mail: steve.geldetzer@hotmail.com

CLIENT	MR & MRS AIRA 40 STURGES ROAD WOKINGHAM BERKSHIRE RG40 2HE		
PROJECT	SINGLE STOREY SIDE AND REAR EXTENSION LOFT CONVERSION INCLUDING REAR DORMER.		
DRAWING	PARKING LAYOUT		
DRG. No	DMED 3-24(8)		REVISION
SCALE	1:200, 1:500 & 1:1250 @ A2		DATE 7 APRIL 2025