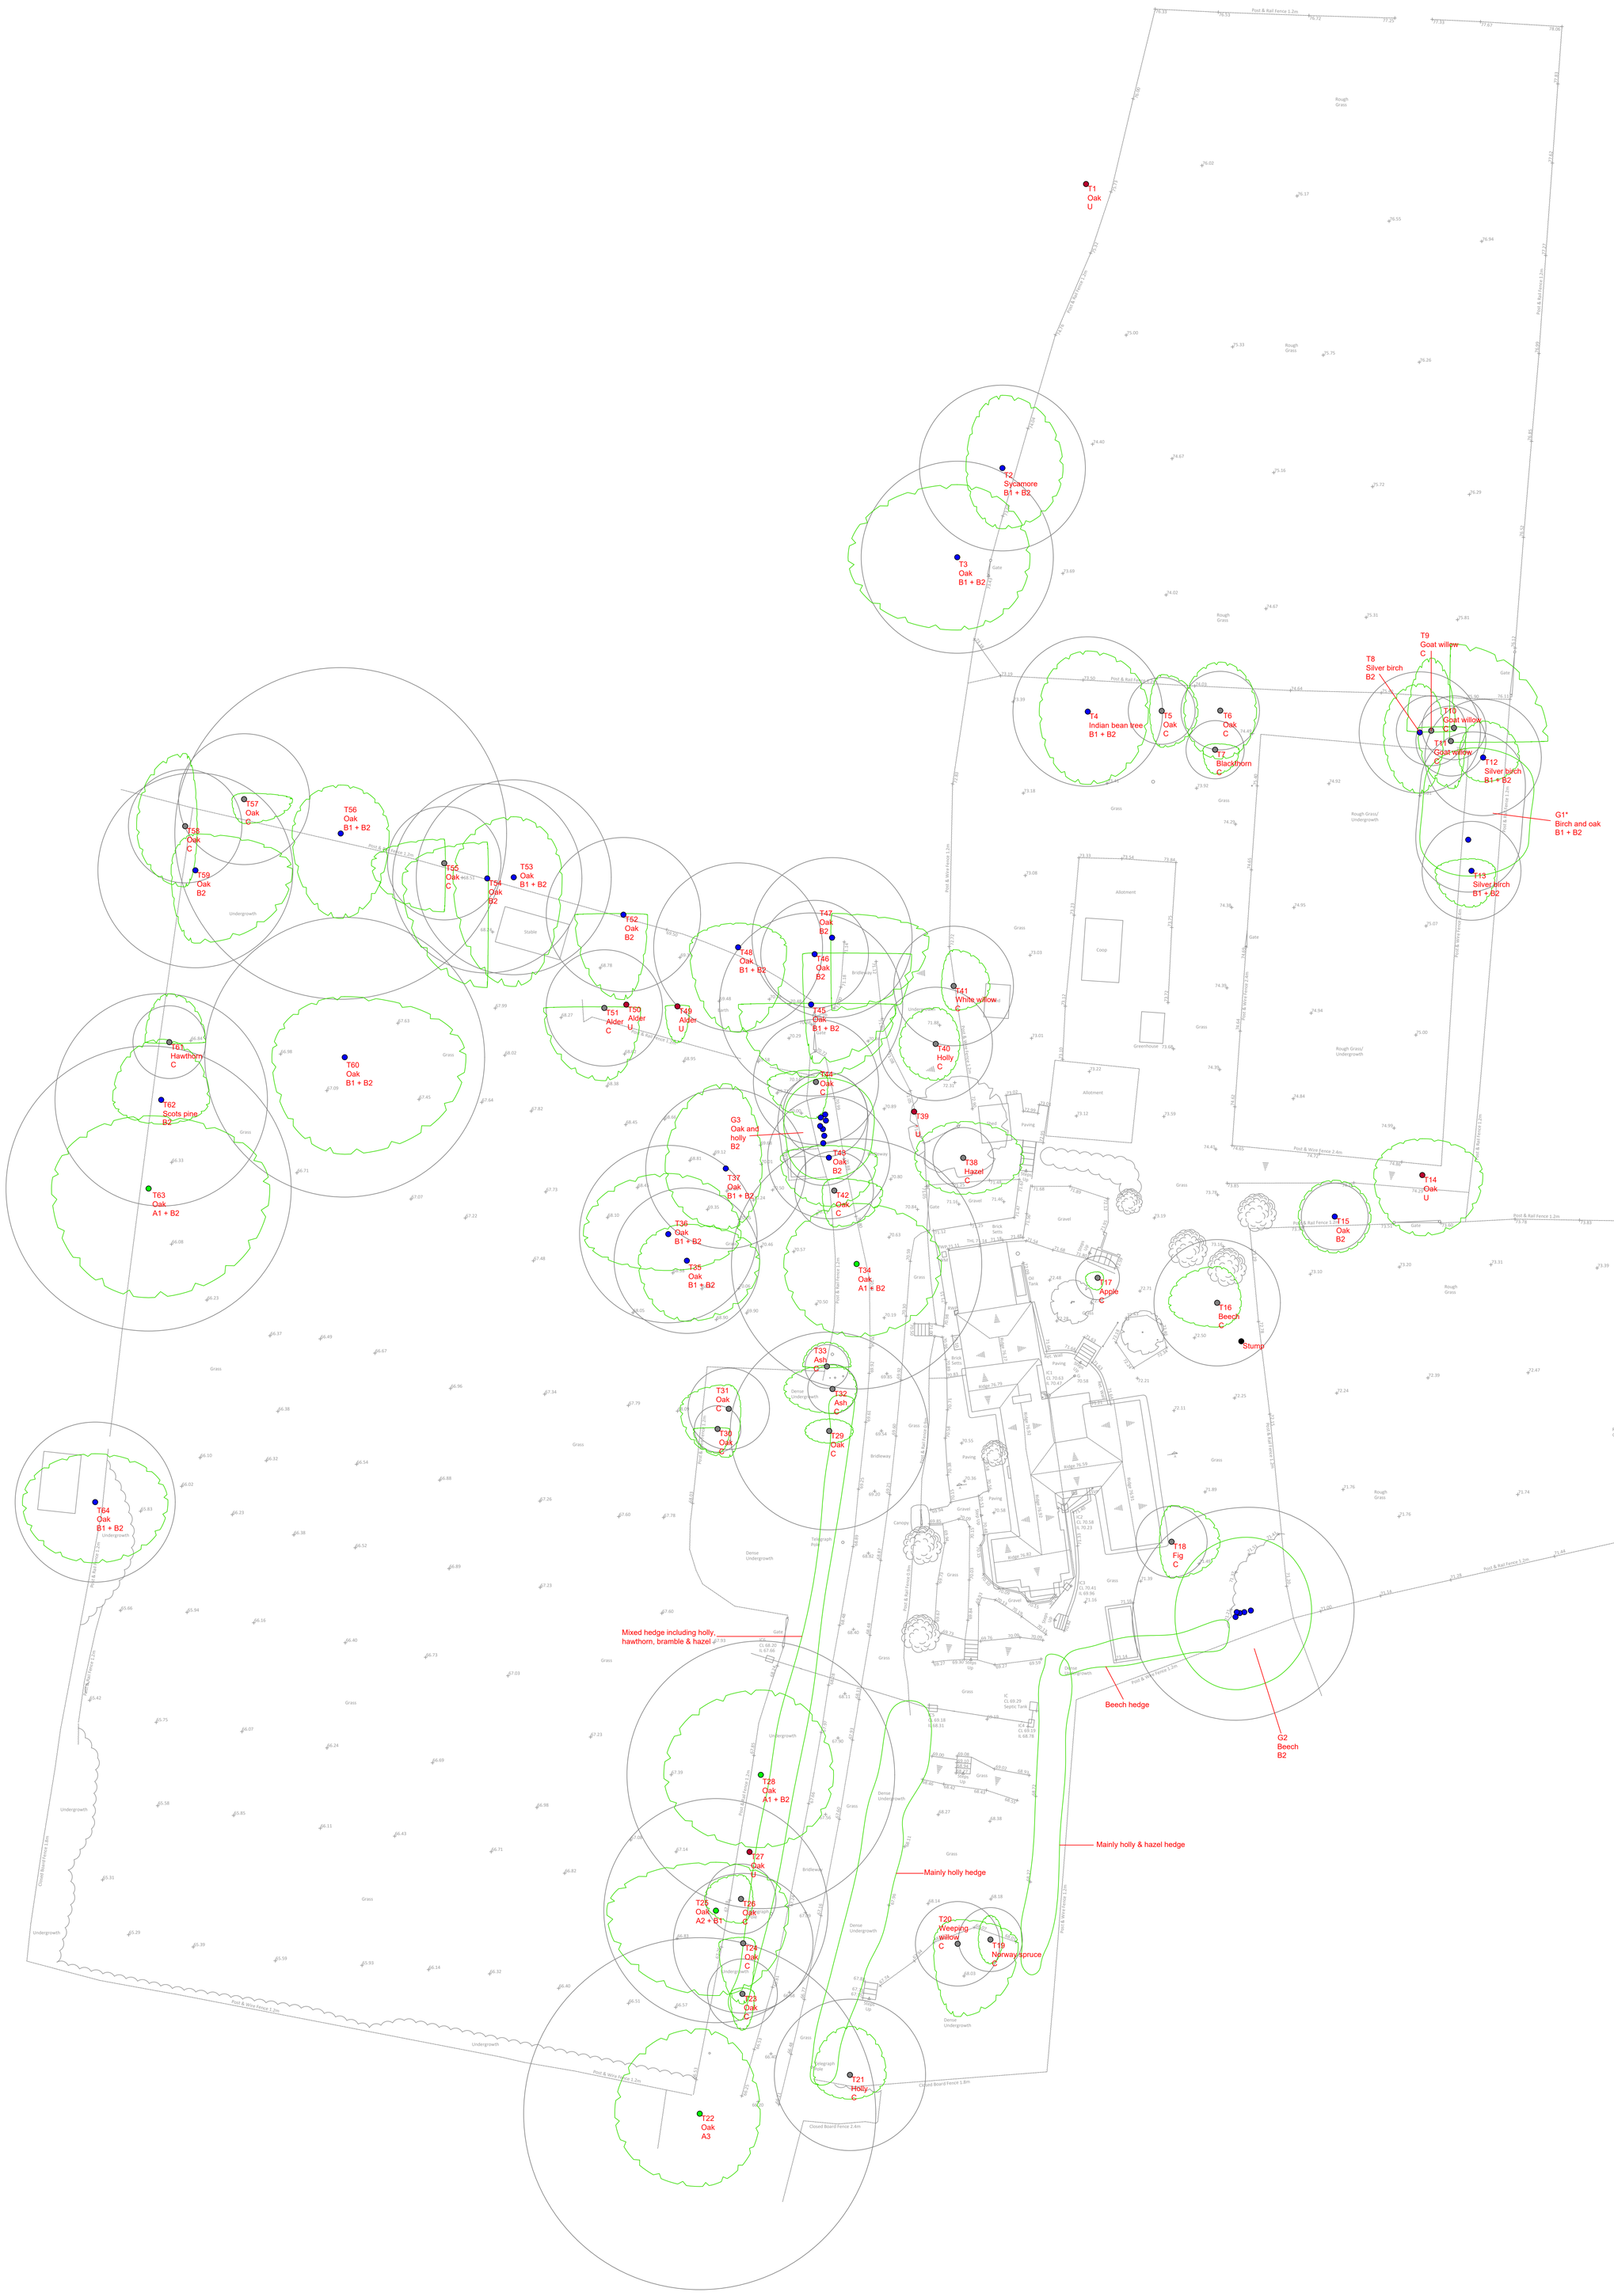

Merewood
Arboricultural Consultancy Services

Merewood, Gregory Road, Hedgerley, Bucks, SL2 3XW
Tel: 01753 647236 Mob: 07784 915944
email: s_imon.hawkins@hotmail.co.uk

Site: The Old Thatch Lower Sandhurst Road Finchampstead	1:200 at A0
Drawing Title: Plan of Tree Constraints	Rev A January 2026

Key:

- Category A
- Category B
- Category C
- Category U

Category
Root Protection Area
T3 Oak B2
Crown Spread
Tree Number
Species
Category

NOTE: Tree/group numbers marked with an * have approximate locations.