

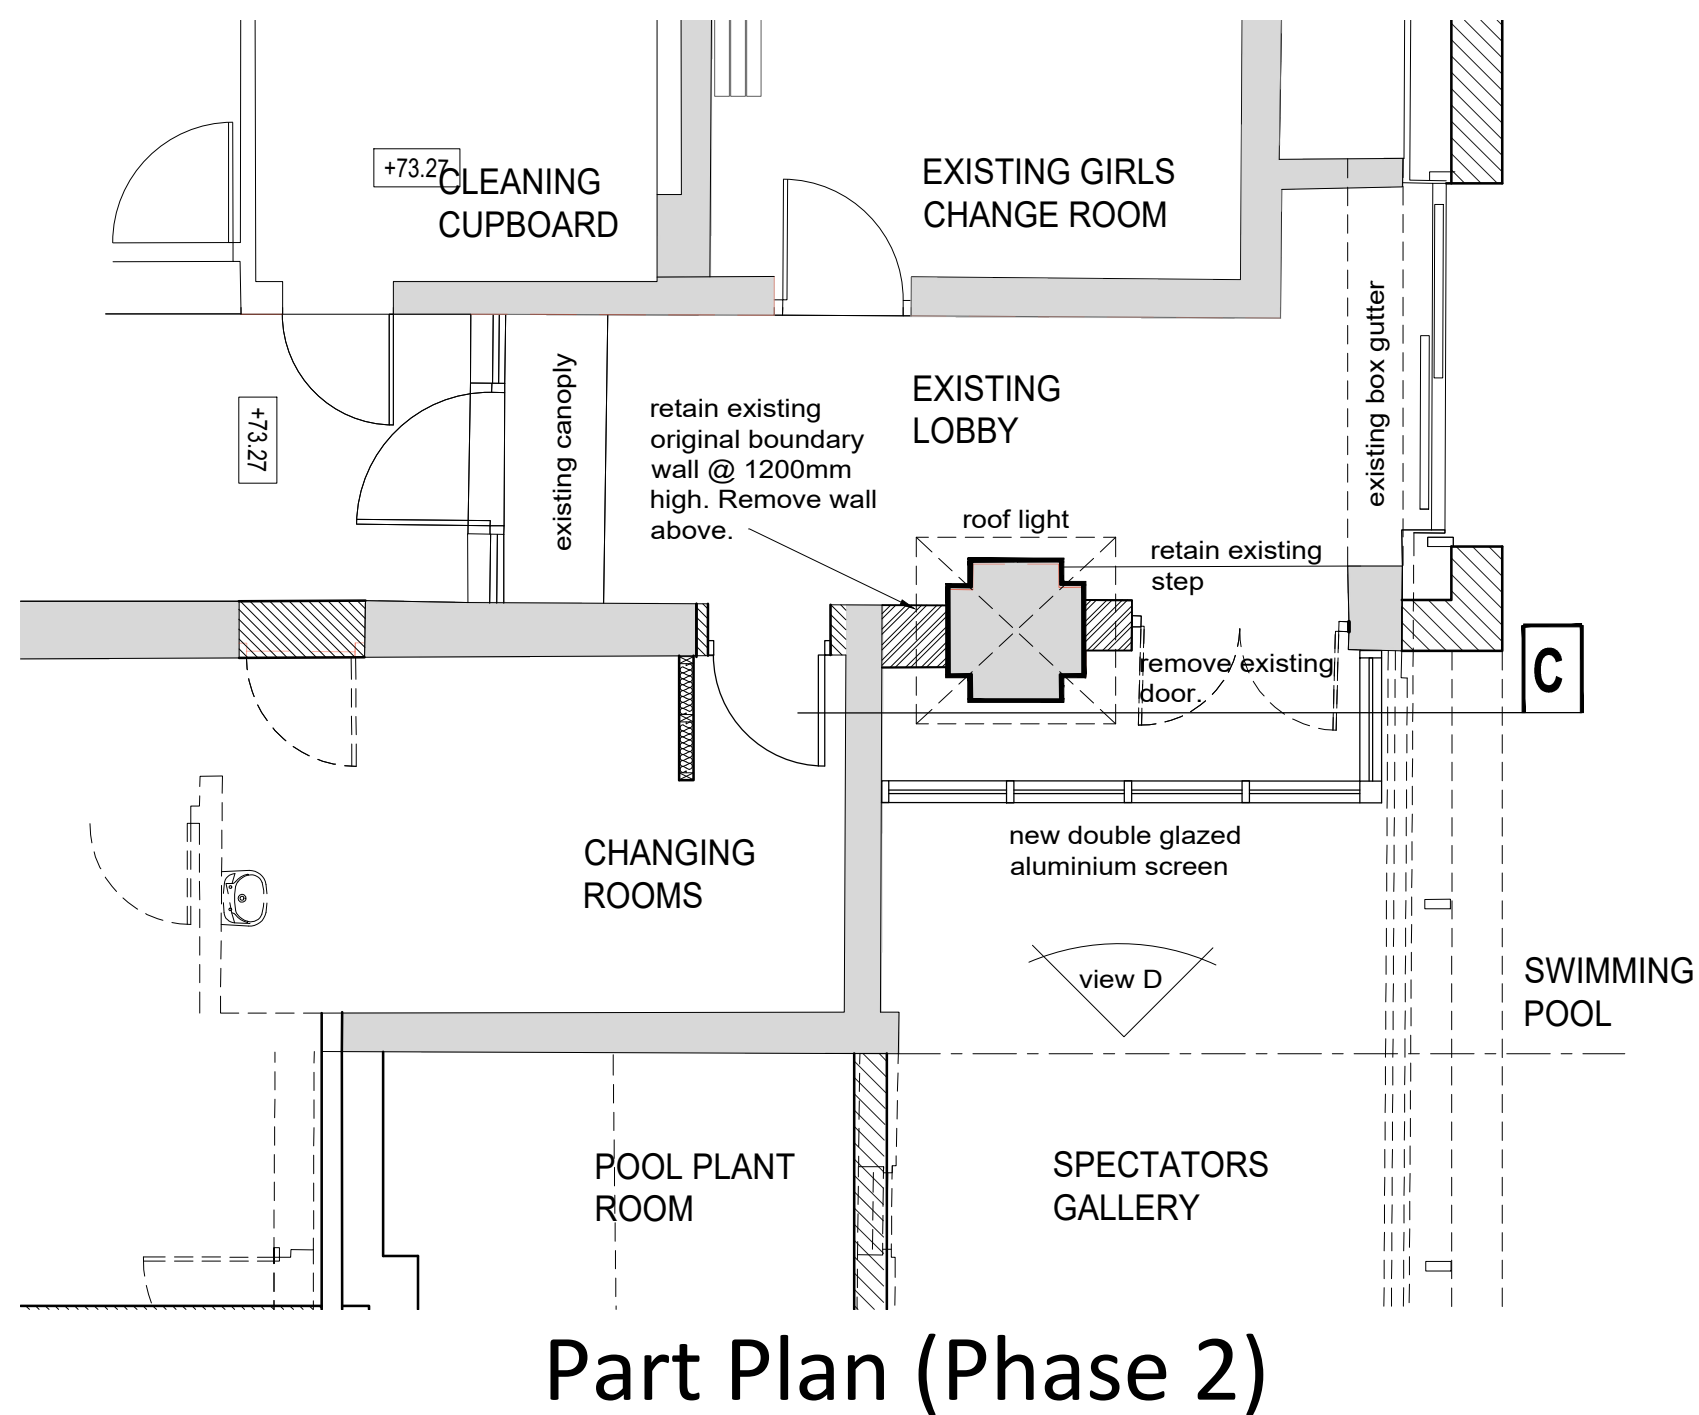


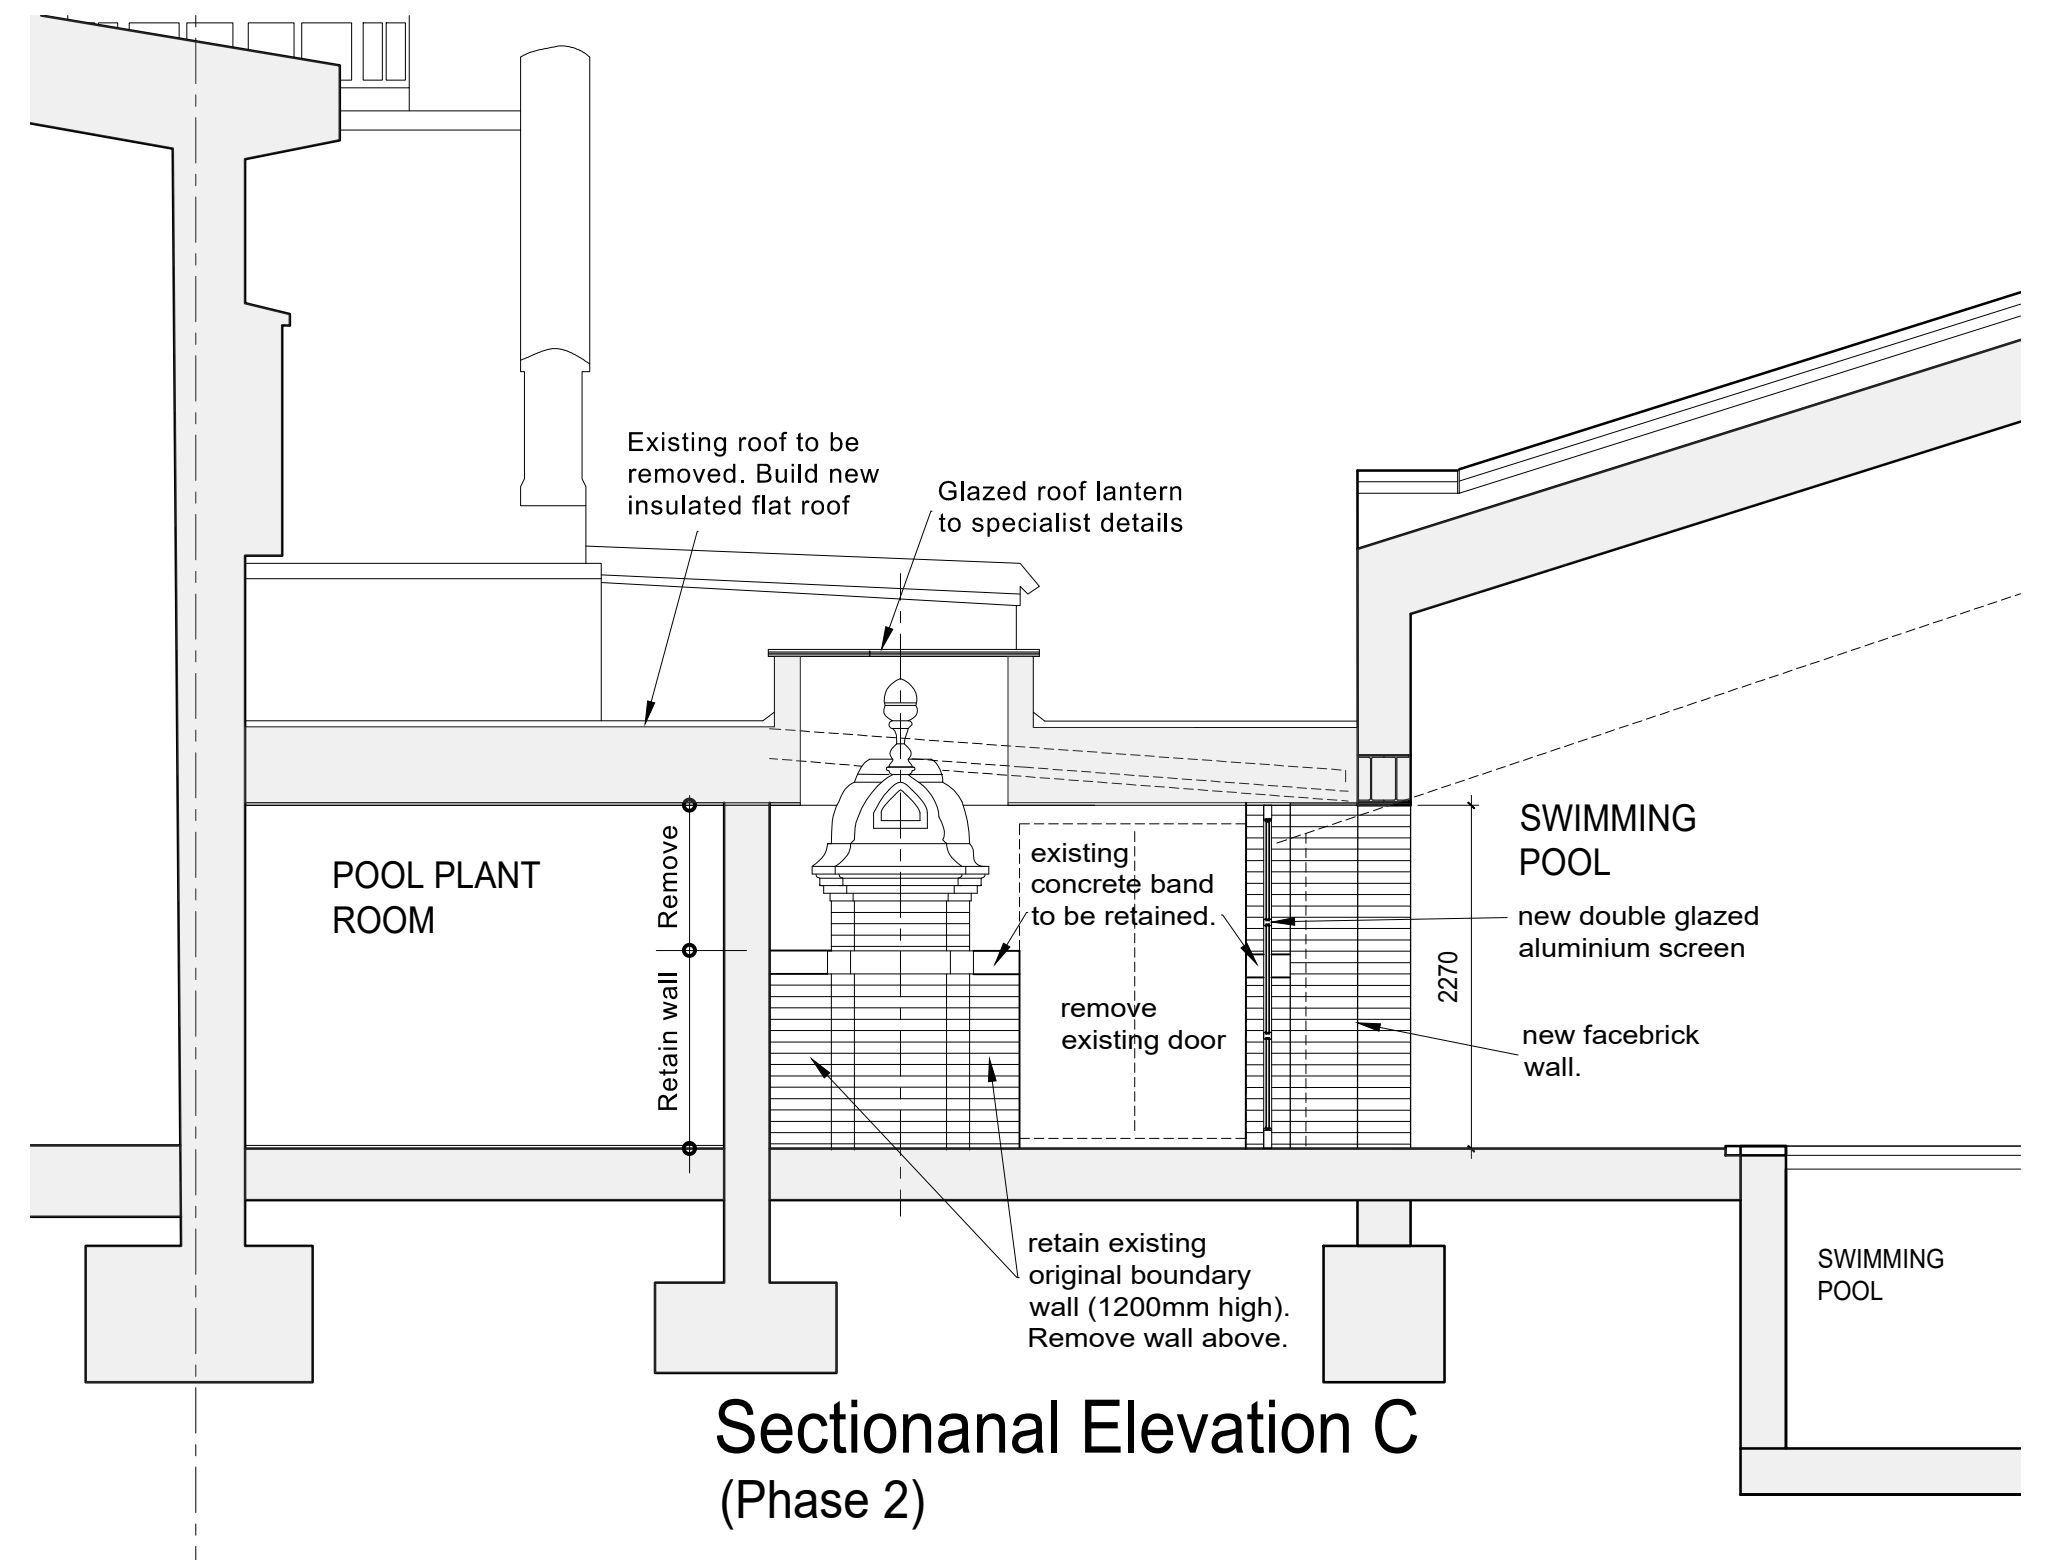

A	Revised extent of boundary wall to be retained around Pier.	03/12/24
REV	COMMENTS	DATE

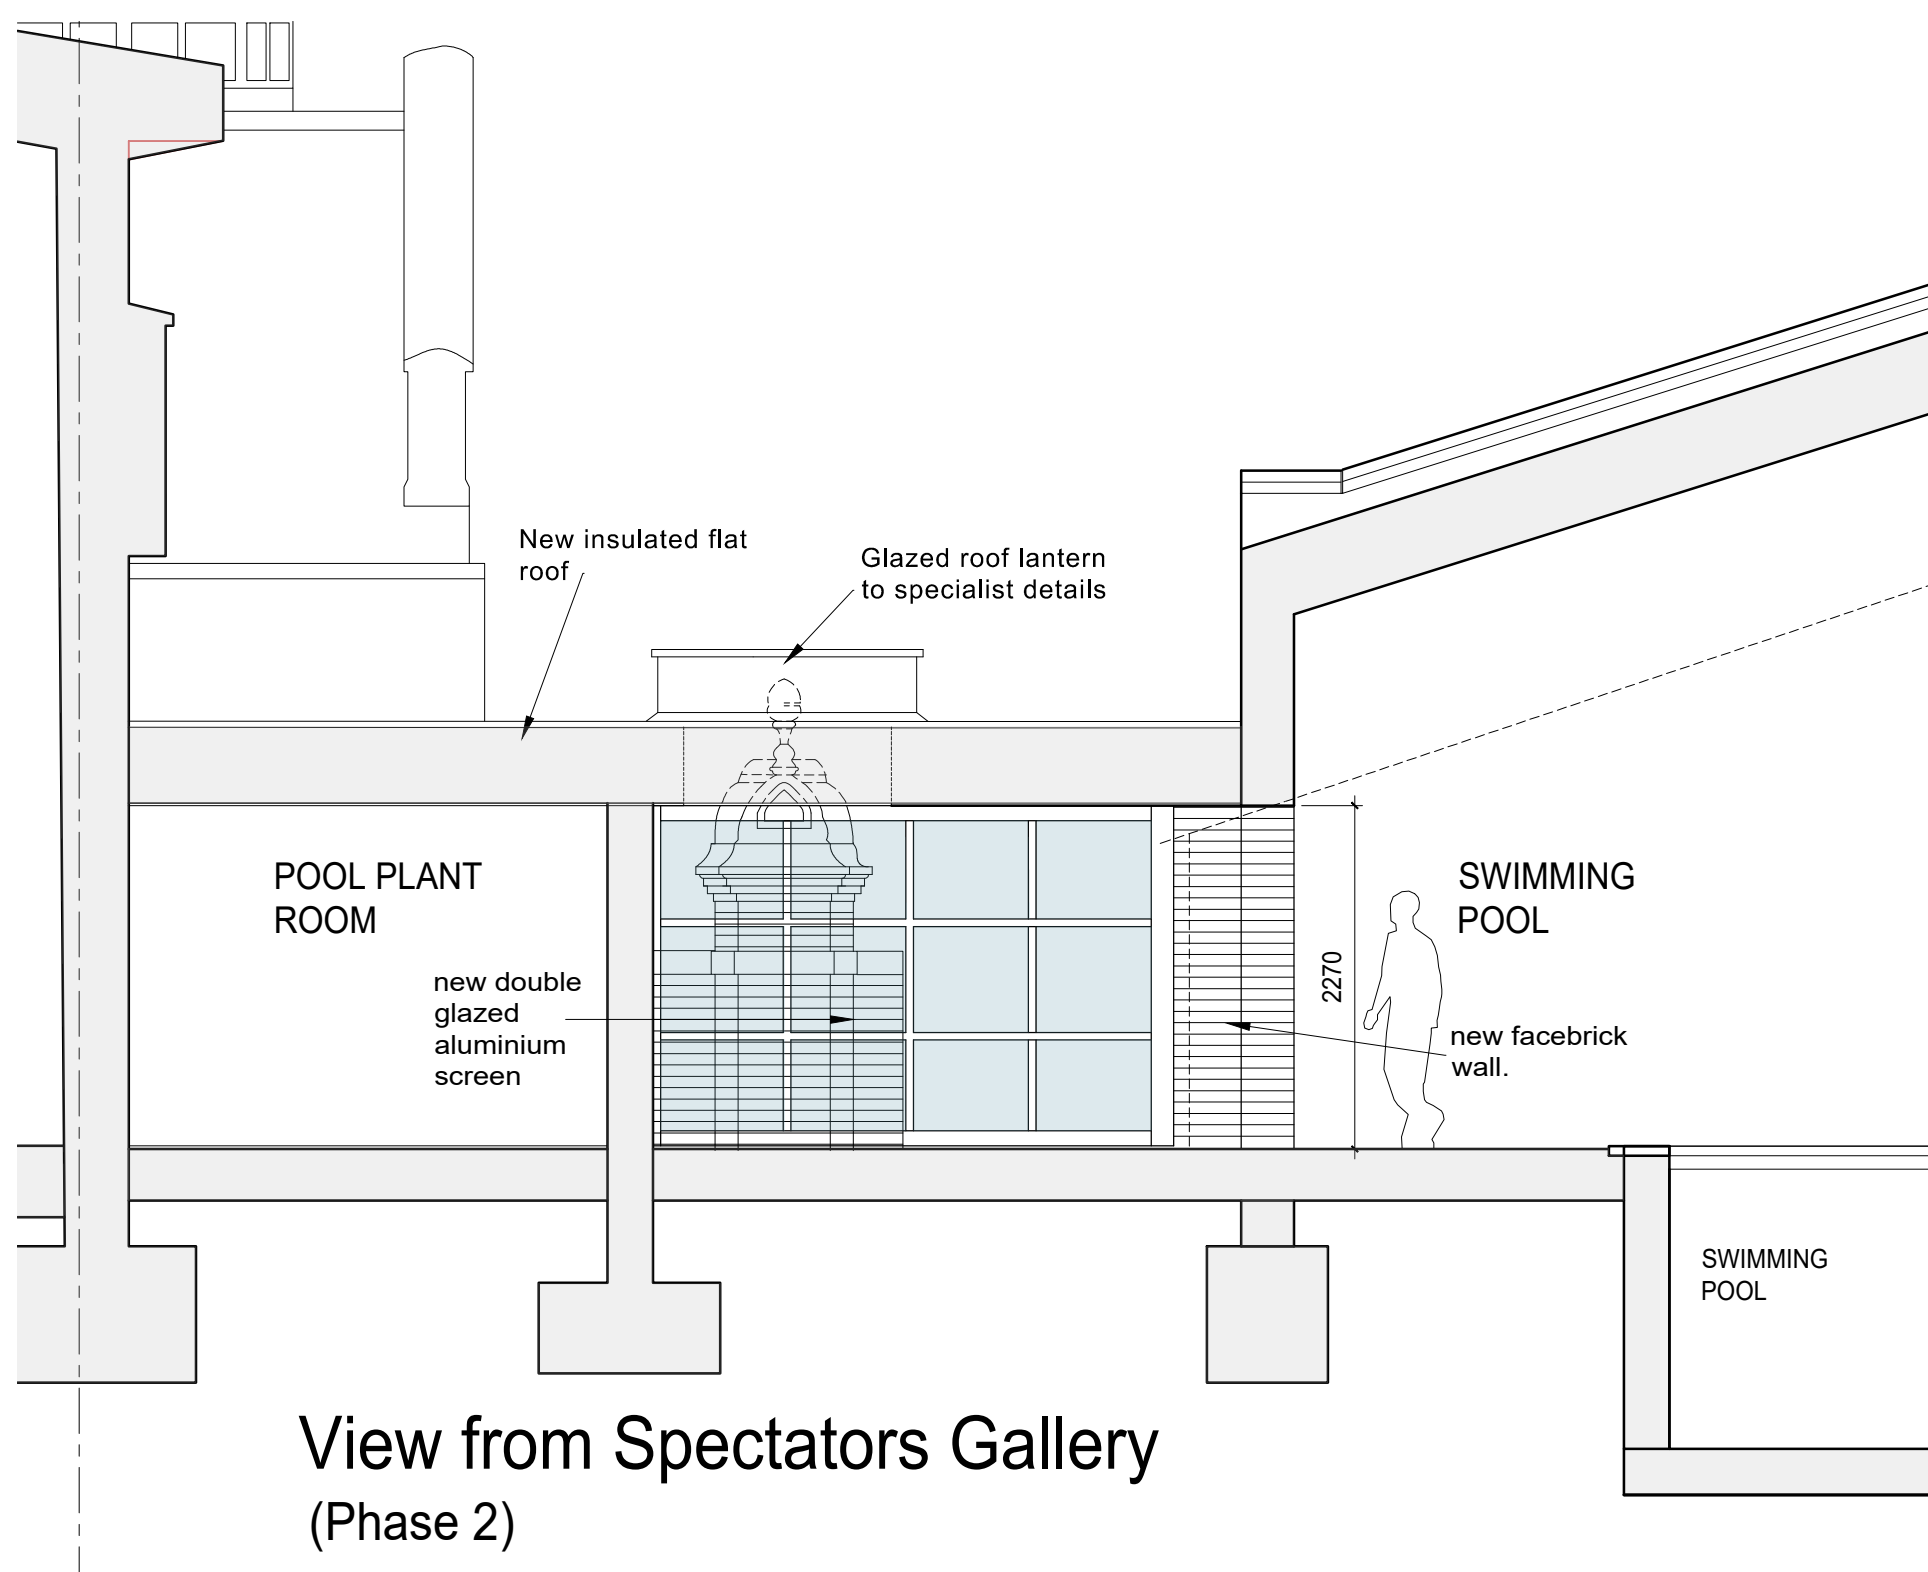

CLIENT	Reddam House (Berkshire)Ltd	
PROJECT	New Sports Hall at Reddam House Bearwood Rd, Sindlesham, Wokingham RG41	
DRAWING	Historic Brick Pier, View from Swimming Pool Gallery	
	PHASE 2	
STATUS	Planning	DATE Nov 2024
SCALE	1:50 / 1:20	DRAWN PB CHECKED NO 3807/227 REV A

THIS DRAWING MUST NOT BE SCALED UNLESS ISSUED FOR PLANNING PURPOSES. ALL DIMENSIONS ARE TO BE VERIFIED PRIOR TO SETTING OUT, COMMENCING WORK, OR PRODUCTION OF FABRICATION DRAWINGS. REPORT ANY DISCREPANCIES TO THE SUPERVISING OFFICER IMMEDIATELY. ©